


DO NOT SCALE
All dimensions in Millimetres
unless specified otherwise and
subject to verification on site

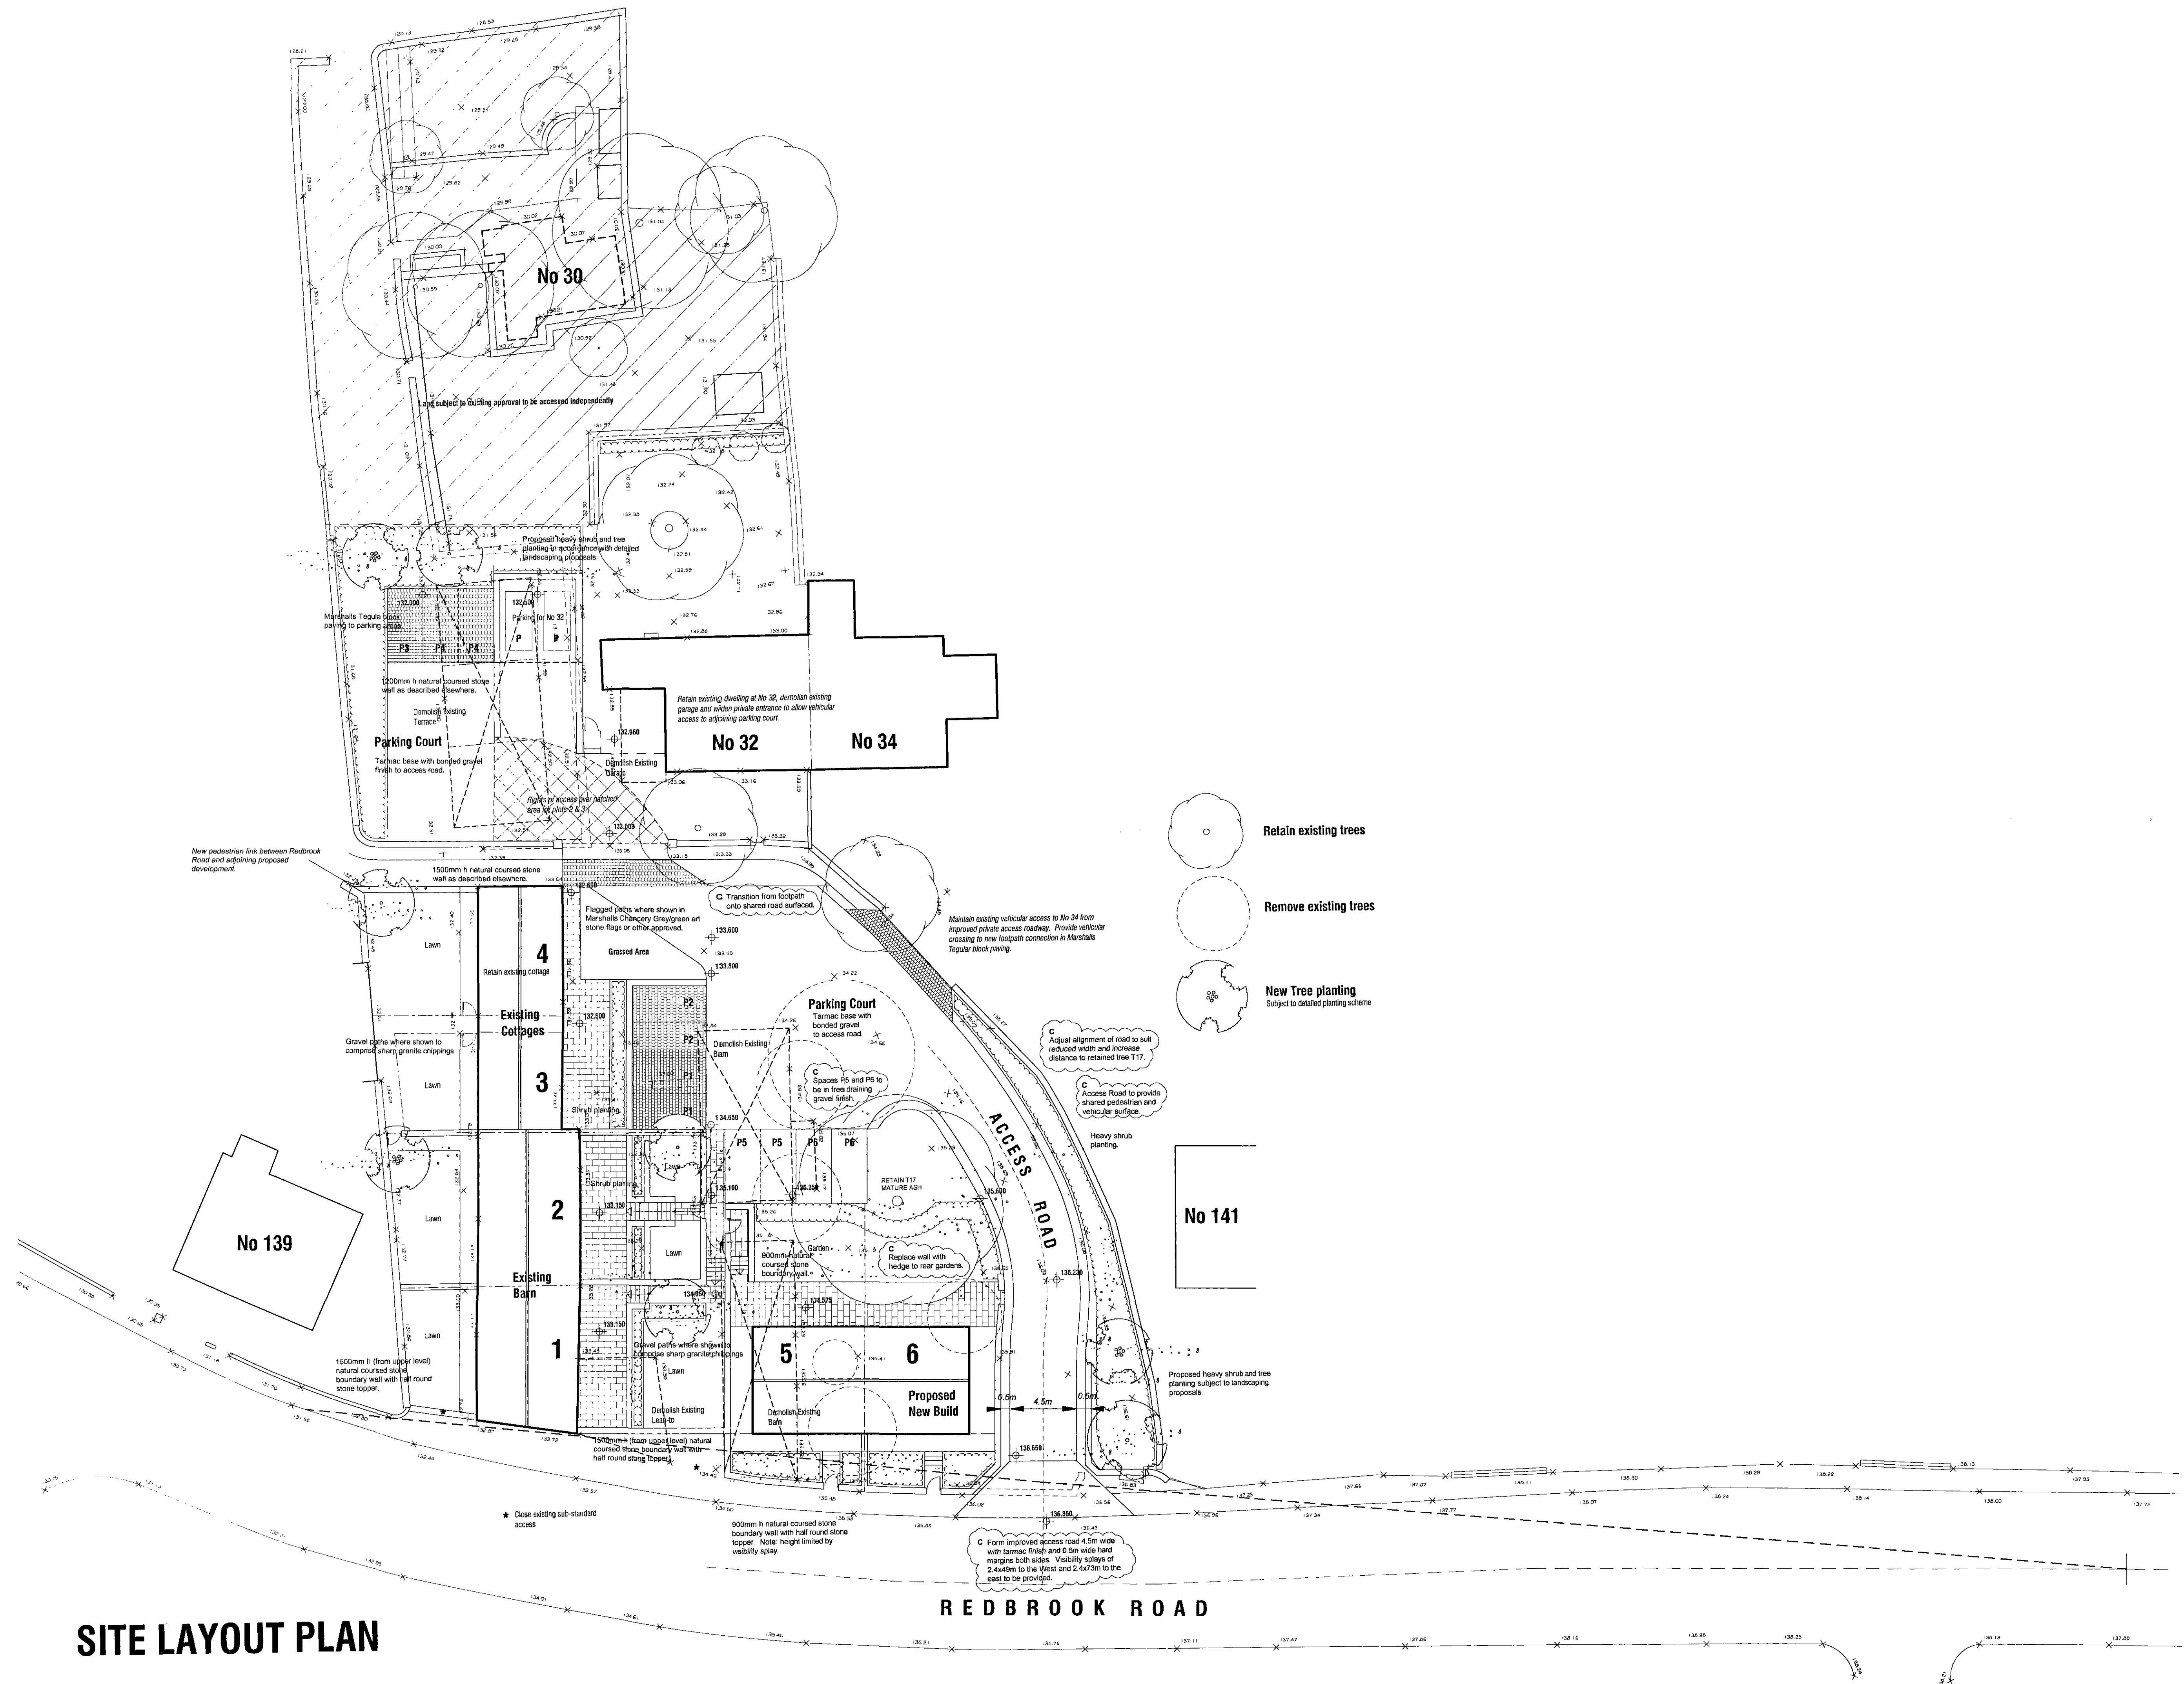


- C. 08.04.09 Access amended; road width and design amended; boundary walls adjacent to T17 amended.
- B. 15.10.08 Revised visibility splays
- A. 25.09.08 Revised to client

PROPOSED RESIDENTIAL DEVELOPMENT
HILL TOP FARM
REDBROOK ROAD
BARNSELEY

DESIGN PROPOSALS

SITE PLAN

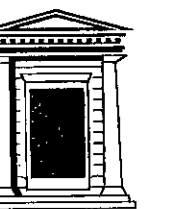

Chris Carr Associates
ARCHITECTS

6A Eastgate, Barnsley, S70 2EP
Tel:(01226) 286256 Fax:(01226) 207304
email: mail@cca-arch.co.uk

Scale.	1:200@A1	Drawn.	ECC
Date.	JULY 08	Ref. No.	20.62
DWG. No.	P1	Rev.	C