



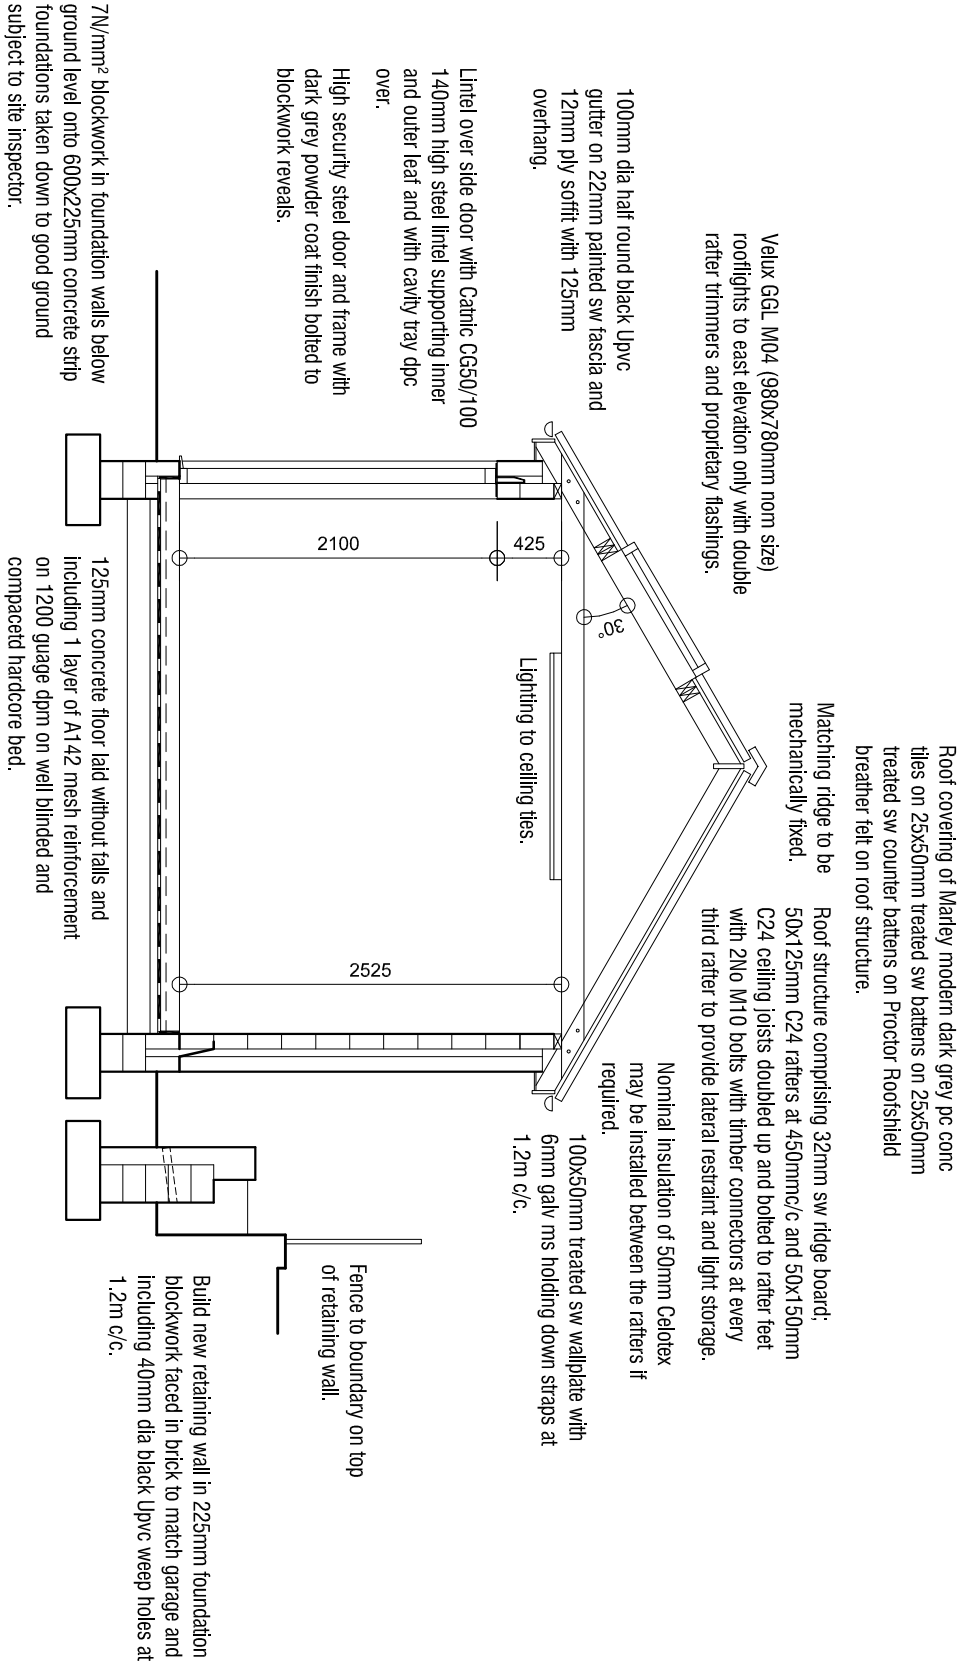


SECTION A 1:50

North Elevation 1:50

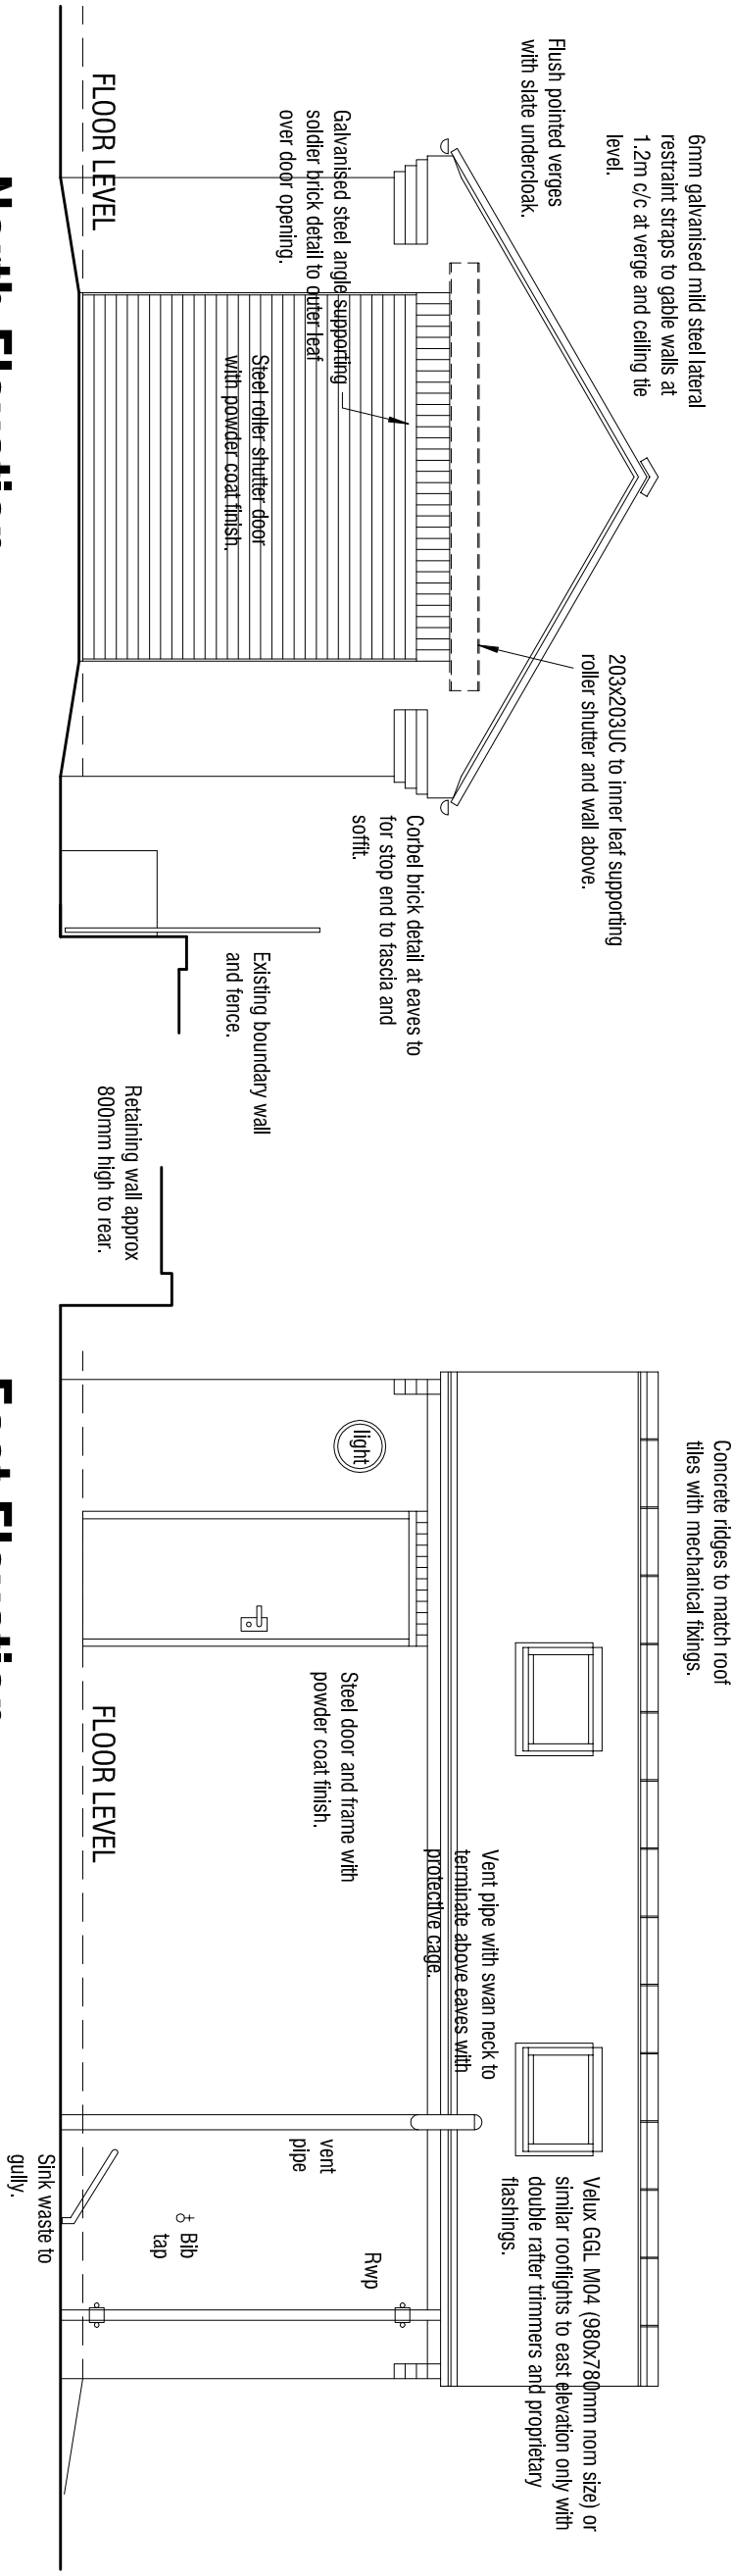


East Elevation 1:50

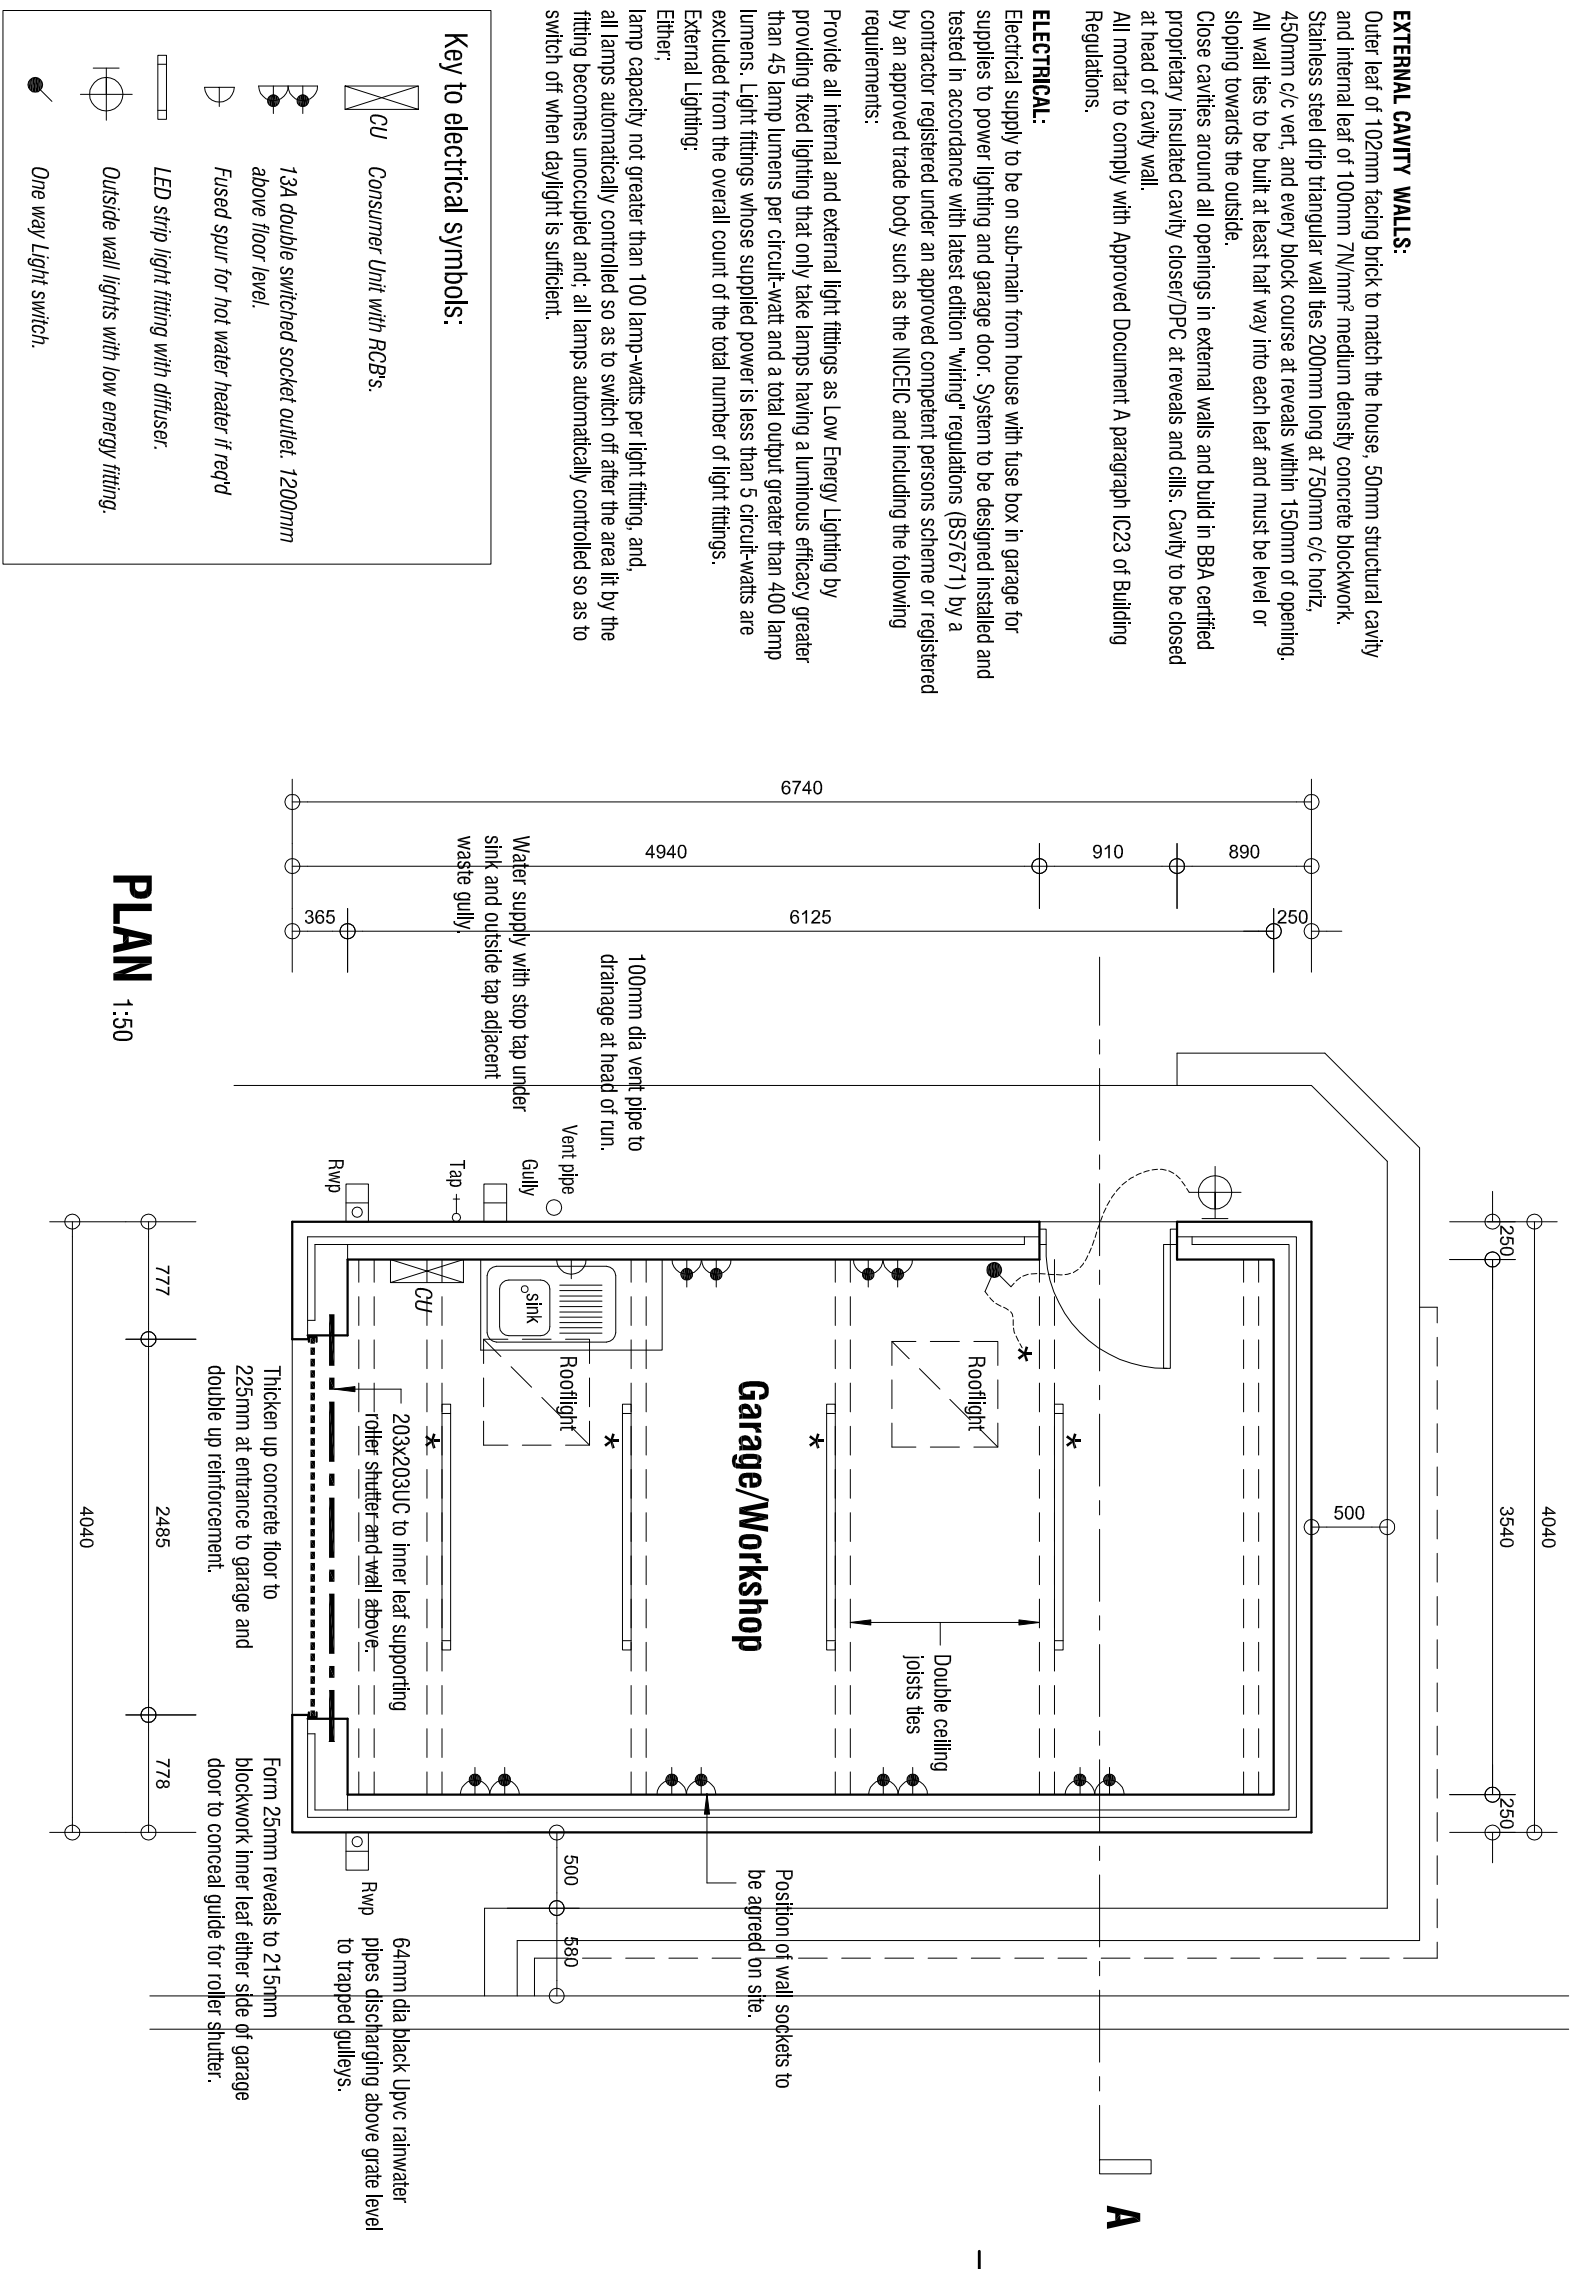


A

West Elevation 1:50

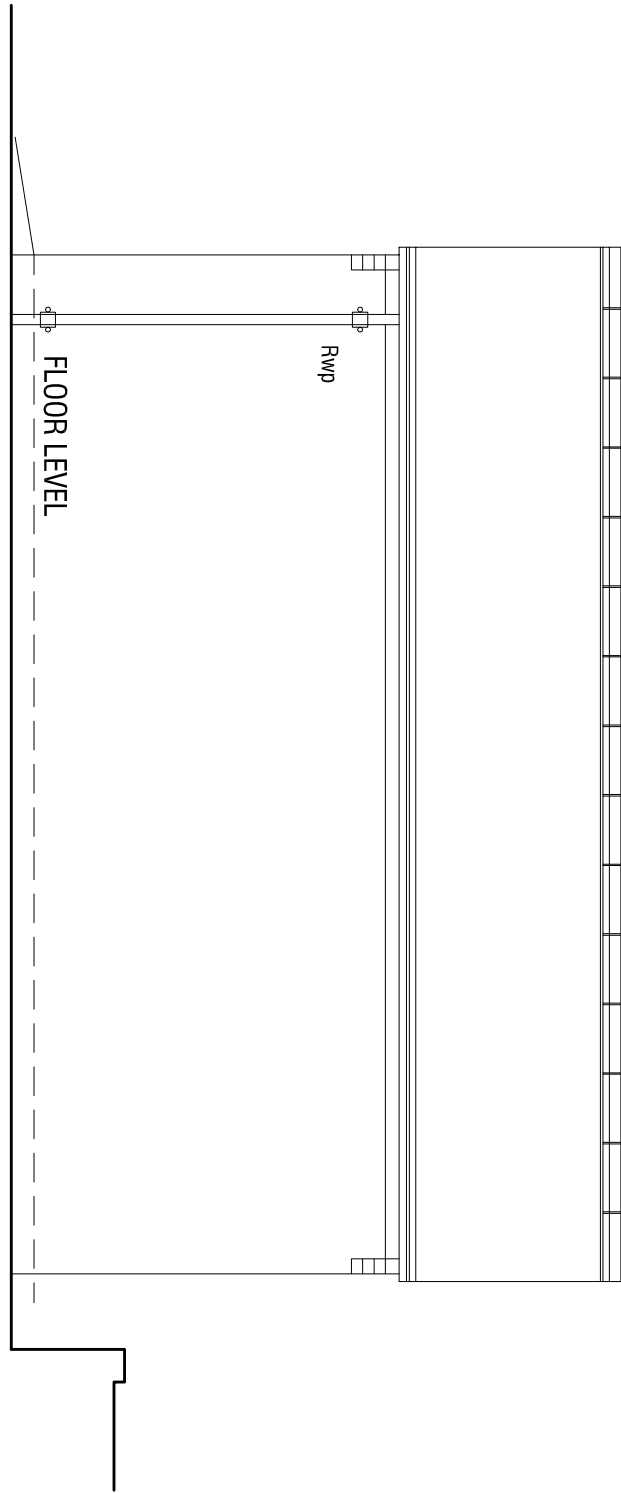

South Elevation 1:50

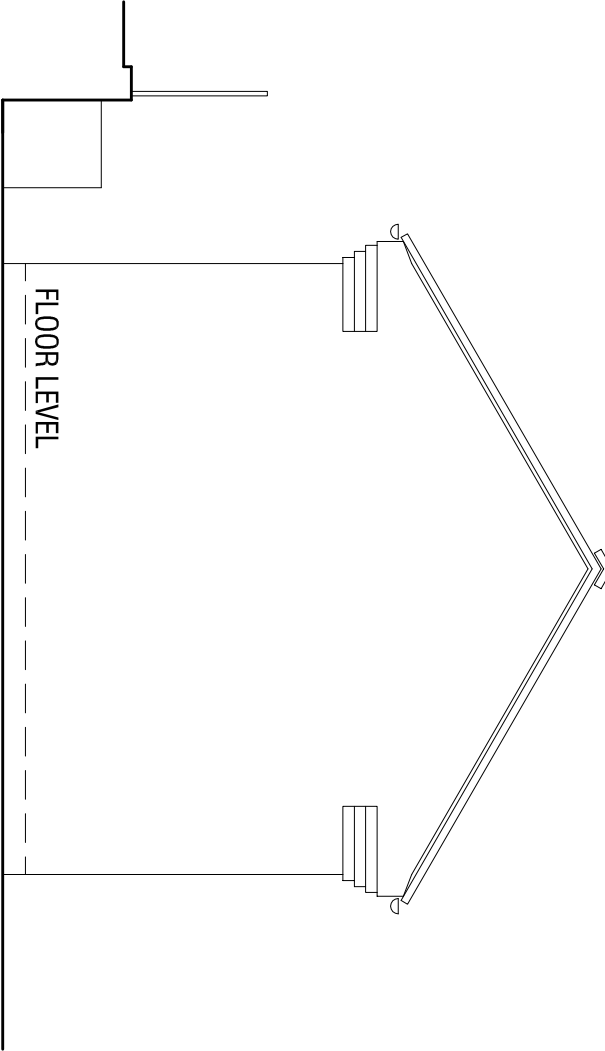

Erection of replacement garage 20 Greenside Lane Hoyland Barnsley

PROPOSALS

PLAN SECTION & ELEVATIONS

☐ architectural design and building consultants

mb

booth

design

Fairfield House
Barnsley S70 2JG
T: 01228 286256
M: 07883 888300
E: mboothdesign@btconnect.com

Scale AS SHOWN @ A2 Drawn MAB

Date NOV 2017 Ref. 17.33

Dwg No. P1 Rev. -

0mm 20m 40m

Copyright mboothdesign. All dimensions in millimetres unless otherwise stated.
Consent to setting out to be obtained by mboothdesign and not to be released or modified in any way.