
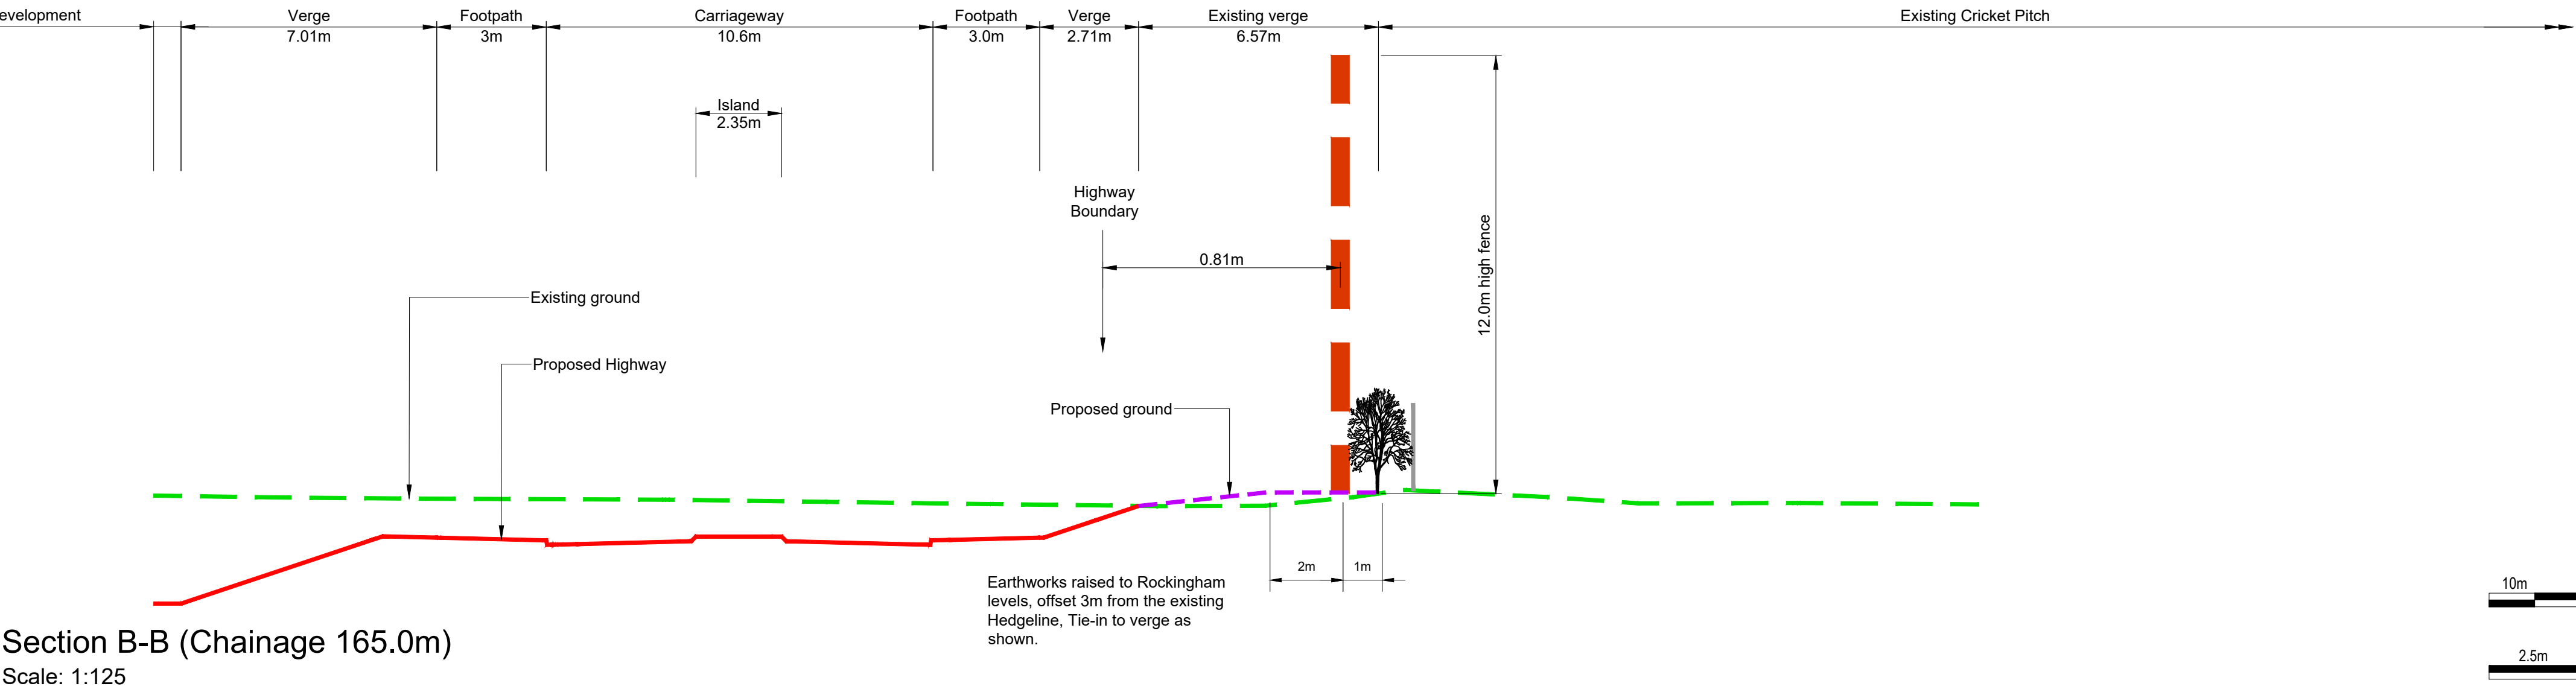
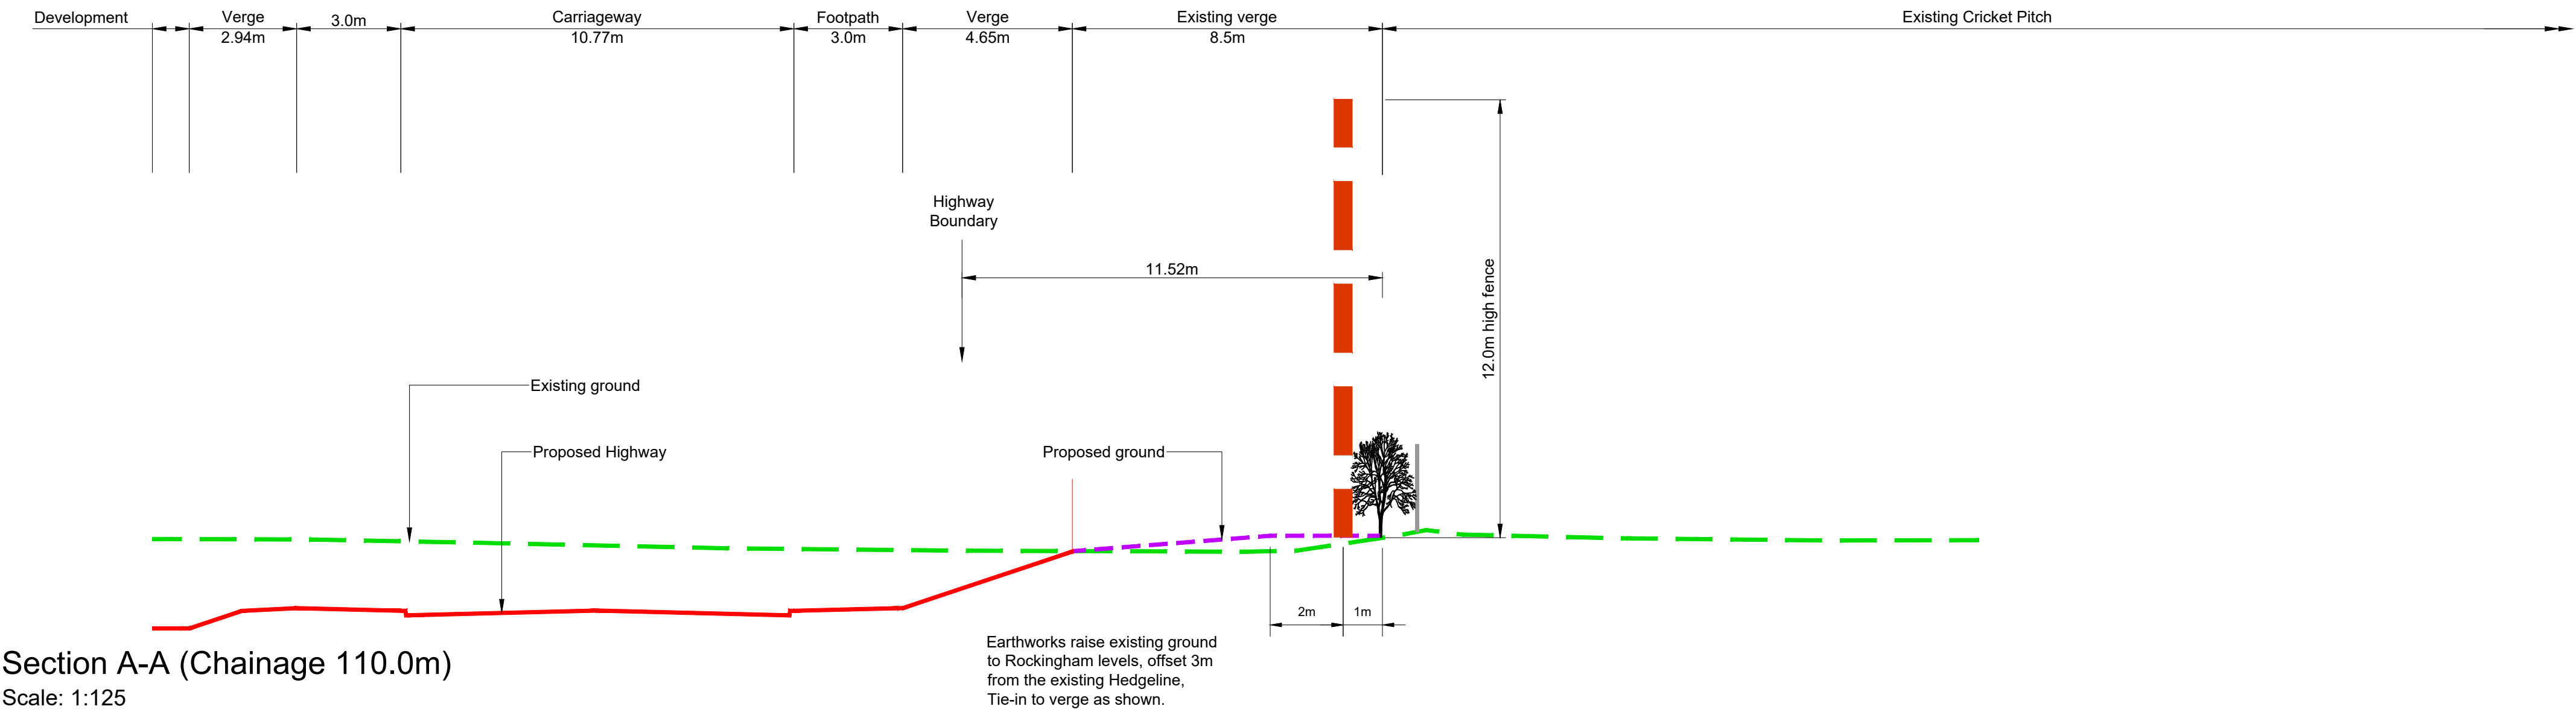
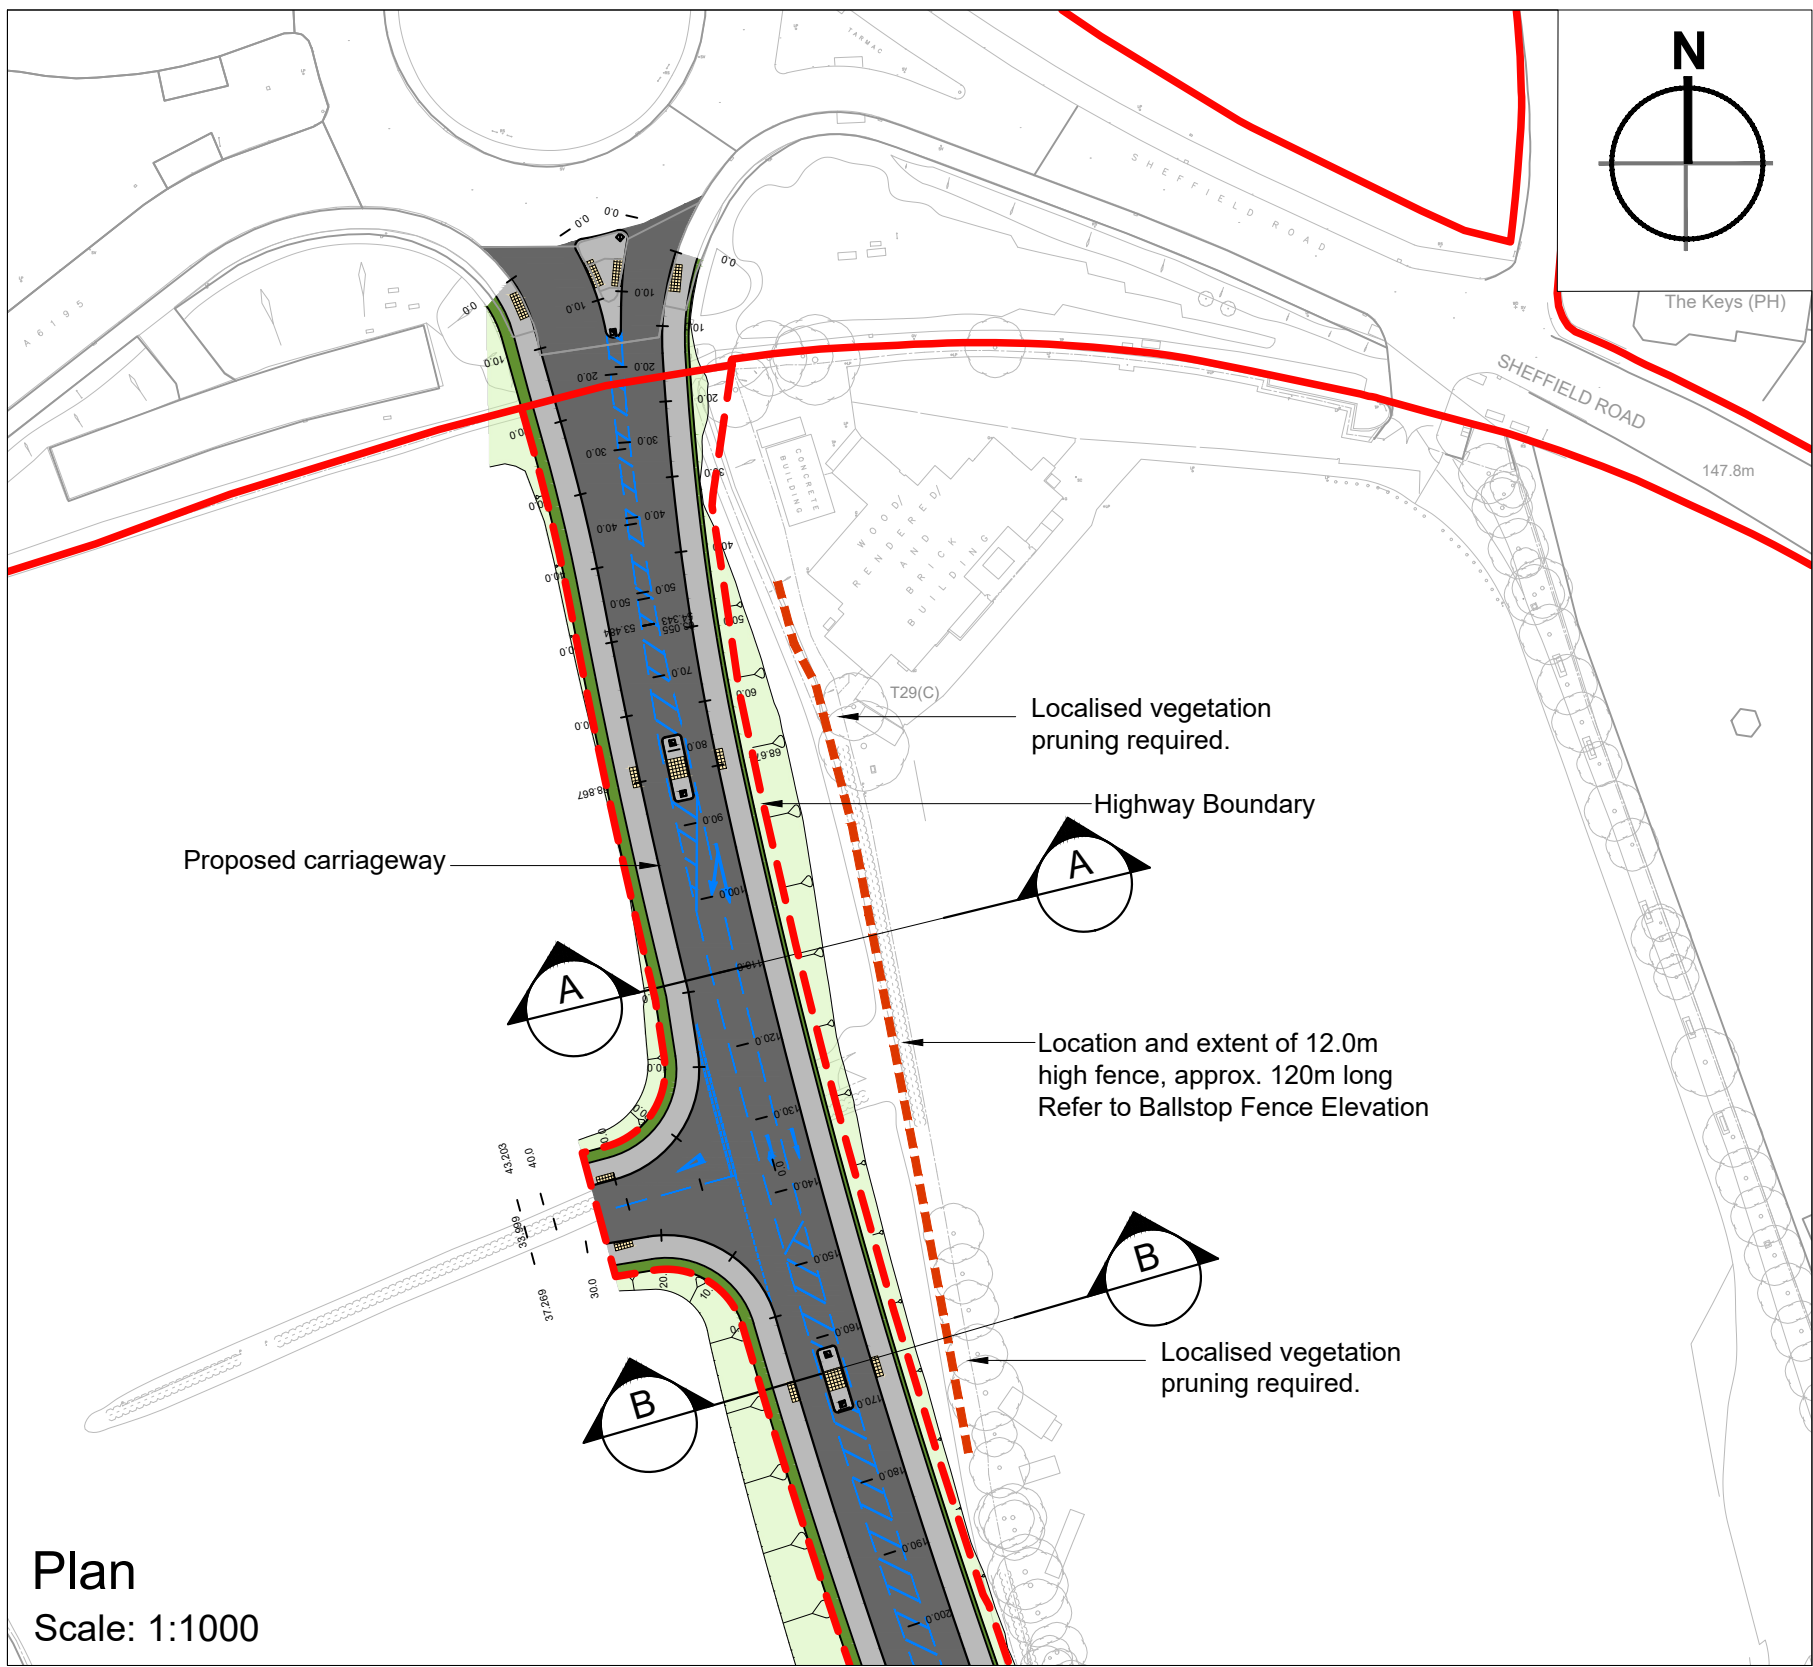


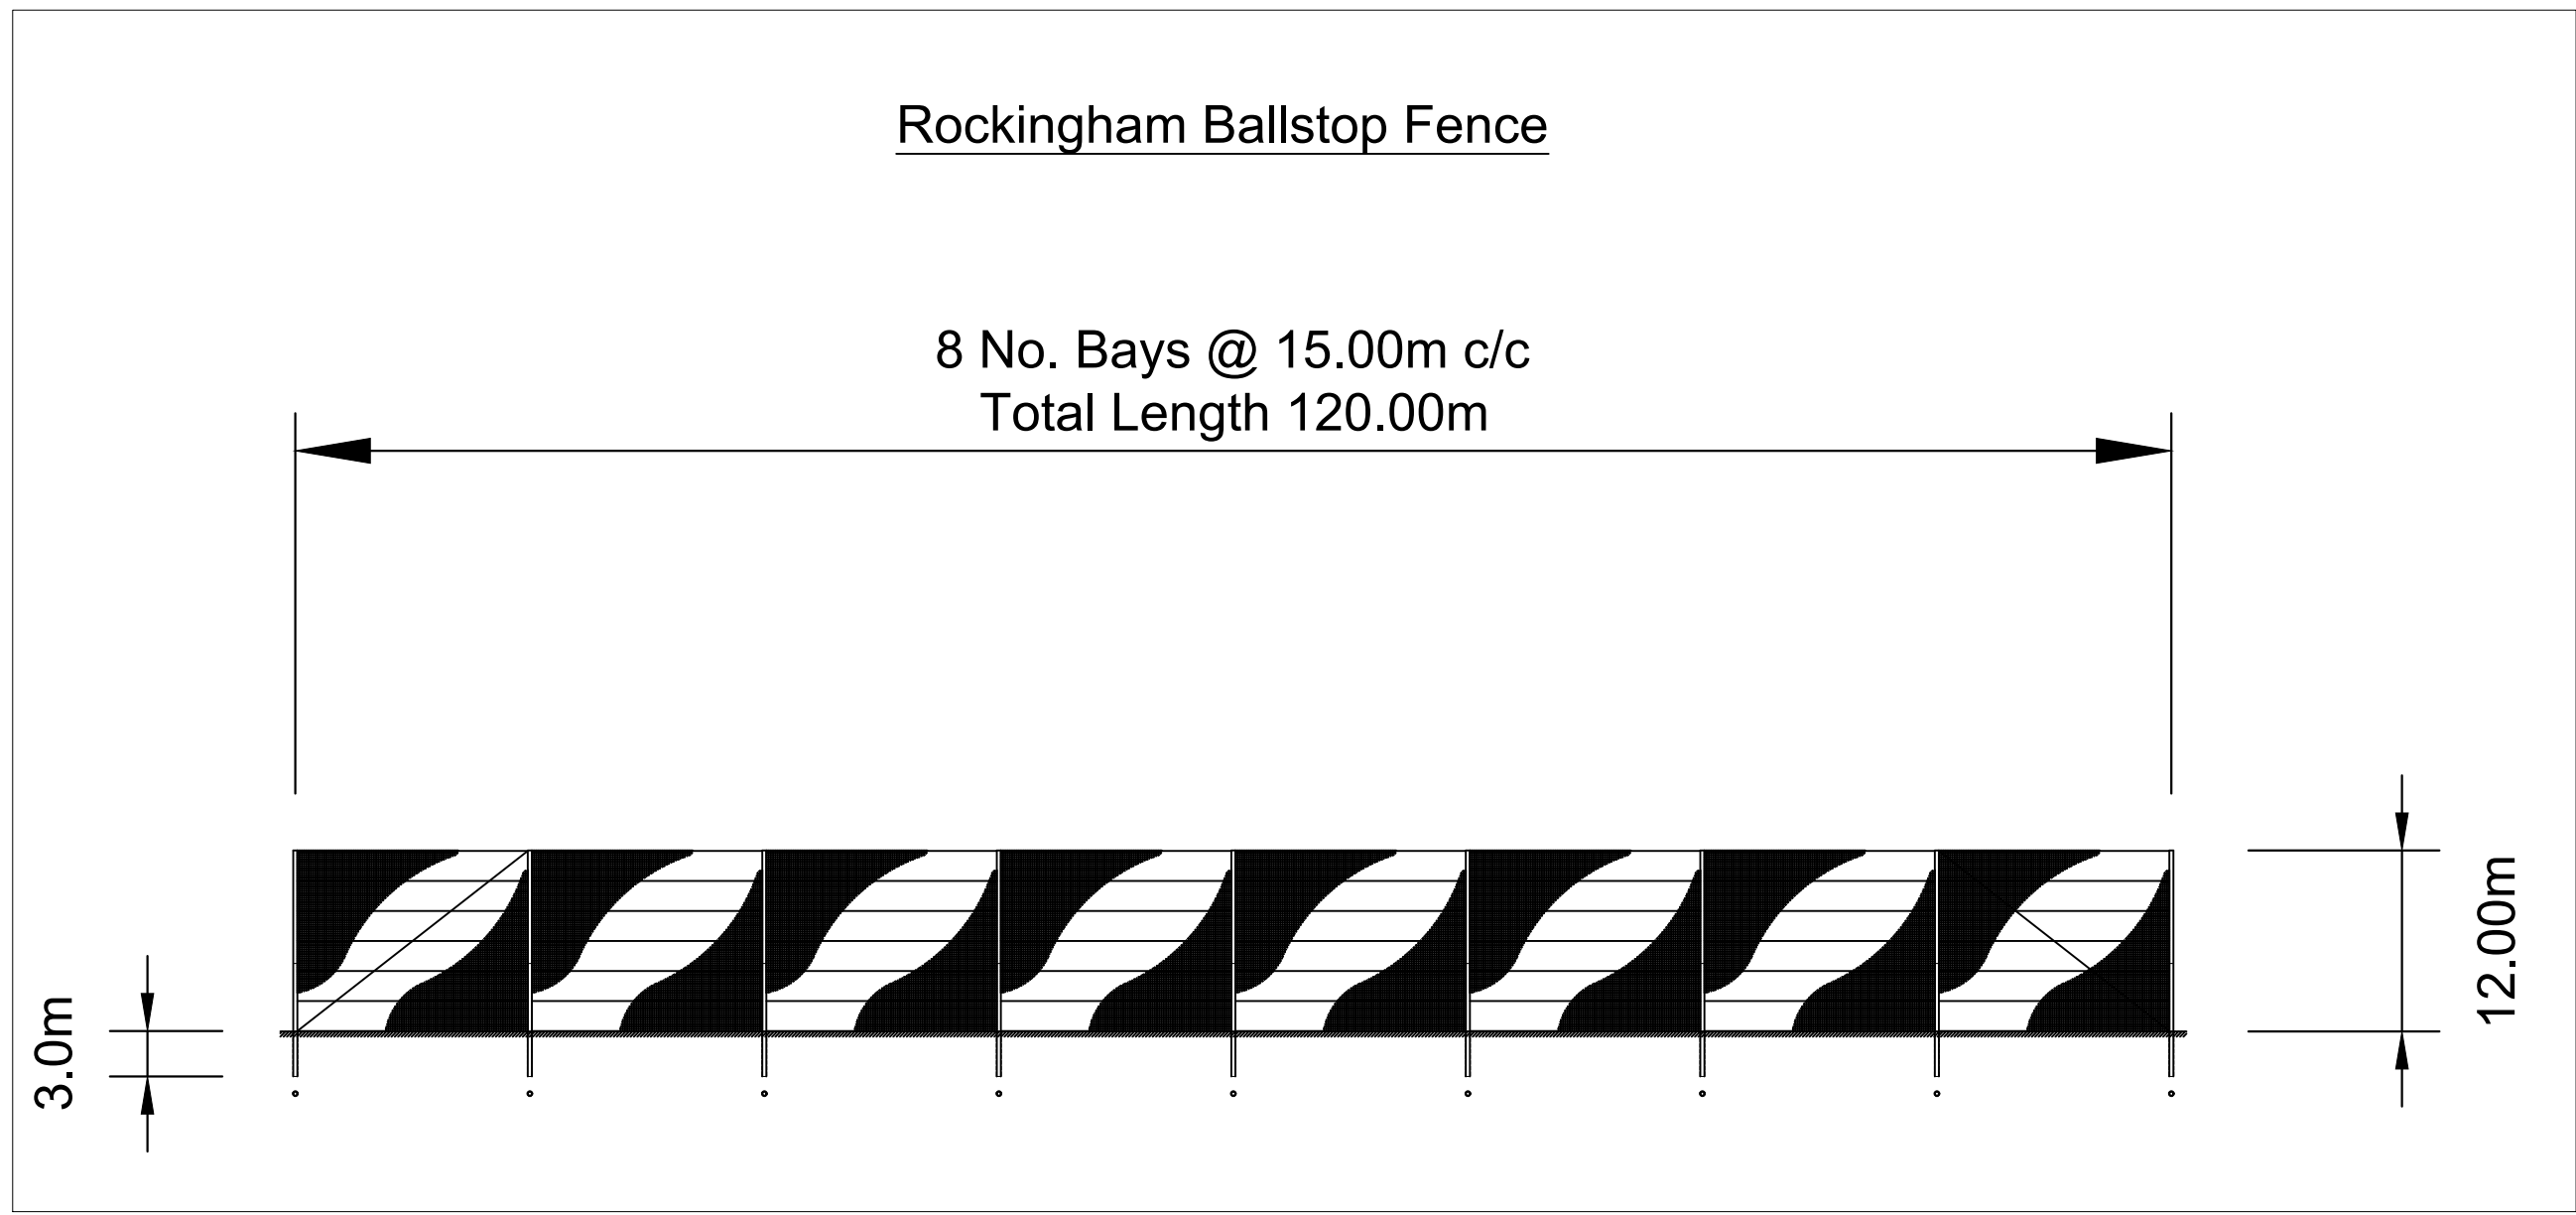


© 2021 RPS Group

Notes - For more Detailed notes refer to Drawing 020040-RPS-SSI-XX-DR-D-Notes

1. This drawing has been prepared in accordance with the scope of RPS's appointment with its client and is subject to the terms and conditions of that appointment. RPS accepts no liability for any use of this document other than by its client and only for the purposes for which it was prepared and provided.

2. If received electronically it is the recipients responsibility to print to correct scale. Only written dimensions should be used.

3. This drawing should be read in conjunction with all other relevant drawings and specifications.

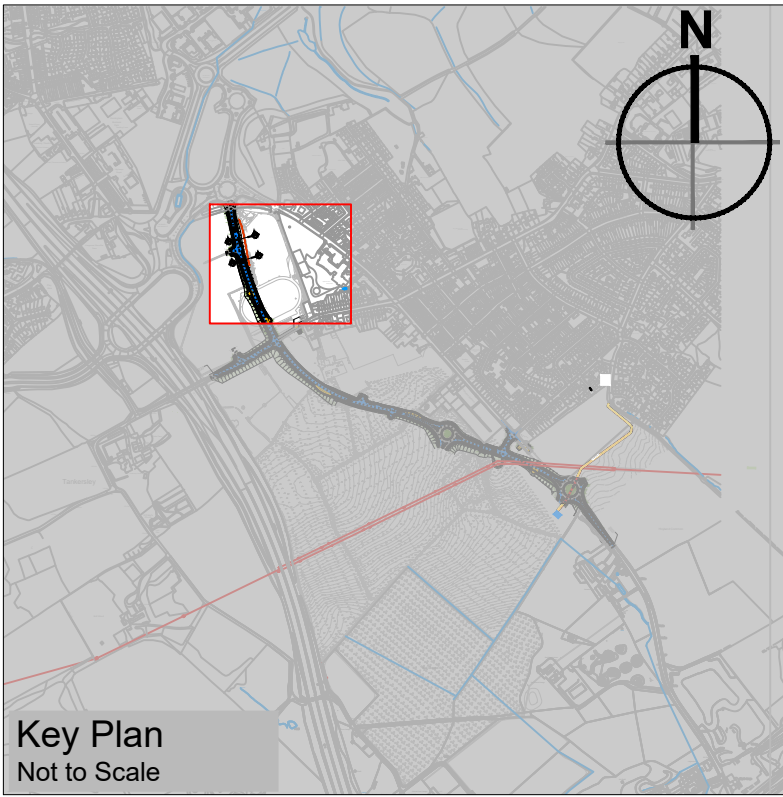

P04	Ballstop fence position changed	KA	ANT	27.05.21
P03	Ballstop fence details amended	KA	ANT	15.03.21
P02	Ballstop fence detail added	KA	ANT	13.03.21
P01	First issue	MF	AE	08.03.21
Rev	Description	By	Ckd	Date



Sherwood House, Sherwood Avenue,
Newark, Nottinghamshire, NG24 1QQ
T:01636 605 700 E: rpsnewark@rpsgroup.com



Project Hoyland Common

Title Cross Sections Through the Existing Sports Field and Cricket Field

RPS Project Number NK020040	Scale @ A1 1:125	Date Created 08.03.2021
Task Team Manager SH	Information Author MWF	Task Information Manager AE
Status S1	Document Number HOYLA-RPS-SI-XX-DR-CR-SK9100 P04	Revision
Project Code - Originator - Zone - Level - Type - Role - Drawing Number		
rpsgroup.com		