




Front Elevation (West)

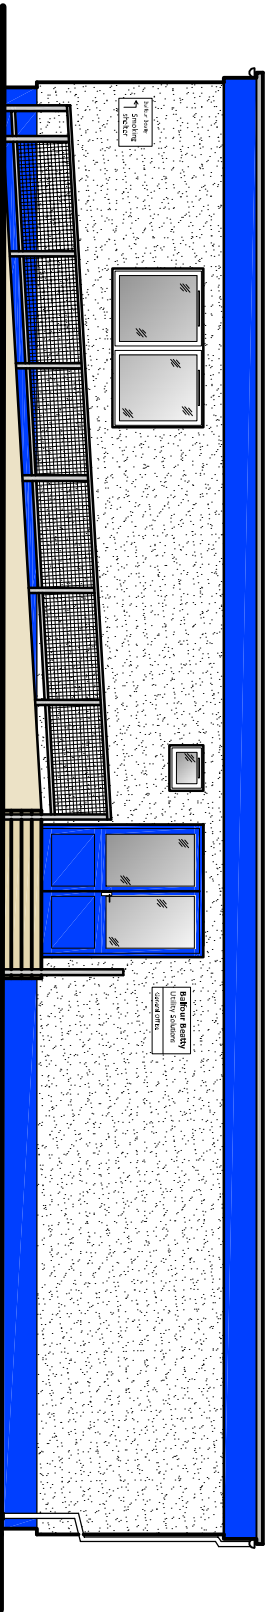

Side Elevation (South)

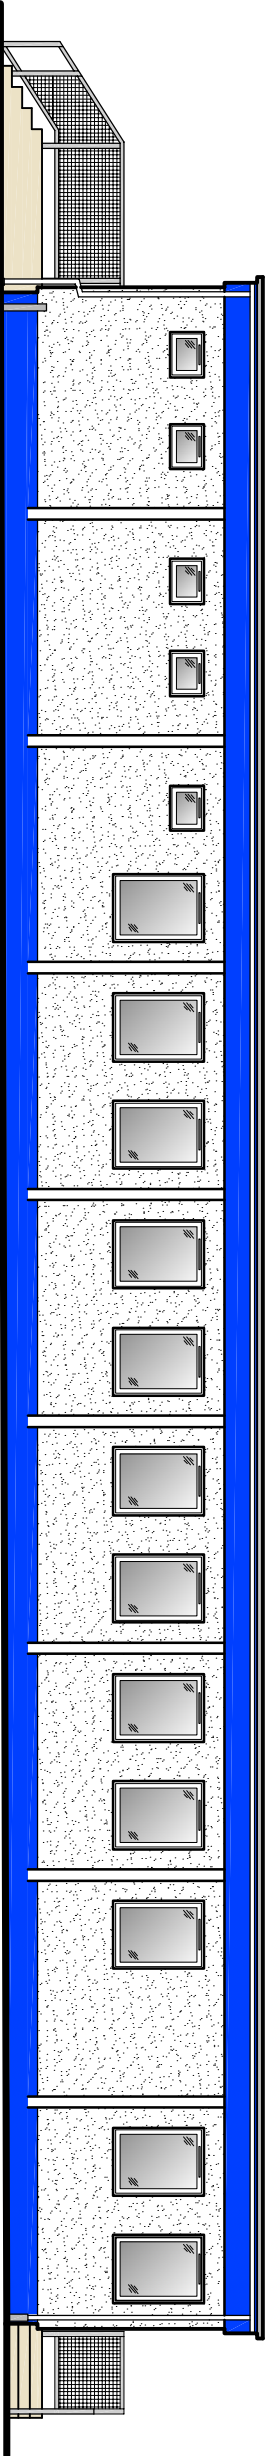

Rear Elevation (East)

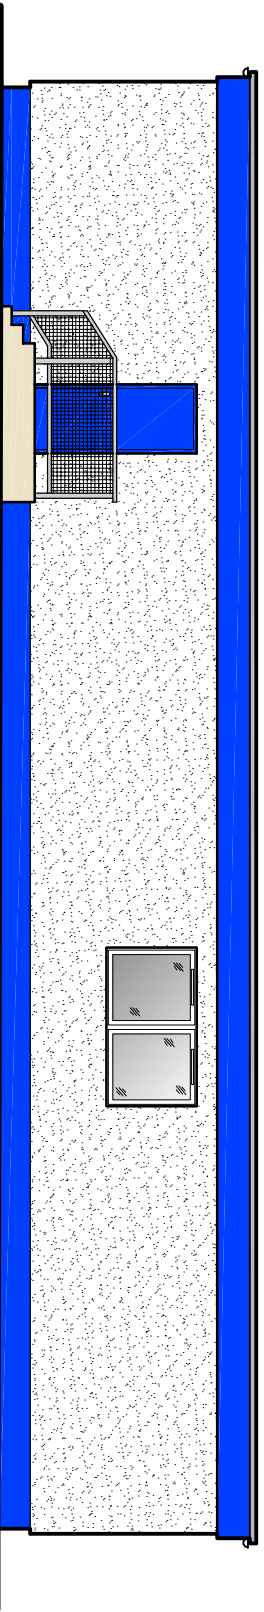

Side Elevation (North)

|  |  |  |  |  |  |
|--|--|--|--|--|--|
|  |  |  |  |  |  |
|  |  |  |  |  |  |
|  |  |  |  |  |  |
|  |  |  |  |  |  |

|          |      |    |     |
|----------|------|----|-----|
| Revision | Date | Dm | Chk |
|----------|------|----|-----|

Client

BALFOUR BEATTY - THURNSCOE.

Project

Proposed refurbishment of existing building,  
erection of new modular building & external works.

Drawing Title

Proposed Elevations.

Existing 18 Bay Modular Building.

Submittal Status

S3 - Suitable for Review & Comment

Job No.

170866

Scale

1:100

Size

@ A3

Rev

Drawing Number

BB000-IMB-XX-XX-DR-B-0005

Project Code - Originator - Zone - Level - Type - Code - Number

PICK  
EVERARD

T 0345 045 0050

www.pick-everard.co.uk

This drawing is issued for the sole and exclusive use of the intended recipient and is subject to copyright in favour of Pick Everard. Pick Everard does not accept any responsibility or liability whatsoever for its use by a person other than the intended recipient.