


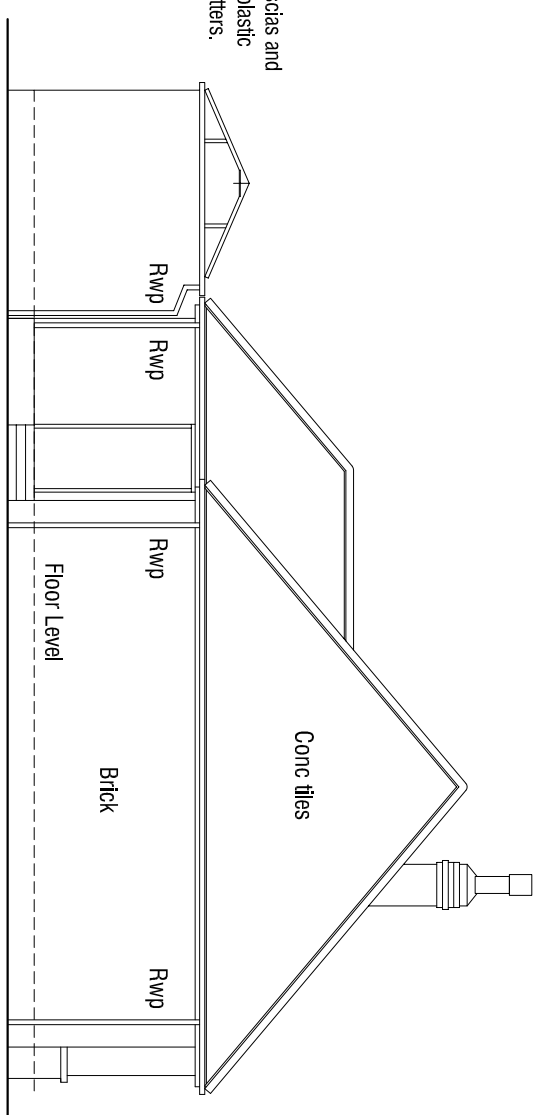
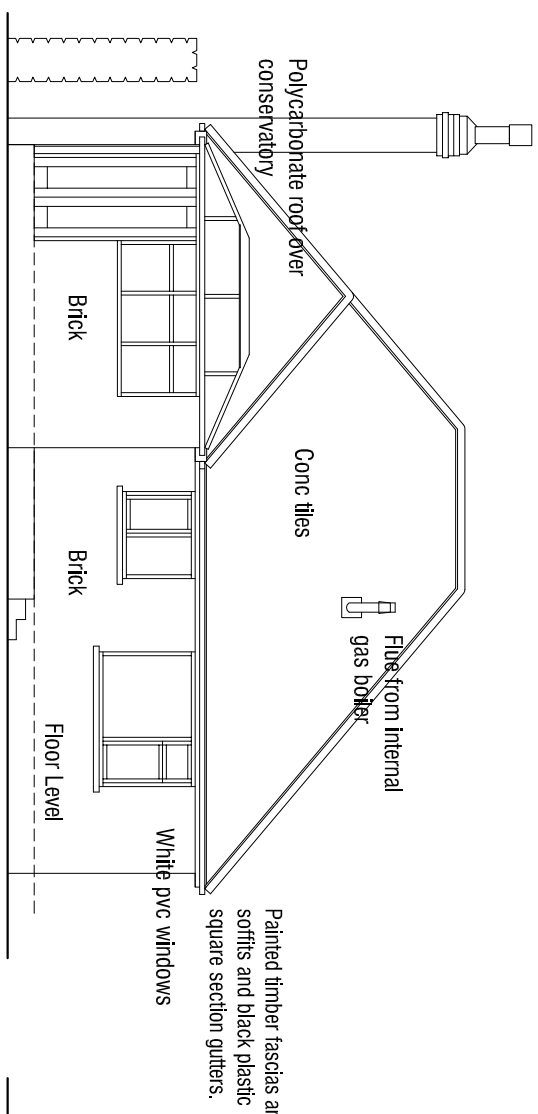
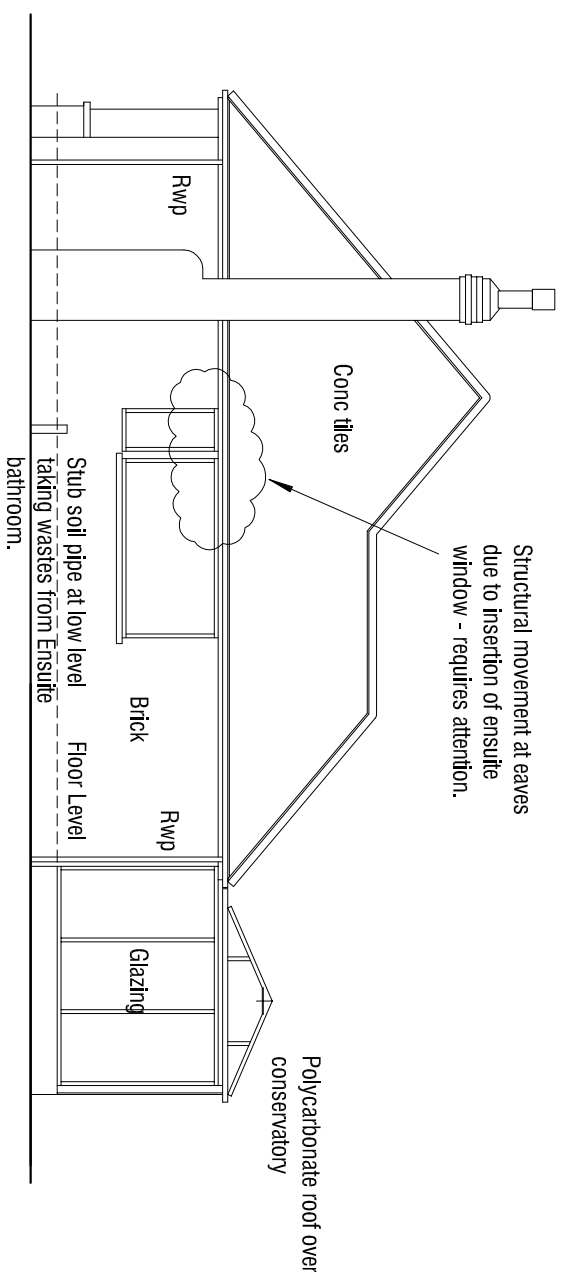


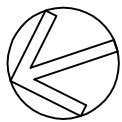

West Elevation 1:100

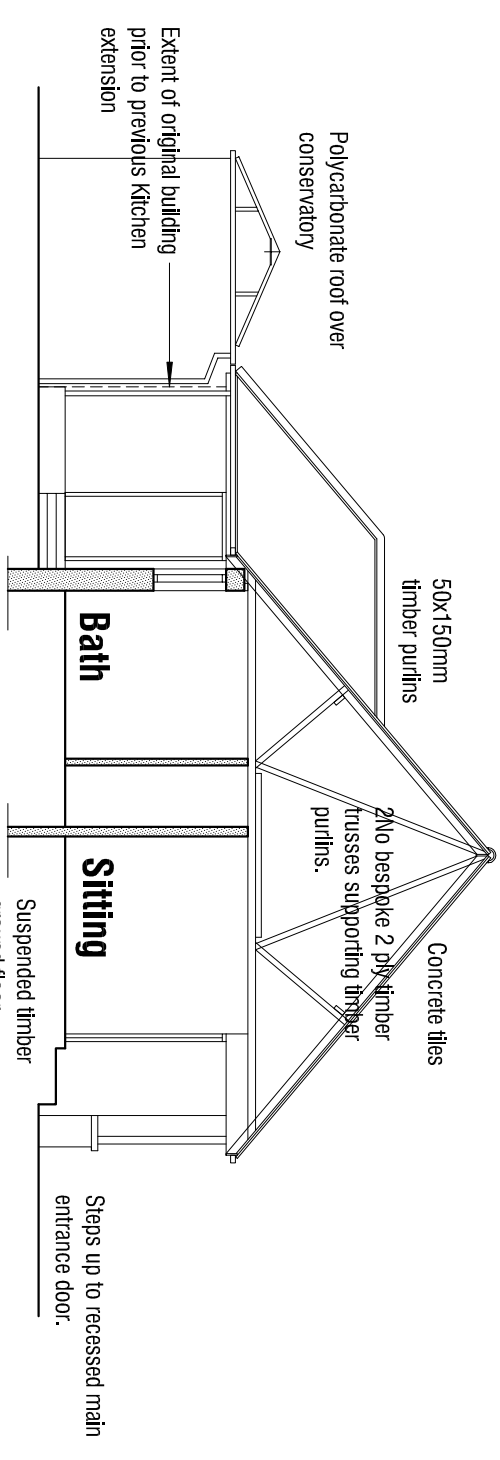



North

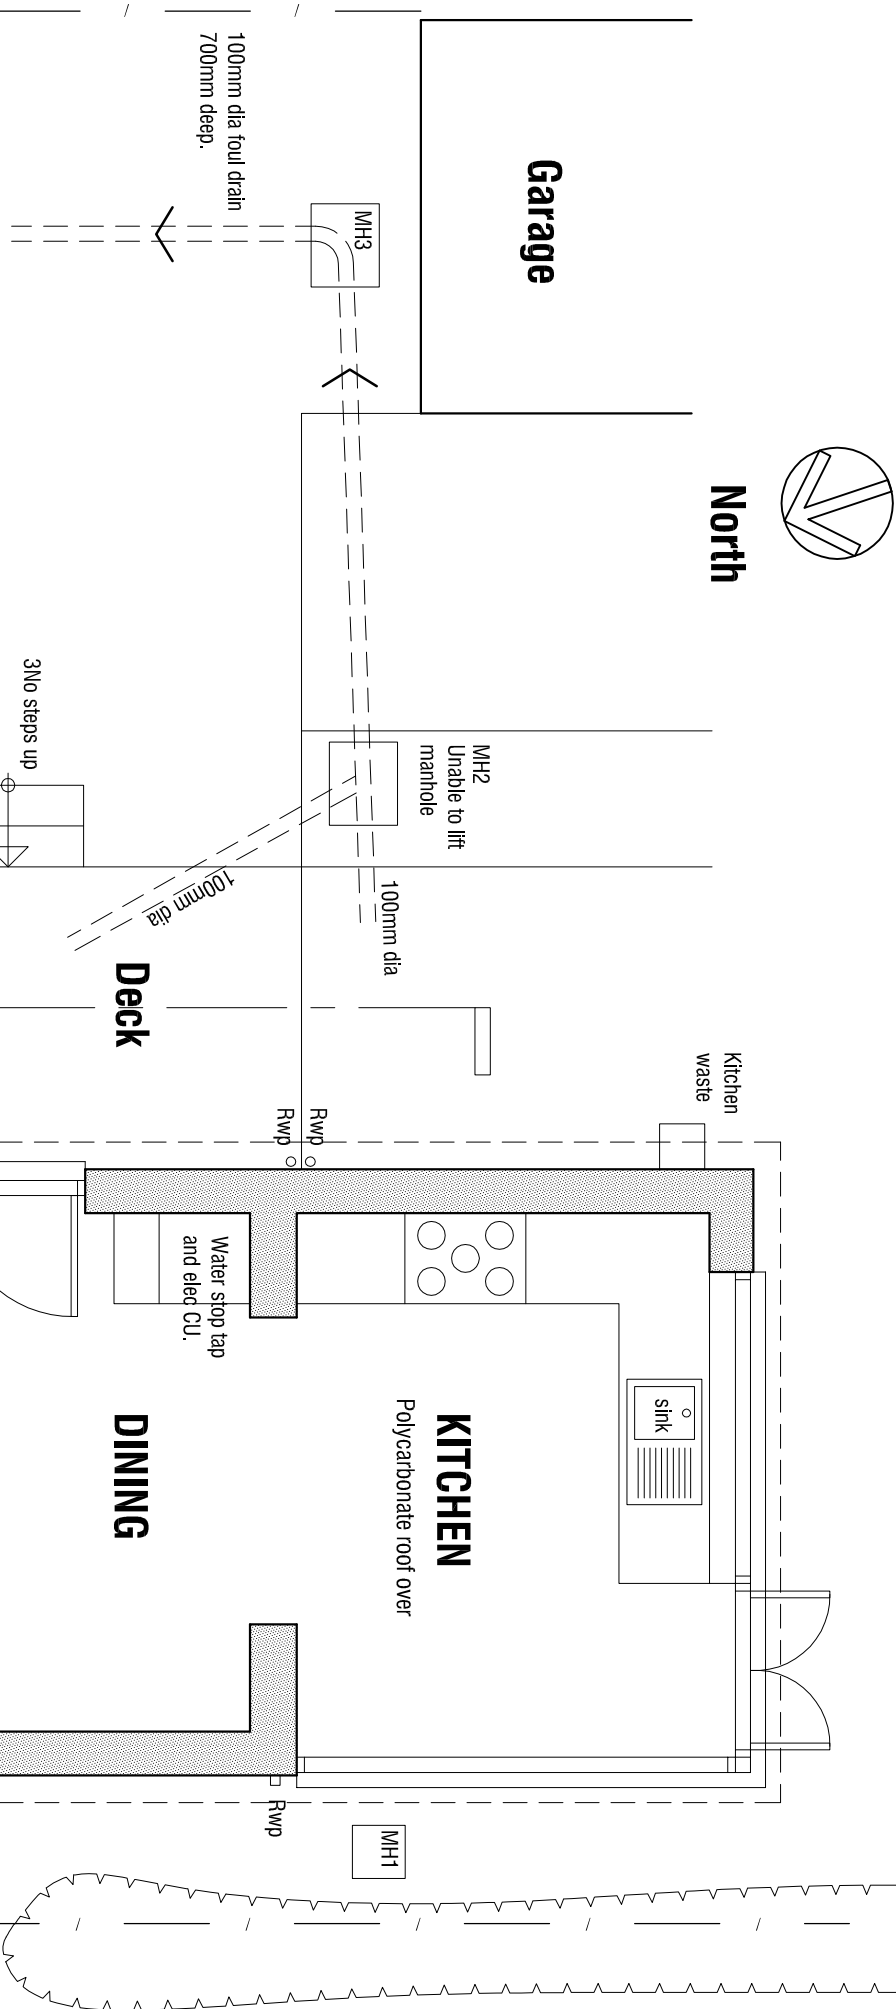

South Elevation 1:100

East Elevation 1:100

Typical Section

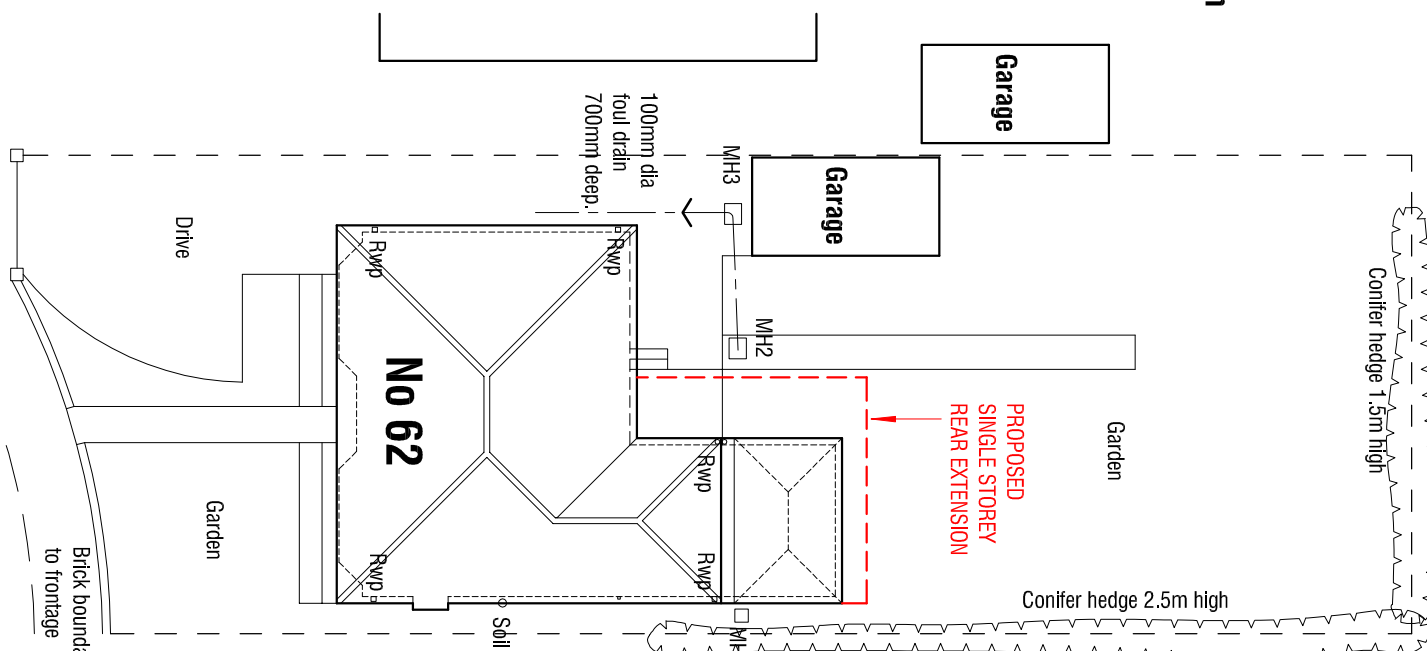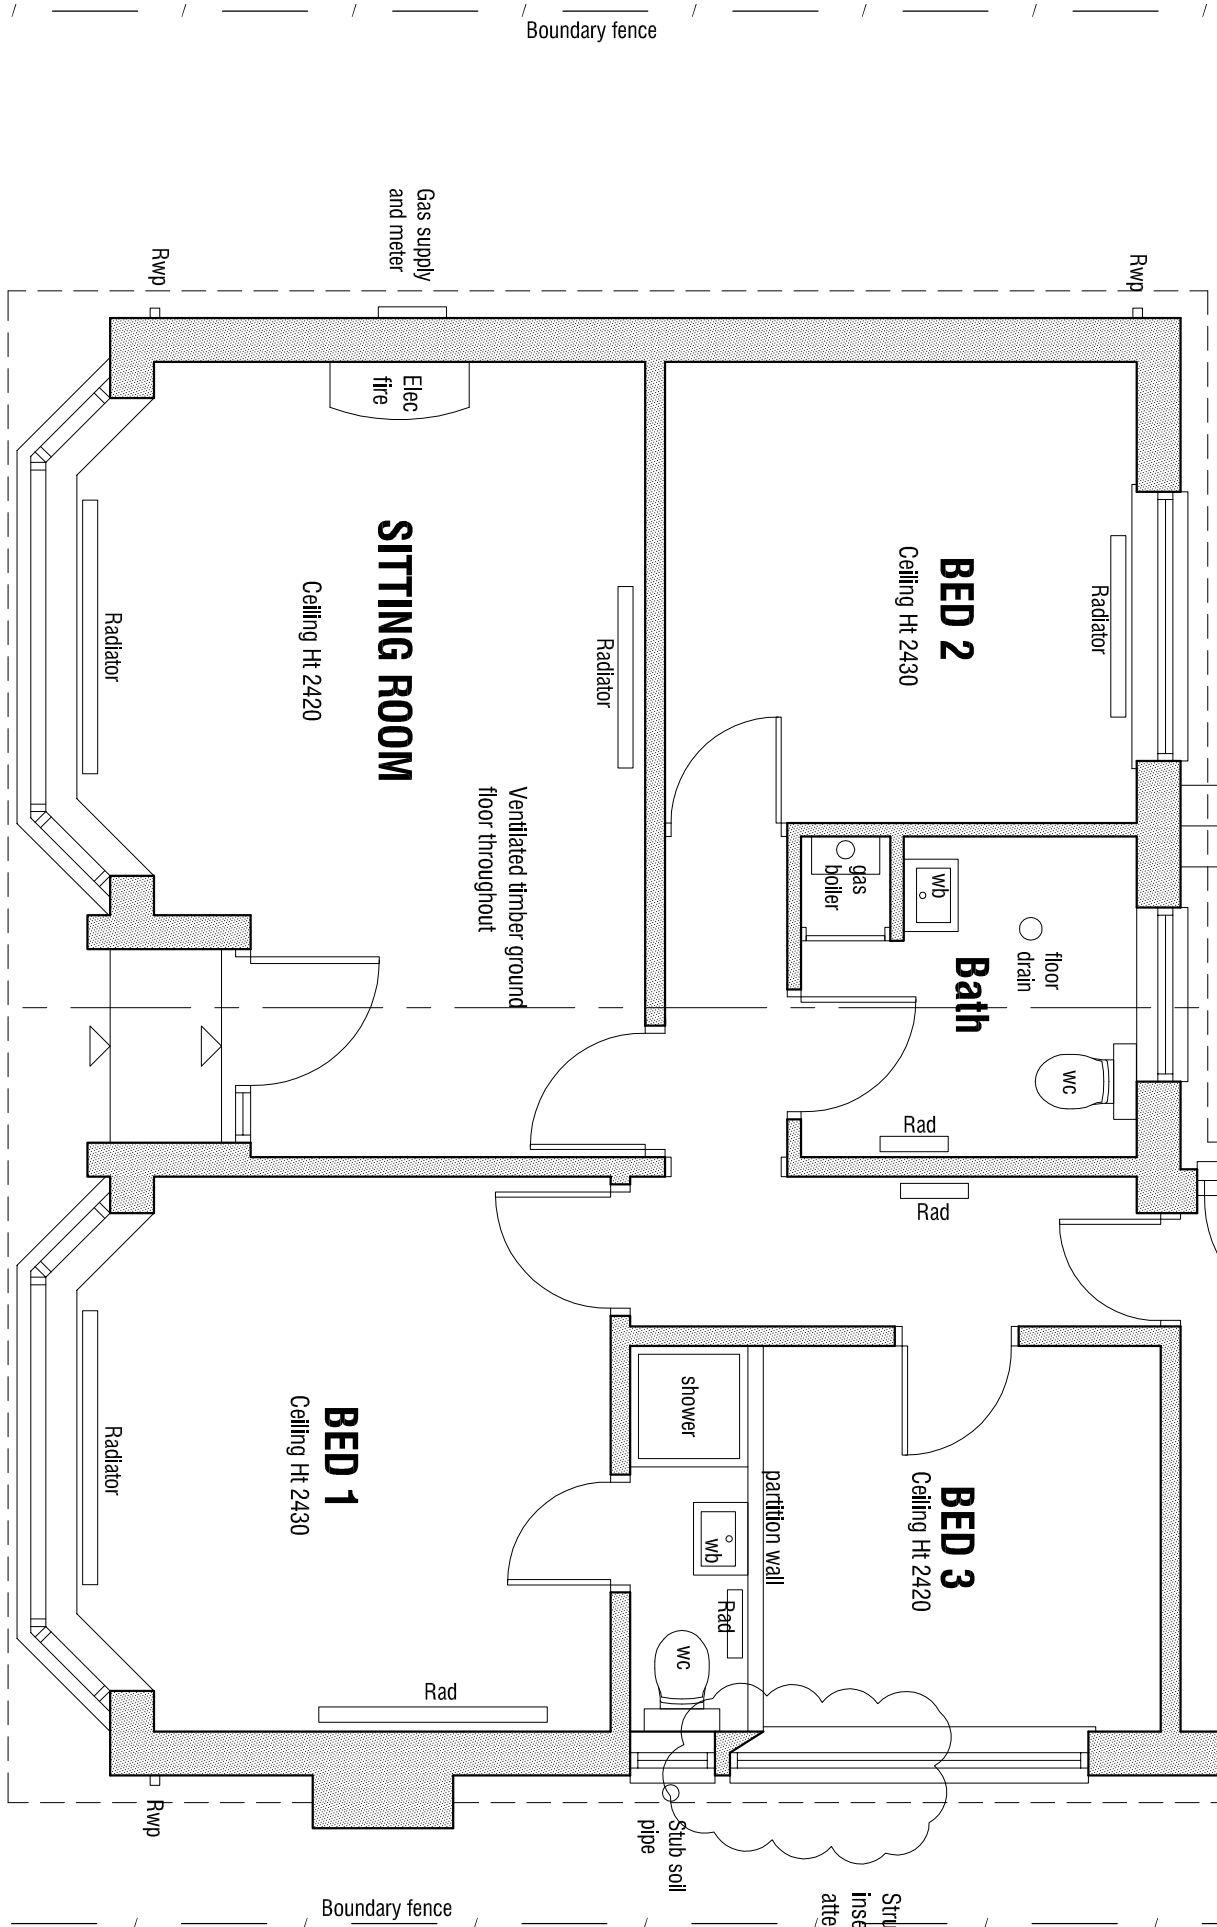

GROUND FLOOR PLAN

SITE PLAN

1:200

62 PADDOCK ROAD
STAINCROSS
BARNSELEY
S75 6LE

SURVEY

PLANS & ELEVATIONS

mboothdesign

architectural design and building consultants

Fairfield House
Barnesall Close Barnsley
S70 2FL
T: 01262 286256
M: 07881598300
E: mboothdesign@btconnect.com

Scale AS SHOWN @A2

Drawn MJB

Date FEB 2016

Ref. 16.03

Dwg No. S1

Rev. -

0mm

2mm

4mm

6mm

Copyright reserved. All drawings to be returned unless otherwise stated.
Drawings for printing and for making building sets to be checked and verified on file.