


NOTE:
ALL DIMENSIONS MUST BE CHECKED ON SITE AND NOT SCALED FROM THIS DRAWING.

COPYRIGHT:
THIS DRAWING IS THE PROPERTY OF THE COMPANY AND MAY NOT BE COPIED, USED OR DISCLOSED FOR ANY PURPOSE EXCEPT AS AUTHORISED IN WRITING BY THE COMPANY.

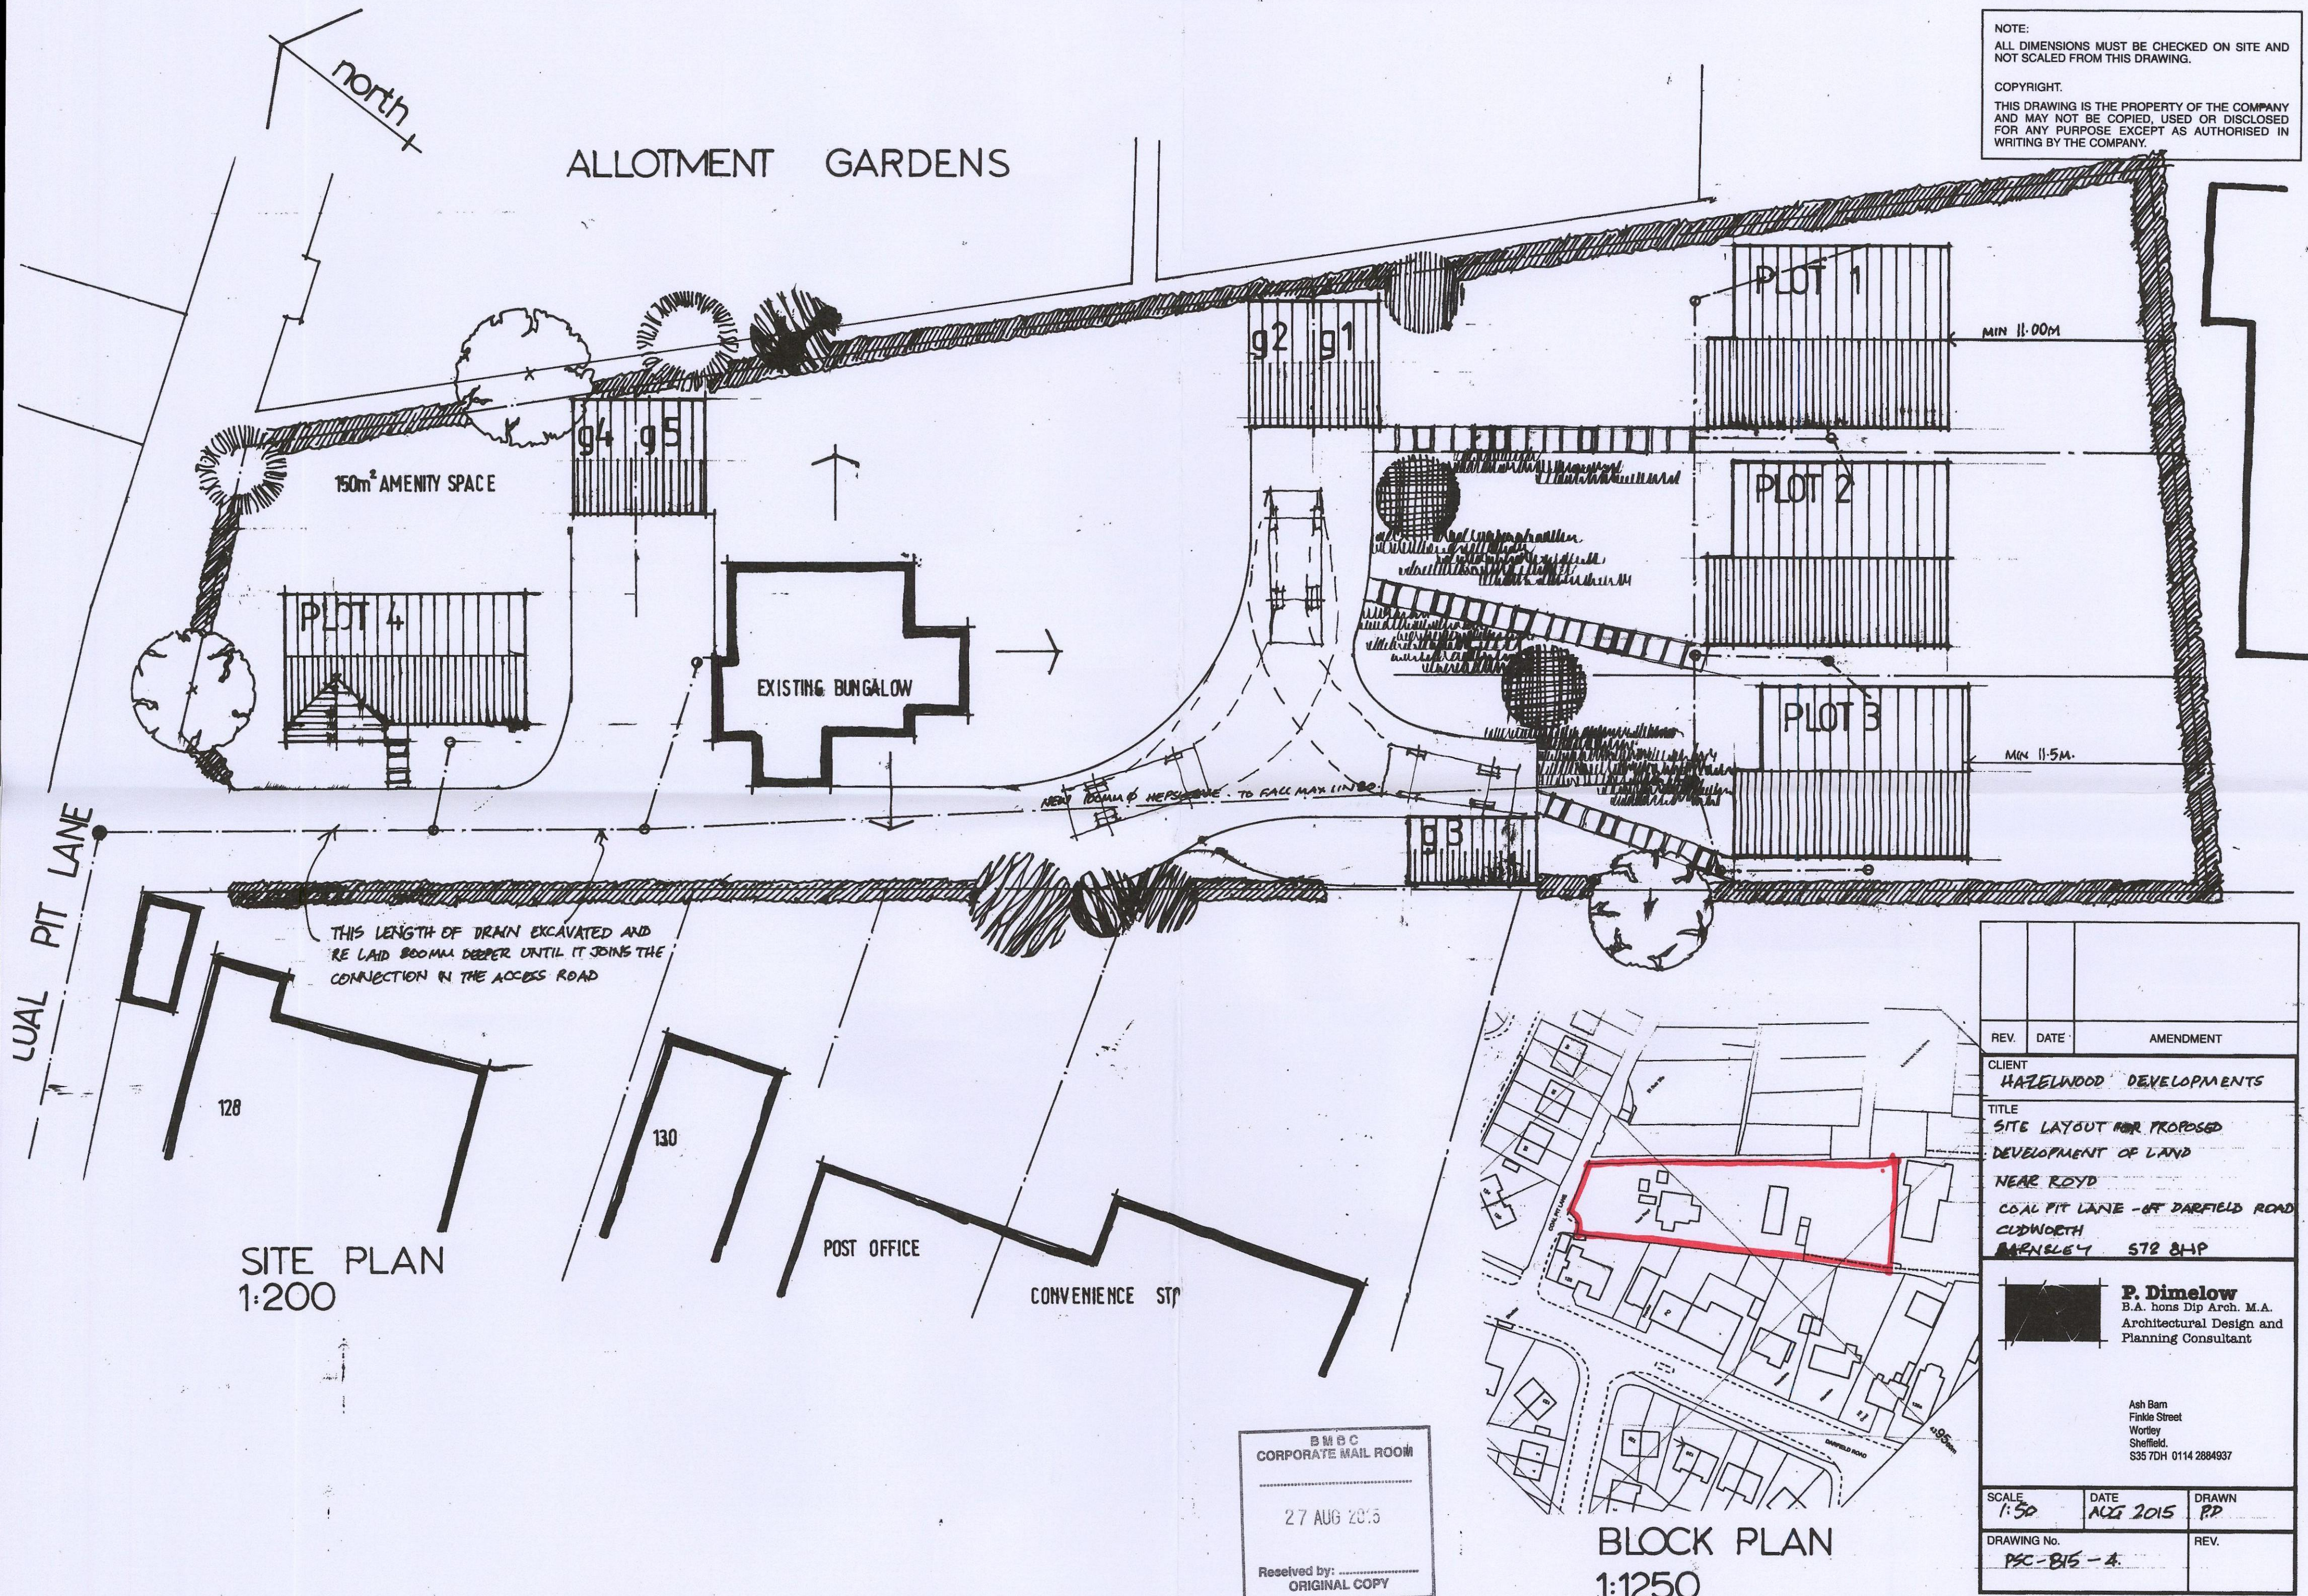

REV.	DATE	AMENDMENT
CLIENT HAZELWOOD DEVELOPMENTS		
TITLE SITE LAYOUT FOR PROPOSED DEVELOPMENT OF LAND NEAR ROYD		
COAL PIT LANE - OFF DARFIELD ROAD CUDWORTH		
BARNSELEY S72 8HP		
 P. Dimelow B.A. (hons) Dip Arch. M.A. Architectural Design and Planning Consultant		
Ash Barn Finkle Street Wortley Sheffield. S35 7DH 0114 2884937		
SCALE 1:50	DATE AUG 2015	DRAWN PD
DRAWING No. PSC-B15-4		REV.

B.M.B.C
CORPORATE MAIL ROOM


27 AUG 2015

Reserved by: _____
ORIGINAL COPY


BLOCK PLAN
1:1250

NOTE:
ALL DIMENSIONS MUST BE CHECKED ON SITE AND NOT SCALED FROM THIS DRAWING.



COPYRIGHT:
THIS DRAWING IS THE PROPERTY OF THE COMPANY AND MAY NOT BE COPIED, USED OR DISCLOSED FOR ANY PURPOSE EXCEPT AS AUTHORISED IN WRITING BY THE COMPANY.

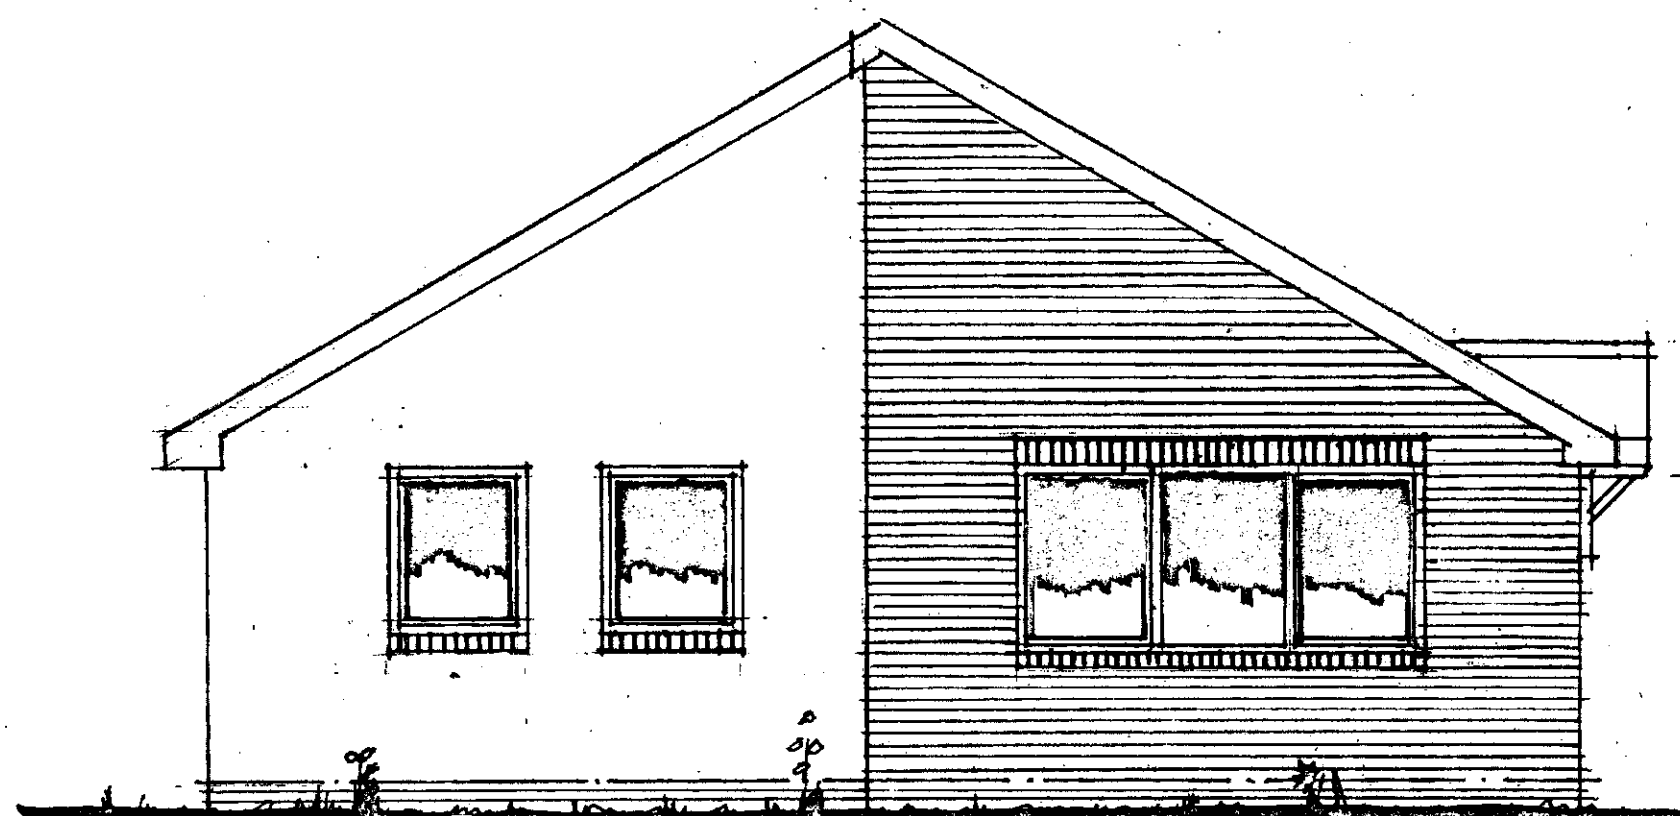


FRONT ELEVATION

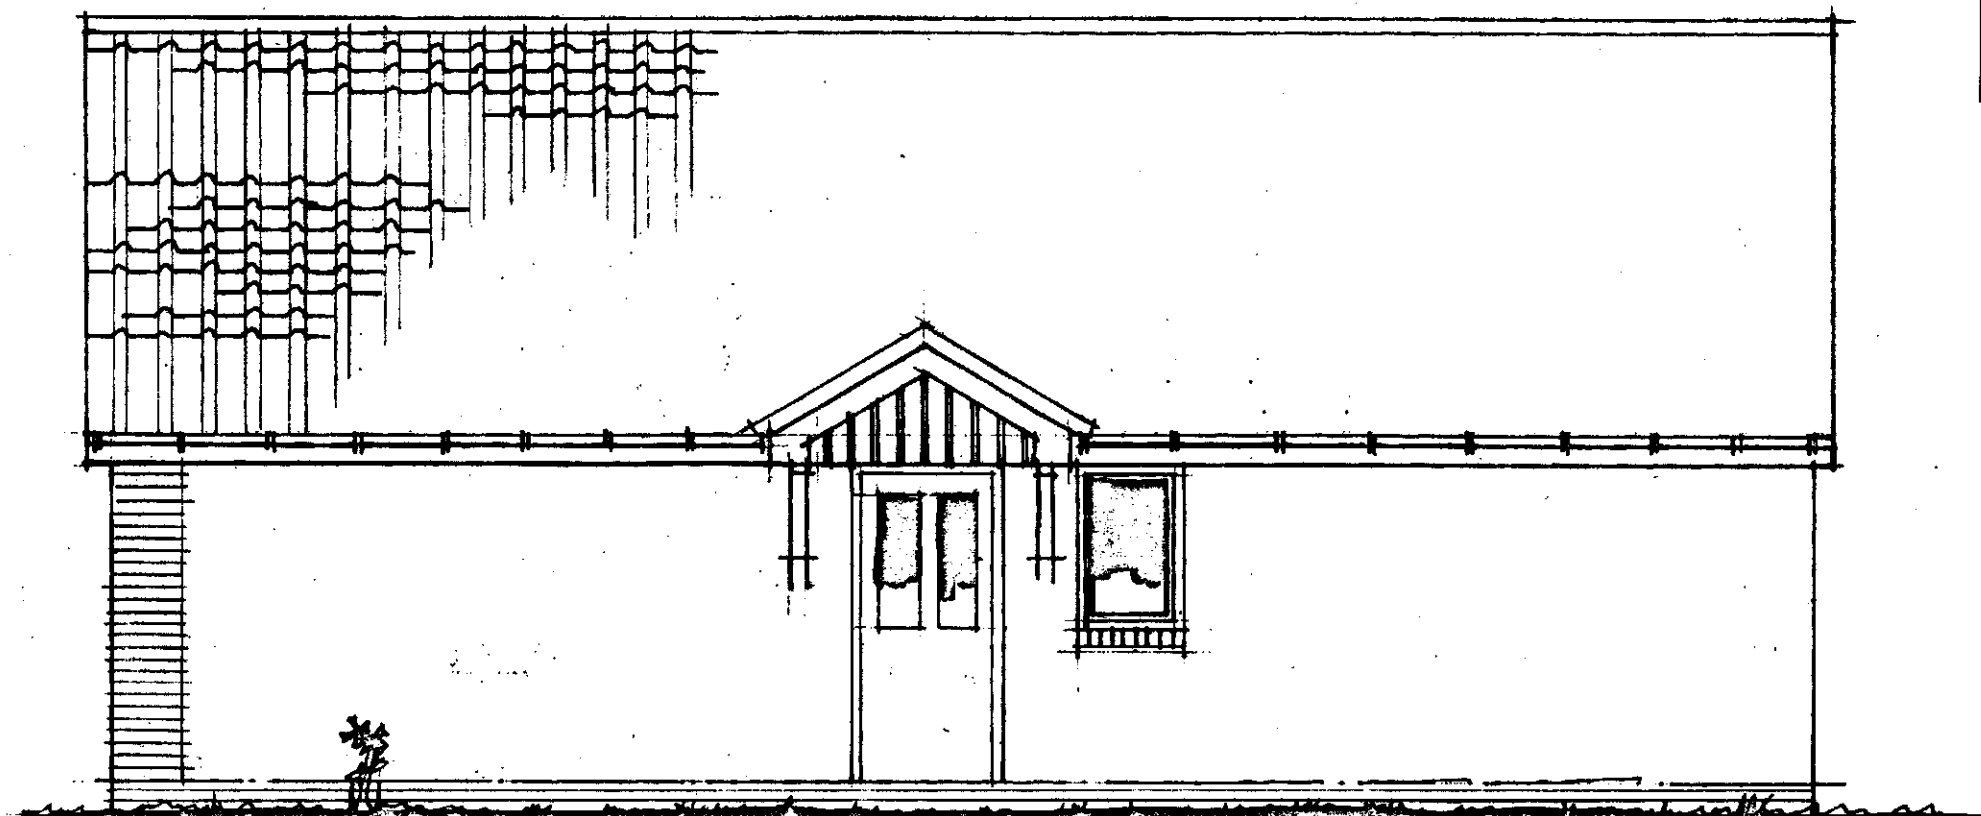

SIDE

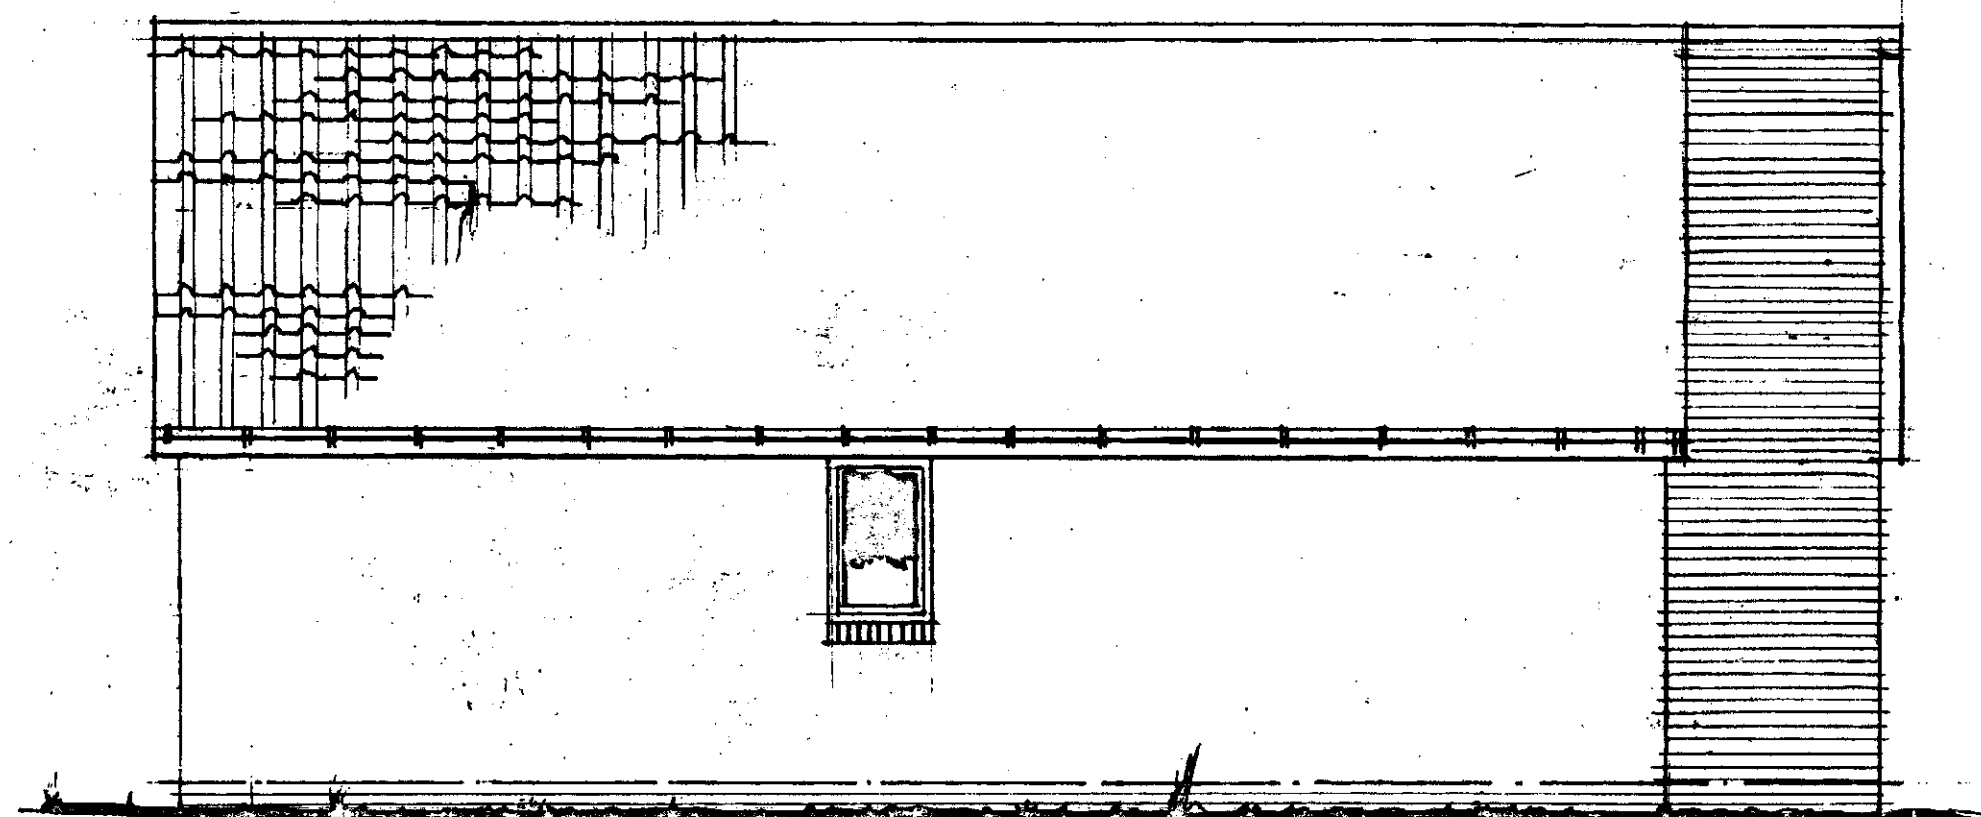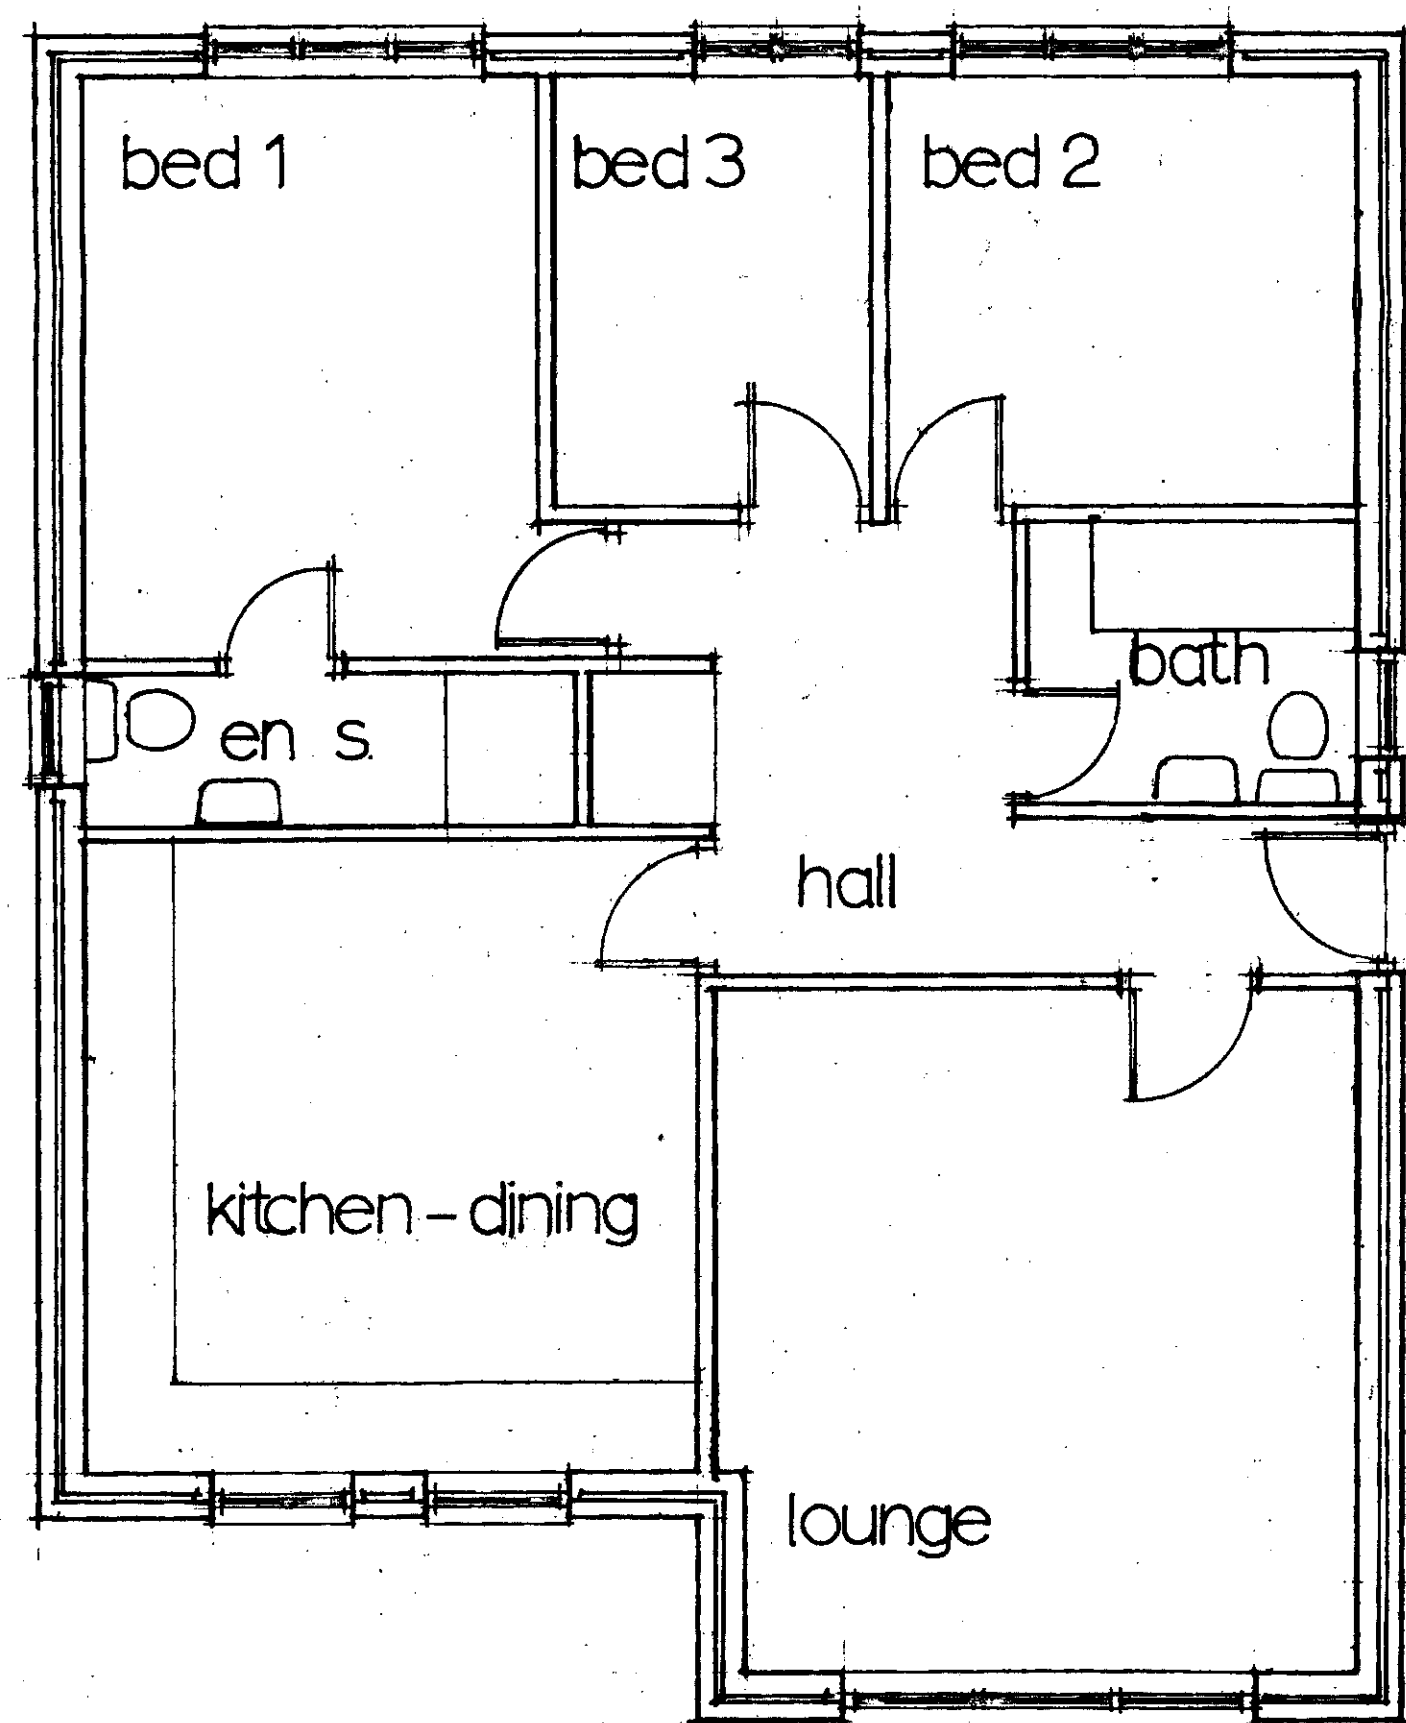

SIDE

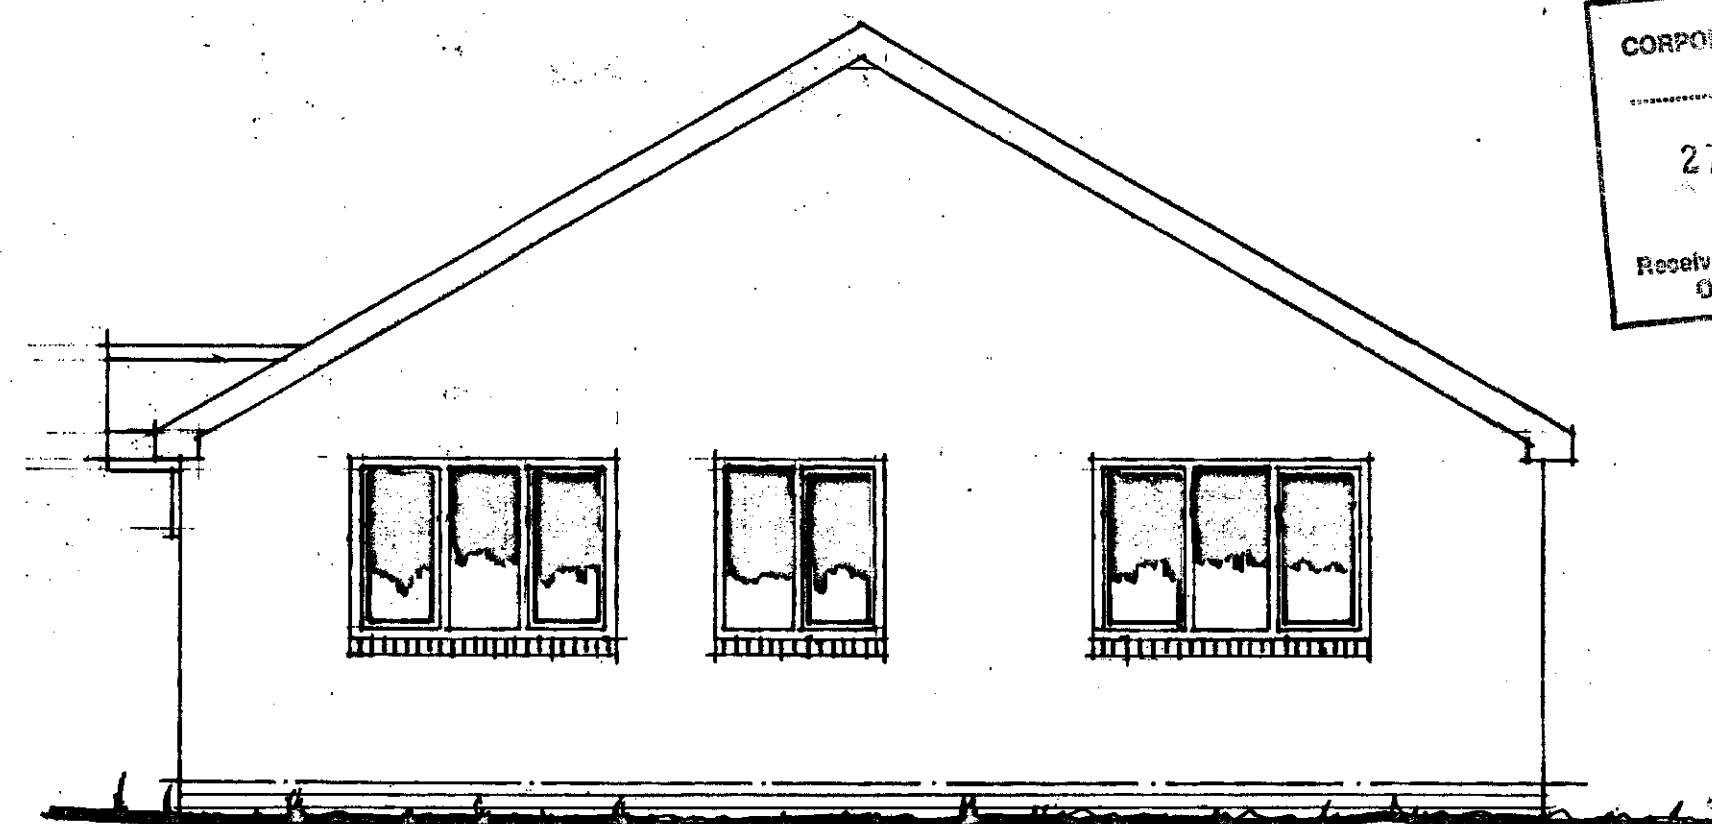


REAR

RECEIVED
CORPORATE ROOM
27 AUG 2015
Received by: ...
ORIGINAL COPY


REV.	DATE	AMENDMENT
CLIENT HAZELWOOD DEVELOPMENTS		
TITLE DETAILS OF BUNGALOWS - PLOTS 1,2+3 DEVELOPMENT OF LAND NEAR ROYD COAL PIT LANE - OFF BARFIELD ROAD CUDWORTH BARNISLEY ST2 8HP		
 P. Dimelow B.A. (hons) Dip Arch. M.A. Architectural Design and Planning Consultant Ash Barn Finke Street Wortley Sheffield. S35 7DH 0114 2884937		
SCALE 1:50	DATE AUG 2015	DRAWN PD.
DRAWING No. PEC-B15-5		REV.

NOTE:
ALL DIMENSIONS MUST BE CHECKED ON SITE AND NOT SCALED FROM THIS DRAWING.


COPYRIGHT:
THIS DRAWING IS THE PROPERTY OF THE COMPANY AND MAY NOT BE COPIED, USED OR DISCLOSED FOR ANY PURPOSE EXCEPT AS AUTHORISED IN WRITING BY THE COMPANY.

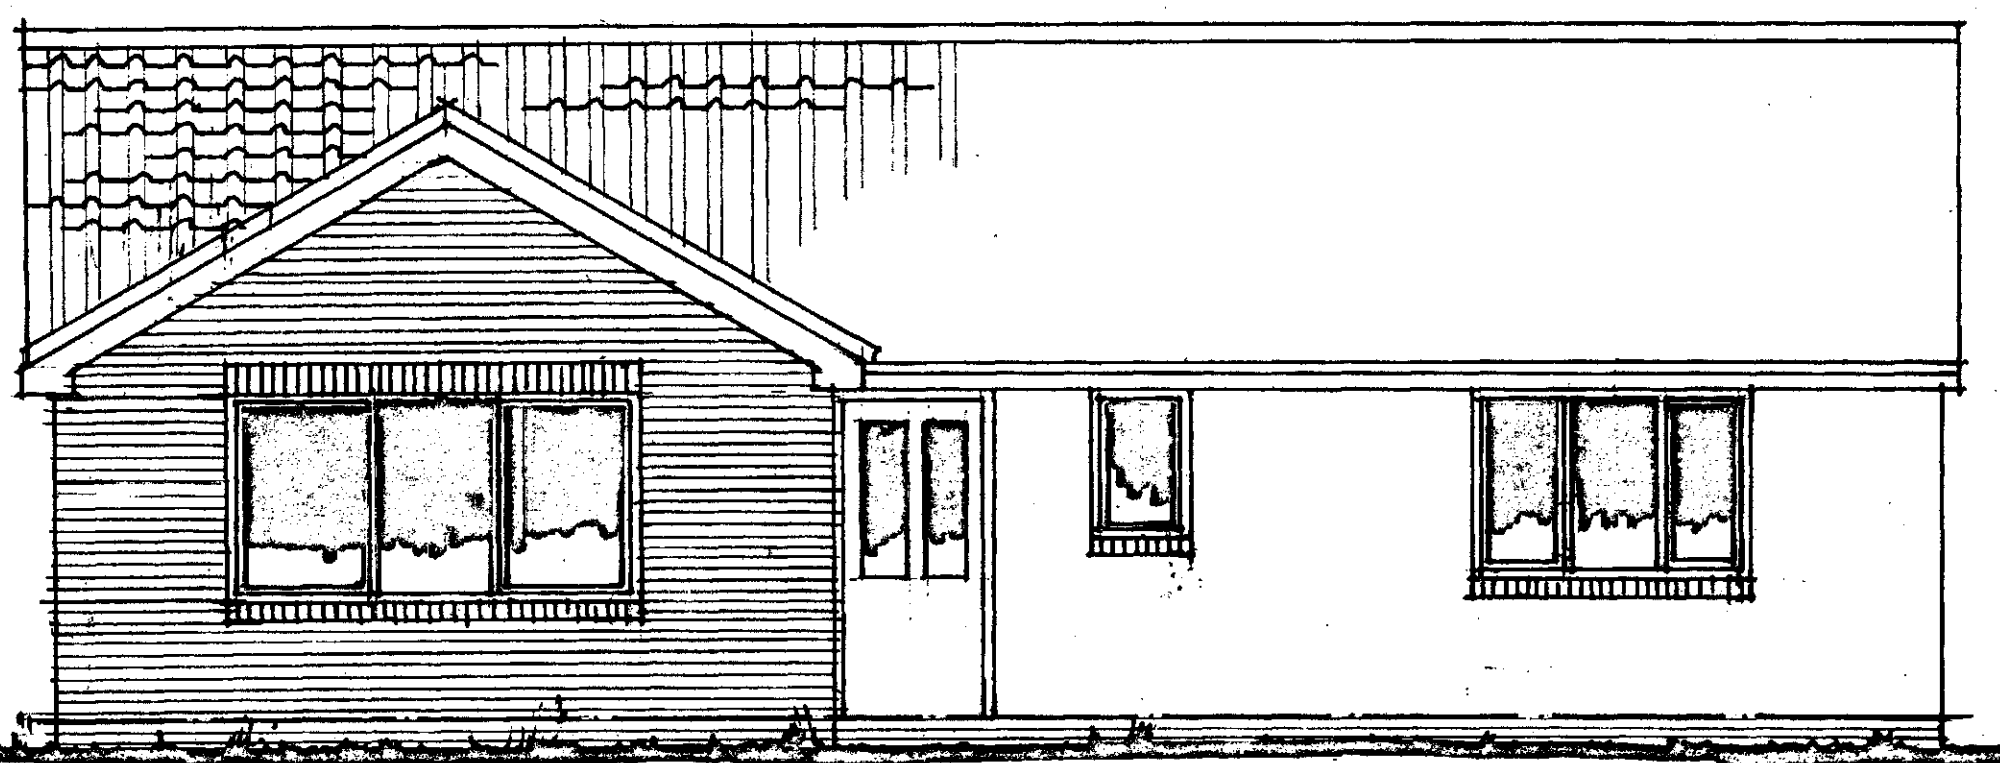


FRONT ELEVATION

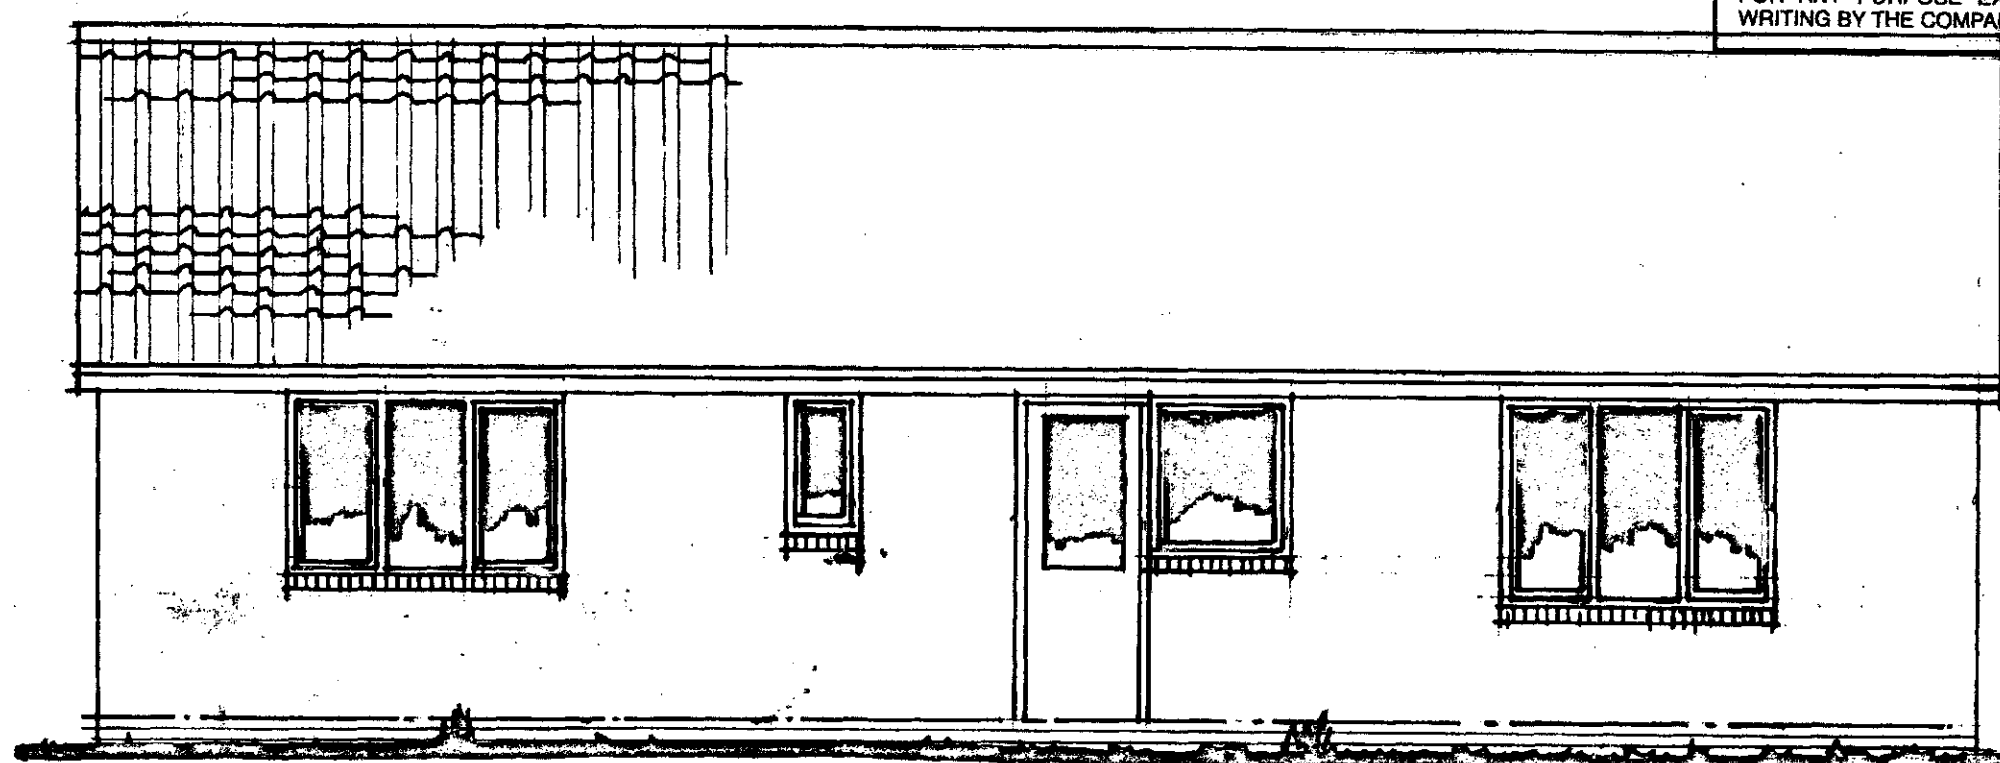


REAR

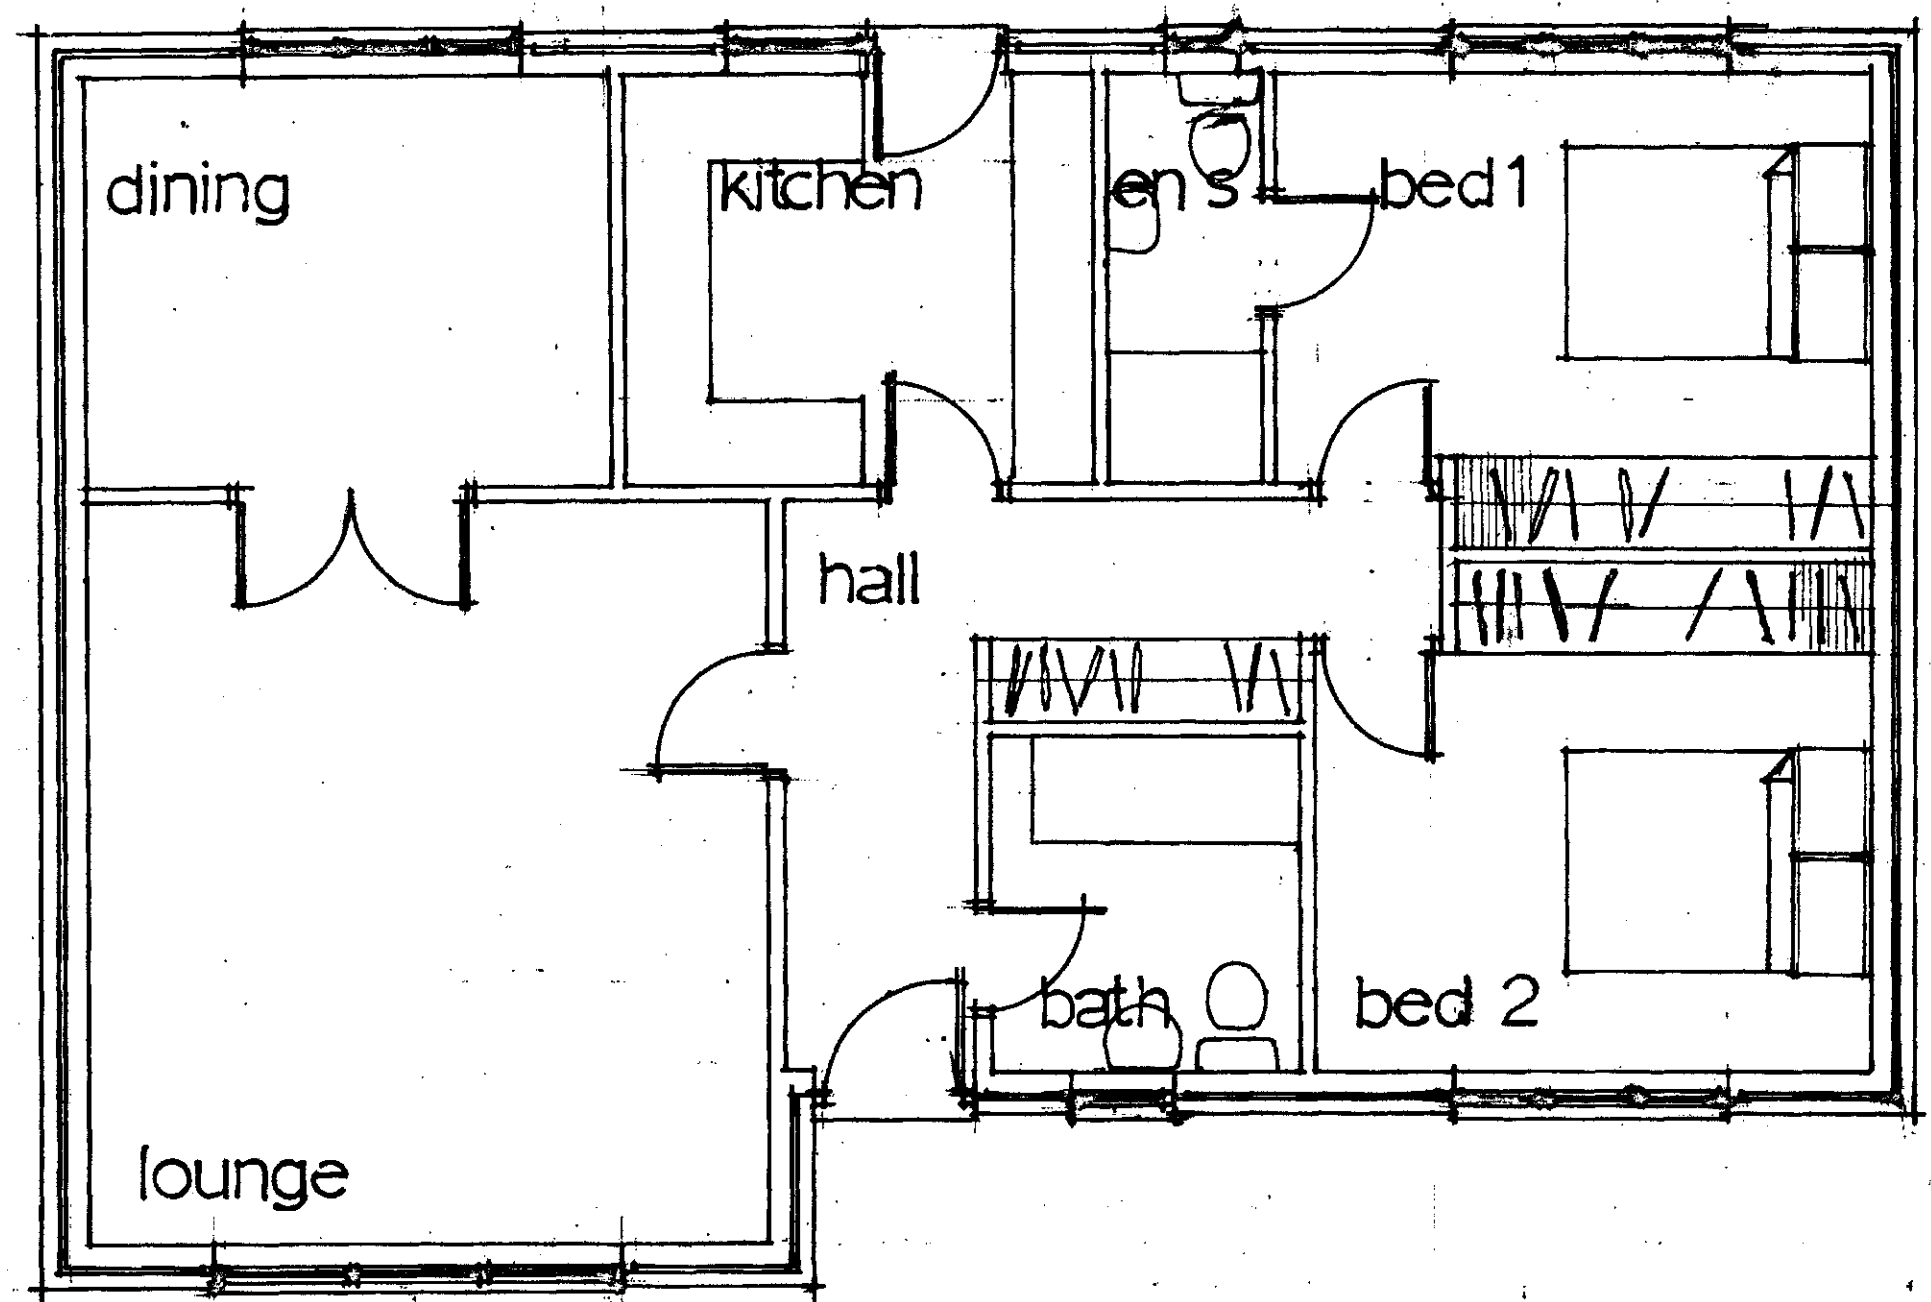

FLOOR PLAN

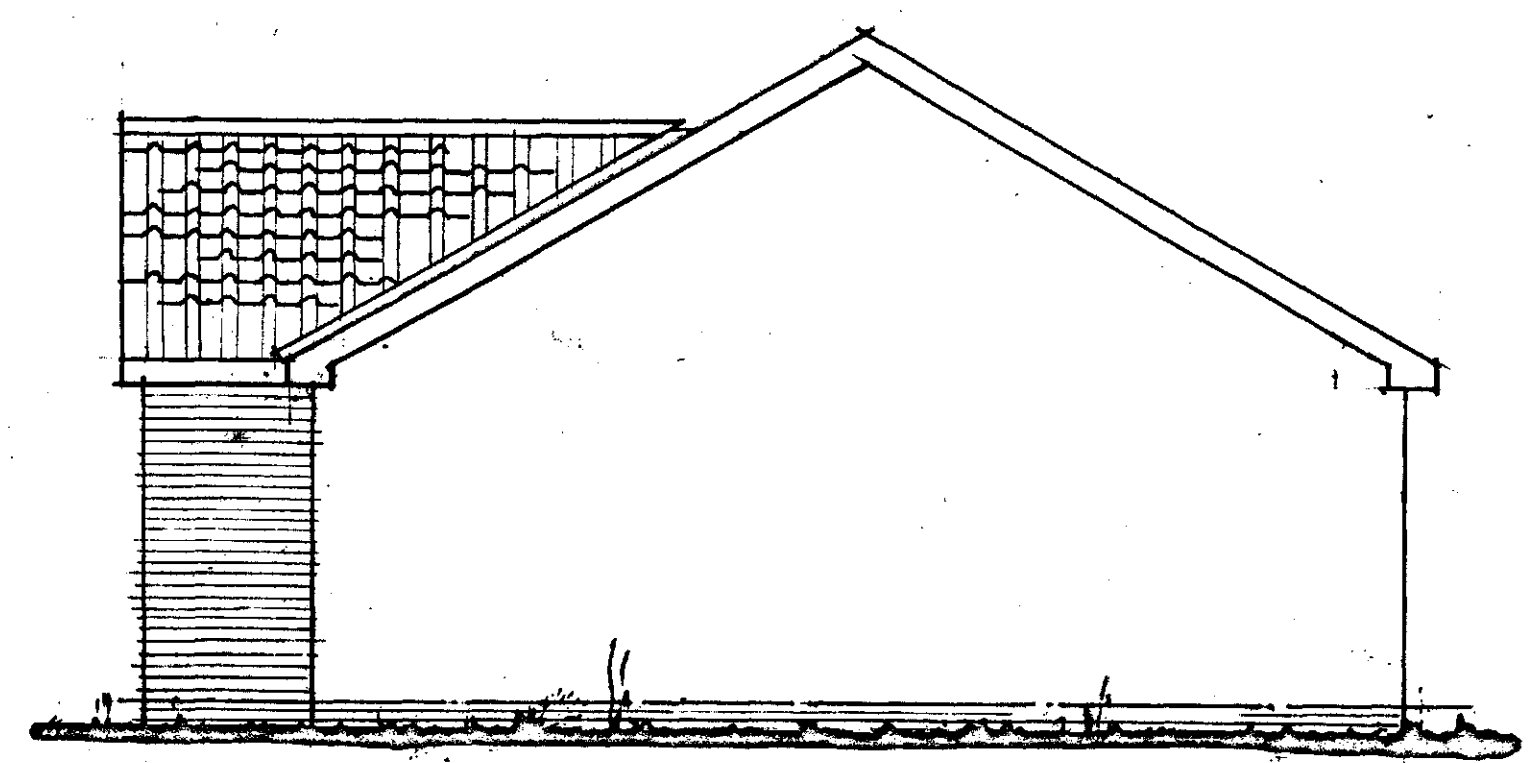

SIDE

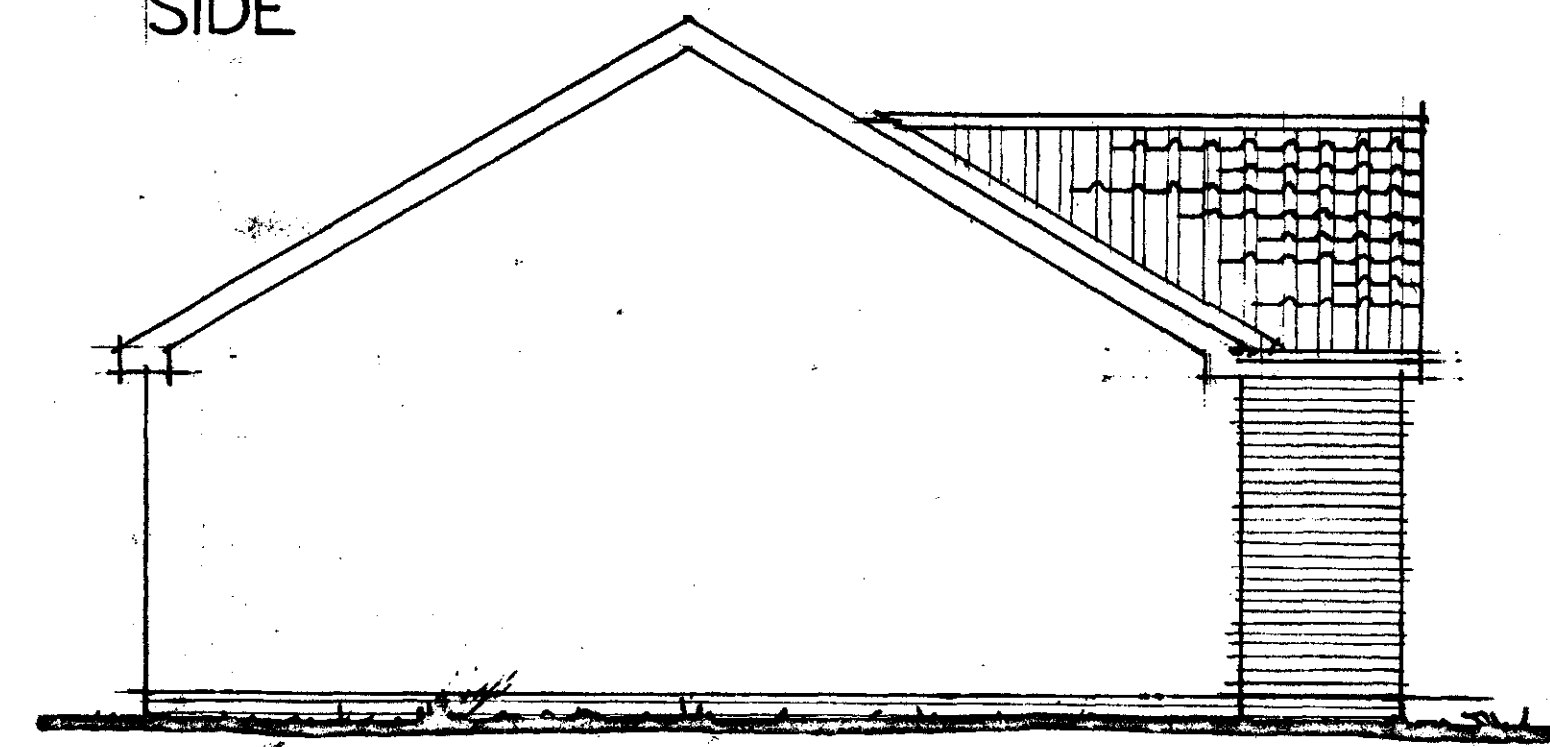

SIDE

0500
CORPORATE MAIL ROOM

27 AUG 2013

Received by
ORIGINAL COPY

REV.	DATE	AMENDMENT
CLIENT HAZELWOOD DEVELOPMENTS		
TITLE DETAILS OF BUILDING - PLOT 4 DEVELOPMENT OF LAND, NEAR ROYD COAL PIT LANE - OFF DARFIELD ROAD CUDWORTH BARNSELEY S72 8HW		
 P. Dimelow B.A. (hons) Dip Arch. M.A. Architectural Design and Planning Consultant		
Ash Barn Finkle Street Wortley Sheffield, S35 7DH 0114 2884937		
SCALE 1:50	DATE AUG 2013	DRAWN P.D.
DRAWING No. PSC - 815 - 6	REV.	