


PROPOSED SOUTH ELEVATION



PROPOSED EAST ELEVATION

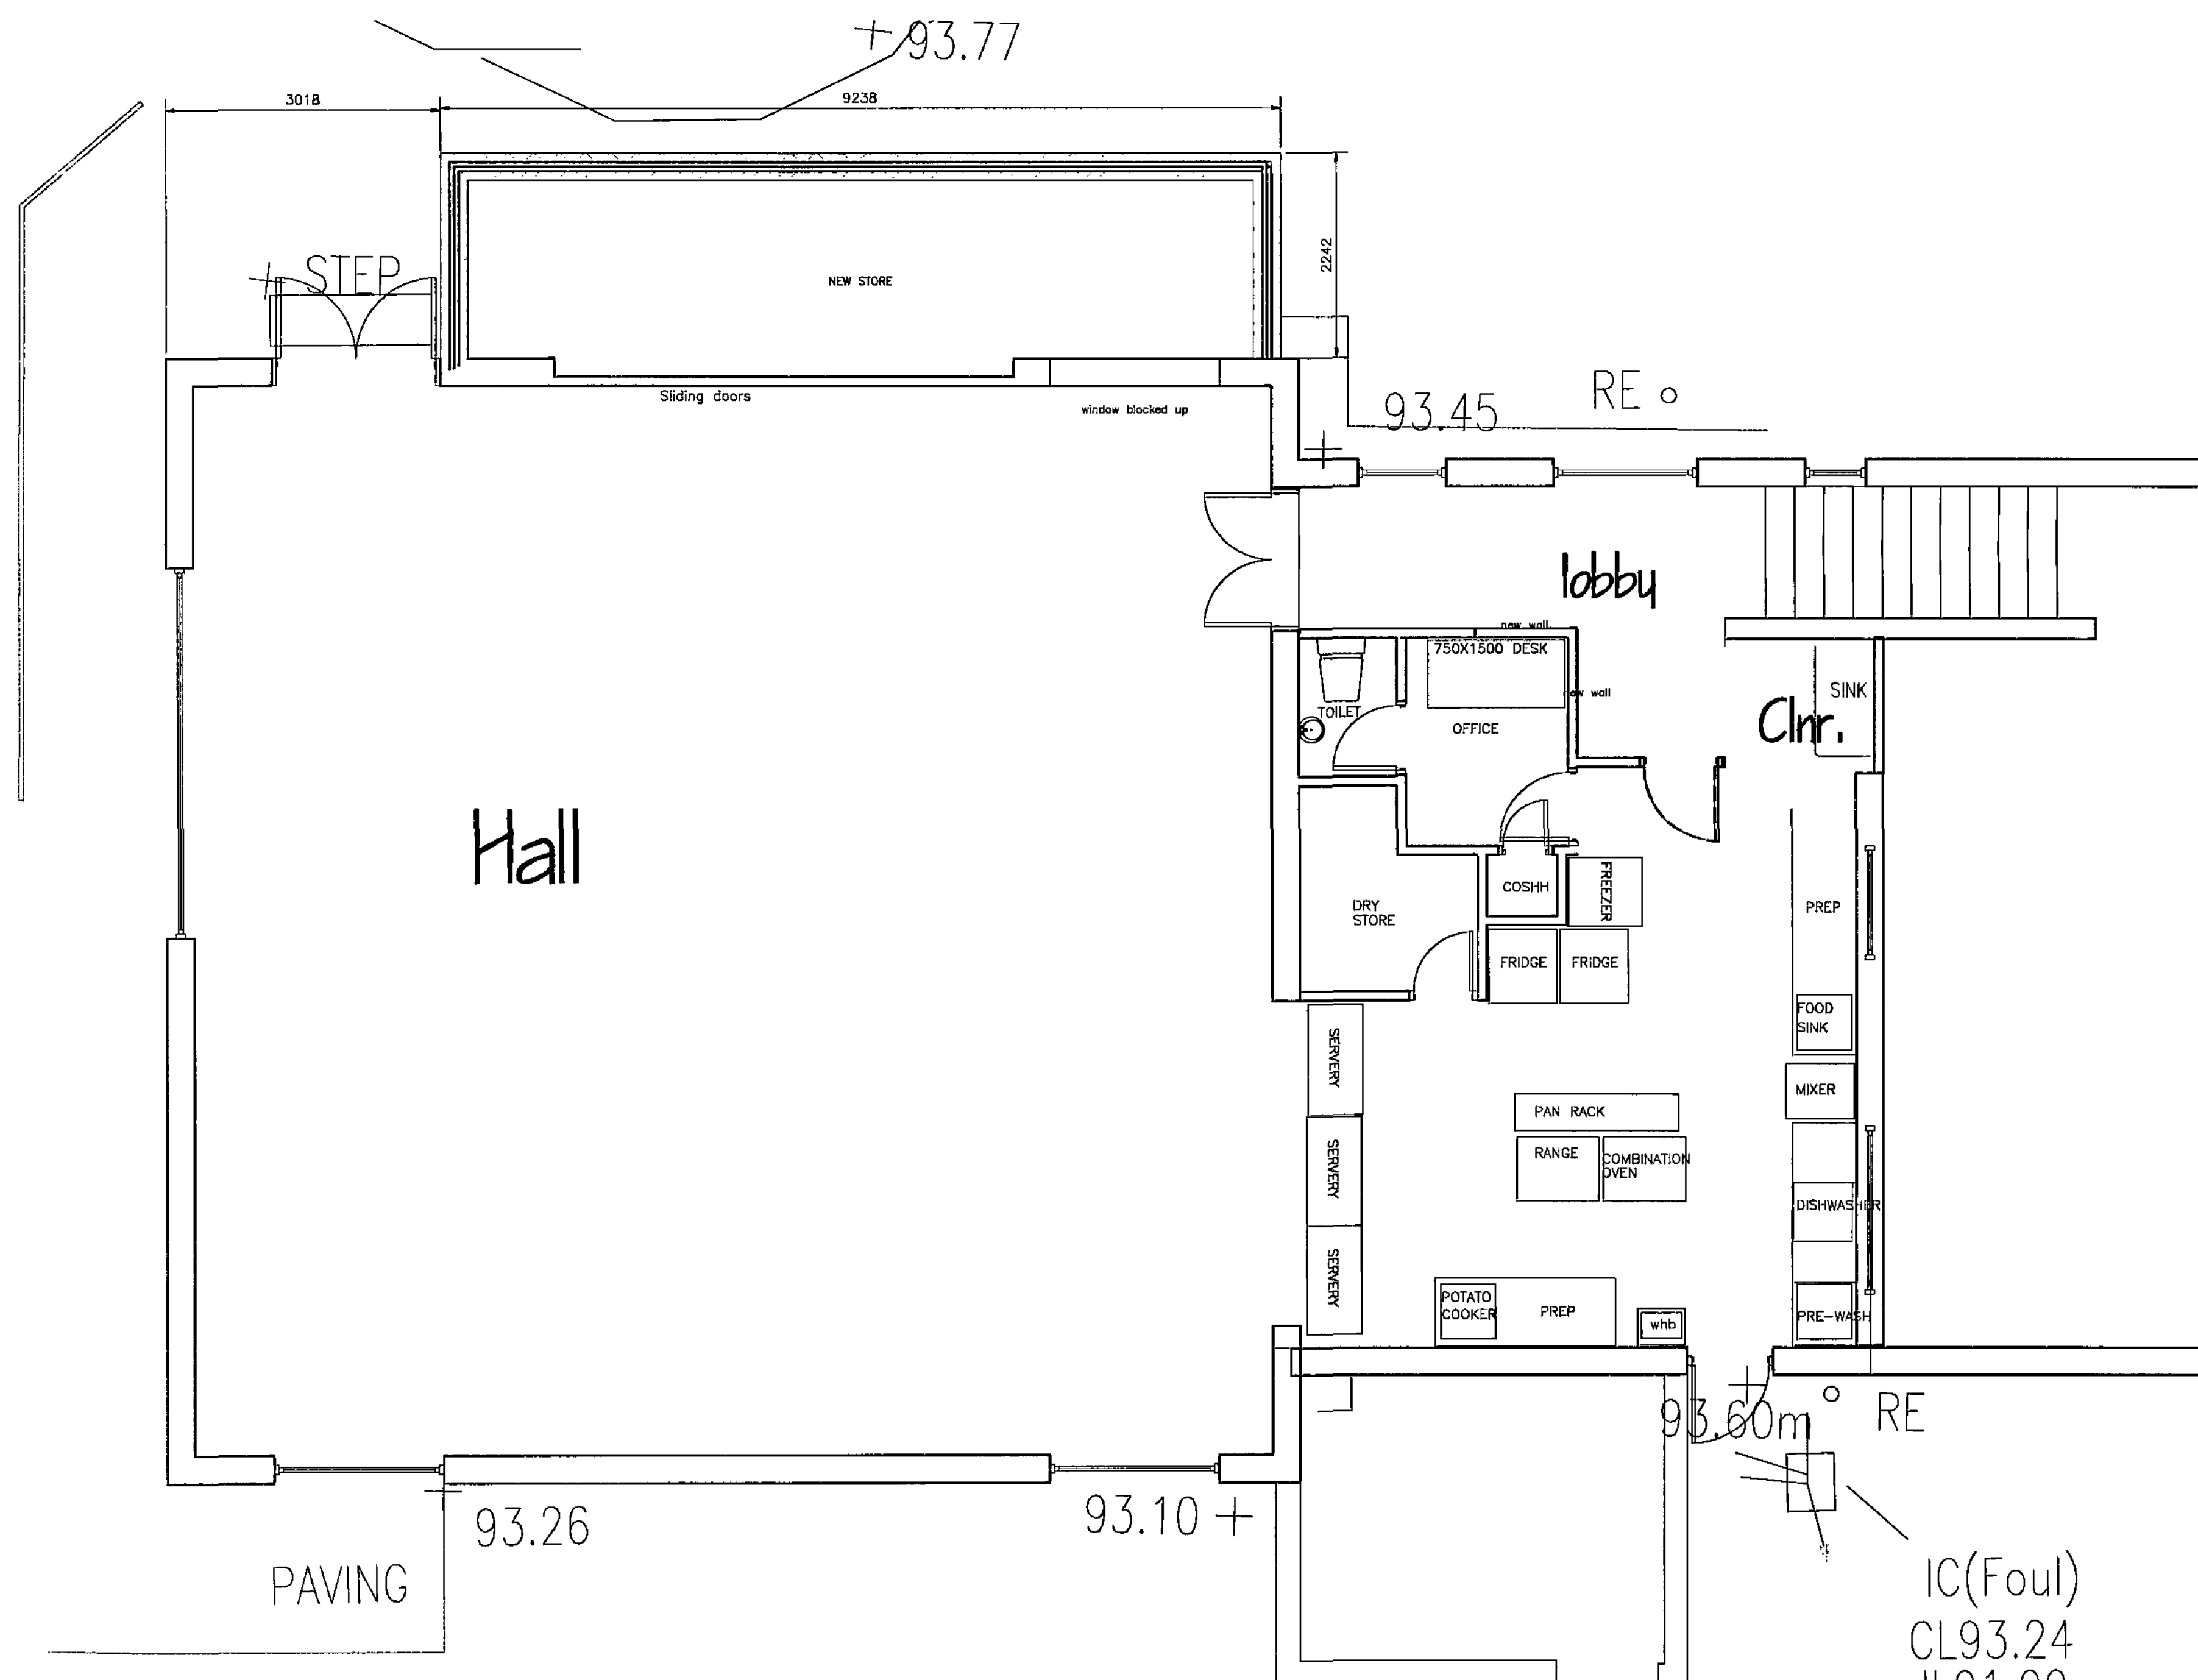


PROPOSED PLAN



PROPOSED WEST ELEVATION

Actual depth of foundations to be determined on site.
All work to be to the satisfaction of the local authority.
All dimensions to be checked on site and any discrepancies must be notified immediately.
All dimensions are in millimetres unless otherwise stated.
Information given on this drawing is subject to local authority approval.
Do not scale this drawing.

**PROJECT
MANAGEMENT
services**

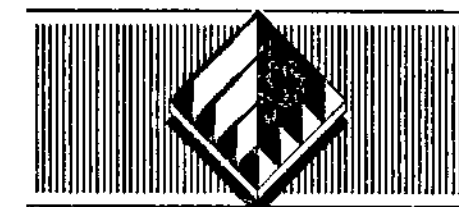

CHARTERED BUILDING CONSULTANTS

4 HUDDERSFIELD ROAD, BARNSELY, SOUTH YORKSHIRE S70 2LT
TELEPHONE (01226) 286278
FAX (01226) 731265 E-mail: info@pmsdesign.co.uk

CLIENT

CAWTHORNE PRIMARY SCHOOL

PROPOSED PLAN

PROJECT

PROPOSED STORE EXTENSION & KITCHEN REFURBISHMENT
TAYLOR HILL
CAWTHORNE STS 4B

Barnsley Metropolitan
Barnsley Council
30 SEP 2009
Corporate Mail Room

FILE NAME	DWG No	SCALE	DATE	DRAWN	REV.
kitchen_2009_works	2238/03	1:50	06/2009	de	