


NOTE


Plans produced for the purpose stated below only.

This drawing is the copyright of HH CAD Plans ©


Land Registry Plan
Marketing Plan
Measured Survey
Planning Application ✓
CAD Re-draw From Hard Copy

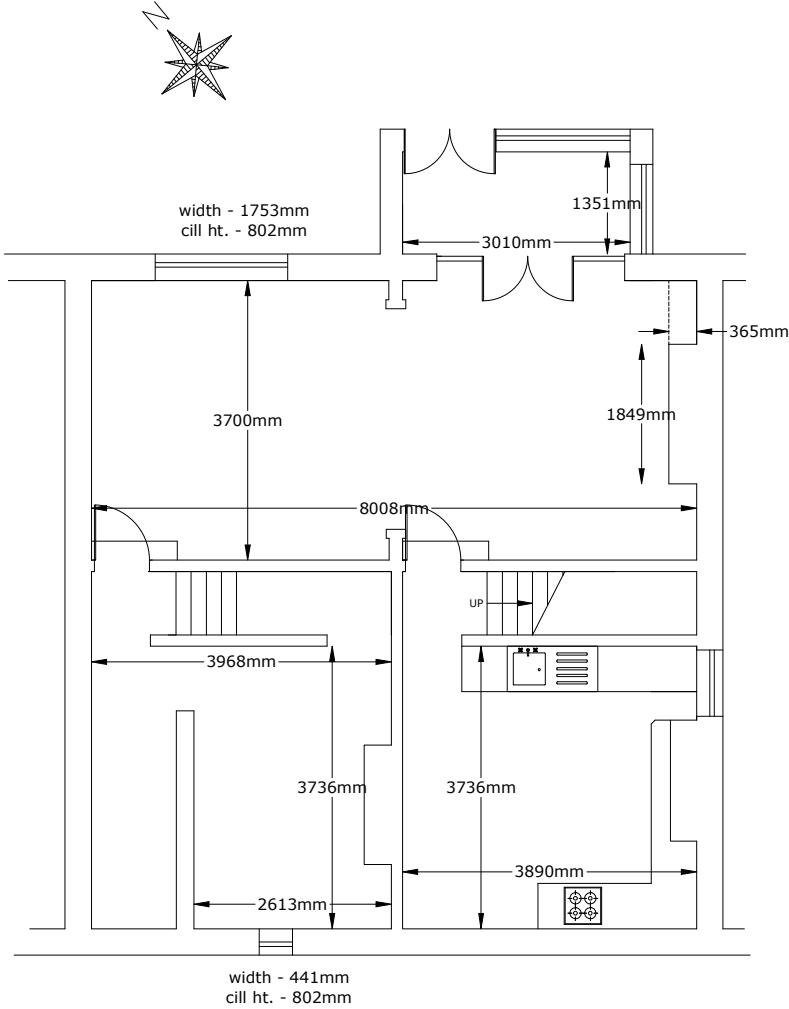

LOWER GROUND FLOOR

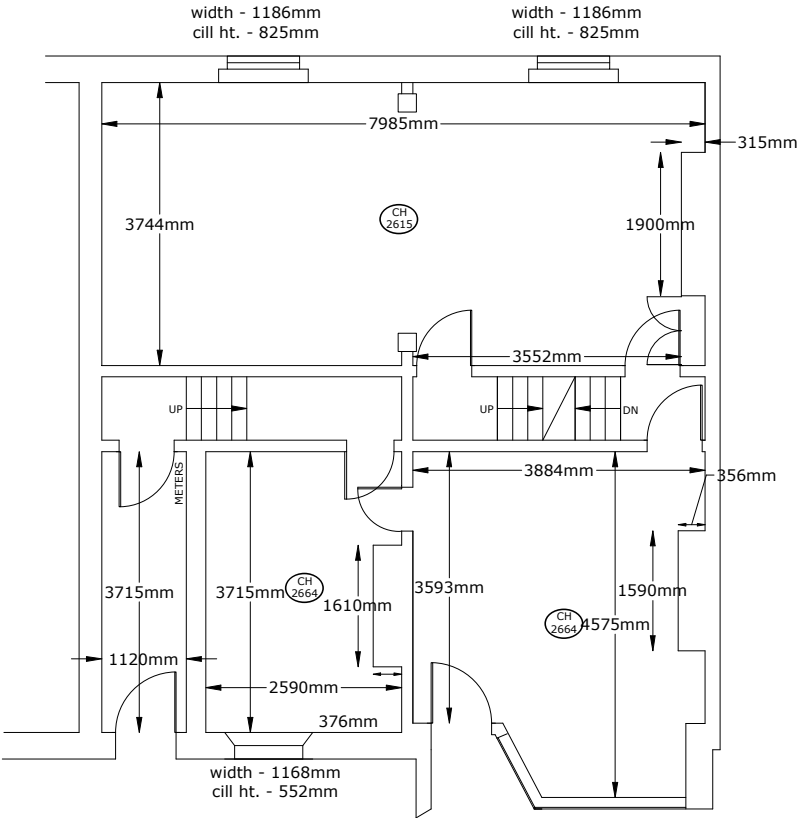


GROUND FLOOR

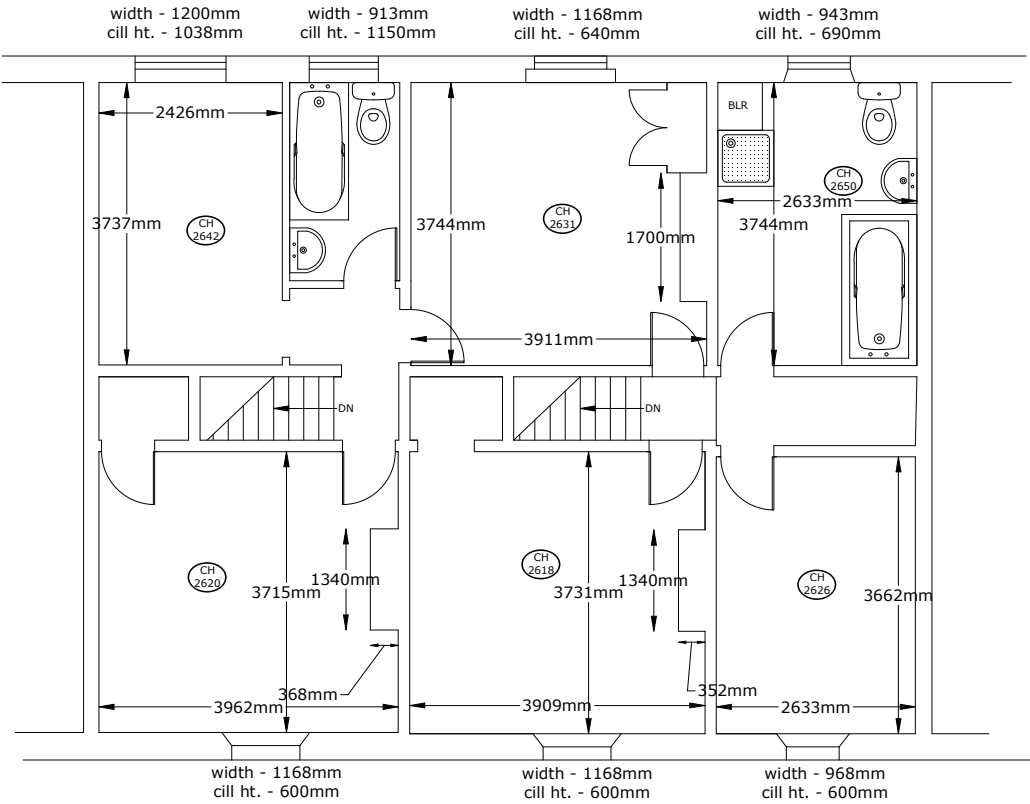

FIRST FLOOR

PLOTTED SCALE 1:100 AT A3

 

www.hhcadplans.co.uk
hhcadplans@gmail.com
07768 310686

Address
14-16 Barnsley Road
Wombwell
Barnsley
S73 8DD

Title
Floor Plan
Existing Layout

Project Number
11131

Drawing Number
50315

Revision A

Scale: 1 to 100

Date: 18-05-16
Drawn By
HMH

Client:
Mr Mark Waterhouse
Latitude 360 Ltd