



Existing South Elevation

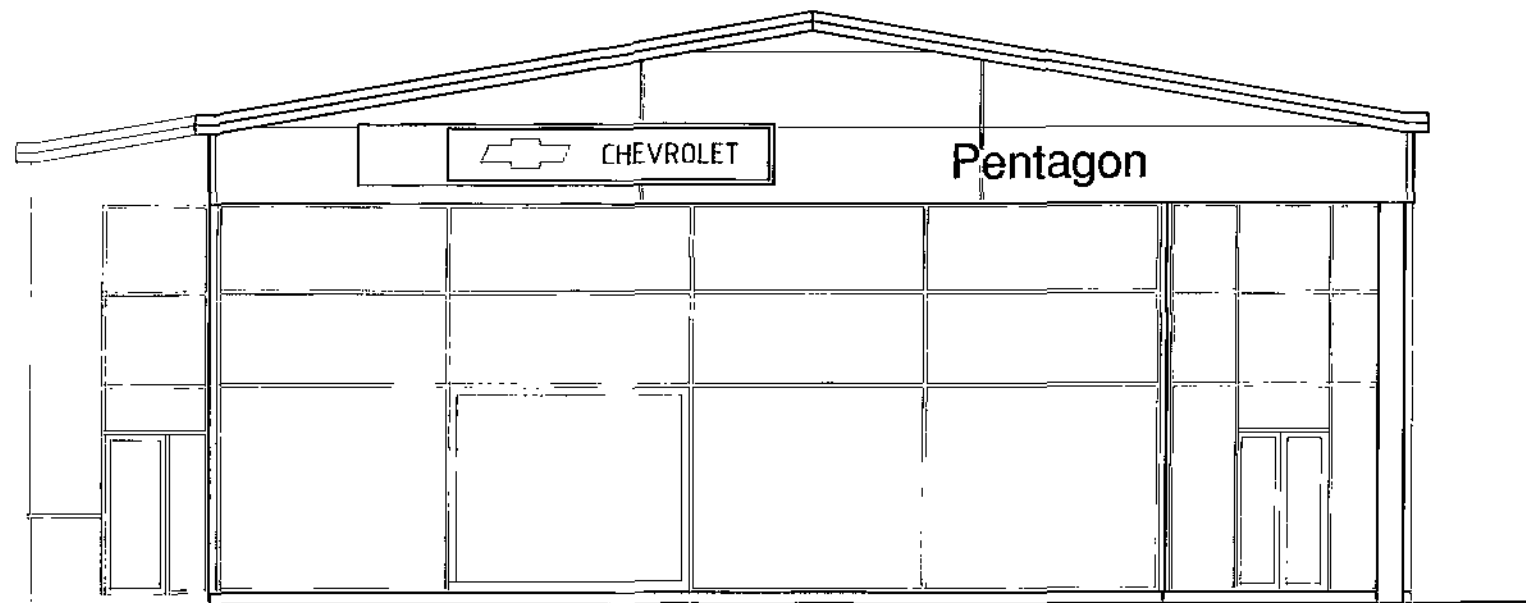


Existing West Elevation

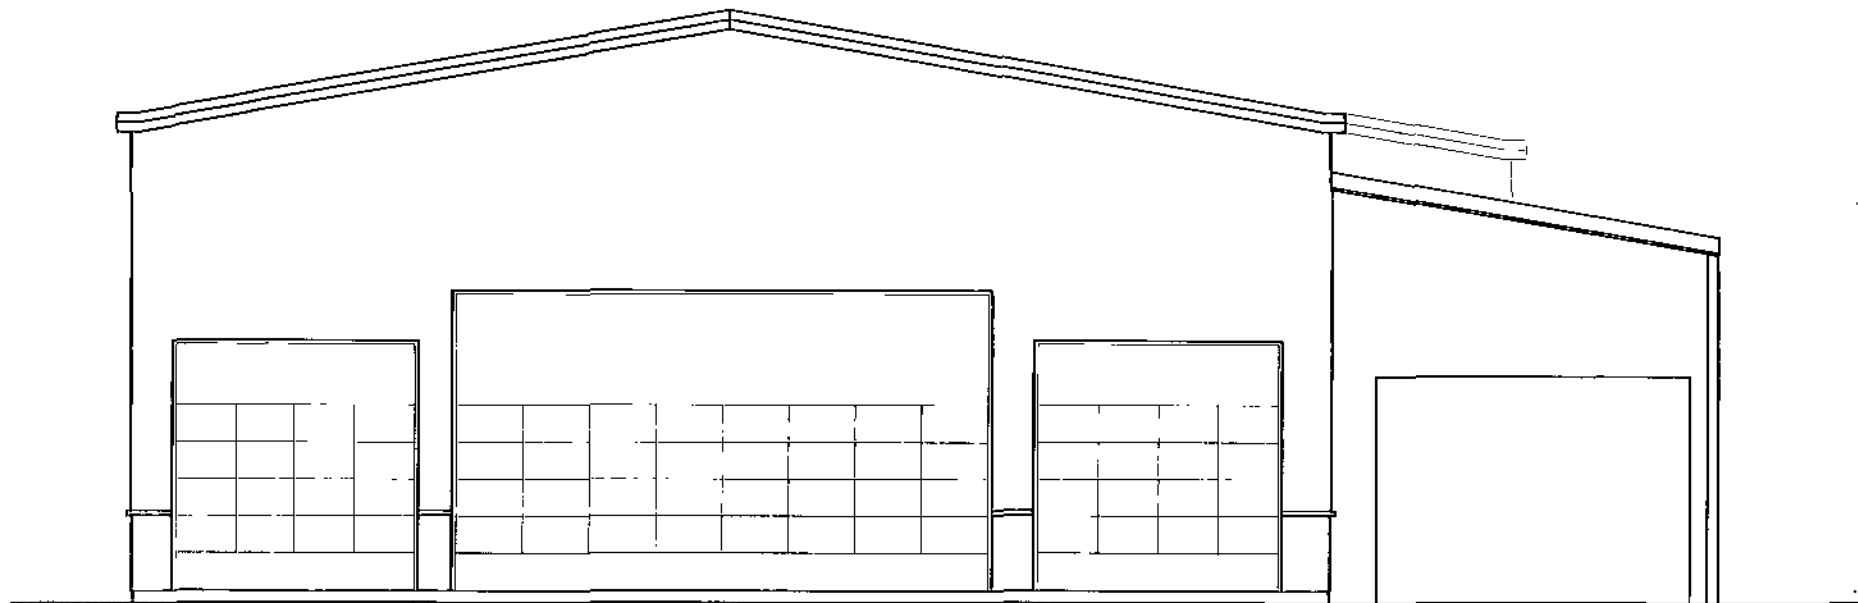



Existing East Elevation

BRAND CLIENT:

REVISIONS

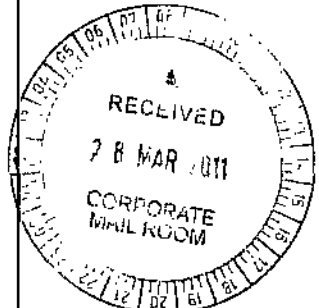

DRAWING NO.	DATE	AMENDMENT MADE
KD45 - 3		FIAT BARNLEY
CONTACT: ADDRESS: (contact)		Andy Marlow Pentagon Group (contact)
TEL NO:		
SITE ADDRESS:		Pentagon Barnsley Claycliffe Road Barugh Green Barnsley
DRAWING TITLE:		Existing Elevations
JOB NUMBER:		
DRAWN BY:	DATE:	SCALE:
KW	18.02.11	1:100 @ A1
CHECKED BY:		JW
SUFFOLK HOUSE, 313 LONDON ROAD HIGH WYCOMBE, BUCKS HP11 1EJ TEL: 01494 482384 FAX: 01494 471770 EMAIL: design@chiltern-designs.com		
DO NOT SCALE FROM THIS DRAWING		

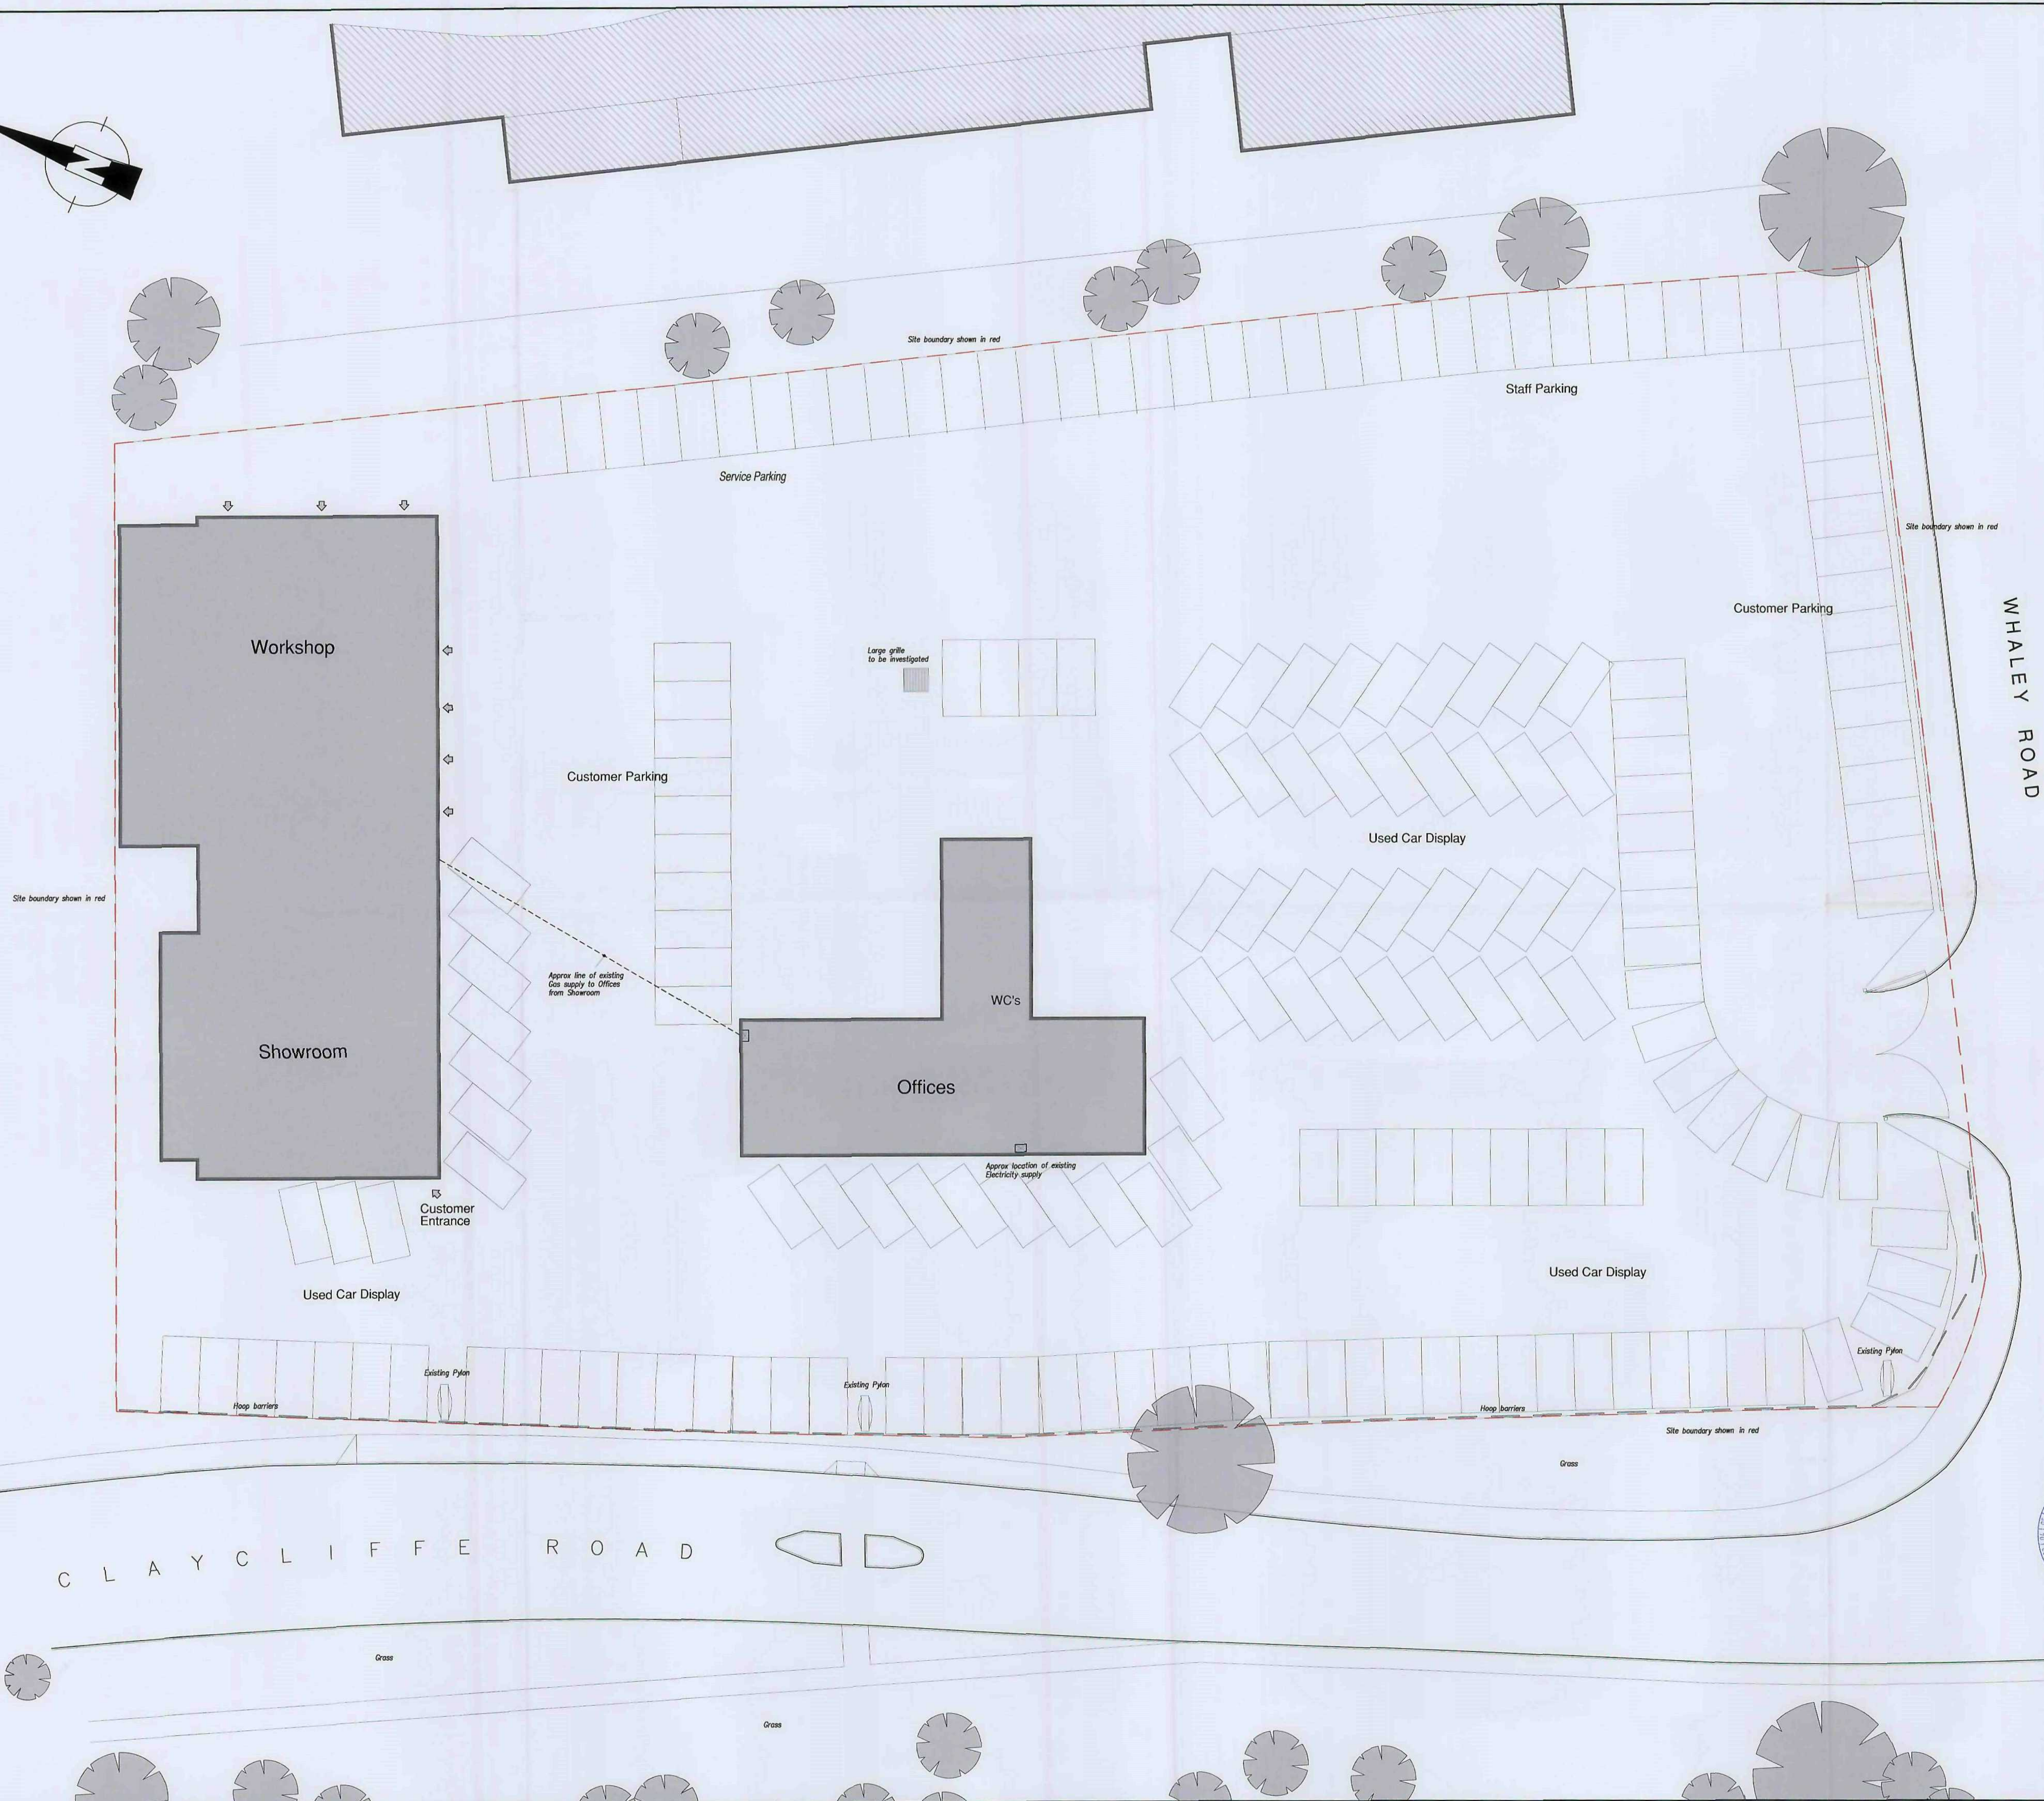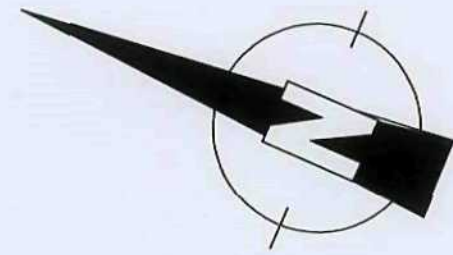

BRAND CLIENT:

REVISIONS

DRAWING NO.	DATE	AMENDMENT MADE
K045 - 1		FIAT BARNLEY
CONTACT:		Andy Marlow
ADDRESS:		Pentagon Group
(contact)		
TEL NO:		
SITE ADDRESS:		
Pentagon Barnley		
Claycliffe Road		
Barugh Green		
Barnley		
DRAWING TITLE:		Existing Site Plan
JOB NUMBER:		
DRAWN BY:	DATE:	SCALE:
KW	18.02.11	1:200 @ A1
CHECKED BY:		JW



chiltern
DESIGN


SUFFOLK HOUSE, 313 LONDON ROAD
HIGH WYCOMBE, BUCKS HP11 1EJ
TEL: 01494 462464 FAX: 01494 471770
EMAIL: drawings@chiltern-designs.com

DO NOT SCALE FROM THIS DRAWING

© The contents of this drawing are the property of Chiltern Design & Project Management Ltd.



First Floor Plan

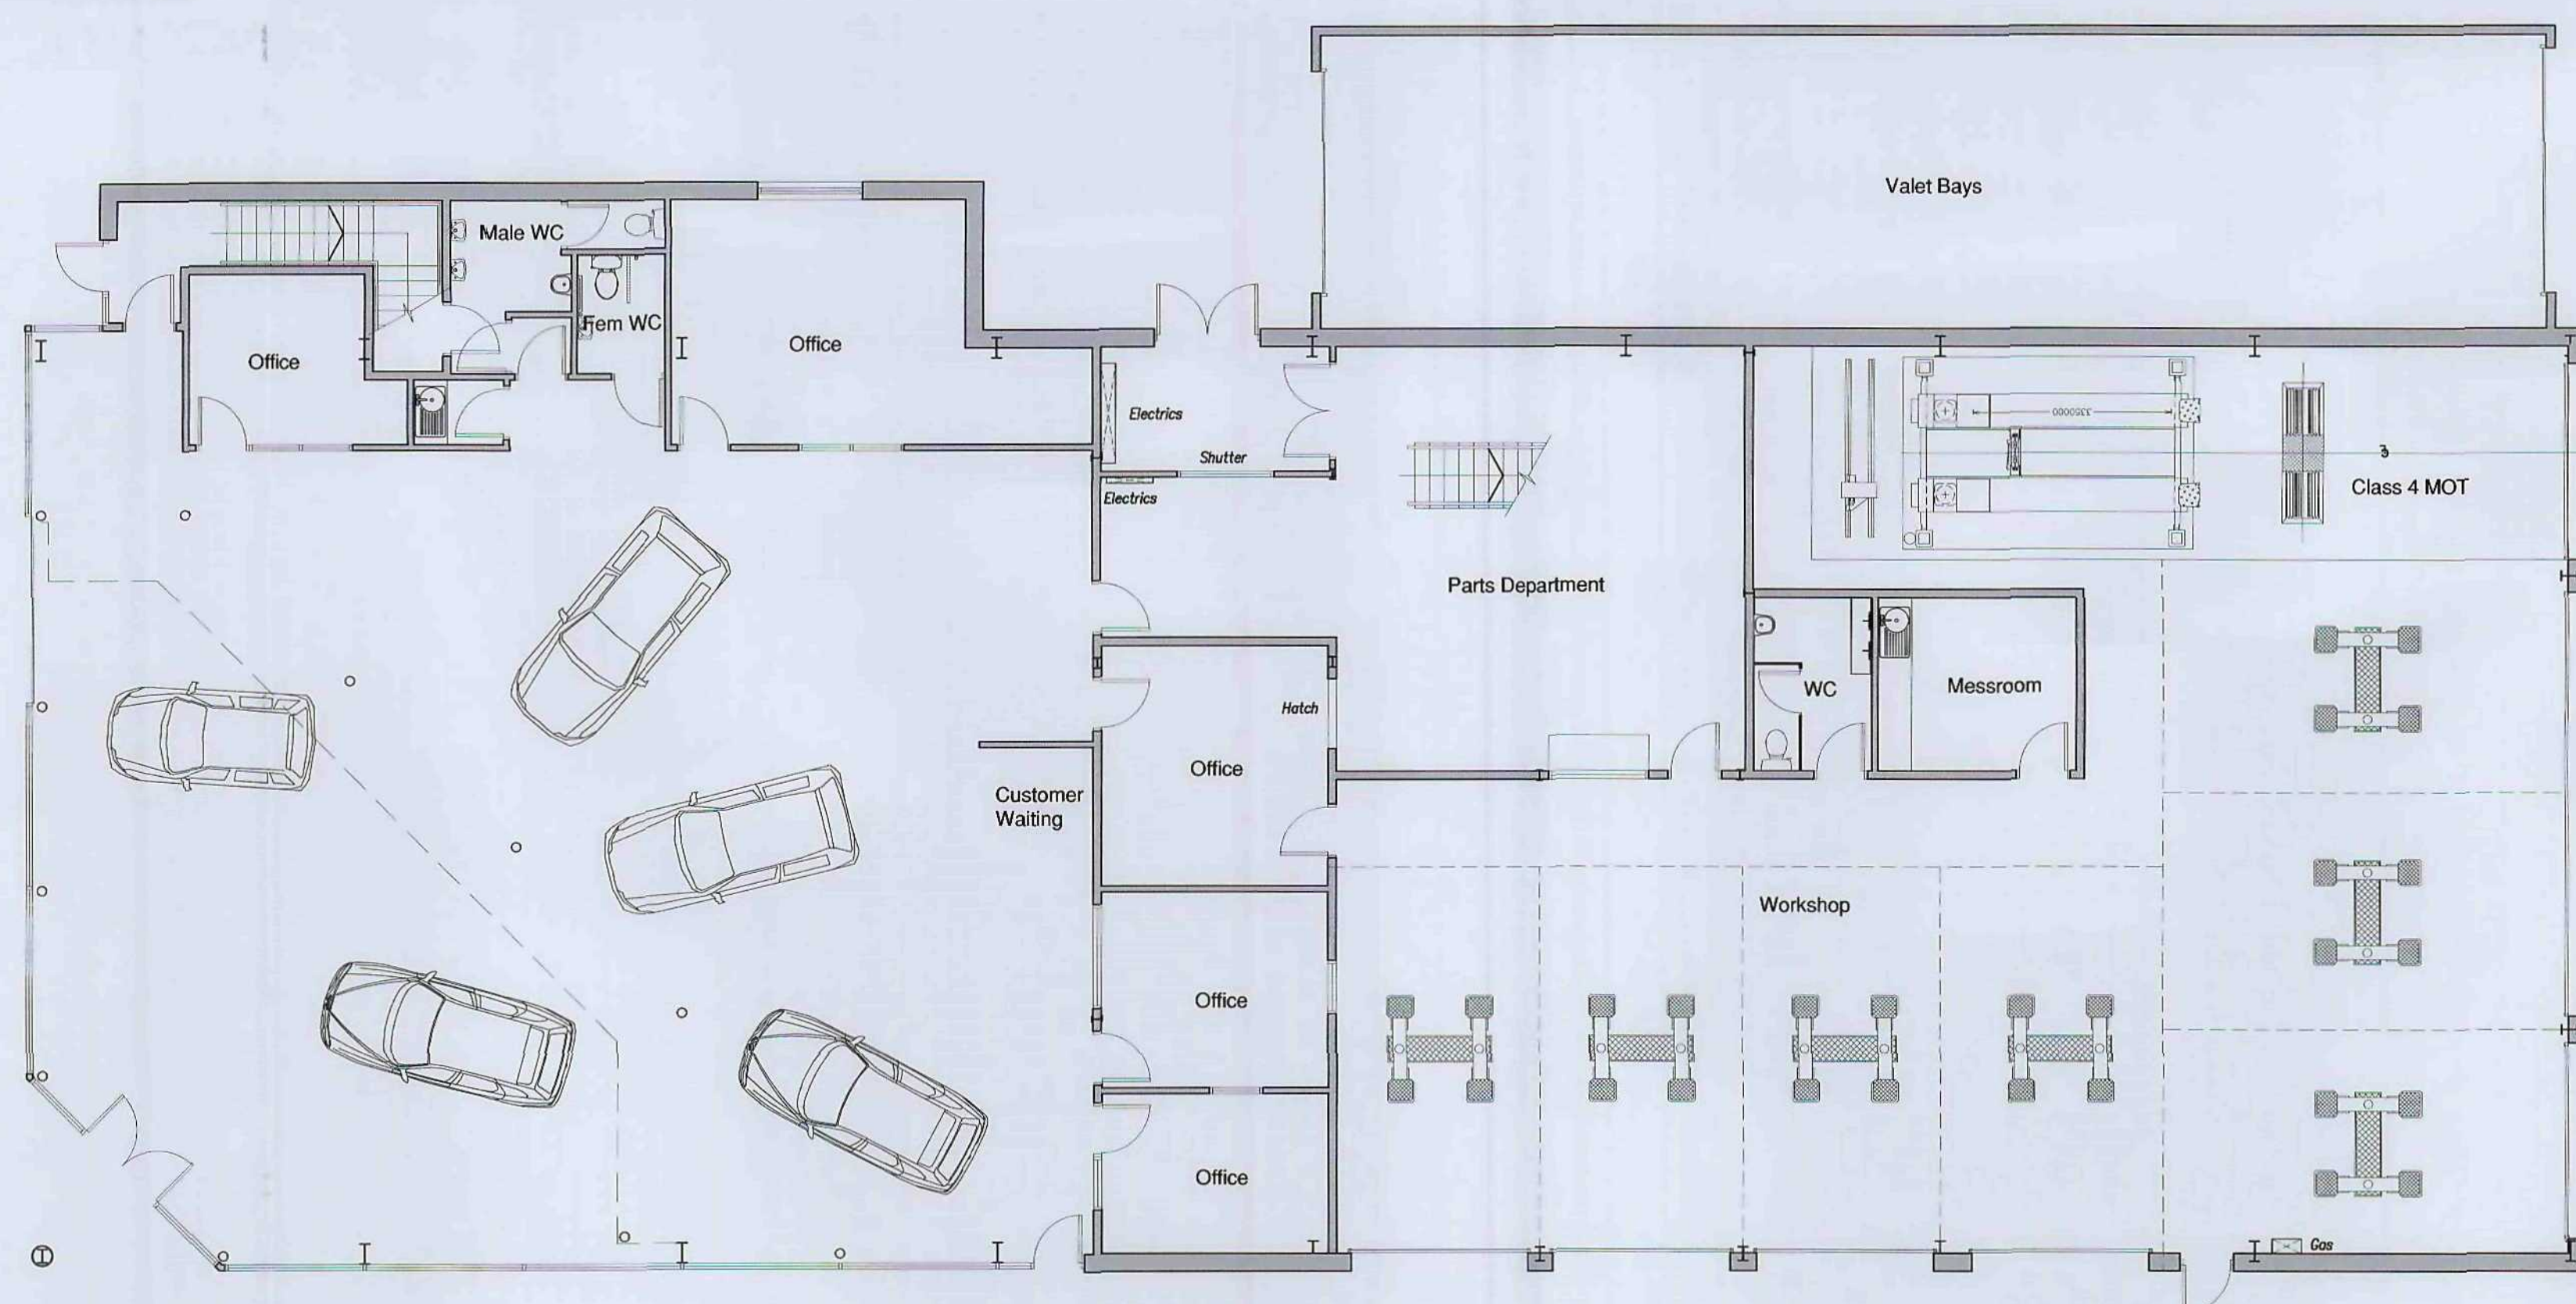

Ground Floor Plan

BRAND CLIENT:

REVISIONS

DRAWING NO	DATE	AMENDMENT MADE
K045 - 2		FIAT BARNSELY
CONTACT:		Andy Marlow
ADDRESS:		Pentagon Group
(contact)		
TEL NO:		
SITE ADDRESS:		Pentagon Barnsley
		Claycliffe Road
		Barnsley Green
		Barnsley
DRAWING TITLE:		Existing Floor Plans
JOB NUMBER:		
DRAWN BY:	DATE:	CHECKED BY:
KW	18.02.11	JW



chiltern
DESIGN

SUFFOLK HOUSE - 313 LONDON ROAD
HIGH WYCOMBE, BUCKS HP11 1EJ
TEL: 01494 462464 FAX: 01494 471770
EMAIL: drawings@chiltern-designs.com

DO NOT SCALE FROM THIS DRAWING




BRAND CLIENT:

REVISIONS


DRAWING NO.	DATE	AMENDMENT MADE
K045 - 11		FIAT BARNSELEY
CONTACT:		Andy Marlow
ADDRESS:		Pentagon Group
(contact)		
TEL NO:		
SITE ADDRESS: Pentagon Barnsley		
Claycliffe Road		
Barugh Green		
Barnsley		
DRAWING TITLE:		Proposed Ground Floor Plan
JOB NUMBER:		
DRAWN BY:	DATE:	SCALE:
KW	18.02.11	1:100 @ A1
CHECKED BY:		JW

SUFFOLK HOUSE · 313 LONDON ROAD
HIGH WYCOMBE · BUCKS HP11 1EJ
TEL: 01494 462464 FAX: 01494 471770
EMAIL: drawings@chiltern-designs.com


DO NOT SCALE FROM THIS DRAWING

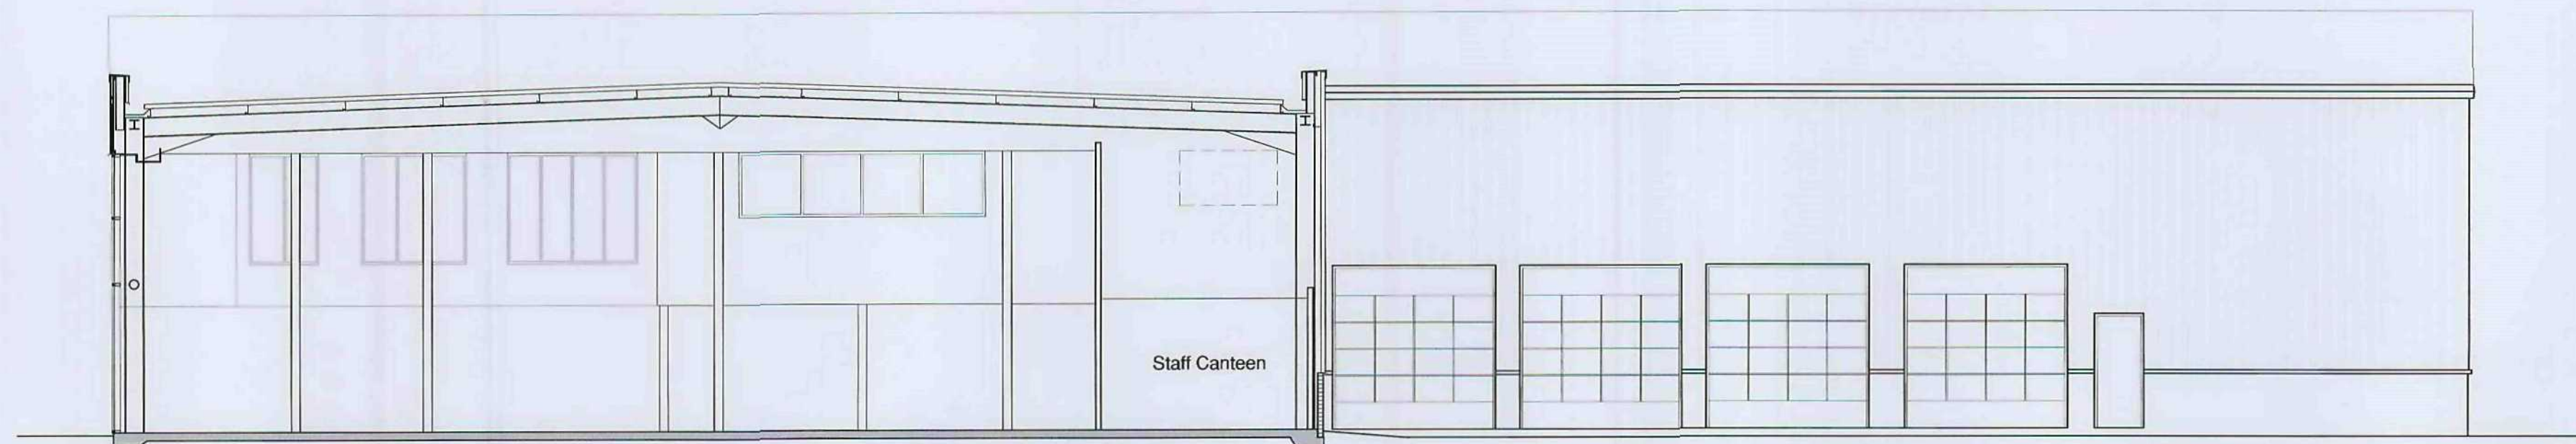


Section A-A

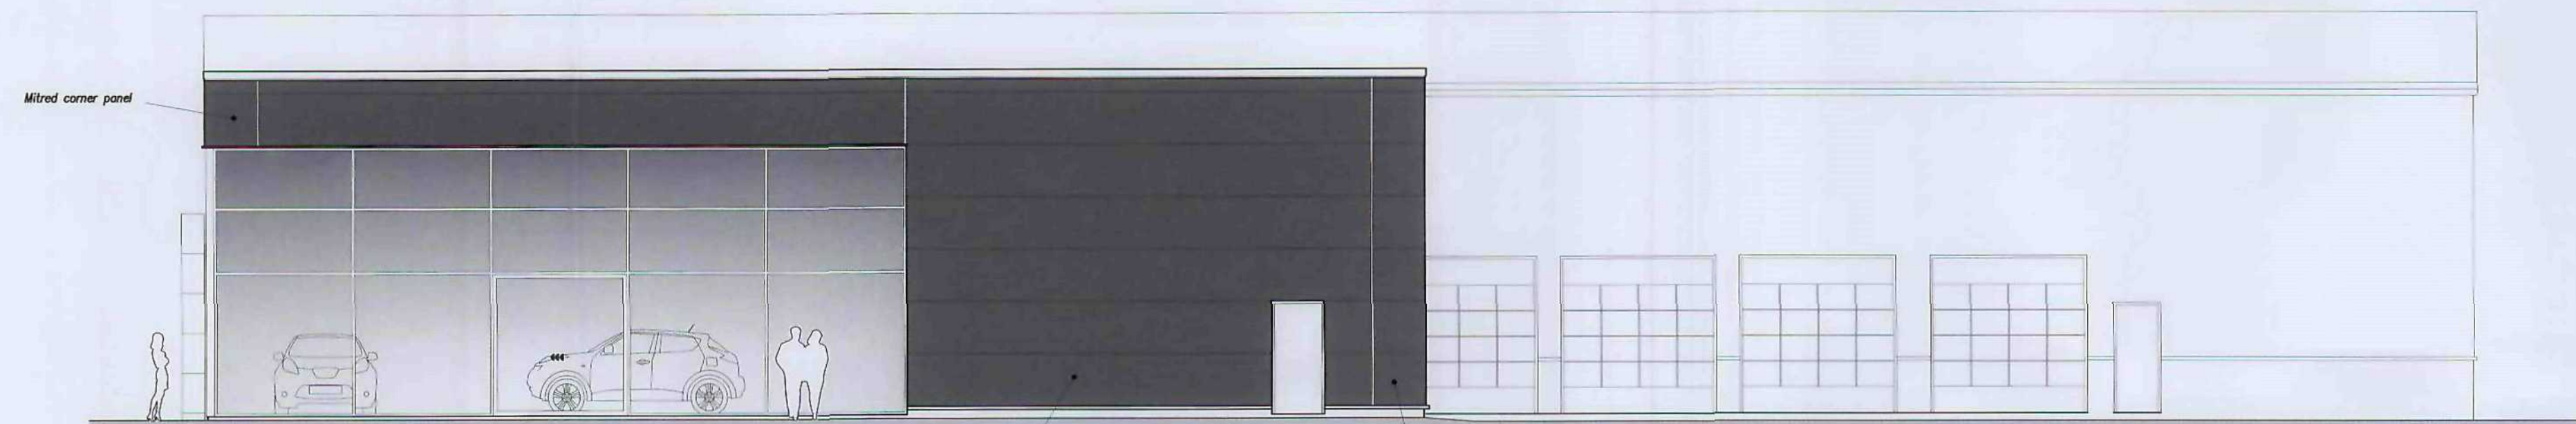

Proposed South Elevation

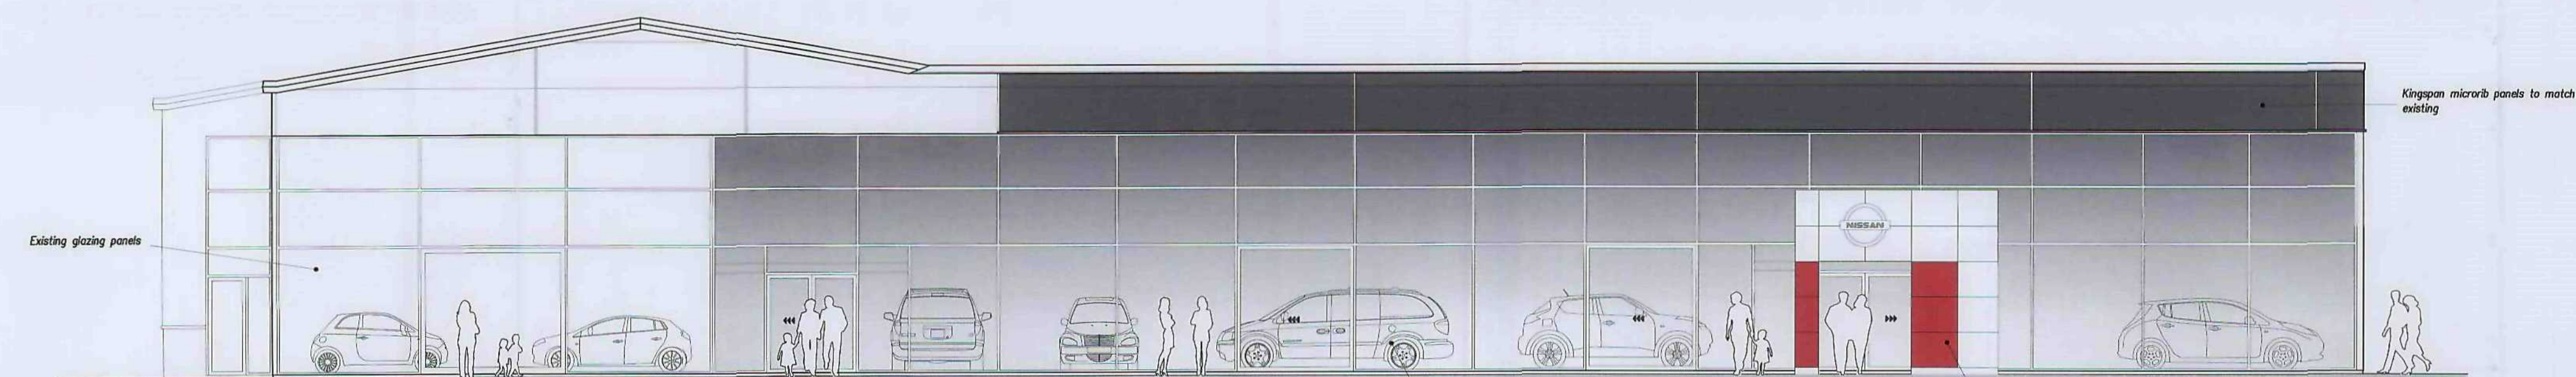

Proposed West Elevation

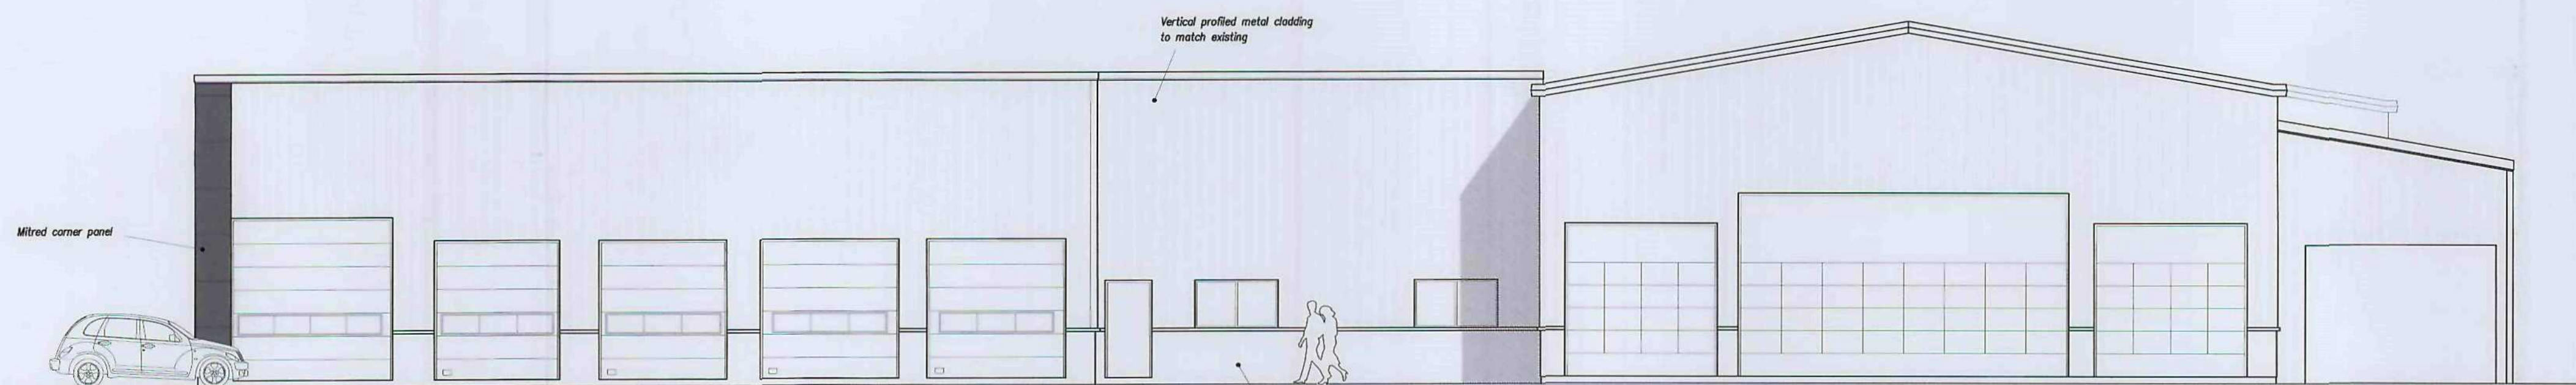

Proposed East Elevation



BRAND CLIENT:

REVISIONS



DRAWING NO	DATE	AMENDMENT MADE
K045 - 12		FIAT BARNSELEY
CONTACT:	Andy Marlow	
ADDRESS:	Pentagon Group	
(contact)		
TEL NO:		
SITE ADDRESS:	Pentagon Barnsley	
	Claycliffe Road	
	Barugh Green	
	Barnsley	
DRAWING TITLE:	Proposed Elevations	
JOB NUMBER:		
DRAWN BY:	DATE:	SCALE:
KW	22.02.11	1:100 @ A1
CHECKED BY:	JW	

chiltern
DESIGN

SUFFOLK HOUSE, 313 LONDON ROAD
HIGH WYCOMBE, BUCKS HP11 1EJ
TEL: 01494 462464 FAX: 01494 471770
EMAIL: drawings@chiltern-designs.com

DO NOT SCALE FROM THIS DRAWING

© The contents of this drawing may not be reproduced in whole or part without the written consent of CHILTERN DESIGN & PROJECT MANAGEMENT LTD.

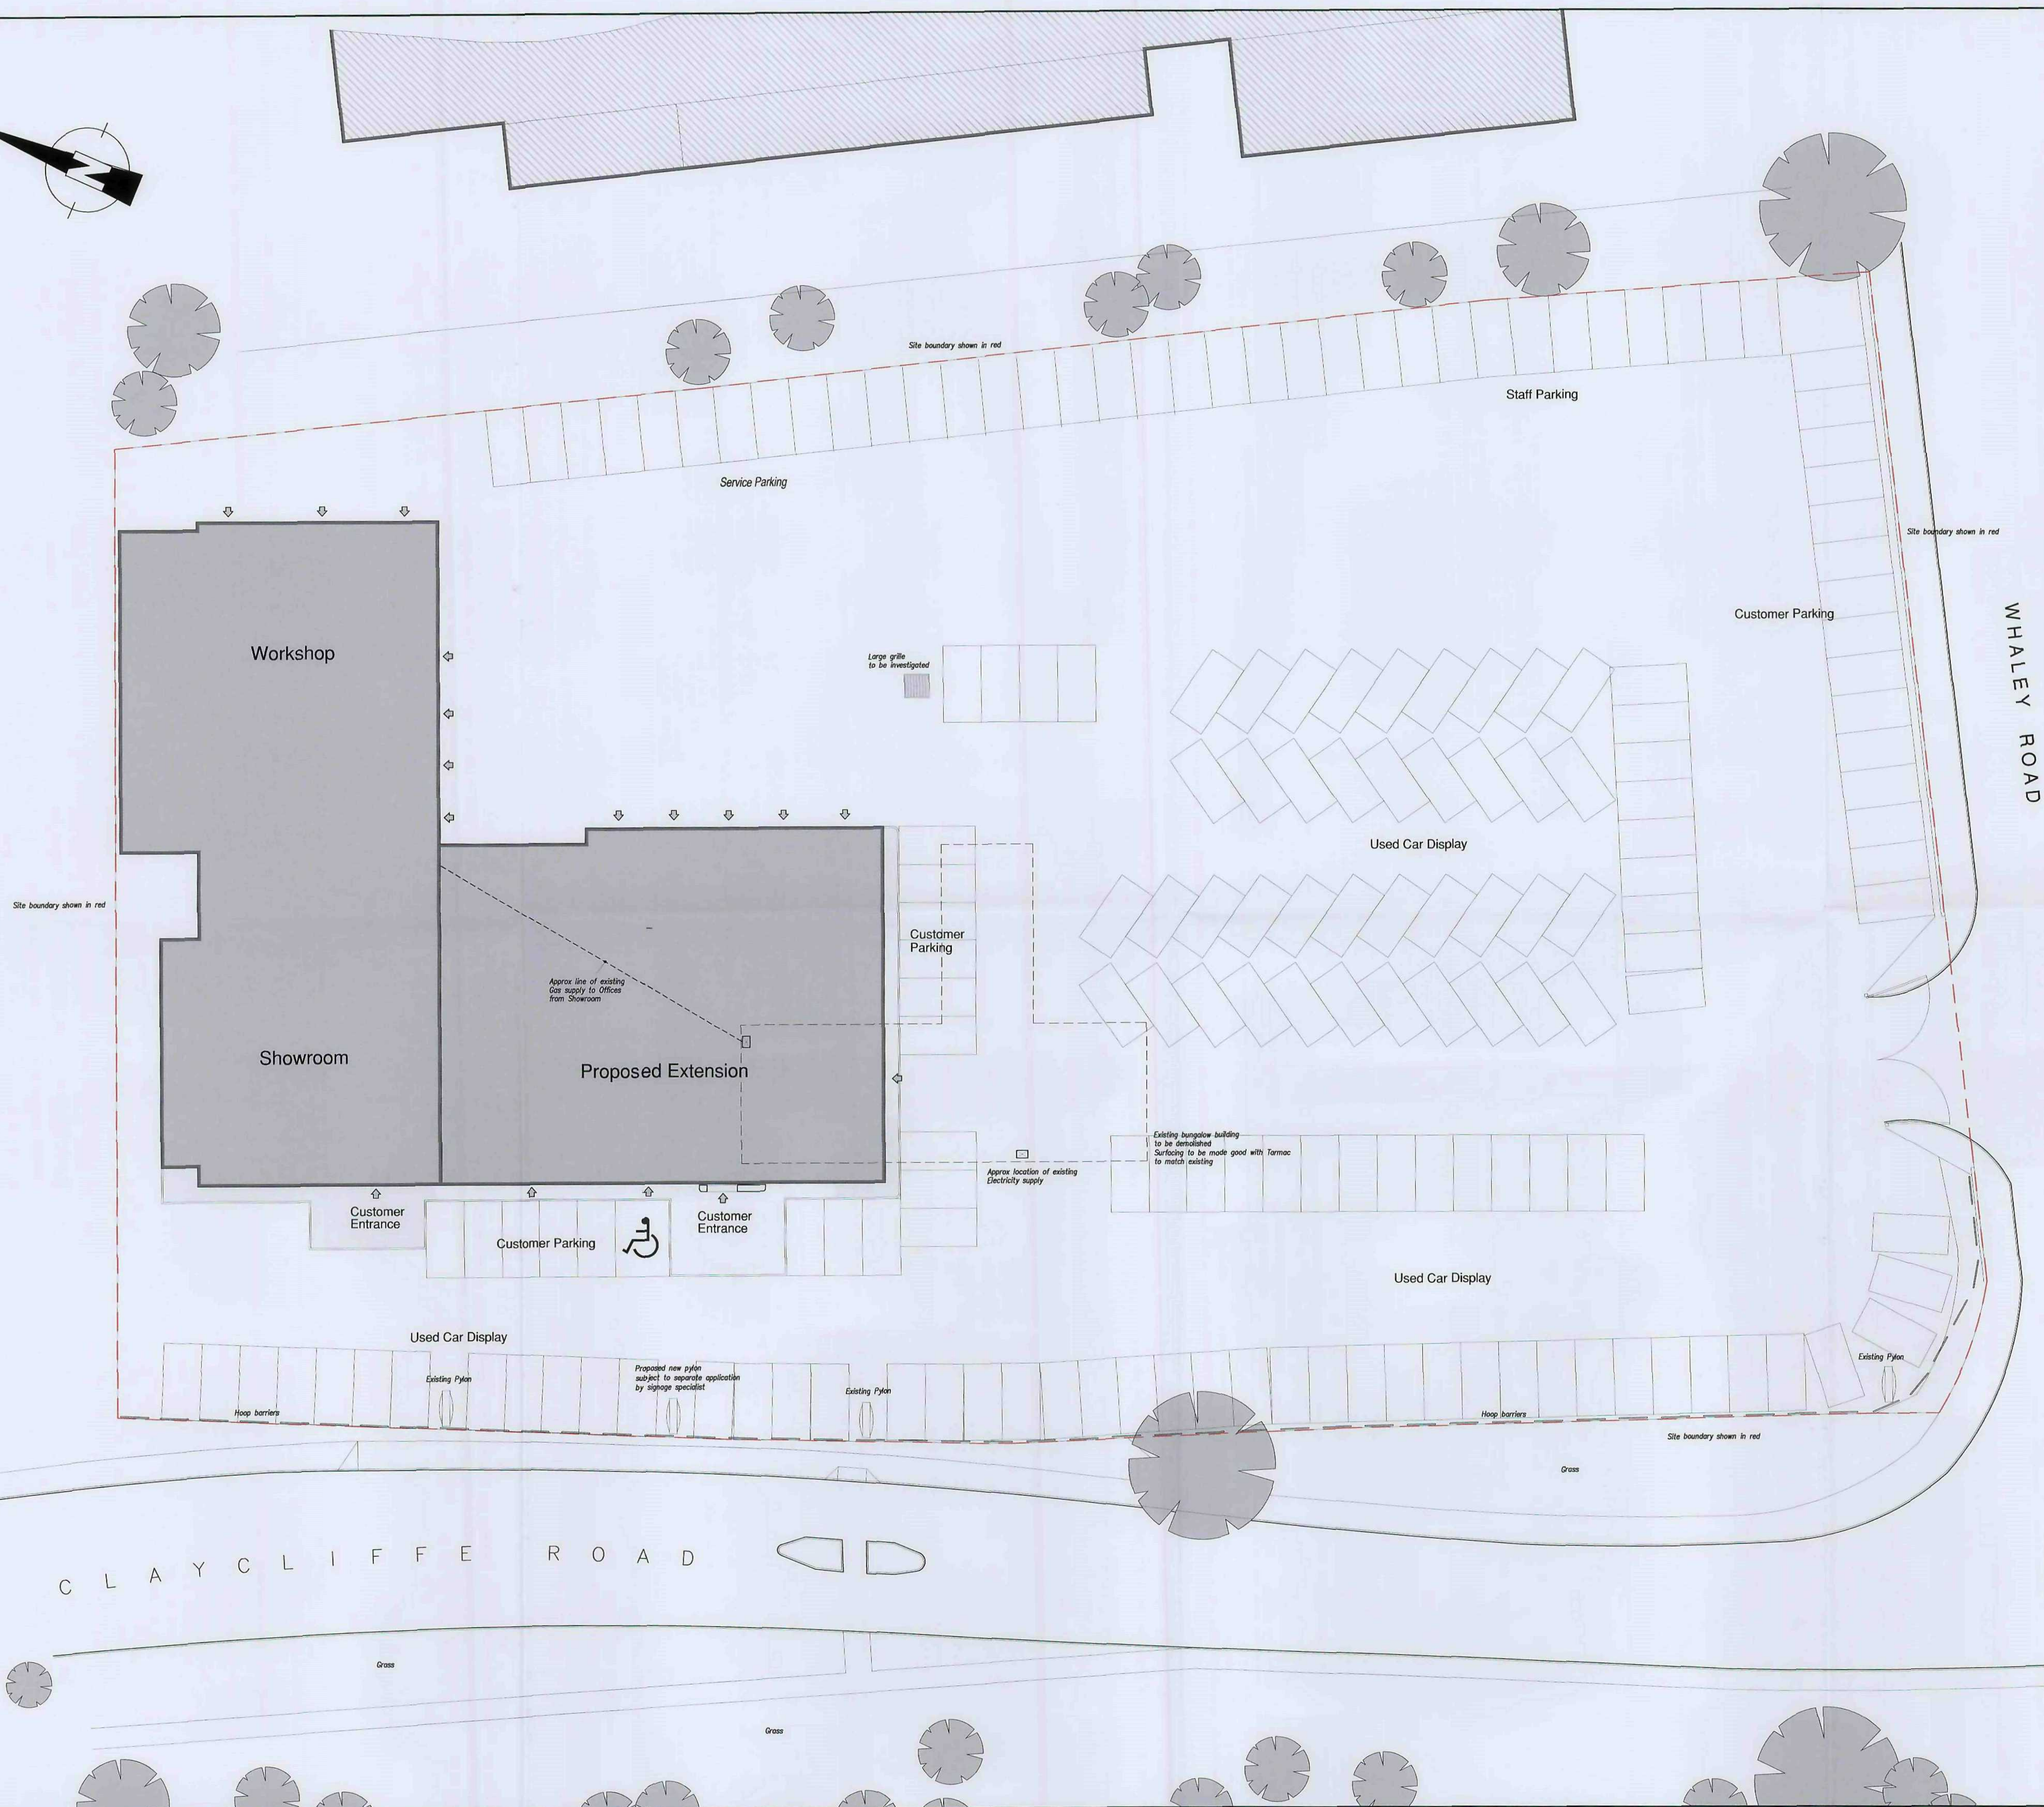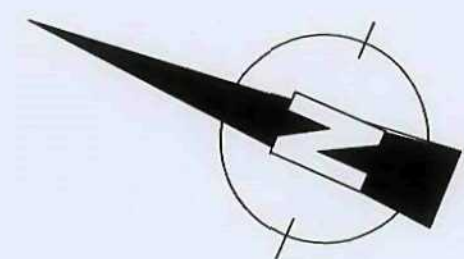

BRAND CLIENT:

REVISIONS

DRAWING NO.	DATE	AMENDMENT MADE
K045 - 10		FIAT BARNSELEY

CONTACT:	Andy Marlow
ADDRESS:	Pentagon Group
(contact)	

TEL NO:

SITE ADDRESS: Pentagon Barnsley
Claycliffe Road
Barnsley Green
Barnsley

DRAWING TITLE: Proposed Site Plan

JOB NUMBER:		DATE:	SCALE:	CHECKED BY:
DRAWN BY:	KW	18.02.11	1:200 @ A1	JW



SUFFOLK HOUSE · 313 LONDON ROAD
HIGH WYCOMBE, BUCKS HP11 1EJ
TEL: 01494 462464 FAX: 01494 471770
EMAIL: drawings@chiltern-designs.com

DO NOT SCALE FROM THIS DRAWING