


2 **Site 1**
1 : 100

NPS-XX-PL-XX-A-Zz_70_60_M-020

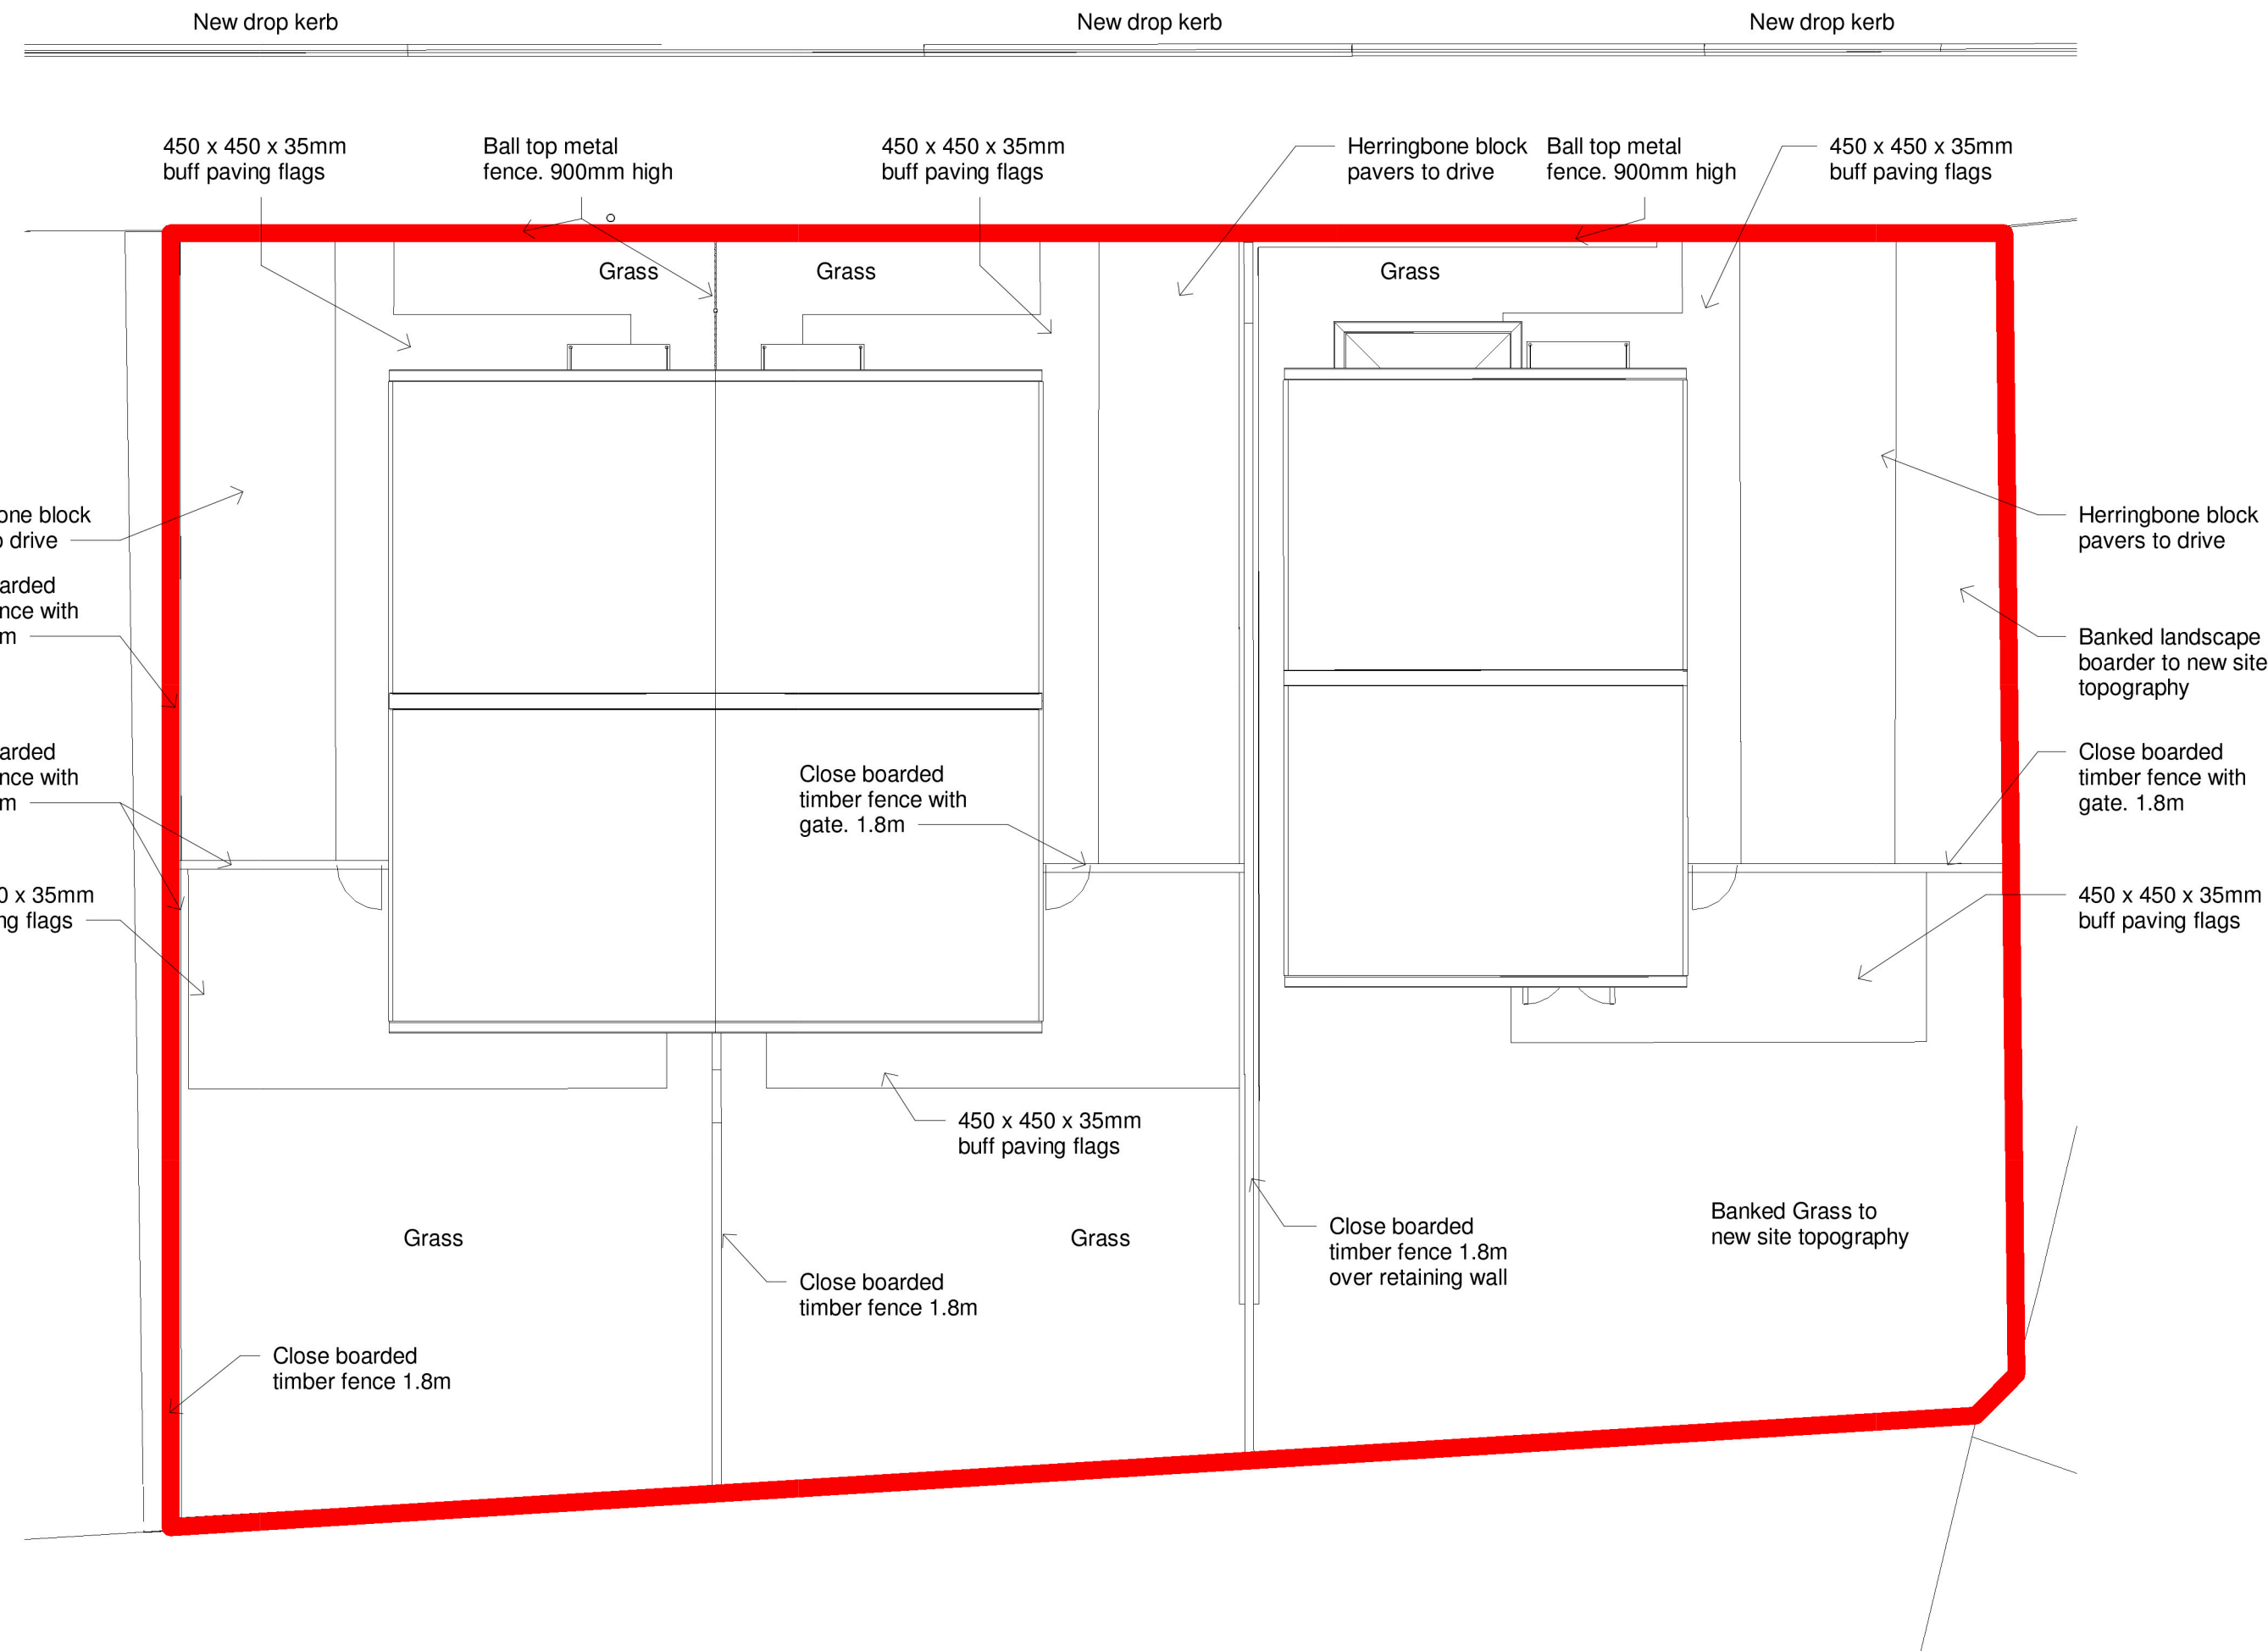

RESPONSIBILITY IS NOT ACCEPTED FOR OTHERS SCALING DIRECTLY FROM THIS DRAWING. DO NOT SCALE FROM THIS DRAWING, USE WRITTEN DIMENSIONS ONLY.


ORIGINAL SHEET SIZE **A1**

THIS DRAWING IS PRODUCED FOR USE IN THIS PROJECT ONLY AND MAY NOT BE USED FOR ANY OTHER PURPOSE. THE ORIGINATOR ACCEPTS NO LIABILITY FOR THE USE OF THIS DRAWING OTHER THAN THE PURPOSE FOR WHICH IT WAS INTENDED IN CONNECTION WITH THIS PROJECT AS RECORDED IN THE 'PURPOSE FOR ISSUE' AND 'FILE STATUS CODE'.

THIS DRAWING MAY NOT BE REPRODUCED IN ANY FORM WITHOUT PRIOR WRITTEN AGREEMENT.

© CROWN COPYRIGHT AND DATABASE RIGHTS -- ORDNANCE SURVEY
LICENCE NUMBER 100019340.

KEY PLAN

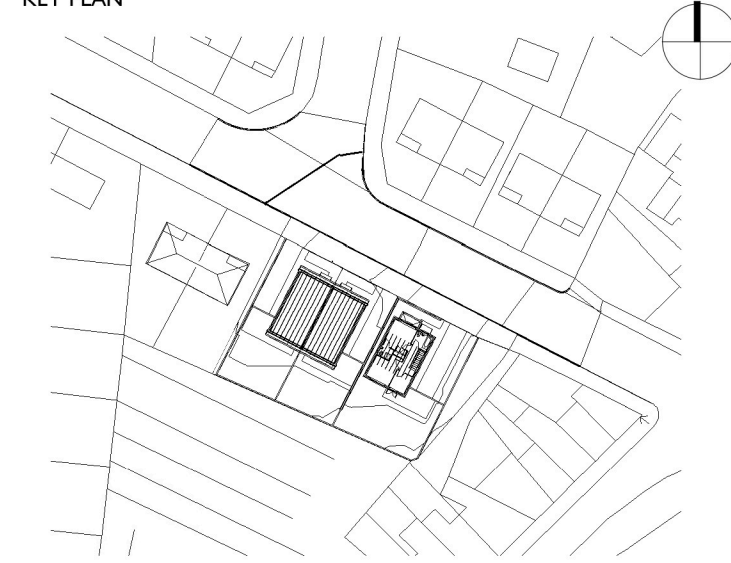

NOTES

[illegible]

Barnsley - Gateway Plaza

Sackville Street
Barnsley
South Yorkshire
S70 2RD
barnsley@nps.co.uk

CLIENT

BMBC - Housing Growth

PROJECT

Kenworthy Road New Housing
Development

TITLE

Site Plan, Site Render & Street Scene

SCALE	DISCIPLINE	PROJECT NUMBER
-------	------------	----------------

As indicated

19-10108

DRAWING NUMBER	REV CODE
NPS-XX-PL-XX-A-Zz_70_60_M-020	

STATUS CODE	PURPOSE OF ISSUE	Drawn by LS	Appr b
		Checked by	

COPYRIGHT NPS GROUP LTD. 2017

1 Street Scene Elevation

1 : 50



COPYRIGHT NPS GROUP LTD. 2017