


RESPONSIBILITY IS NOT ACCEPTED FOR OTHERS SCALING DIRECTLY FROM THIS DRAWING. DO NOT SCALE FROM THIS DRAWING. USE WRITTEN DIMENSIONS ONLY.

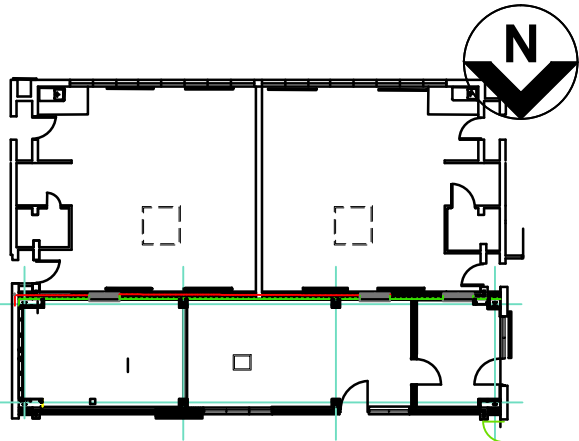

KEY PLAN




THIS DRAWING IS PRODUCED FOR USE IN THIS PROJECT ONLY AND MAY NOT BE USED FOR ANY OTHER PURPOSE. NPS PROPERTY CONSULTANTS LTD ACCEPT NO LIABILITY FOR THE USE OF THIS DRAWING OTHER THAN THE PURPOSE FOR WHICH IT WAS INTENDED IN CONNECTION WITH THIS PROJECT AS RECORDED IN THE 'PURPOSE FOR ISSUE' AND 'FILE STATUS CODE'.

THIS DRAWING MAY NOT BE REPRODUCED IN ANY FORM WITHOUT PRIOR WRITTEN AGREEMENT OF NPS PROPERTY CONSULTANTS LTD.


© CROWN COPYRIGHT AND DATABASE RIGHTS 2017 ORDNANCE SURVEY LICENCE NUMBER 100022264

Notes:

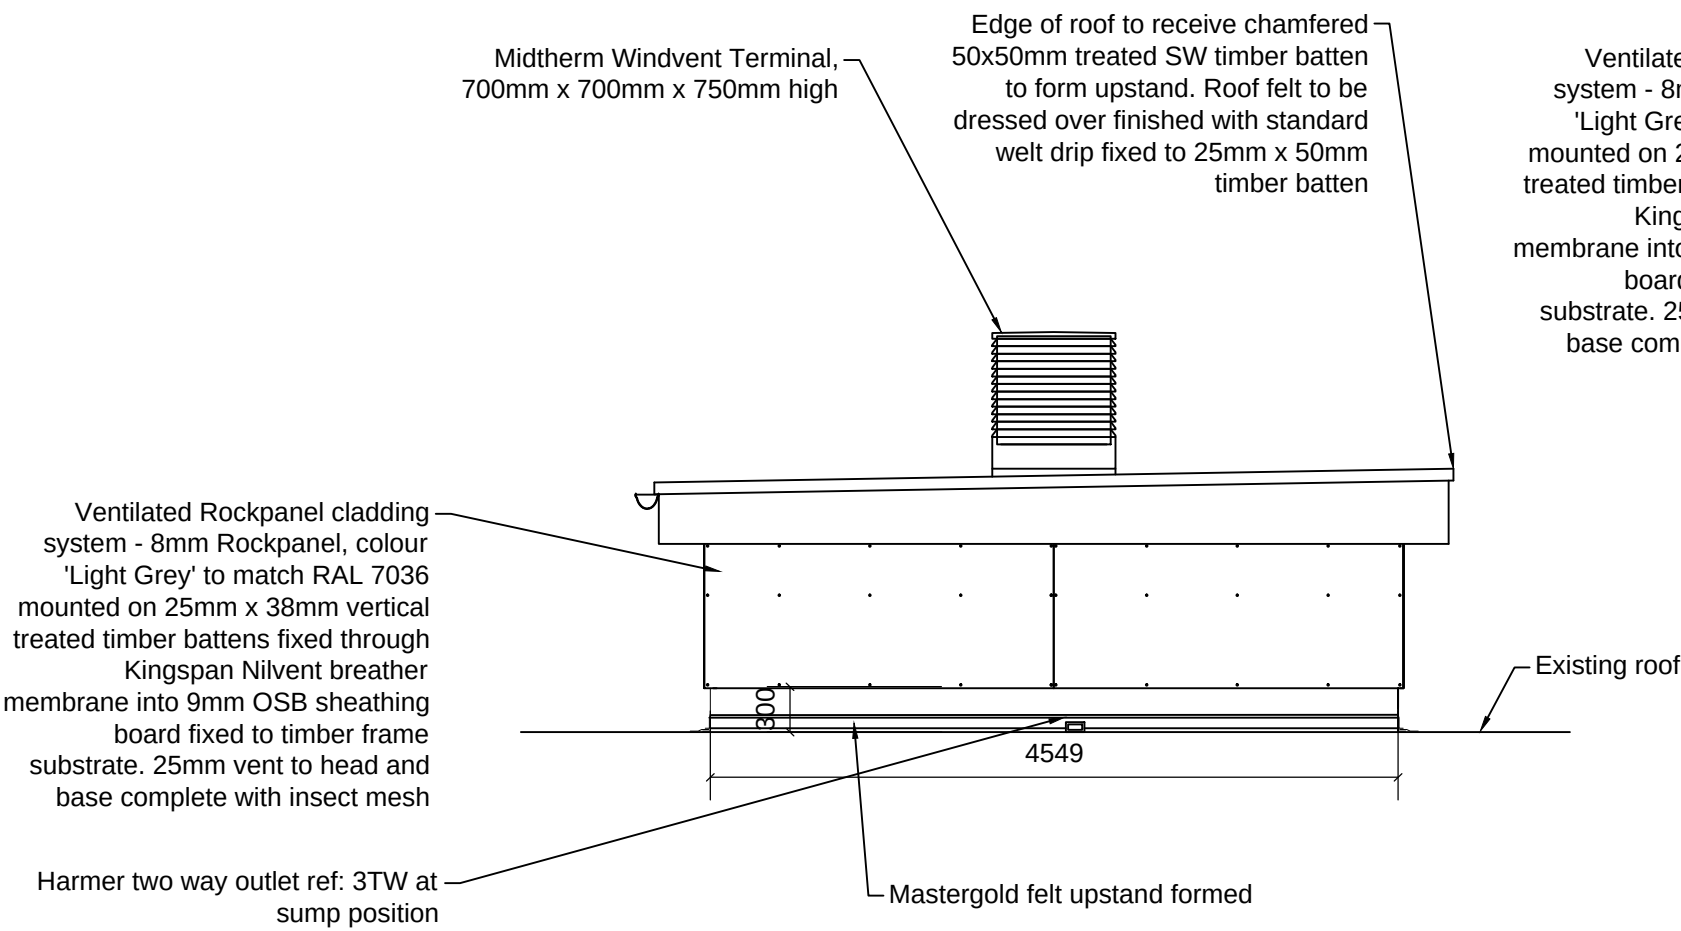


01 East Elevation

1:50

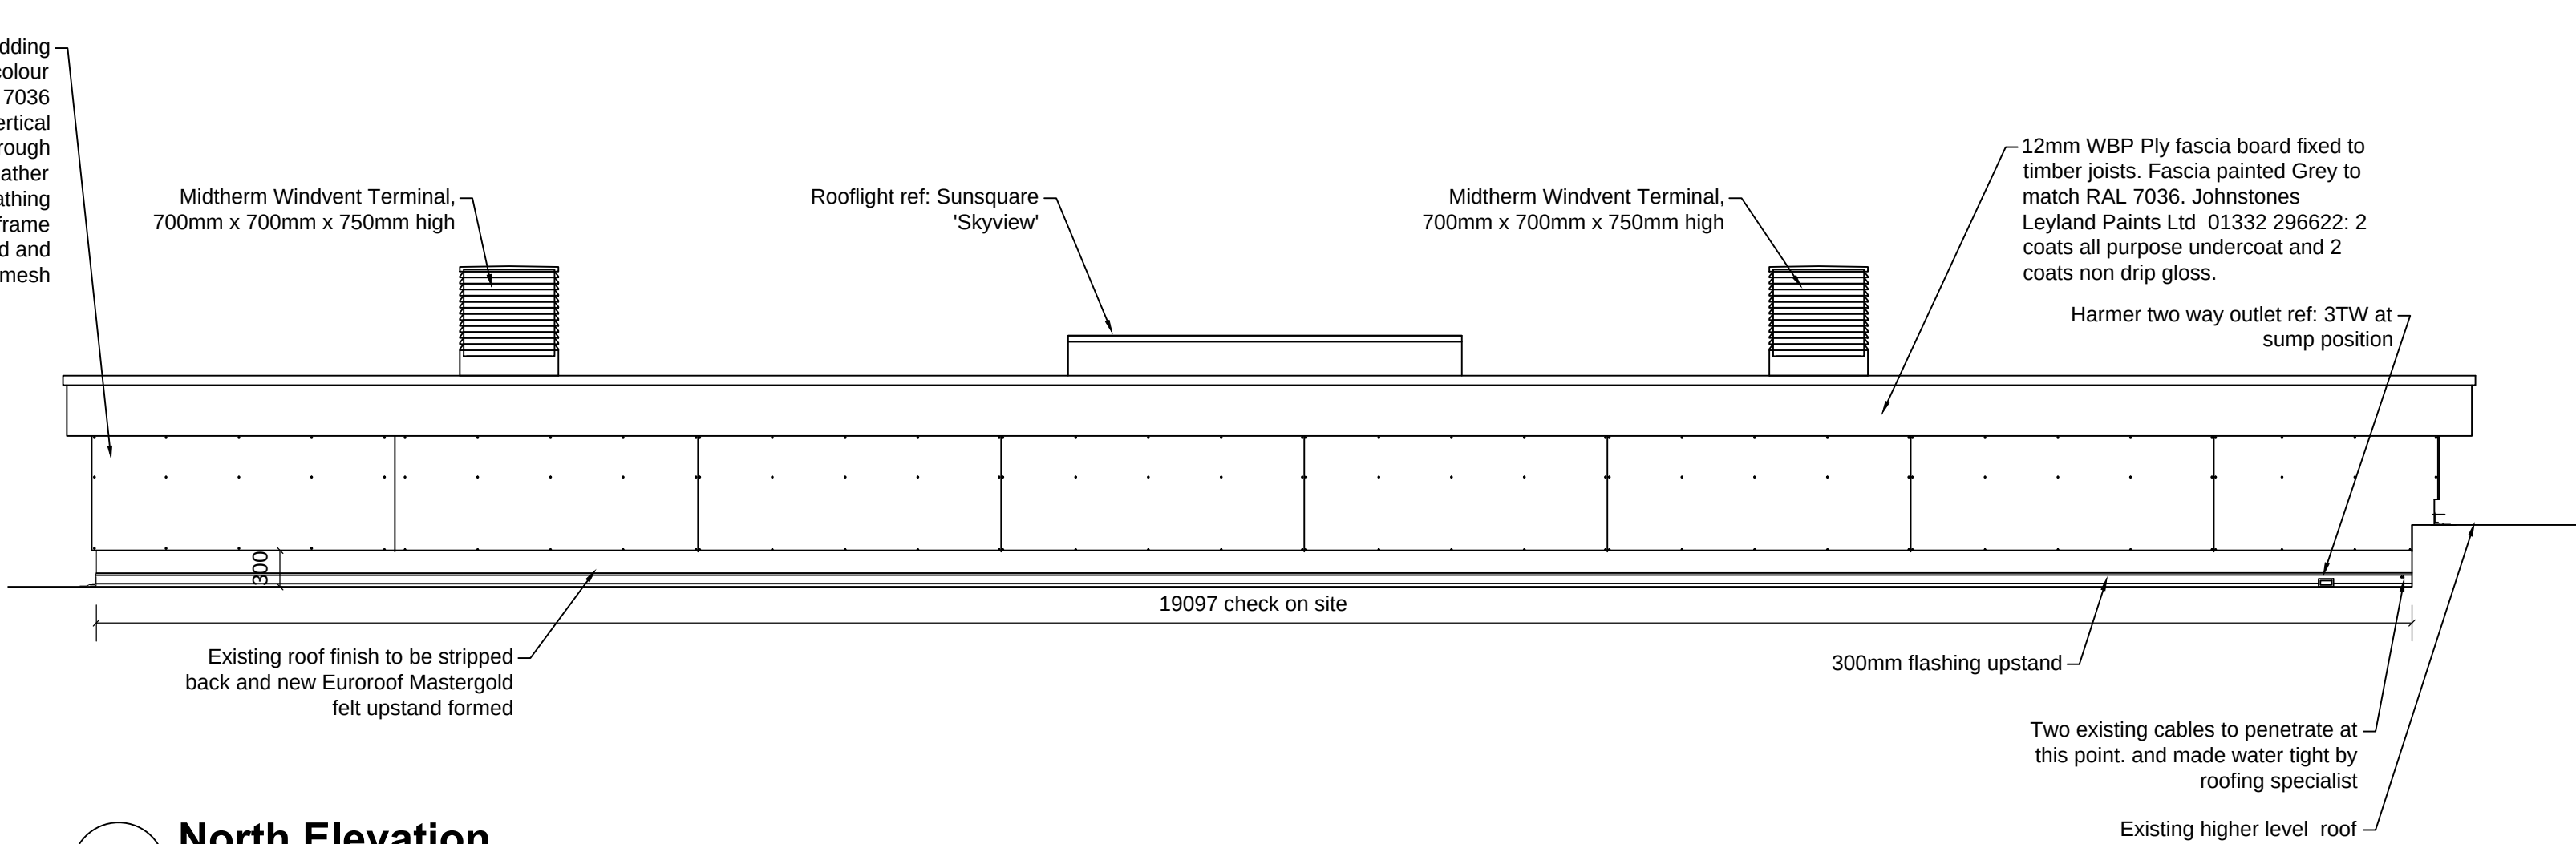


02 North Elevation

1:50

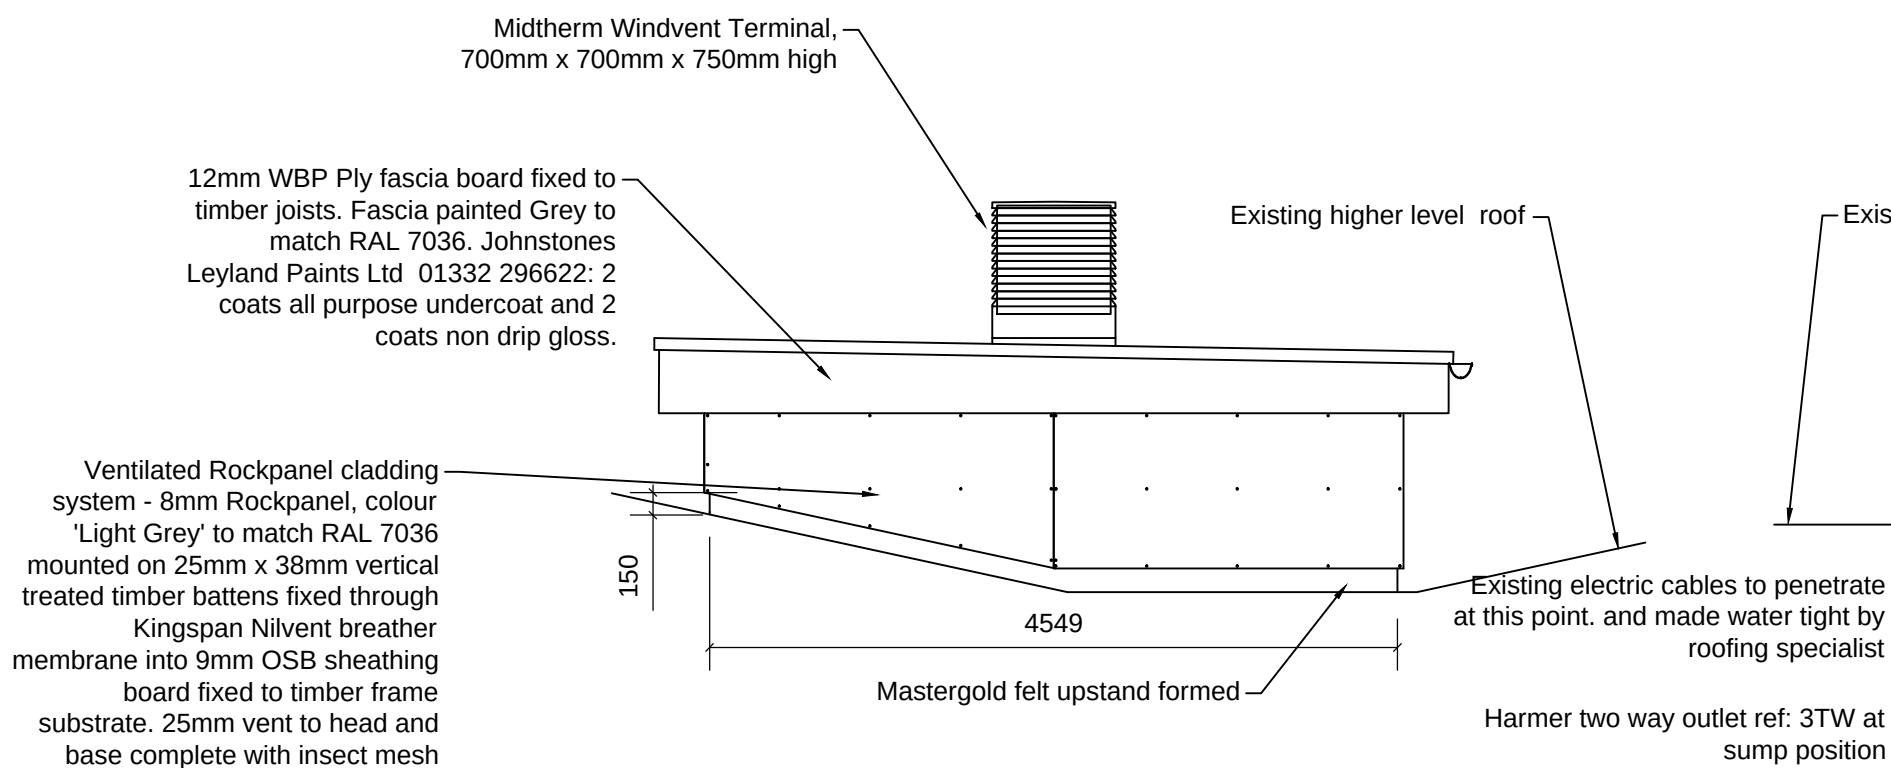

03 West Elevation

1:50

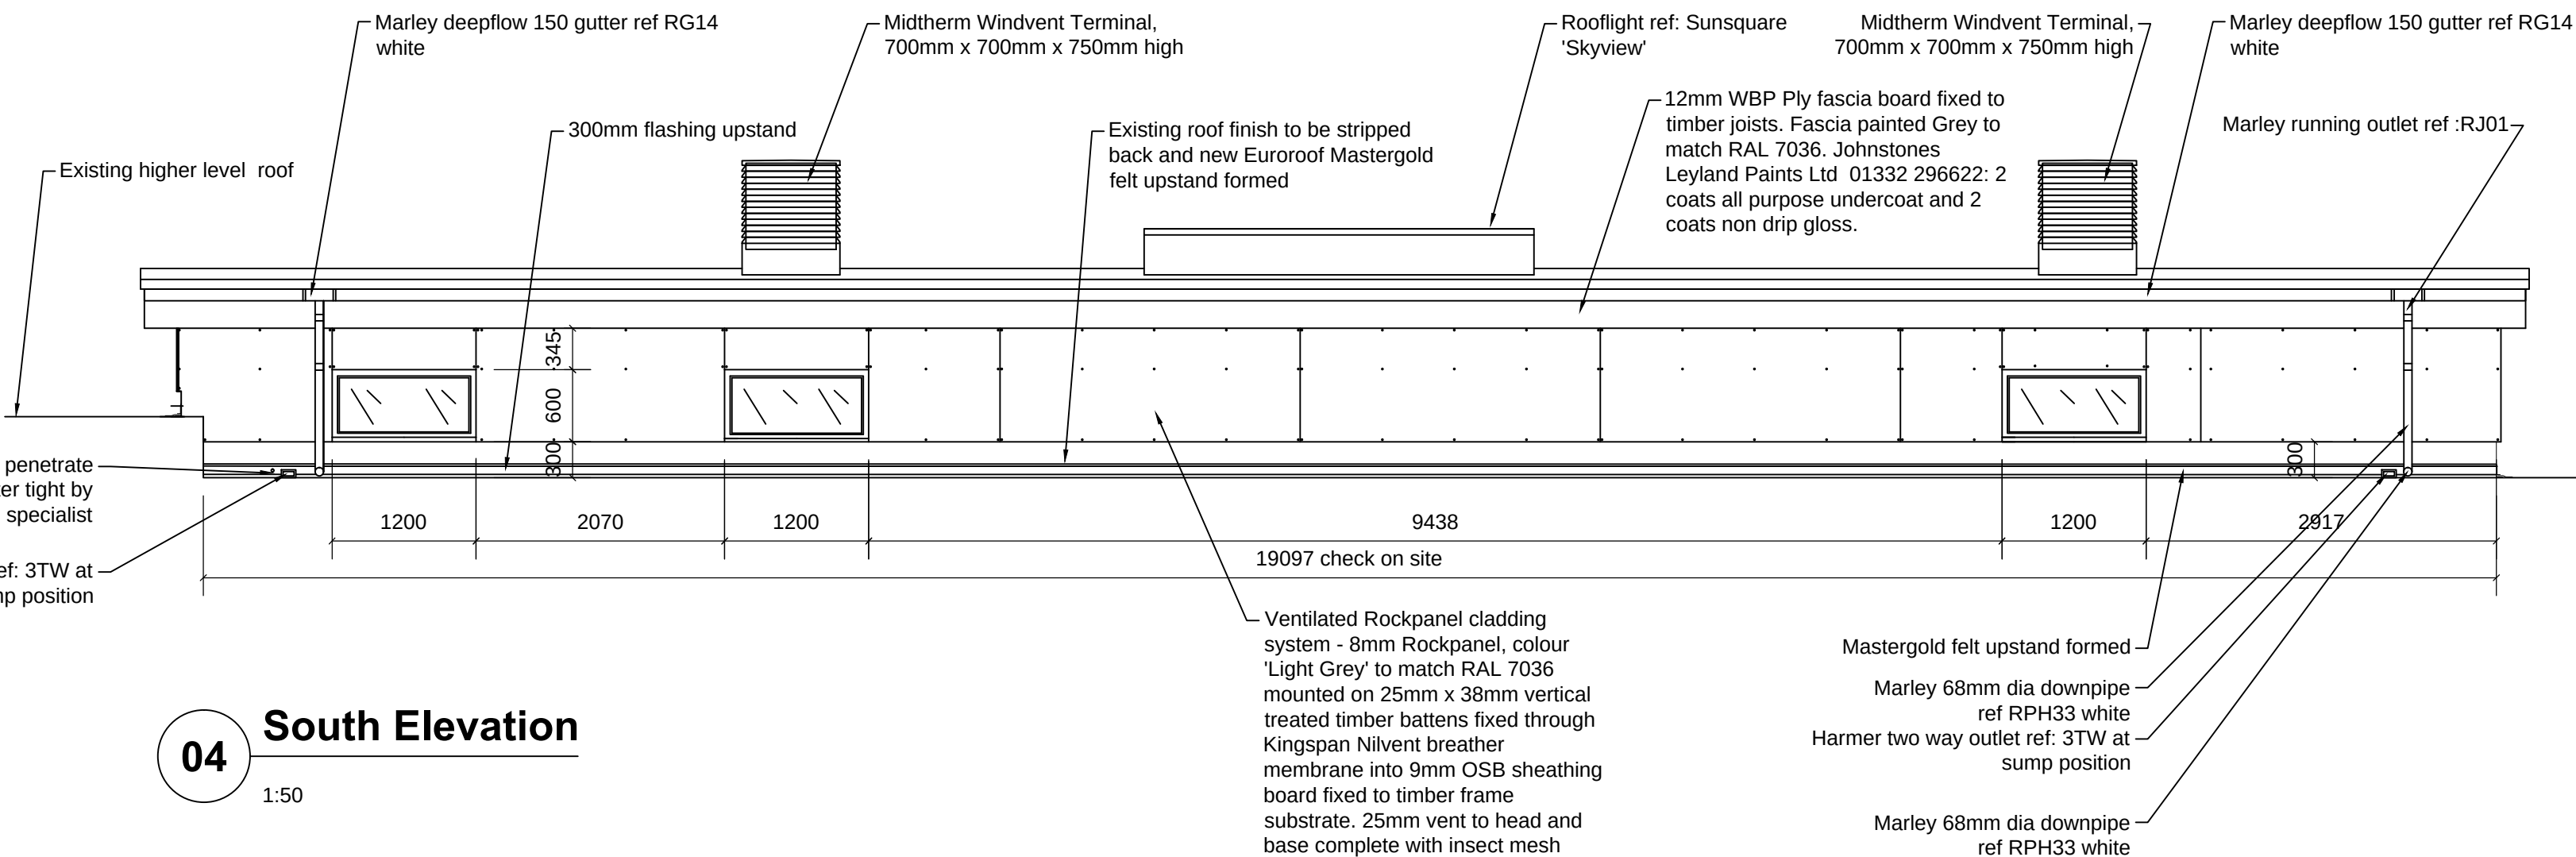

04 South Elevation

1:50

Issued for tender

P1 Phepp 30-5-17 SBL 30-5-17 LS 31-5-17

COMMENT

REV DRAWN DATE CHECKED DATE APPROVED DATE

nps group

NPS Barnsley Ltd
Gateway Plaza, Sackville St, Barnsley, South Yorkshire, S70 2RD,
Tel: 01226 774605; Email: barnsley@nps.co.uk; web: www.nps.co.uk

CLIENT

CYP & F

PROJECT

Worsbrough Common Primary School

TITLE

Conversion of quad to classroom
Proposed elevations

SCALES DISCIPLINE PROJECT NUMBER
1:50 ARCHITECT 17-1-1065

DRAWING NUMBER REV CODE
NPS-DR-A-(00)-100 P1

STATUS CODE PURPOSE OF ISSUE DRAWN BY
D2 TENDER PHepp