


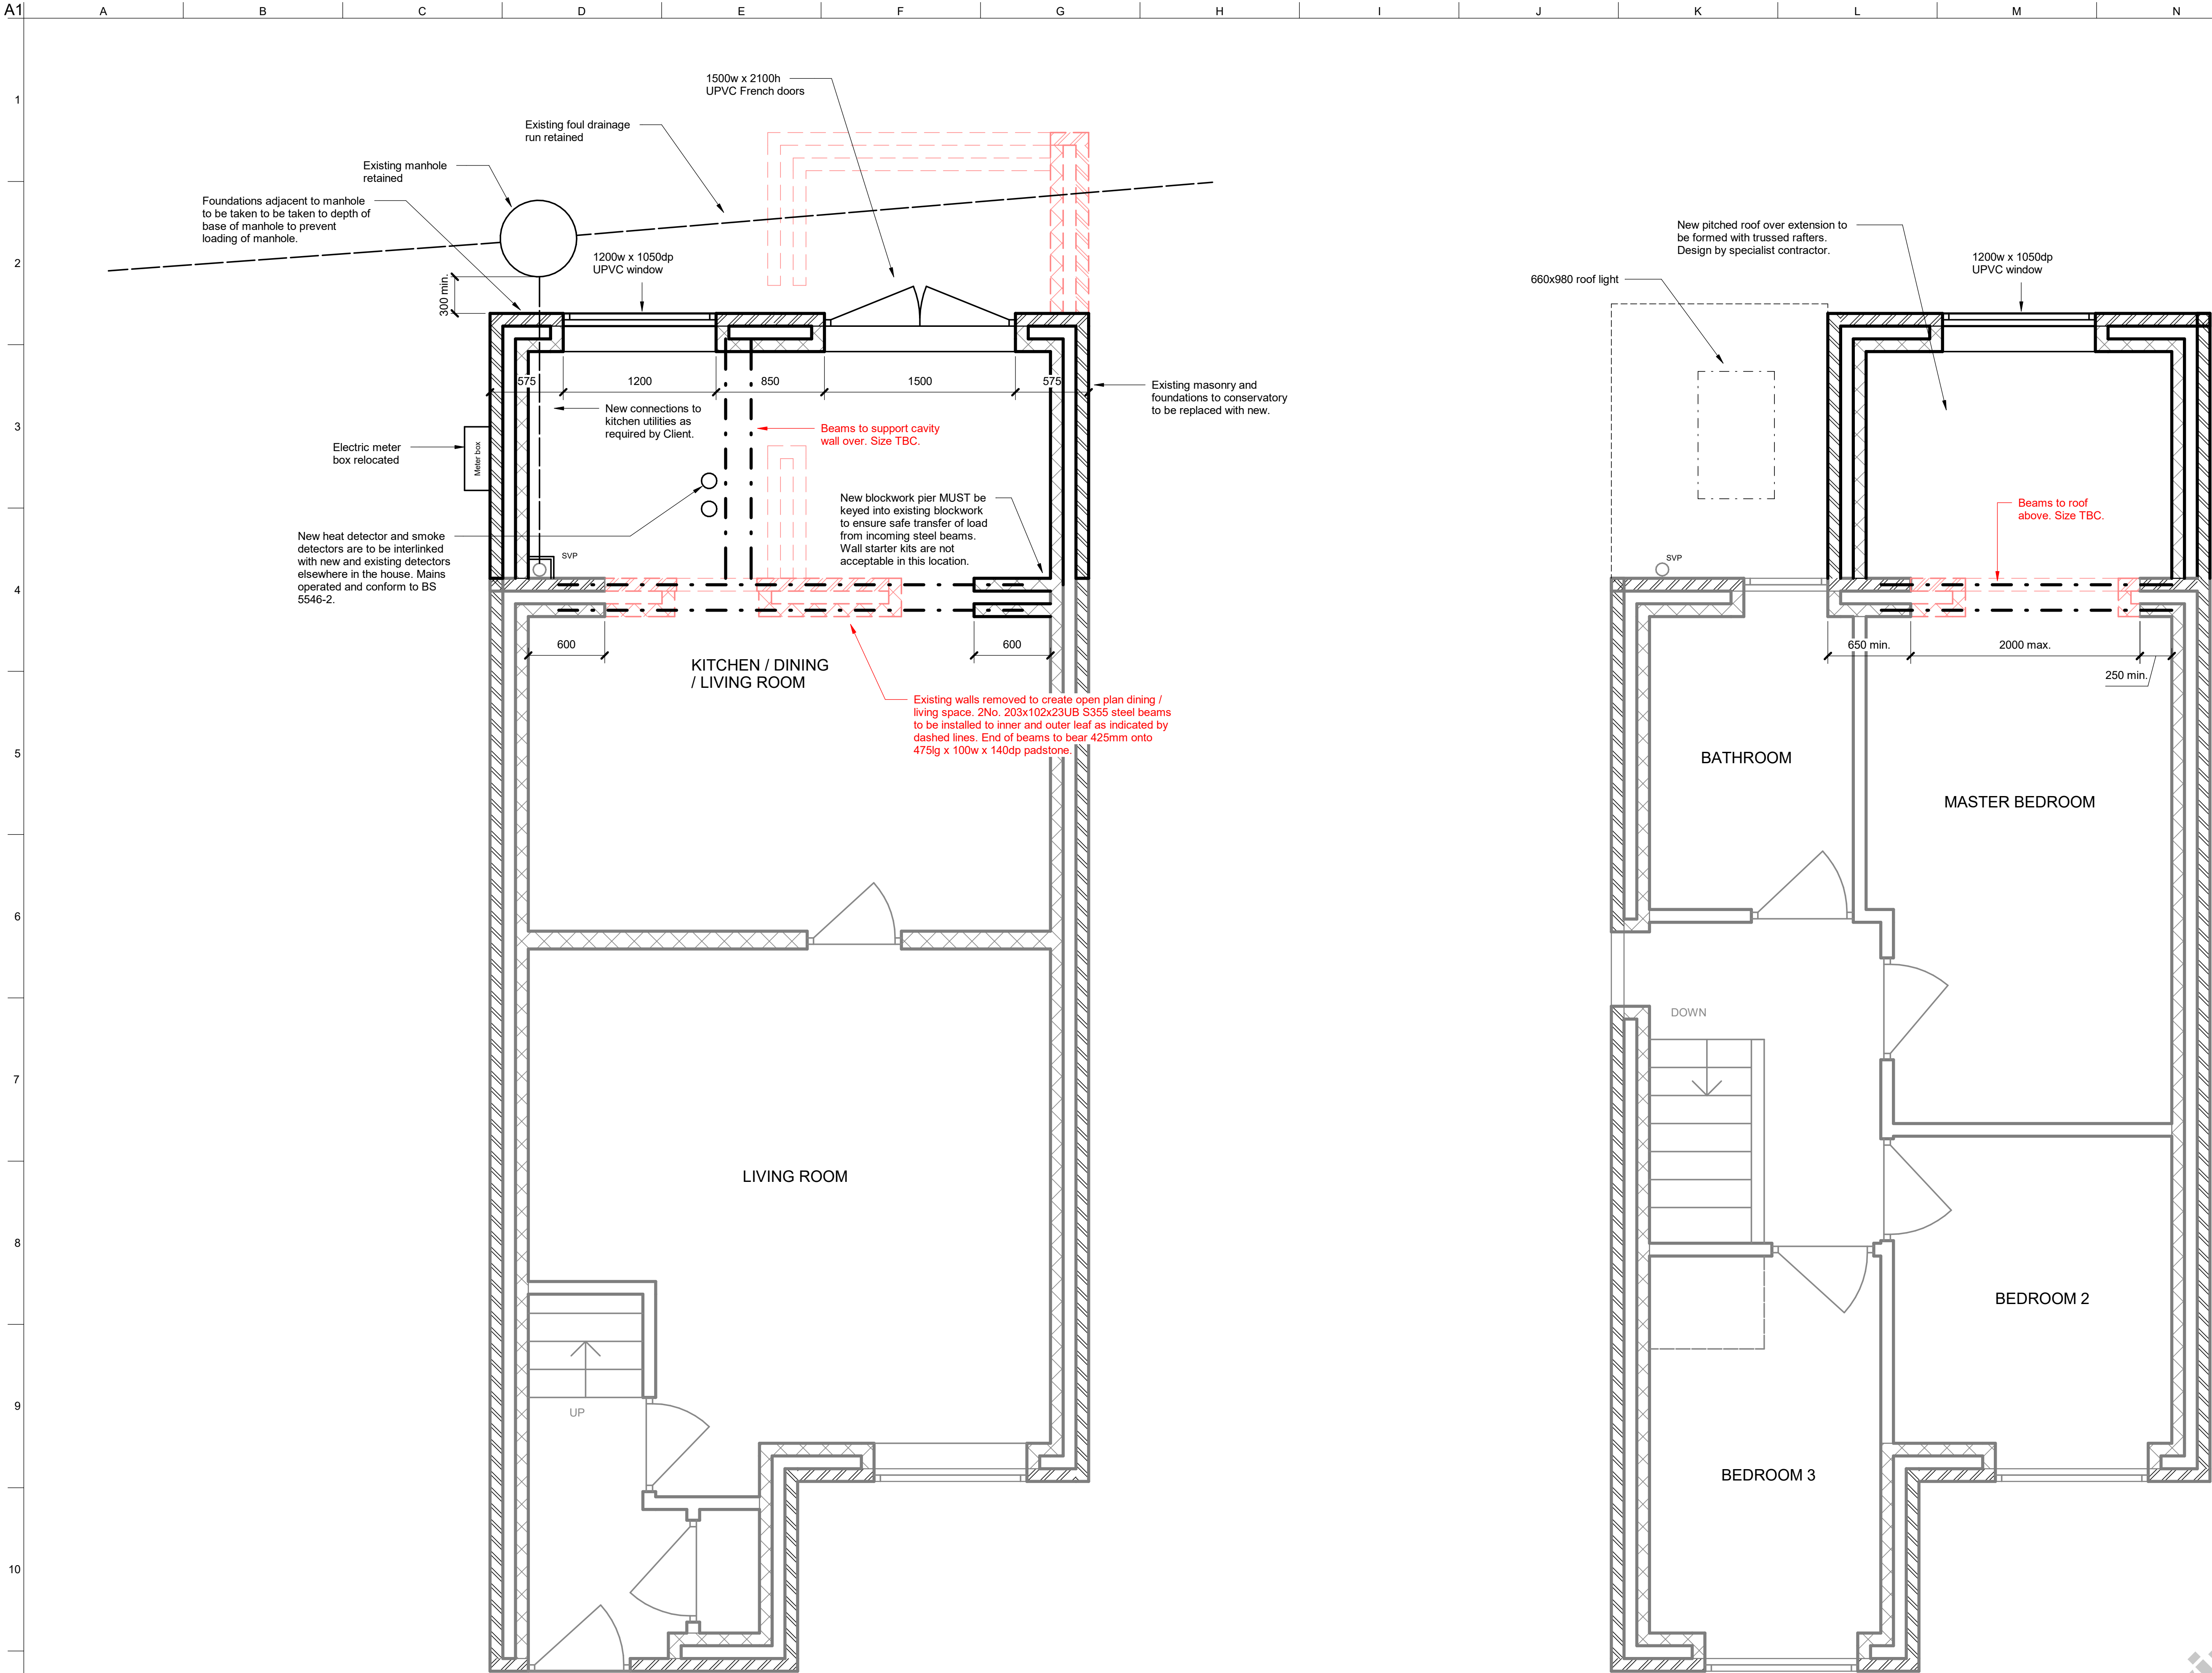

- Notes:**
1. This drawing is to be read in conjunction with all relevant architect, services and engineering drawings together with the relevant specifications including drawing DRG-0010.
 2. Dimensions are not to be scaled from this drawing. Use given dimensions only. Dimensions in millimetres U.N.O. All dimensions are to be confirmed on site.
 3. All proprietary products are to be used and installed strictly in accordance with the manufacturer's requirements.
 4. The structure is designed and detailed for the permanent condition only. The Contractor is responsible for all temporary works.
 5. All works undertaken by the contractor to be compliant with relevant and current building codes, regulations and good practices.
 6. All steel to be grade S355 U.N.O.

1 Proposed Ground Floor Plan
1 : 25

2 Proposed First Floor Plan
1 : 25

P01 15/04/22 Building Regulations

Issue	Date
-------	------

skyhooks
engineering

Client
Rob Mynett & Laura Holliday
15 Cloudberry Way
Mapplewell
Barnsley S75 6EA

Project Title
Cloudberry Way
Extension

Drawing Title
Proposed Floor Plans

Scale at A1	1 : 25	By / Chkd / Appd	JF
Role	Building Regulations		
Status			
Job No		Rev	
ID	DRG-1002		