




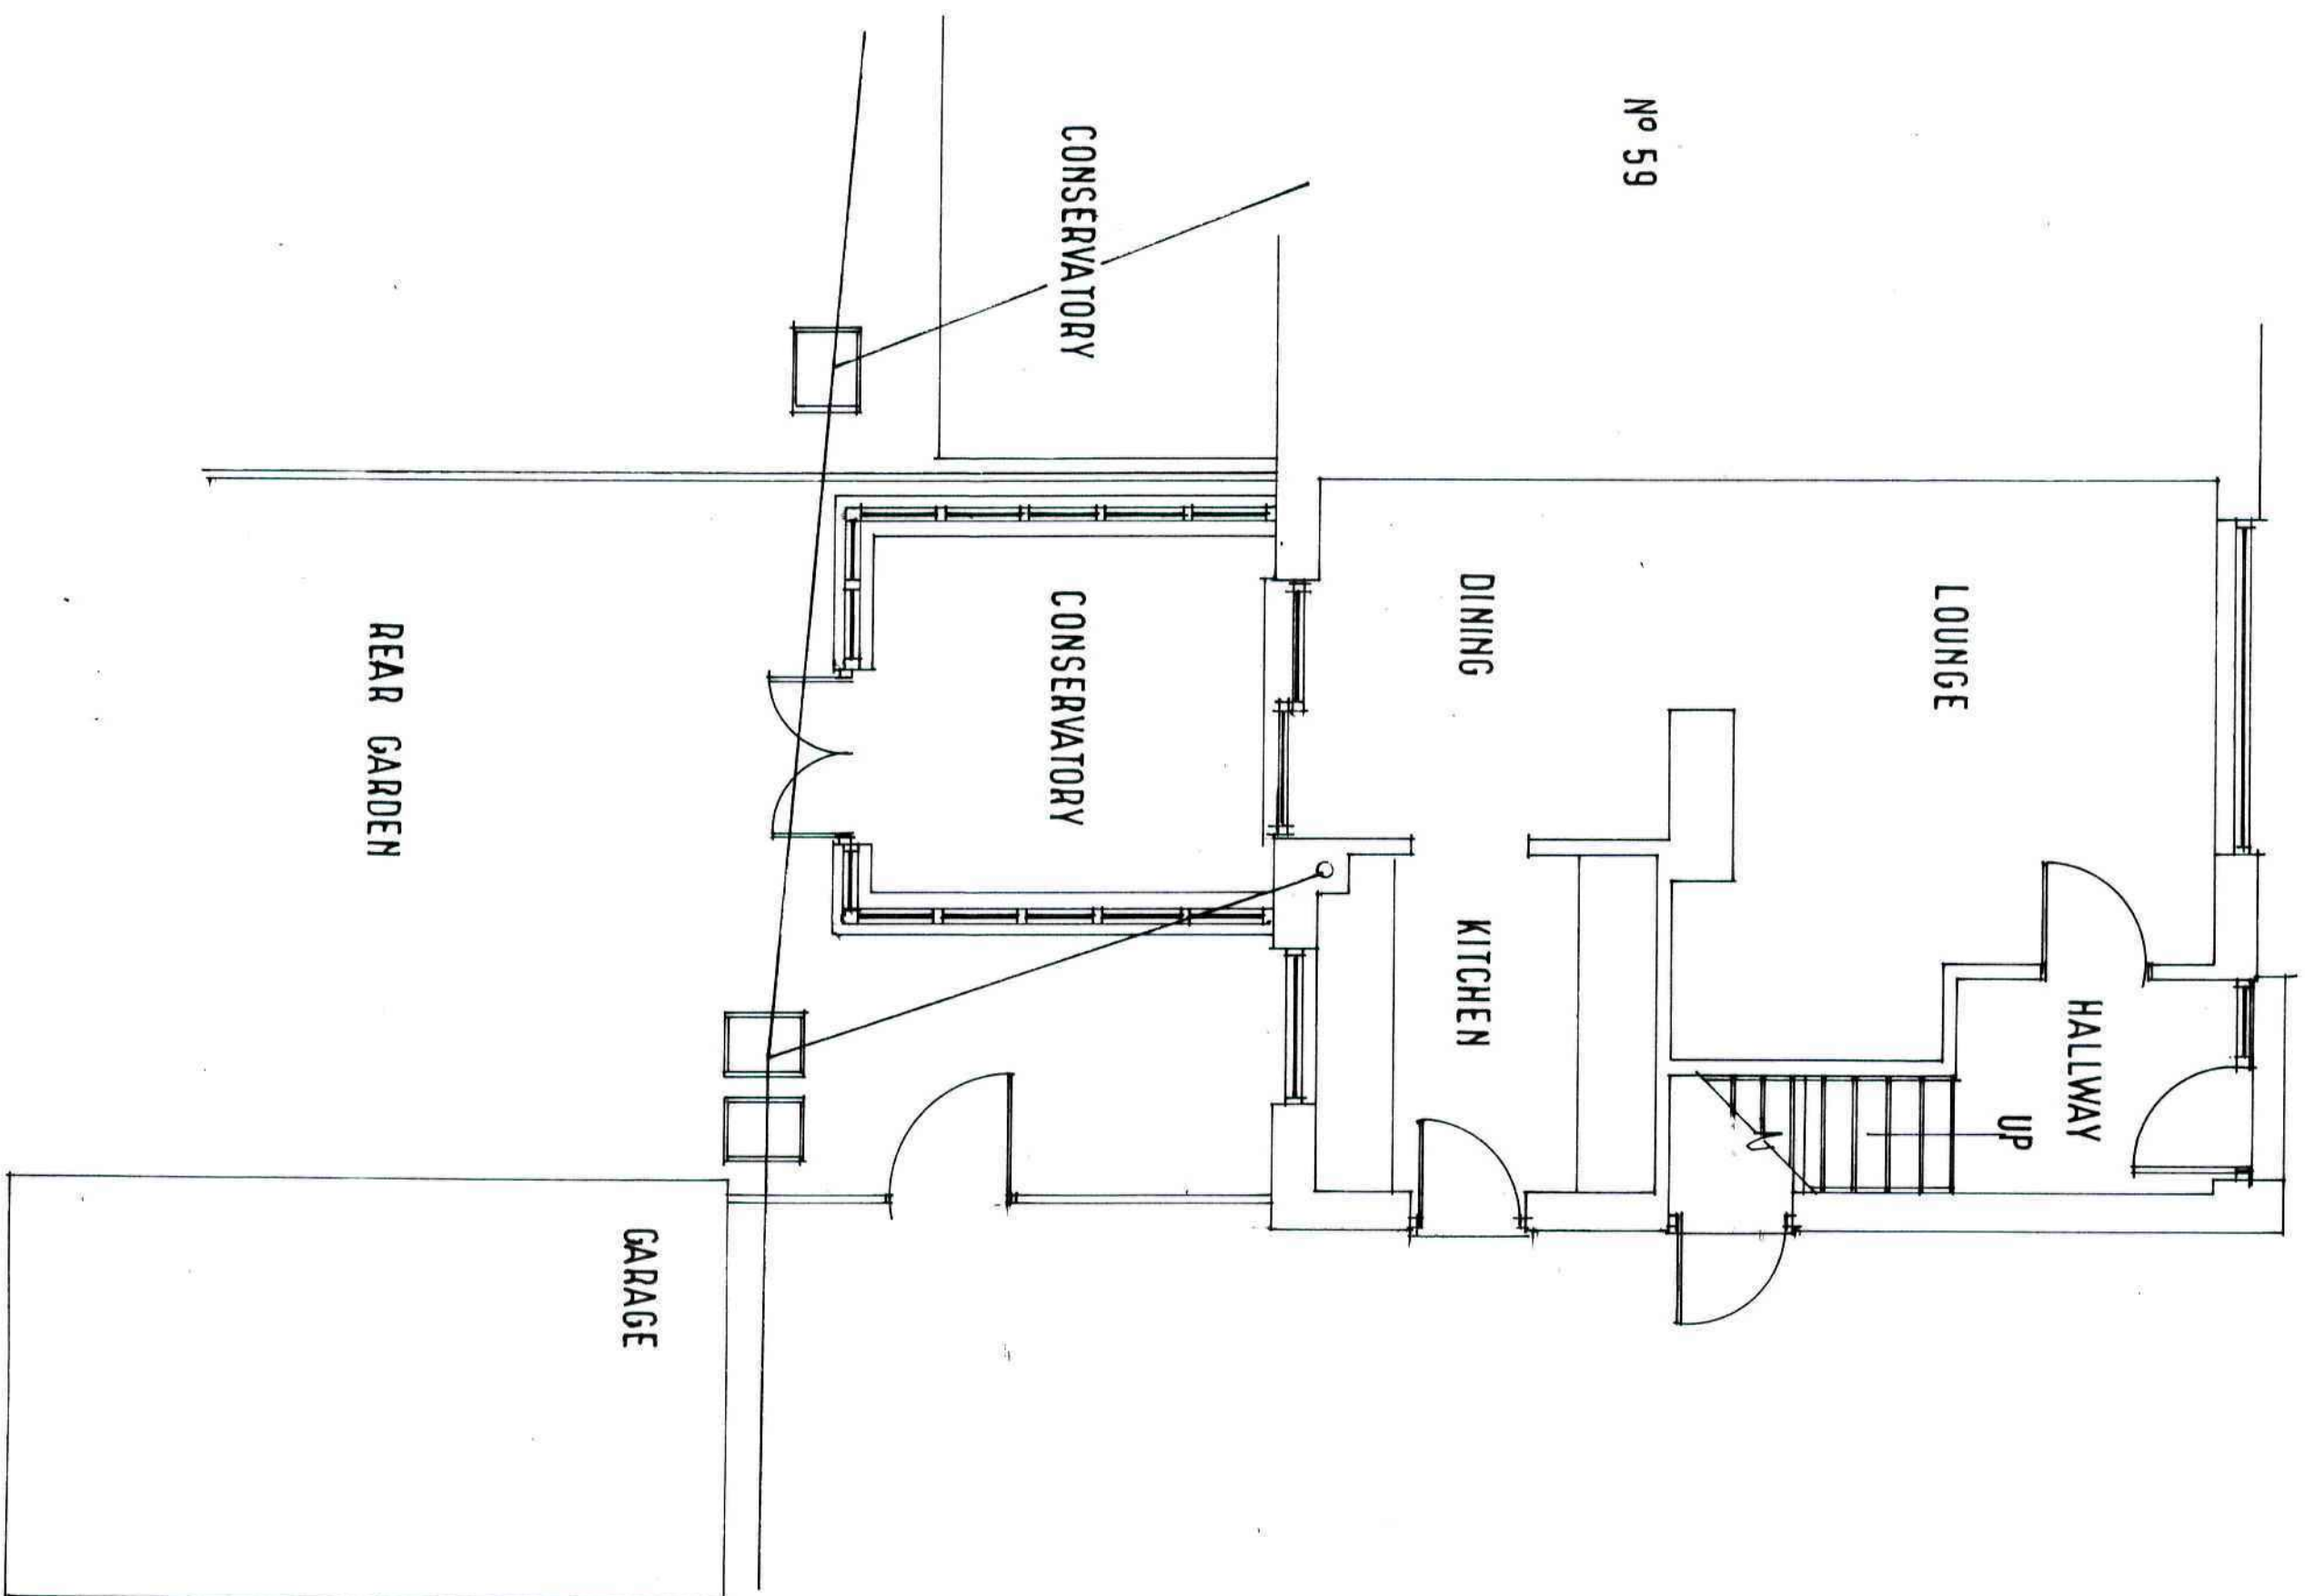

GROUND FLOOR EXISTING

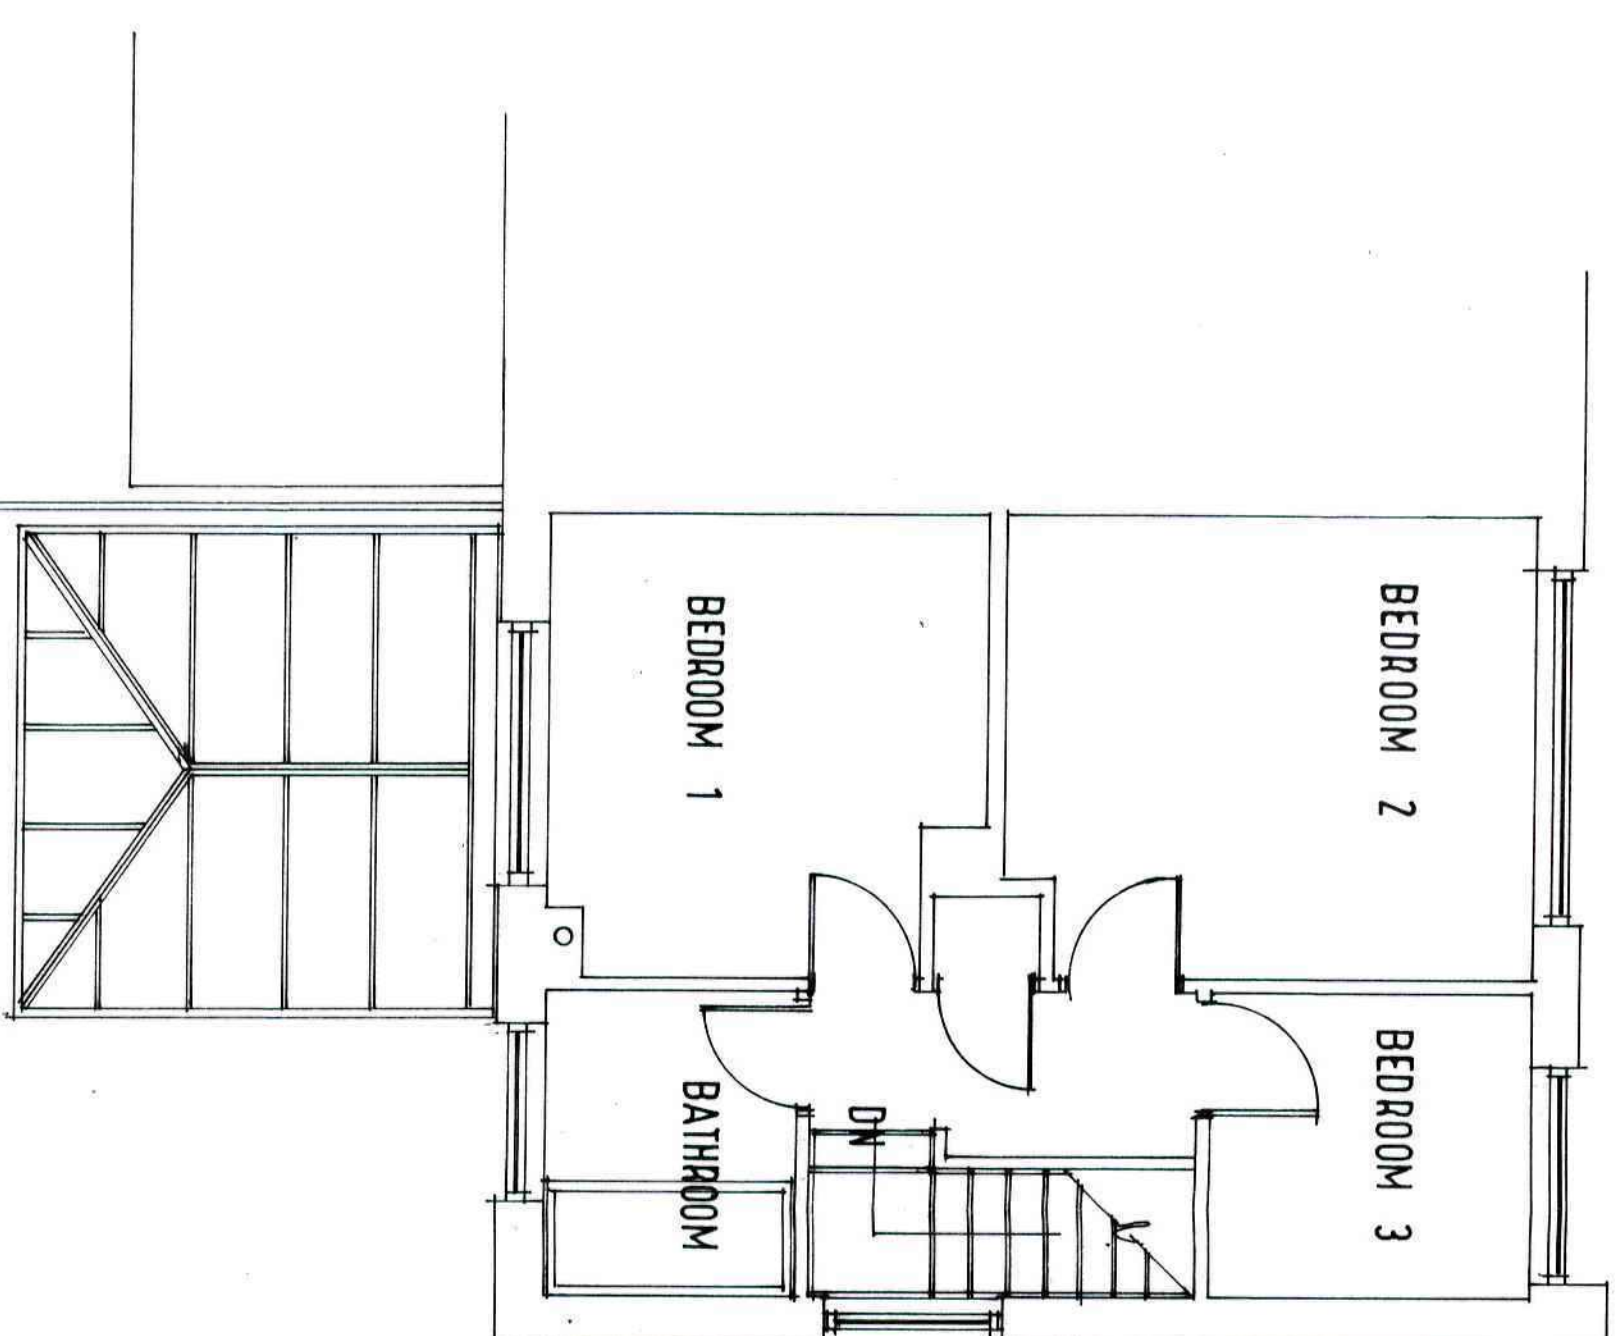

FIRST FLOOR EXISTING

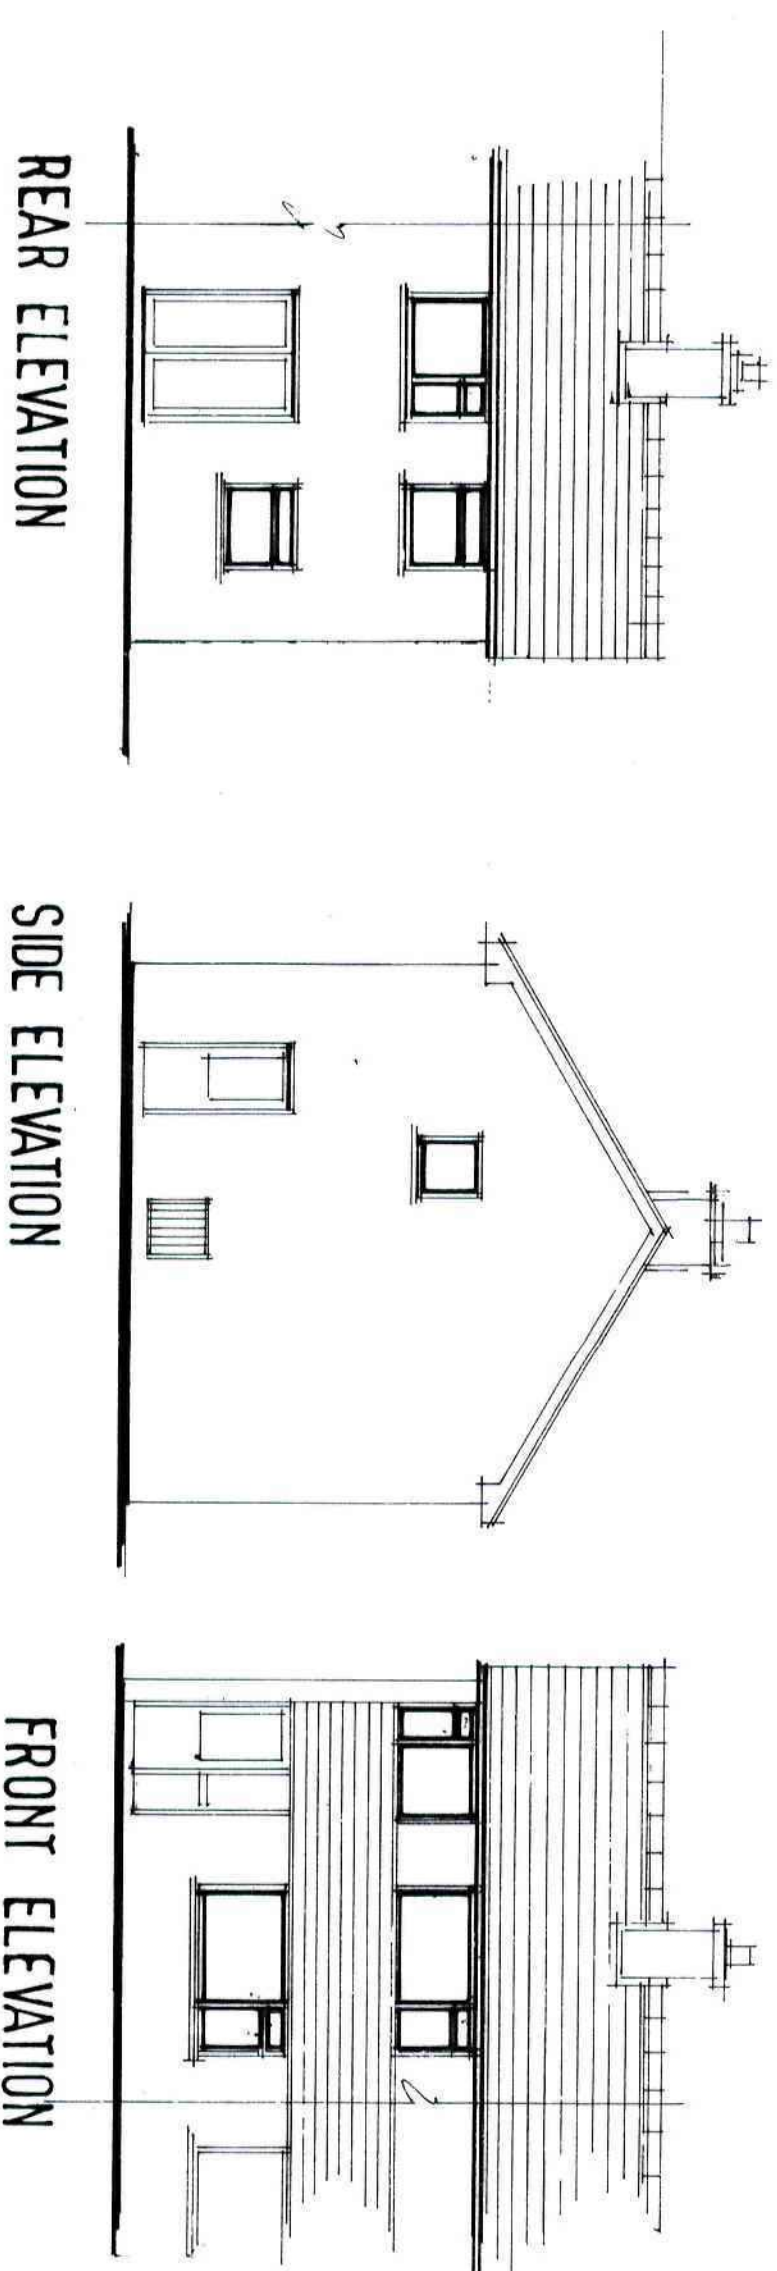

REAR ELEVATION

SIDE ELEVATION

FRONT ELEVATION



57 HALL ROYD WALK
SILKSTONE
BARNSELEY
S75 4QB

OS Mapping
15 September 2011, ID: BVM-00085398
maps.blackwell.co.uk
1:1250 scale print at A4. Centre: 425484 E, 449366 N
© Crown Copyright. Licence no. 100041940

BLACKWELL'S
www.blackwellinspiring.co.uk
TEL: 0114 268 7551
maps.blackwellinspiring.co.uk

AS EXISTING

Nº 57 HALL ROYD WALK
SILKSTONE COMMON
NR BARNSELEY

SCALE 1:50
DATE SEPT 2011 2012:13
DRAWN HARRIS

Millé
design

Architectural planning,
building & interiors
rel. & fax:
0114 2886929