



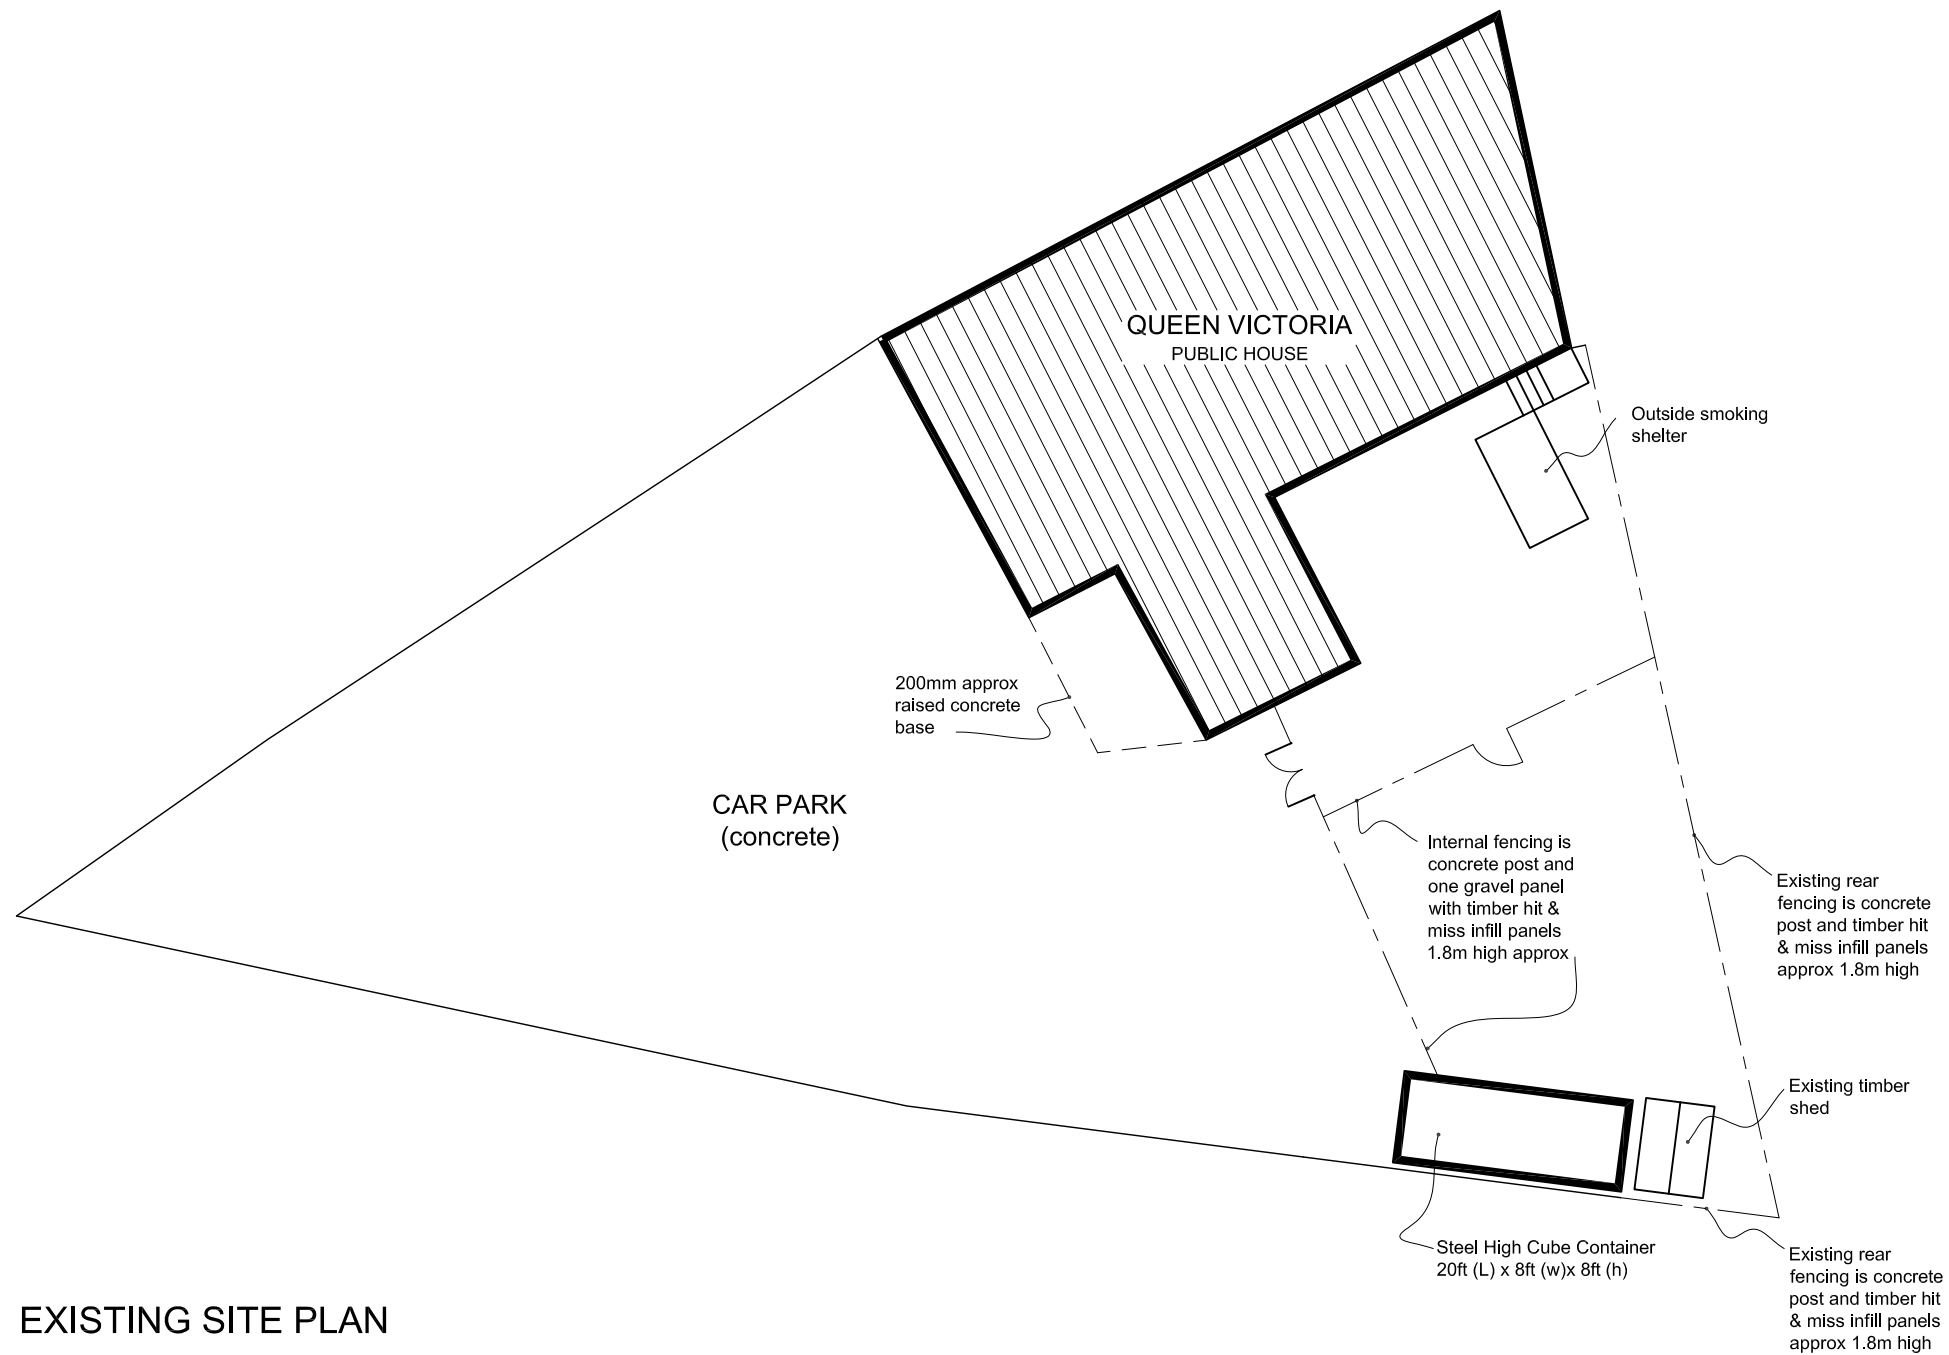

EXISTING SITE PLAN

Important notice: Do not scale off this drawing. Critical dimensions should be checked on site prior to works commencing. Dimensional conflicts should be brought to Draw It's attention as soon as they become apparent. Failure to do so could render the contractor liable for subsequent losses. Copyright In this drawing and any work executed from this drawing remains the property of Draw It.

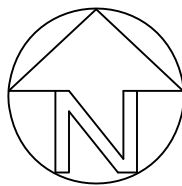

07762656187
steven@drawit.biz
www.drawit.biz
15 Medway Close
Barugh Green
Barnsley
S75 1NY

PLANNING EXISTING

CLIENT:
Mr. P Harper

SITE ADDRESS:
The Queen Vitoria
Snape Hill, Darfiled
Barnsley, S73 9LP

PROJECT: Proposed new shed and perimeter
fencing

DWG OF: Existing Site Plan

Drawn by: SH	Scale: 1:200	Date: 30-05-12
Dwg No: 1207_102	Rev	

A3 Sheet

© Copyright Draw it 2010