


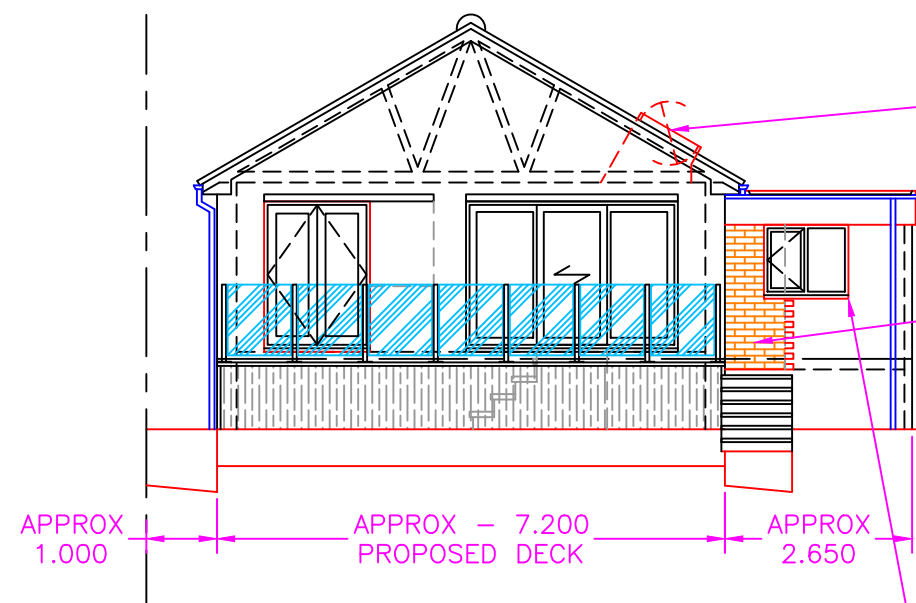


PROPOSED REAR ELEVATION


NEW DOUBLE GLAZED WHITE PVC ROOF WINDOW TO BATHROOM APPROX. 0.550w x 0.980h

BRICK-UP REDUNDANT DOOR

NEW DOUBLE GLAZED WHITE PVC M.O.E. WINDOW APPROX. 1.200w X 1.050h

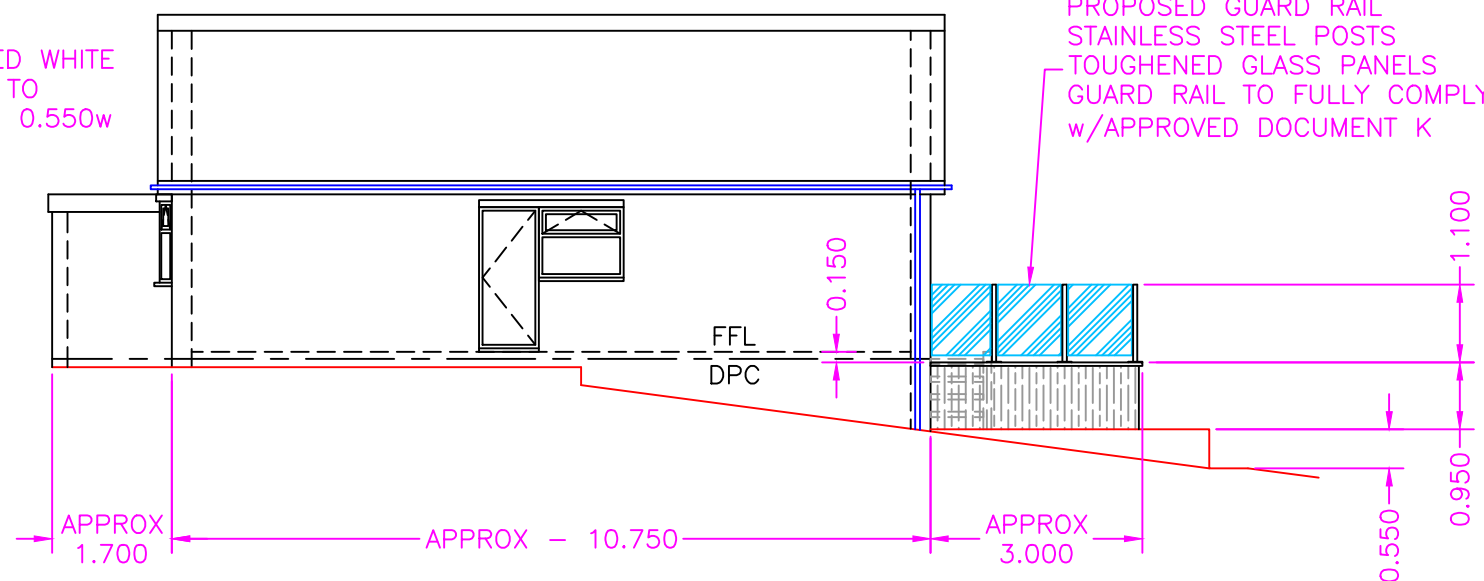


PROPOSED WEST SIDE ELEVATION

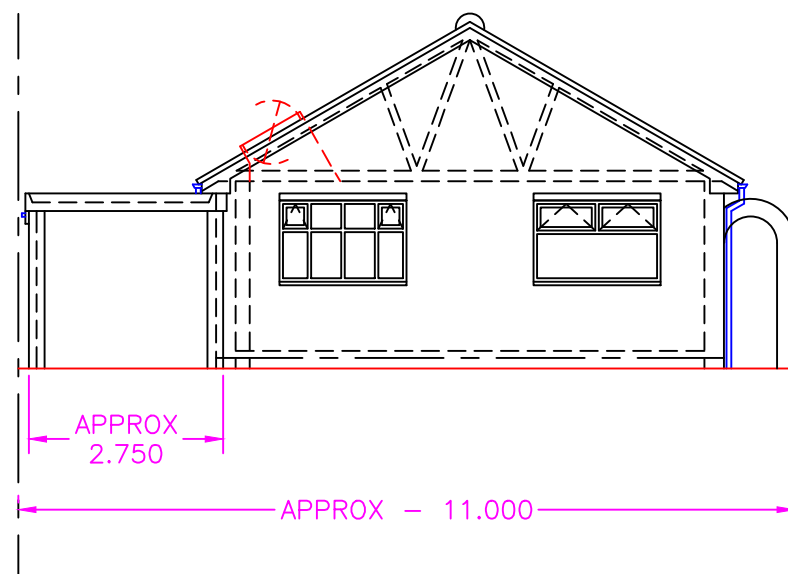


PROPOSED FRONT ELEVATION

NEW DOUBLE GLAZED WHITE PVC WINDOW APPROX. 0.900 X 0.900

BRICK-UP REDUNDANT WINDOW OPENINGS - BRICKWORK SIMILAR TO EXISTING & TOOTHED-IN

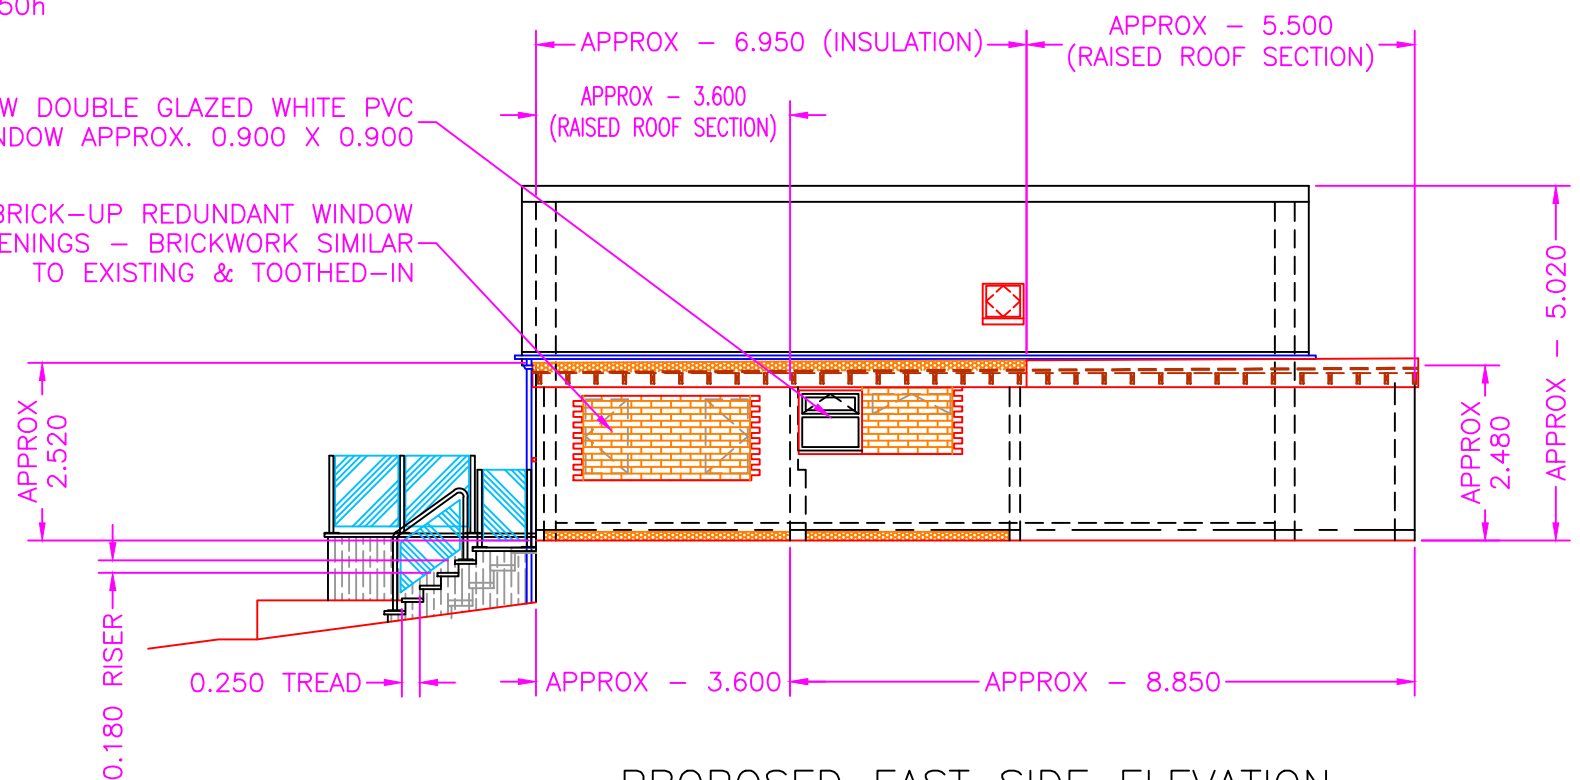

PROPOSED EAST SIDE ELEVATION

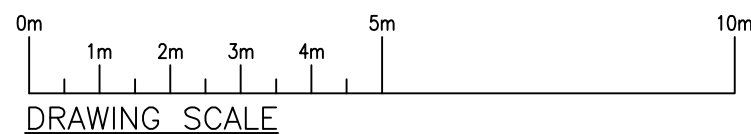

0	ORIGINAL	11.9.20
REV	REVISION	DATE
ASHWOOD ENGINEERING SERVICES		
Tel:01709 814718 - Mob:07773 594725		
COPYRIGHT This document is the private & confidential property of Ashwood Engineering Services & must not be reproduced or disclosed to any third party without prior written consent of the aforementioned.		

CLIENT Mr A Liptrot.	
LOCATION 40, Cumberland Drive, Ardsley, Barnsley, S71 5DF.	
TITLE ELEVATIONS FOR PROPOSED REAR DECK.	
DRAWN ML	DATE 10.9.20
DIMENSIONS m	SCALE 1:100
DRAWING No AES-0584	SHEET 2
A3	