






FRONT ELEVATION

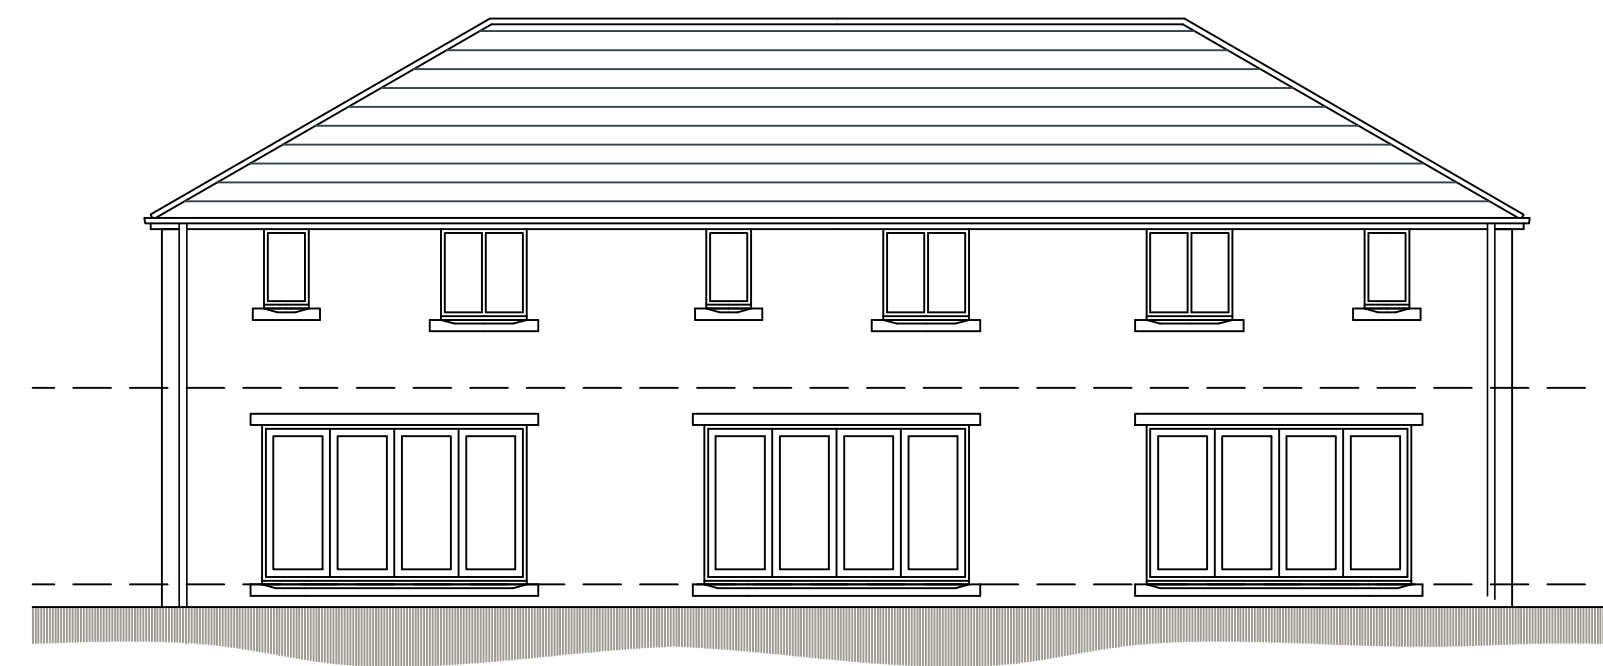


REAR ELEVATION

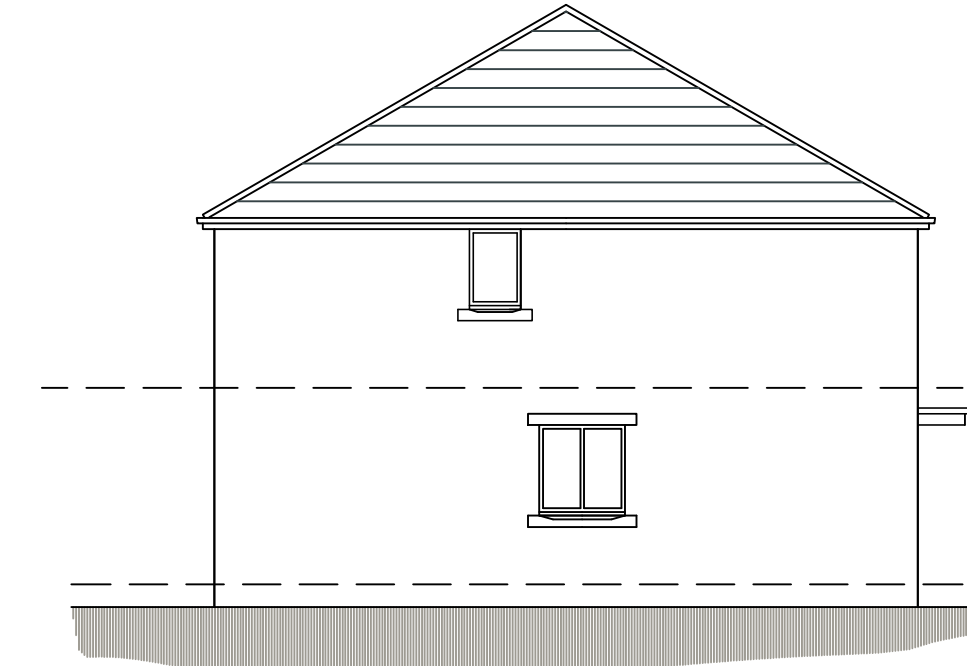

SIDE ELEVATION

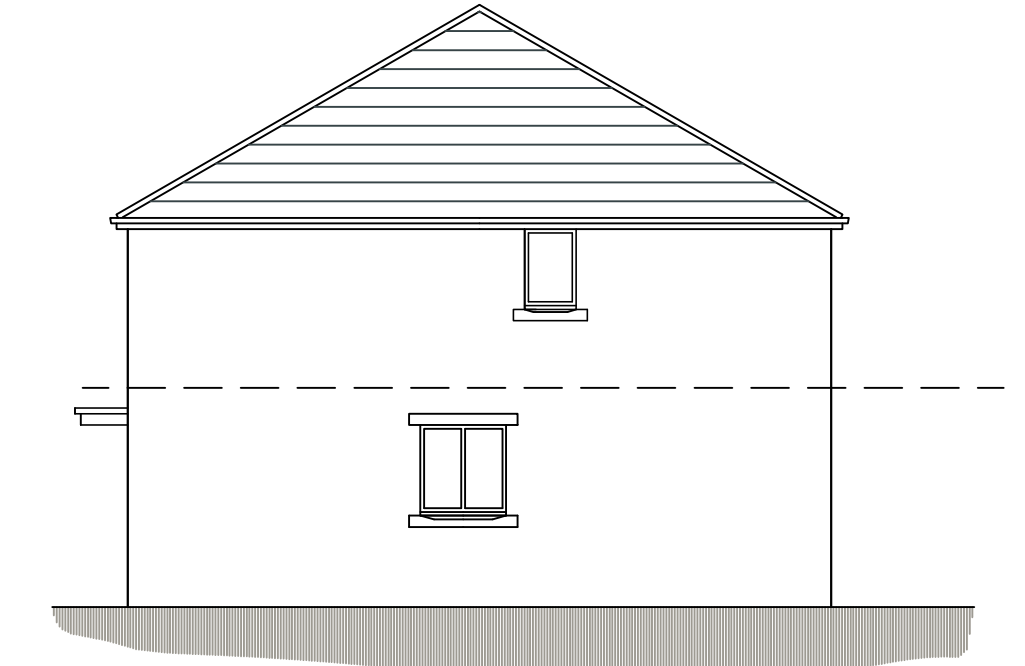


SIDE ELEVATION

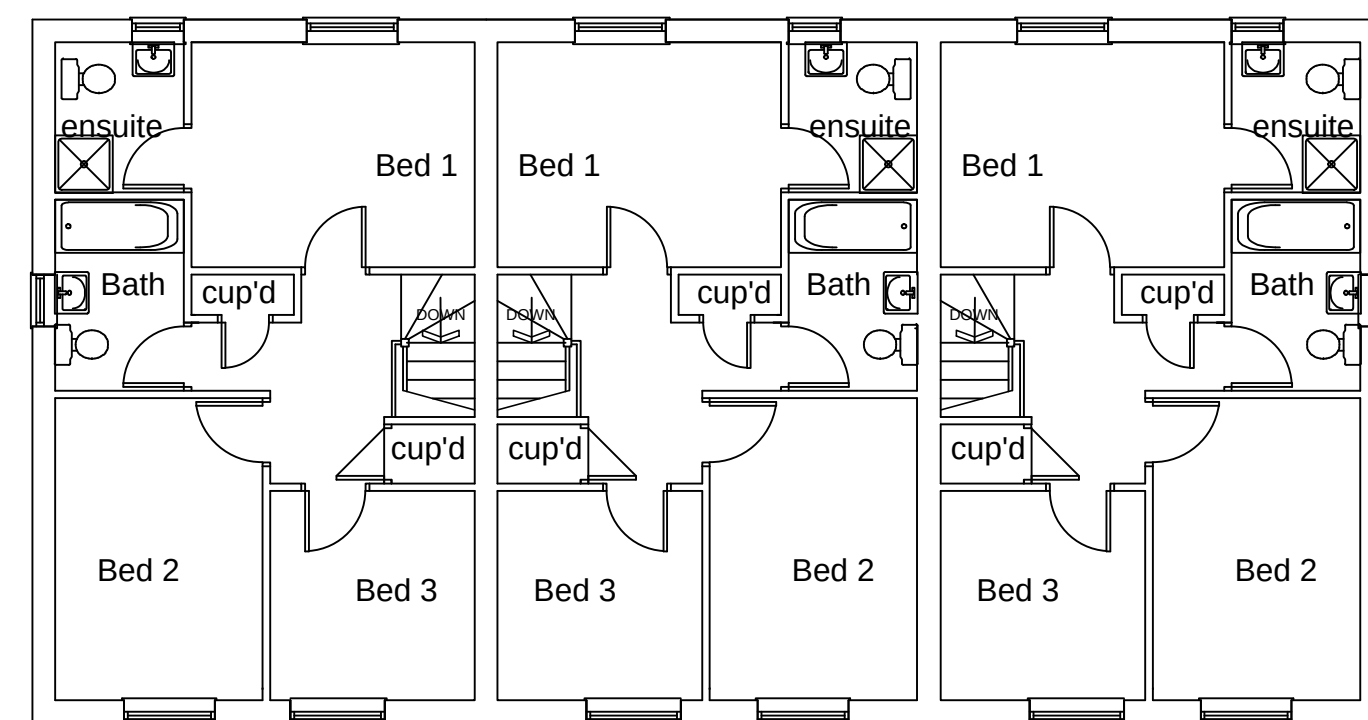

GROUND FLOOR PLAN


PLOTS 1-3

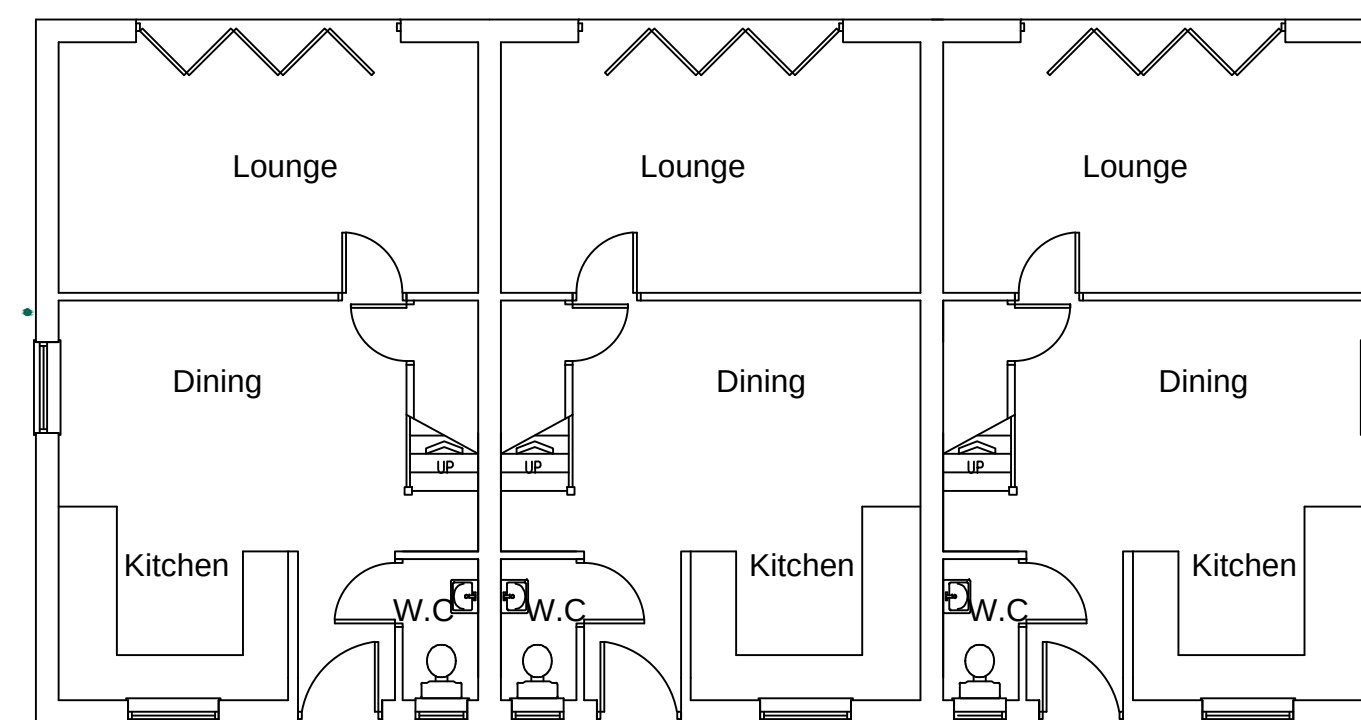


FIRST FLOOR PLAN




FRONT ELEVATION

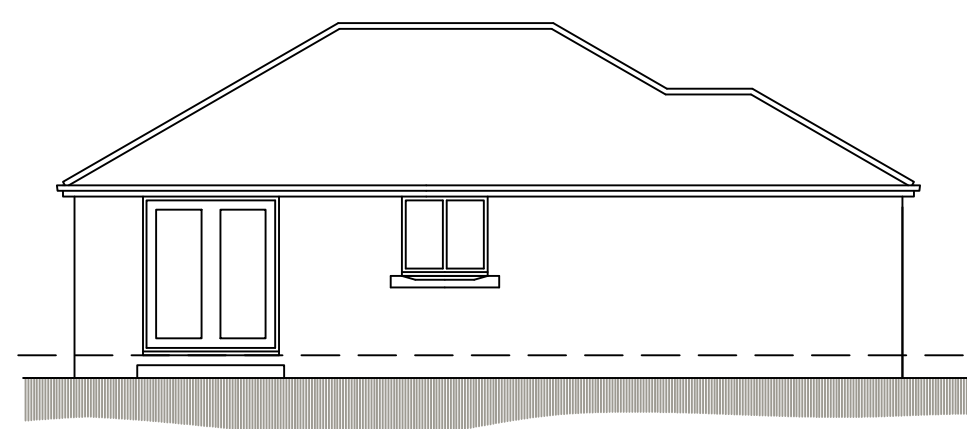


FRONT ELEVATION

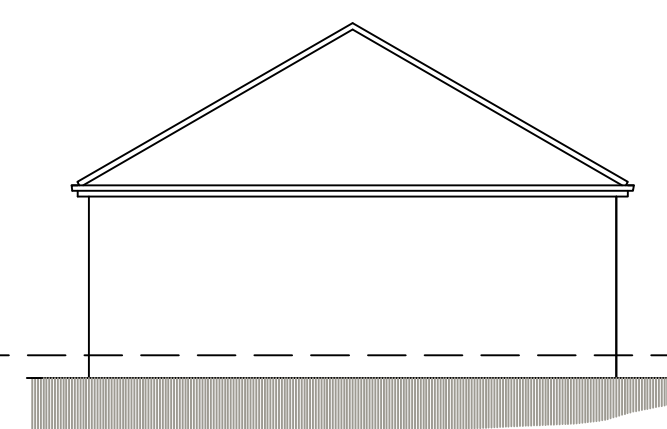

SIDE ELEVATION

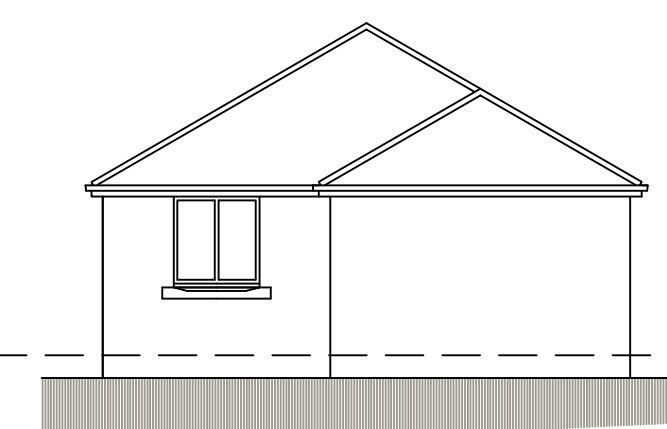

SIDE ELEVATION

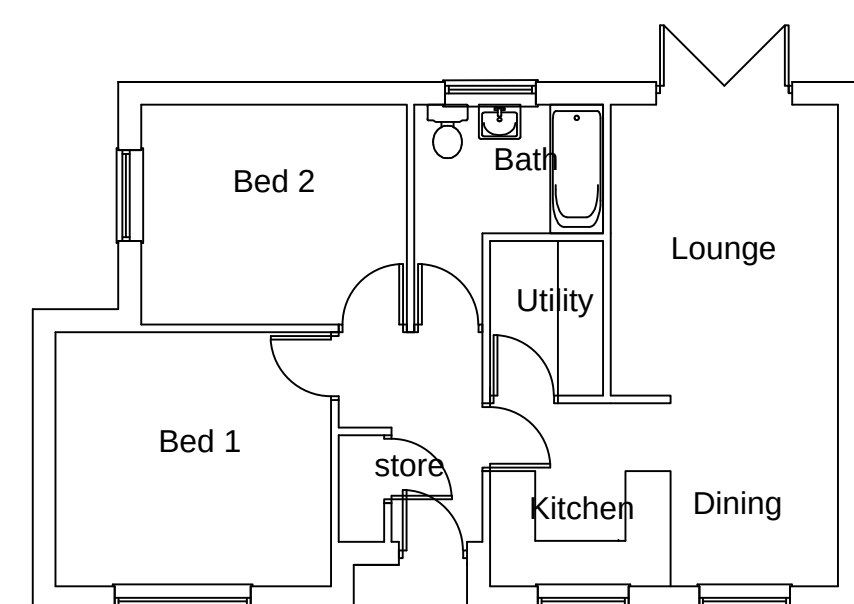


GROUND FLOOR PLAN

PLOT 4



LOCATION PLAN

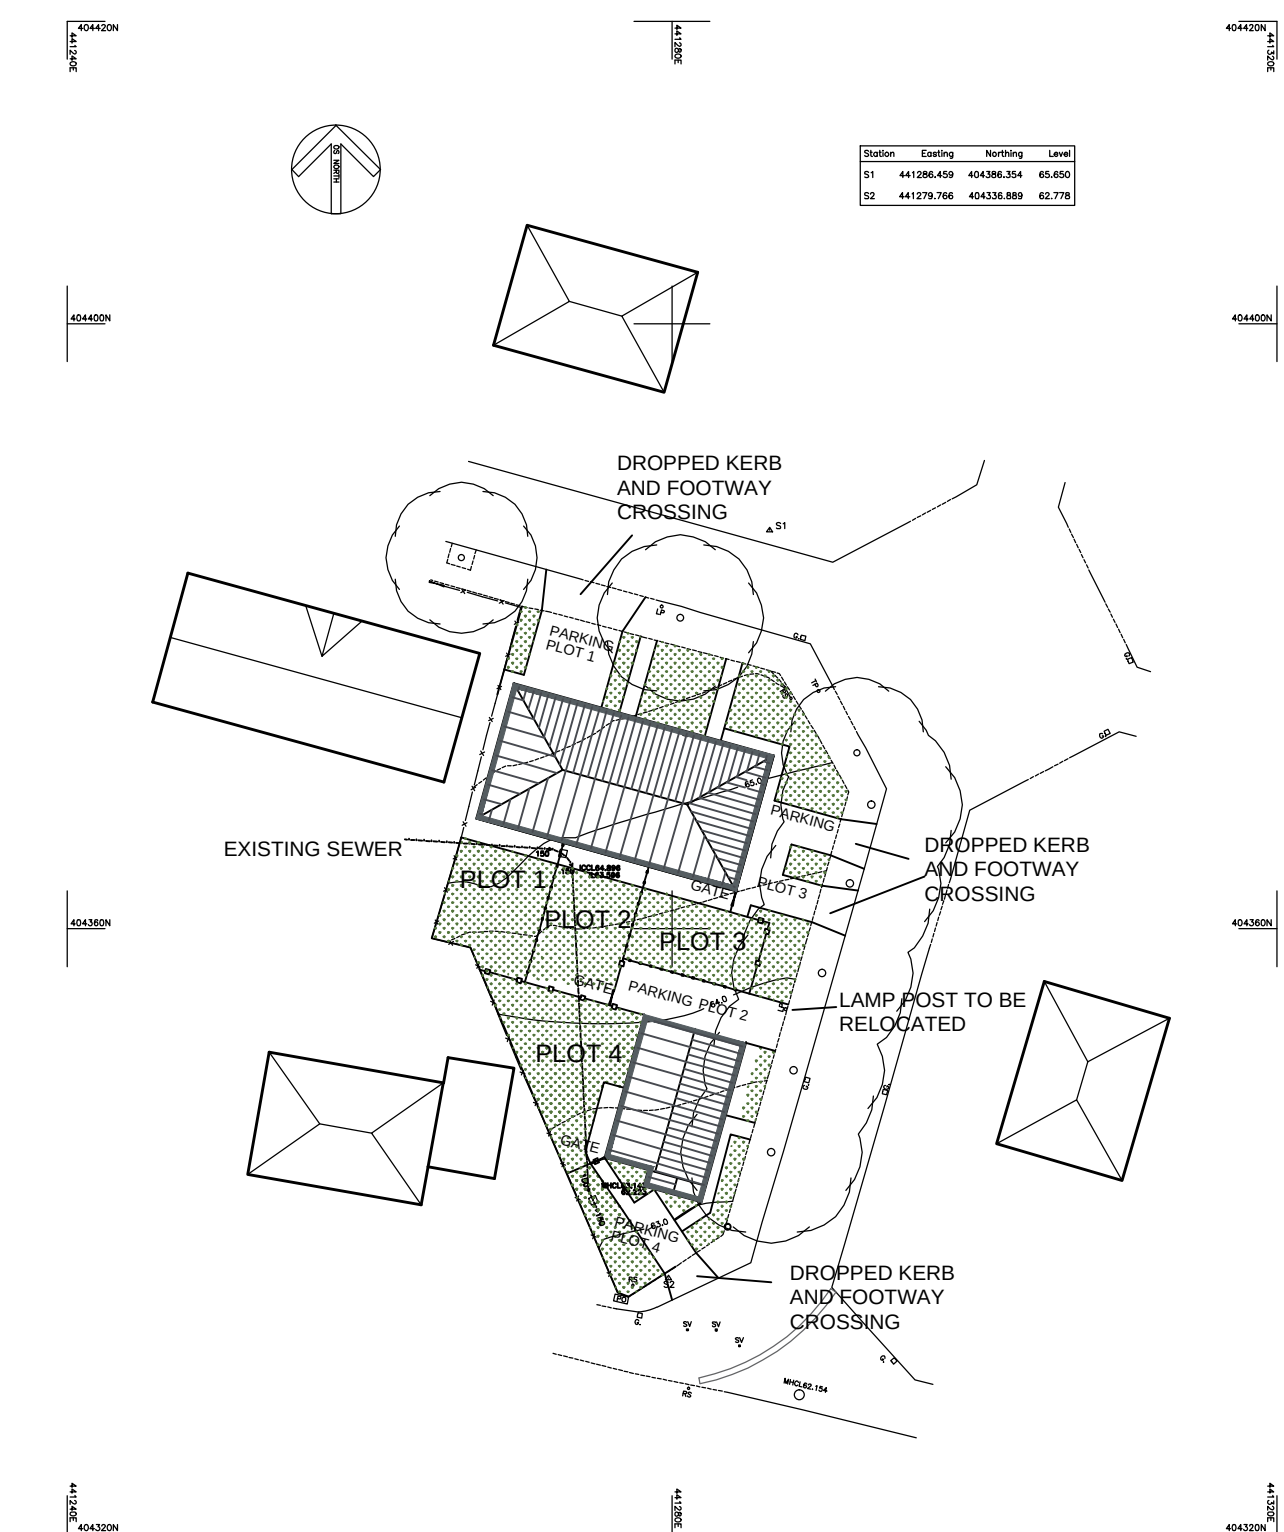

SITE PLAN

SCALE 1:500

		8 MORSTON BUSINESS PARK, WHALEY ROAD, BARUGH GREEN, BARNSELEY, S75 1HQ		Phone: 01226 208482 Fax: 01226 263030 Email: info@whiteaguspартnership.co.uk Web: www.whiteaguspартnership.co.uk	
ARCHITECTURAL SERVICES AND SURVEYORS					
Project: RESIDENTIAL DEVELOPMENT ON LAND AT WEST STREET DARFIELD, BARNSELEY				Client: PEARL DEVELOPMENTS	
Drawing Title: PLANS AND ELEVATIONS		Date: APRIL 2018		Scale: 1:100 @ A1	
Ref. 17-200		Dwg. No. 02		Rev.	
Date	Suffix	Description	Date	Suffix	Description