

|                |         |
|----------------|---------|
| Drawing No.    | Rev No. |
| MMJ001    -002 |         |

DO NOT SCALE: Contractor to check all dimensions and report any omissions or errors

NOTES




PROPOSED FRONT ELEVATION  
SCALE 1:100 AT A3

PROPOSED END ELEVATION  
SCALE 1:100 AT A3

PROPOSED END ELEVATION  
SCALE 1:100 AT A3

PROPOSED REAR ELEVATION  
SCALE 1:100 AT A3

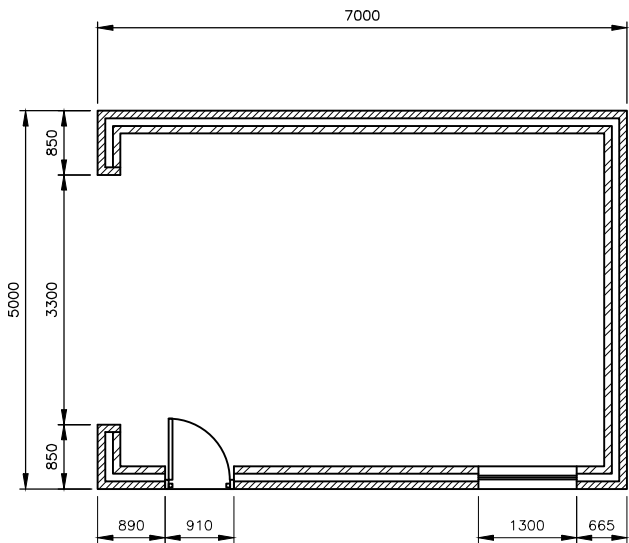

PROPOSED PLAN  
SCALE 1:100 AT A3

|   |                    |                                                          |                    |     |      |
|---|--------------------|----------------------------------------------------------|--------------------|-----|------|
| Rev   | Description        | By                                                       | Chk                | App | Date |
| JRB DESIGNS Ltd<br>1 Saville Road<br>Cudworth<br>Barnsley<br>S72 8LT<br>Tel: 01226 383542<br>Fax: 01226 380078<br>Mob: 07970 541192<br>Email: john@jrbdesigns.co.uk<br>This drawing is copyright. © jrbdesigns Ltd. |                    |                                                          |                    |     |      |
| Client   |                    | MR. M JAGGER                                             |                    |     |      |
| Drawing Title   |                    | GARAGE                                                   |                    |     |      |
| Address   |                    | 63 CARRINGTON AVENUE<br>HONEYWELL<br>BARNSELY<br>S75 1DD |                    |     |      |
| Project Title:   |                    | PROPOSED DETACHED<br>GARAGE TO FRONT                     |                    |     |      |
| Purpose of Issue:   |                    | PLANNING                                                 |                    |     |      |
| Drawing Status   |                    | FIRST ISSUE                                              |                    |     |      |
| Scale at A3<br>AS SHOWN   | Drawn By<br>JRB    | Date<br>12/02/2020                                       |                    |     |      |
| Checked By   | Date<br>12/02/2020 | Approved By                                              | Date<br>12/02/2020 |     |      |
| Project No.<br>MMJ001   | Drawing No.<br>002 | Revision<br>-                                            |                    |     |      |
| APPROVAL <input checked="" type="checkbox"/> INFORMATION <input type="checkbox"/> TENDER <input type="checkbox"/> CONTRACT <input type="checkbox"/> CONSTRUCTION <input type="checkbox"/>                           |                    |                                                          |                    |     |      |