

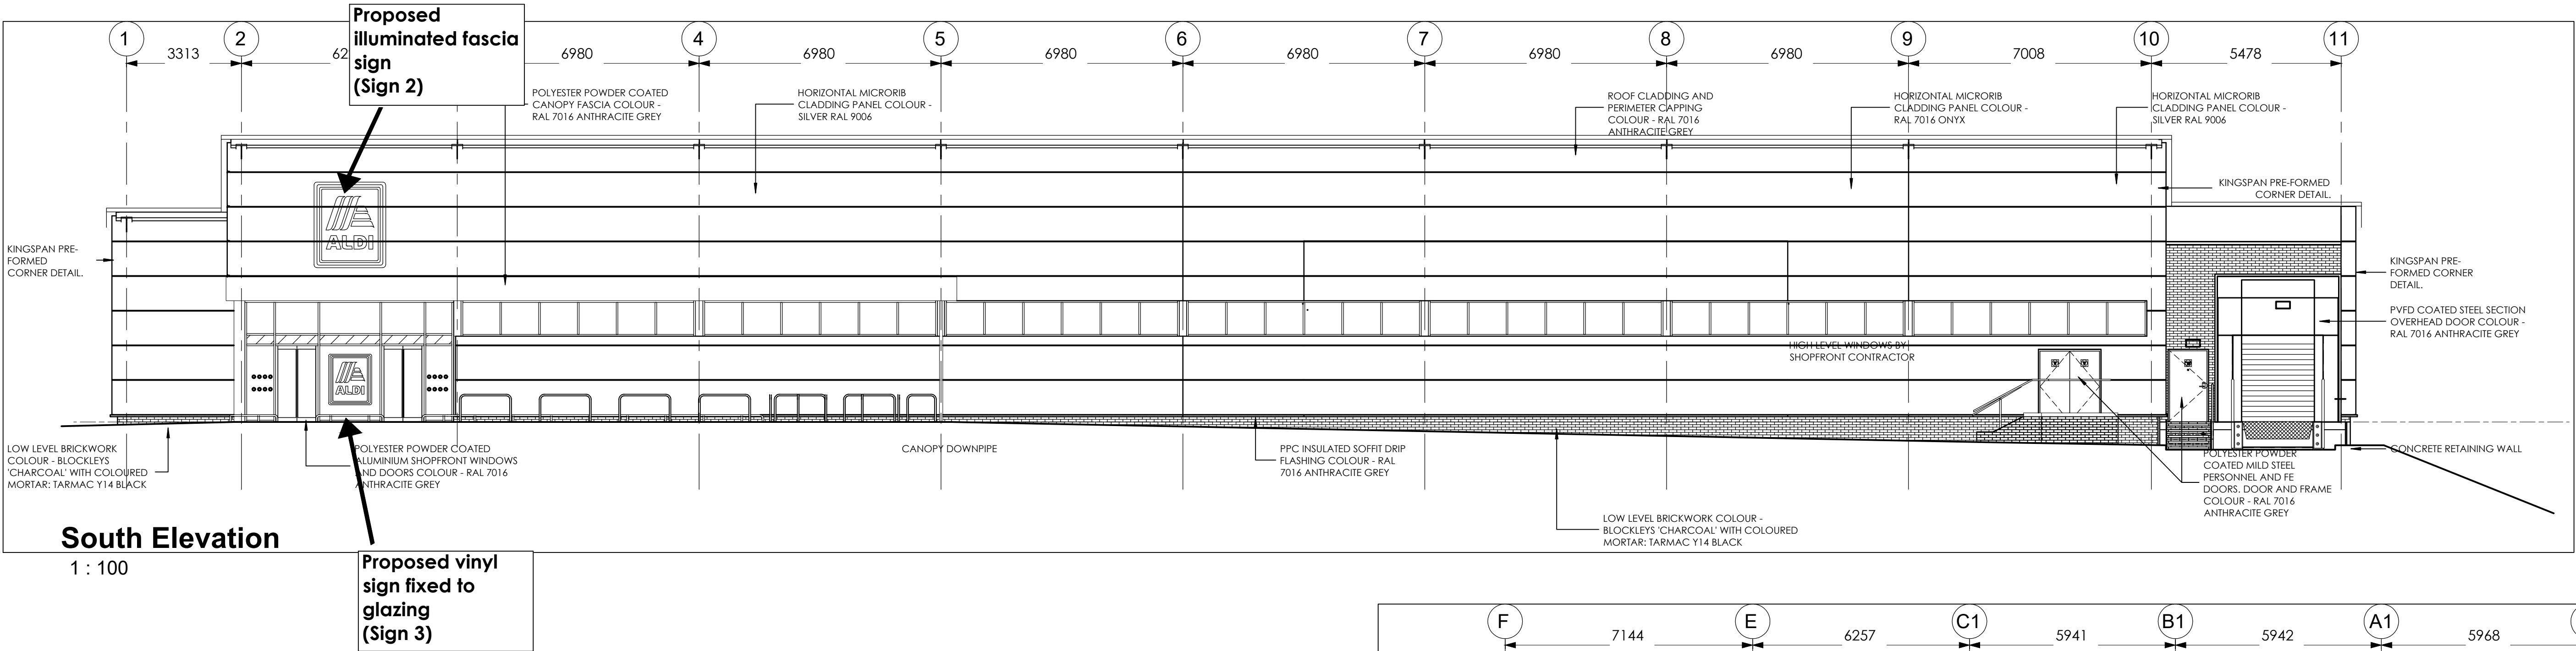


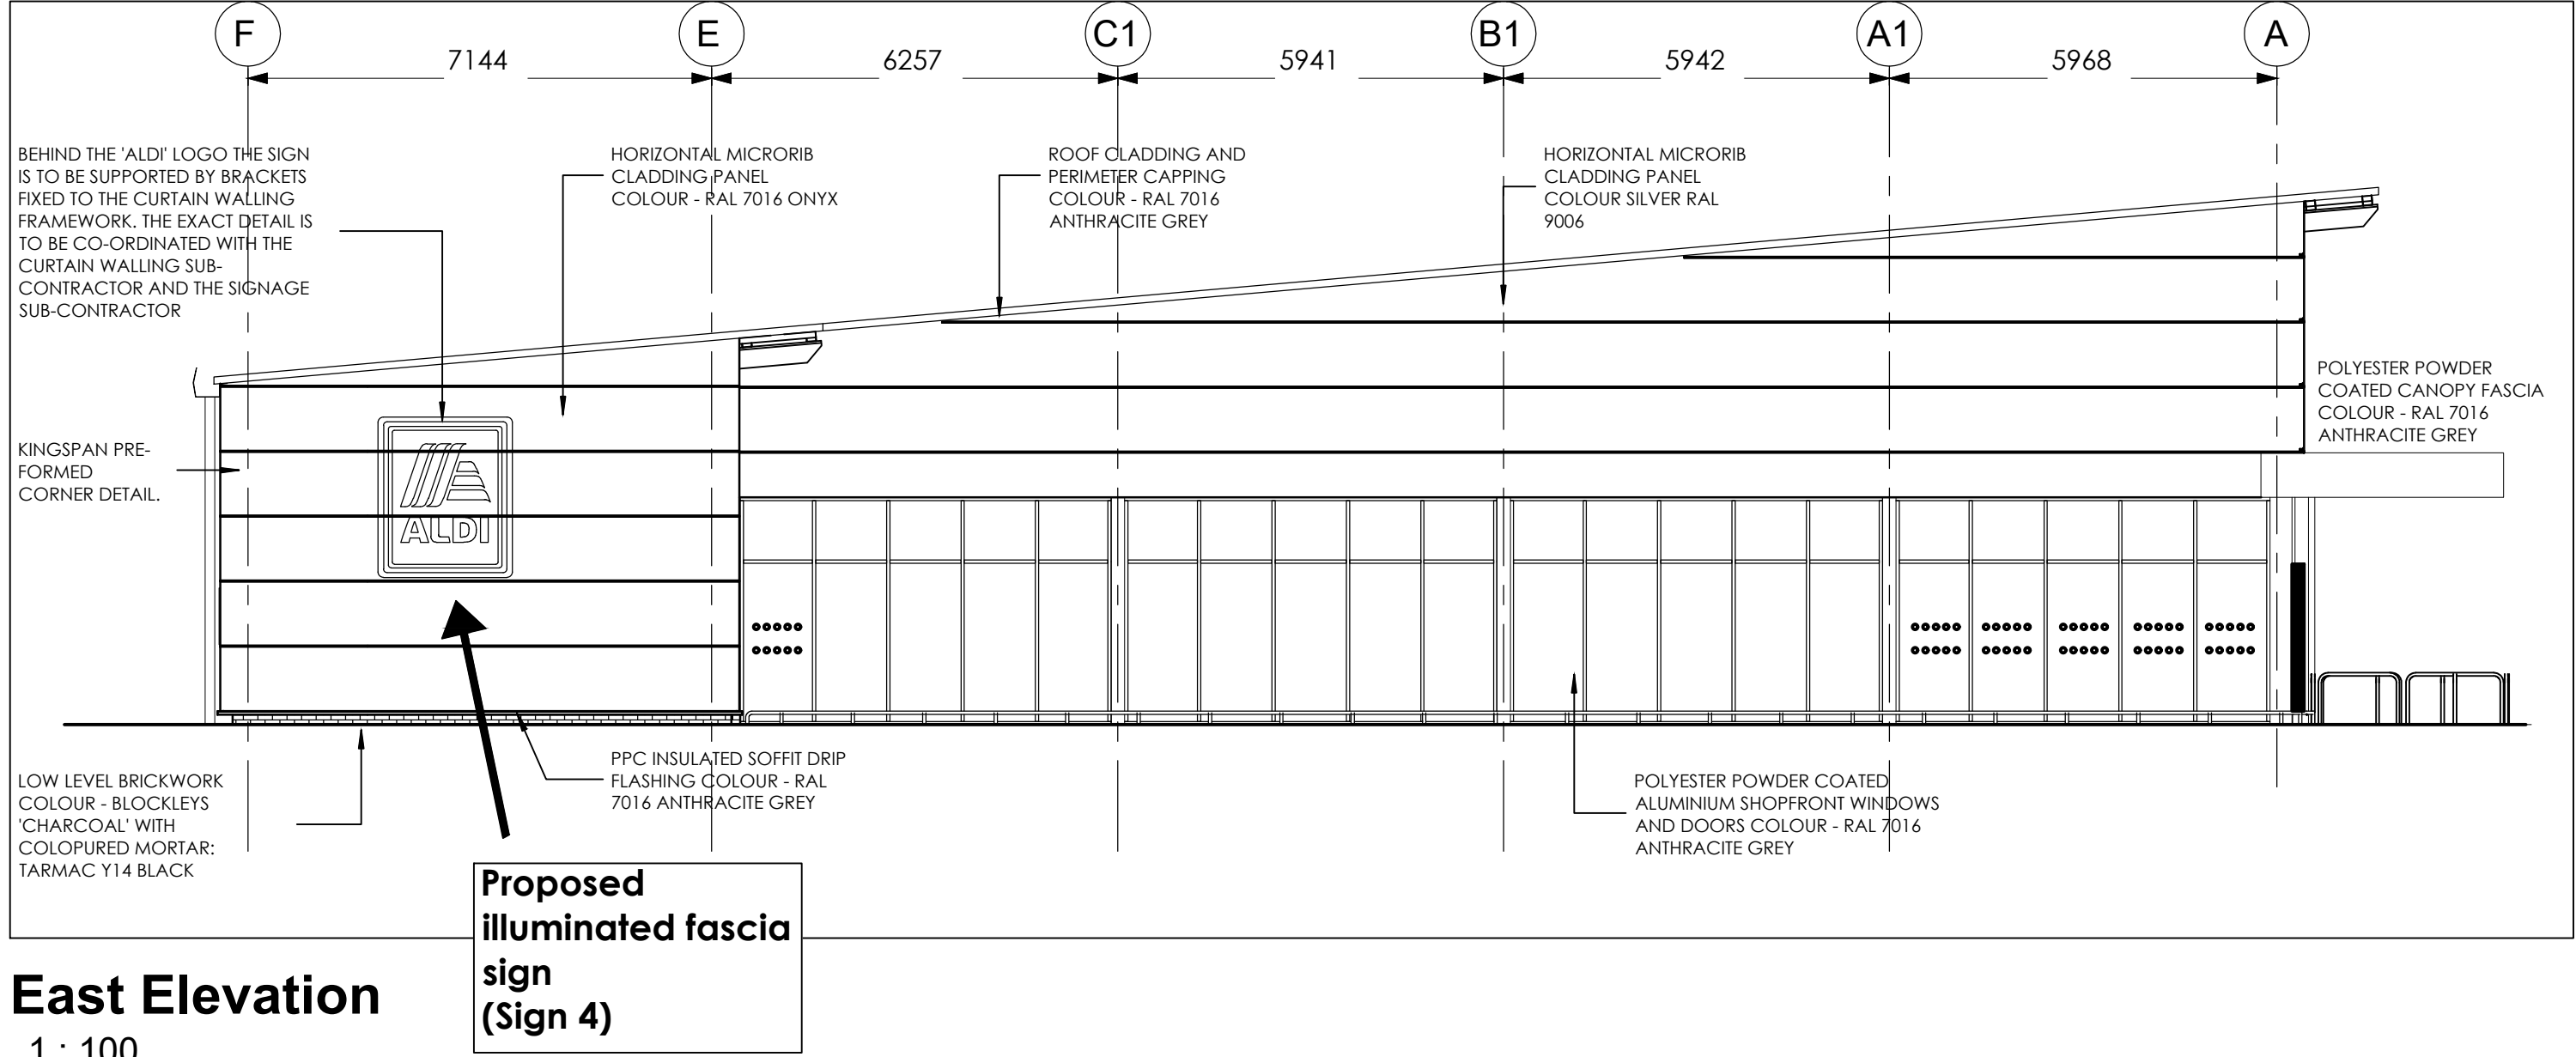

South Elevation
1 : 100

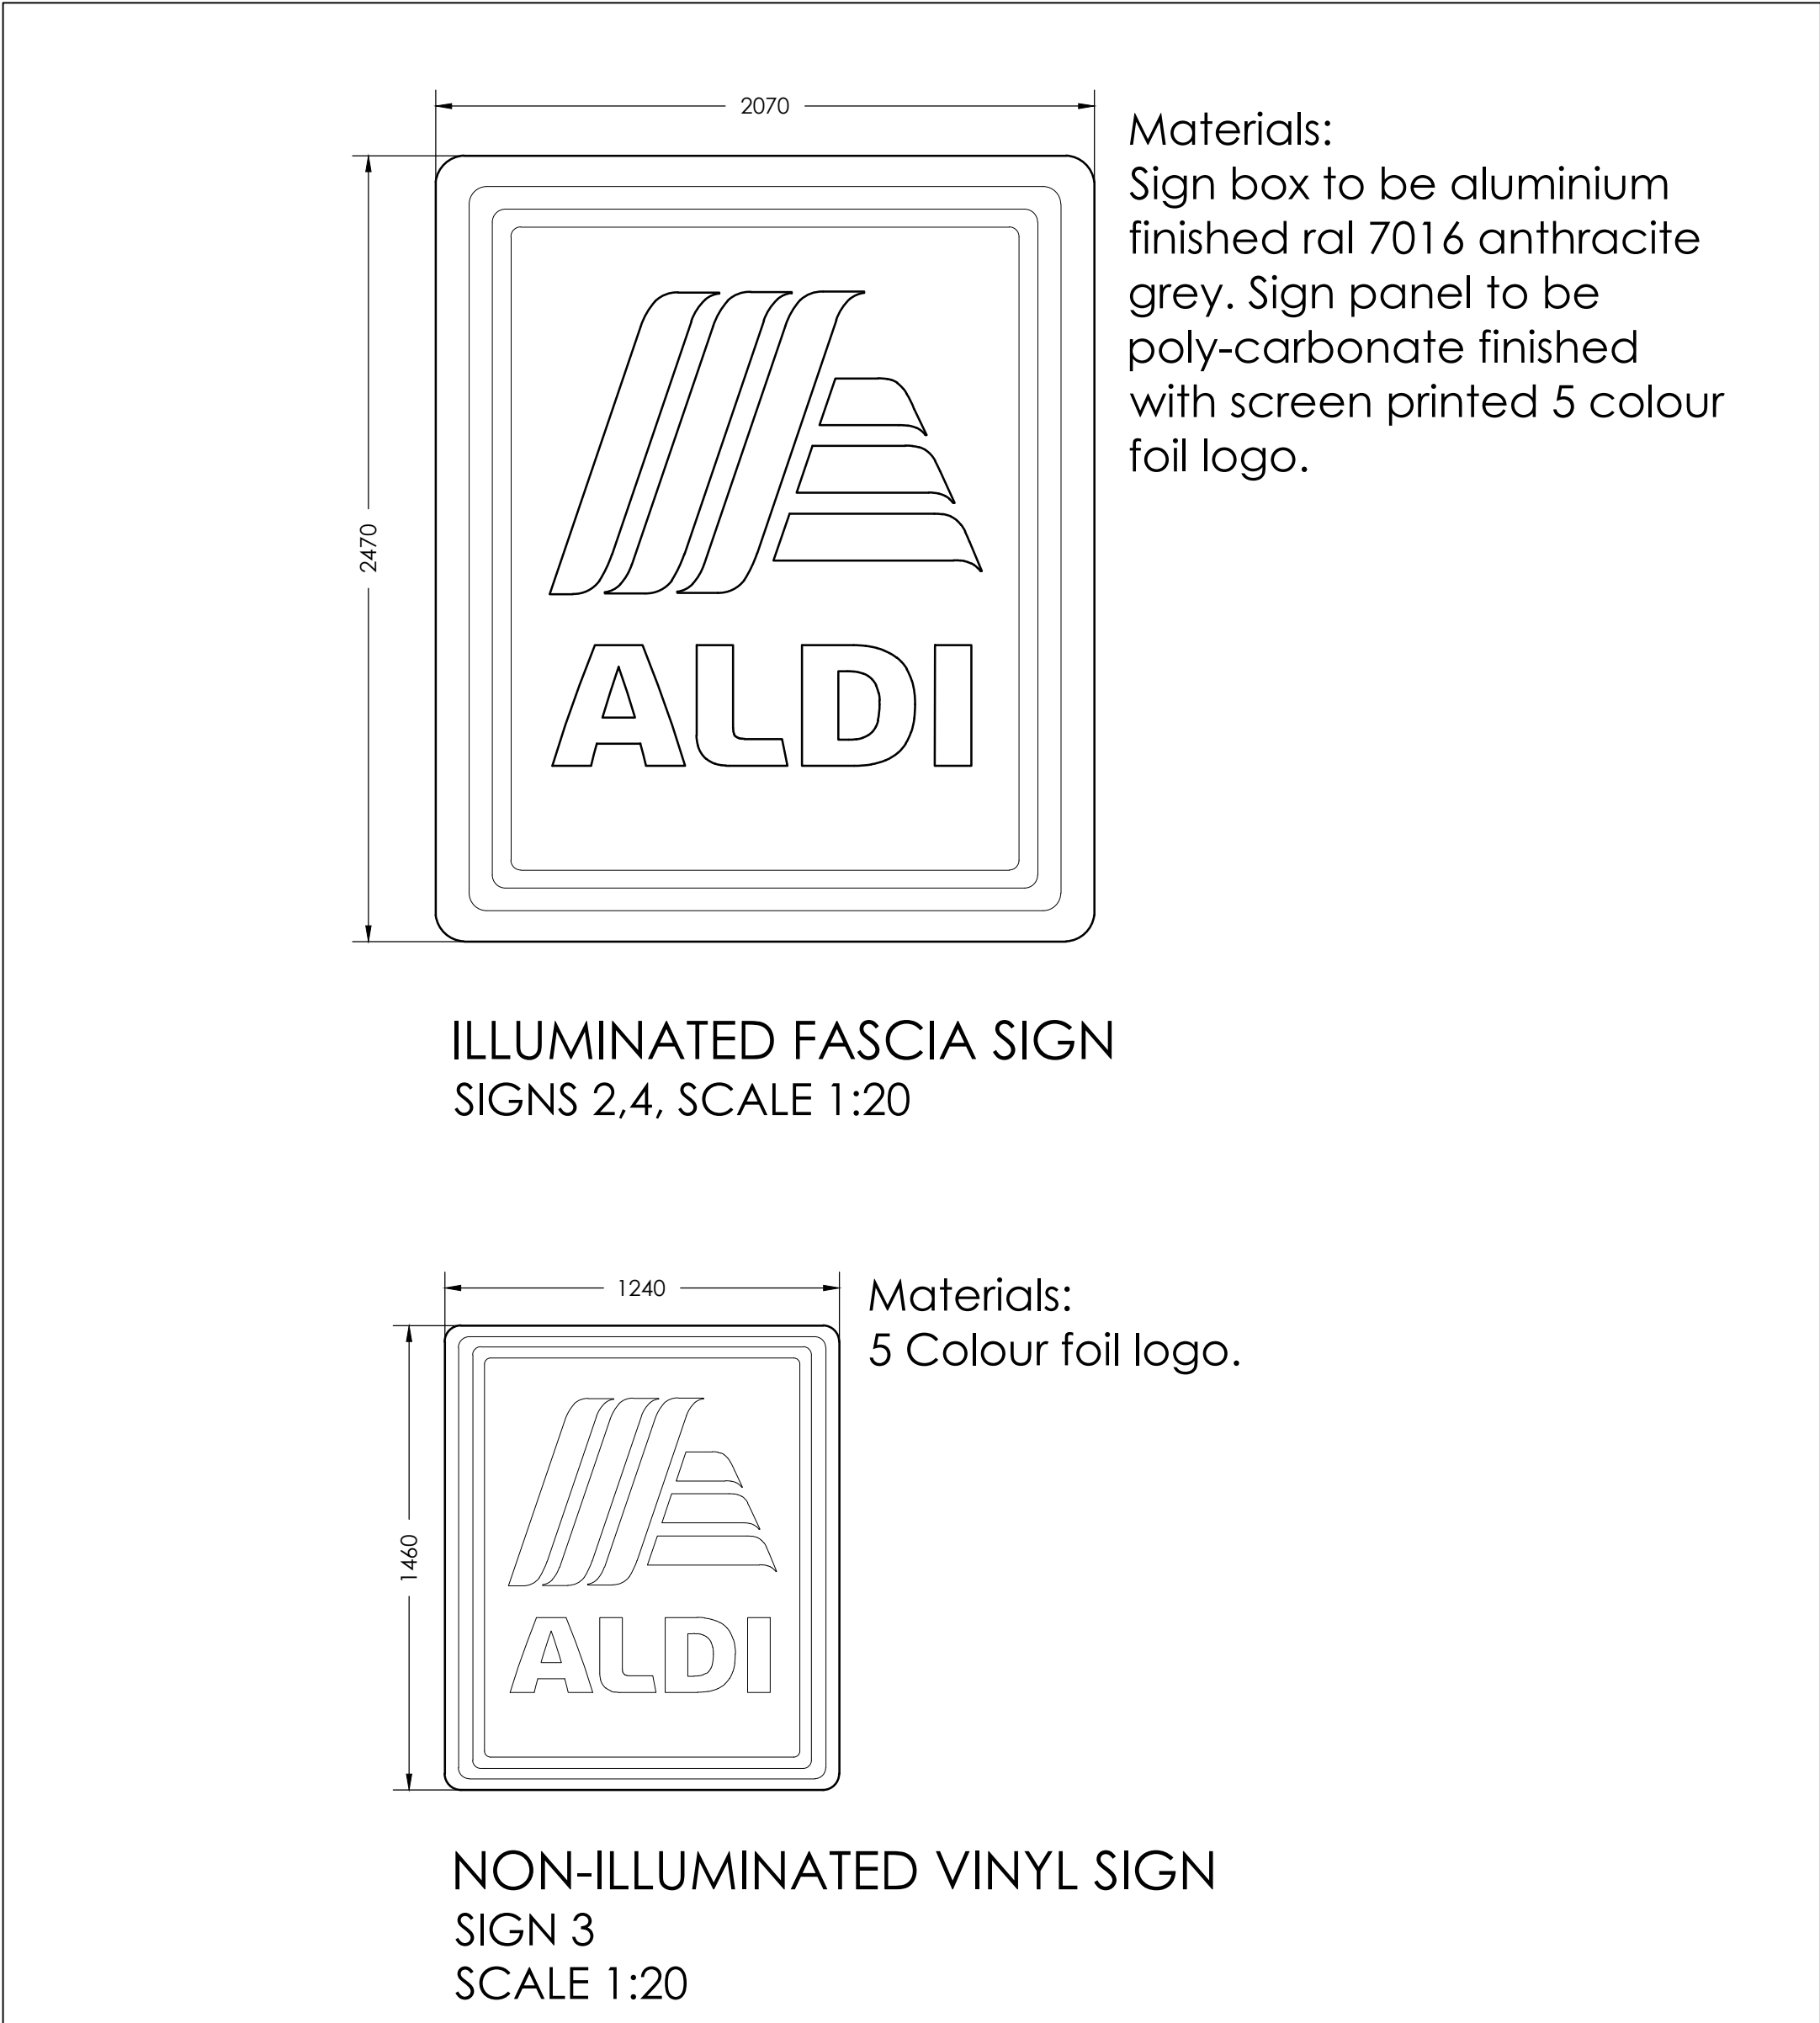

East Elevation
1 : 100

Rev	Date	Description	Rev By	Chk'd By

Project Title	ALDI FOODSTORE		Drawing Title	Signage Elevations
	HIGH STREET ROYSTON		Job-Dwg No	1124 - 116
Client	ALDI STORES LTD			
Status	PLANNING			
Scale	1 : 100	Drawing Size	A1	
Drawn By	GH	Checked By	WH	Date APR.19

2 St Johns North Wakefield, WF1 3QA
t. 01924 291800

Carvers Warehouse, 77 Dale Street, Manchester, M1 2HG
t. 0161 2388555

The Old Rectory, 79 High Street, Newport Pagnell, MK16 8AB
t. 01908 211577

101 London Road, Reading, RG1 5BY
t. 0118 9507700

10 Gales Court, 51 Christophers Place, London, W1U 1JJ
t. 0207 4091215

THE HARRIS PARTNERSHIP

ARCHITECTS

www.harrispartnership.com