


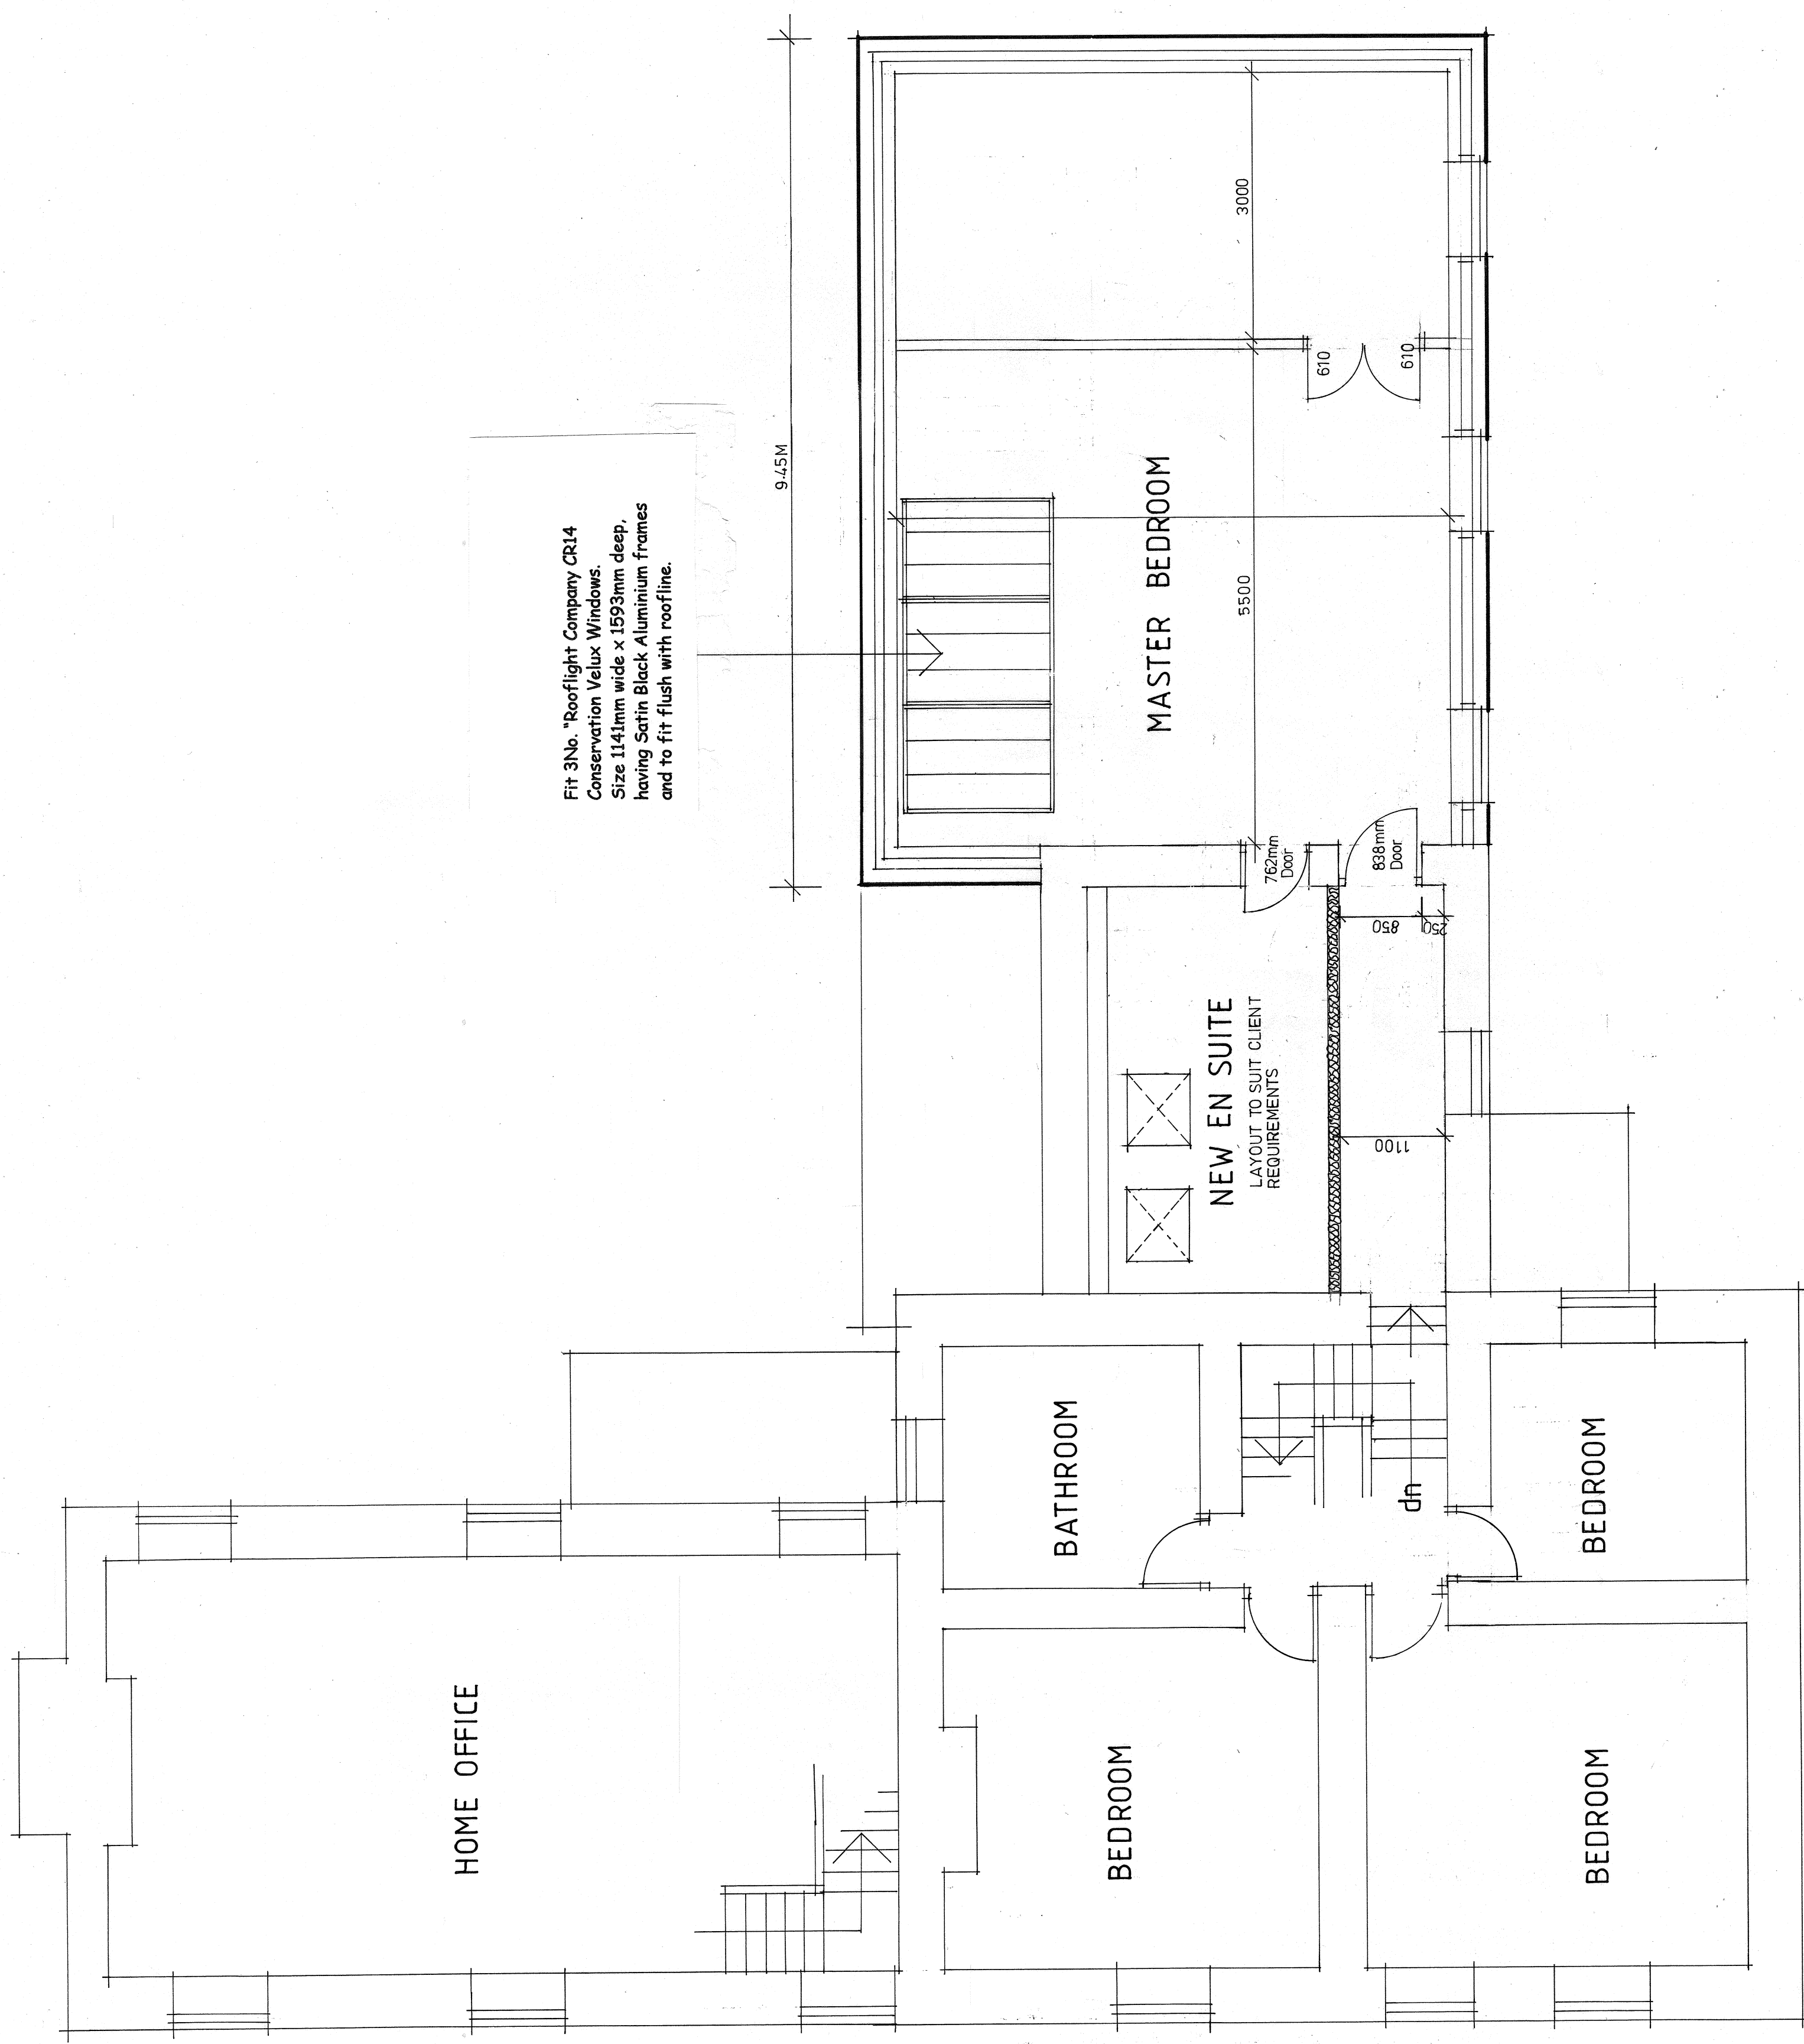

FIRST FLOOR PLAN

Revision A - - Dormer Window and Balcony removed
Conservation Velux Windows added.

JAMES M FIELDING
PROPERTY PLANNING AND DESIGN
48 RUSHLEY DRIVE
DORE
SHEFFIELD S17 3EN

CLIENT HOWBROOK FARM

PROJECT PROPOSED RAISING OF ROOF OVER GARAGE
TO FORM ADDITIONAL BEDROOM AND BATHROOM.
AT- Howbrook Farm, Howbrook Lane, Wortley S35 7EH

TITLE PROPOSED FIRST FLOOR PLAN

DWG NO. SCALE DATE
HowF4 A 1.50 08/2019