



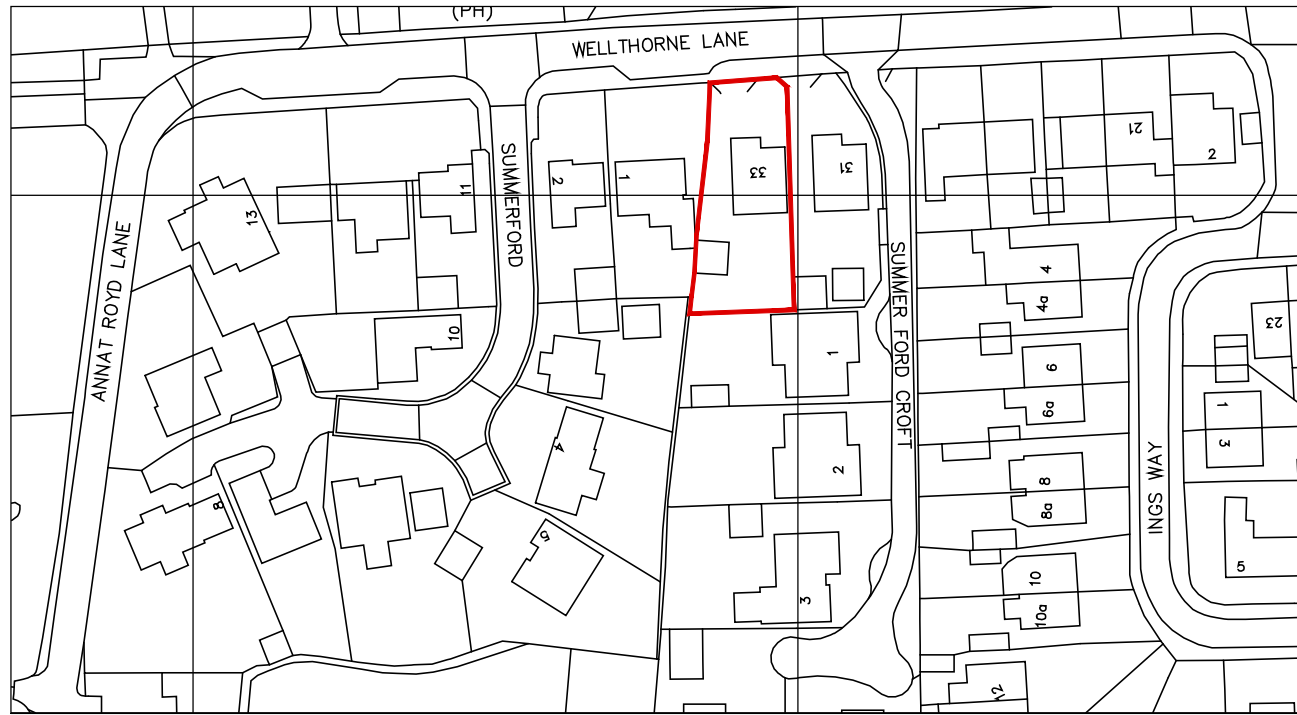


L LOCATION PLAN
SCALE: 1:1250

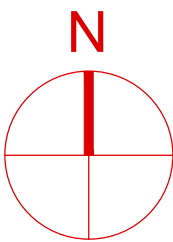


S SITE PLAN
SCALE: 1:500




B BLOCK PLAN
SCALE: 1:500

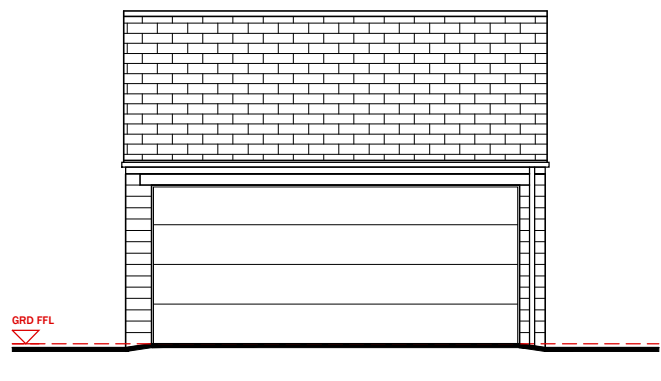


1 EXISTING FRONT ELEVATION
SCALE: 1:100

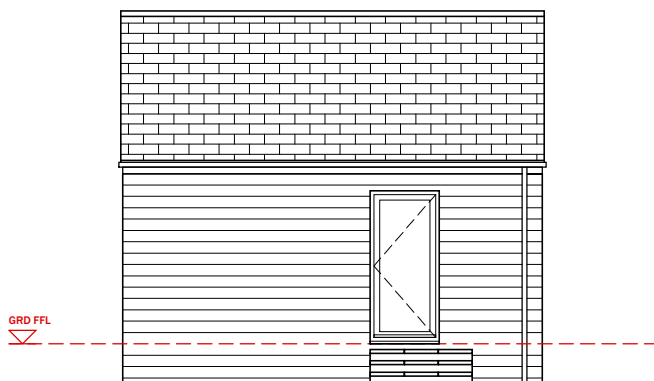


2 EXISTING REAR ELEVATION
SCALE: 1:100

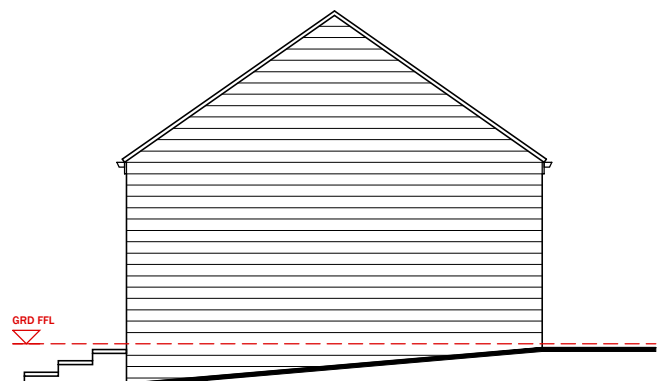


3 EXISTING GABLE (LH) ELEVATION
SCALE: 1:100

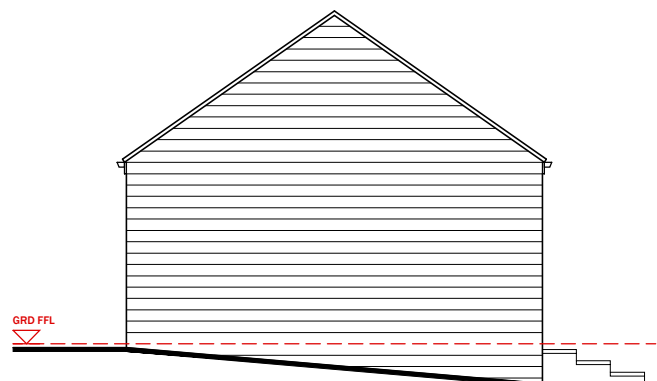


4 EXISTING GABLE (RH) ELEVATION
SCALE: 1:100

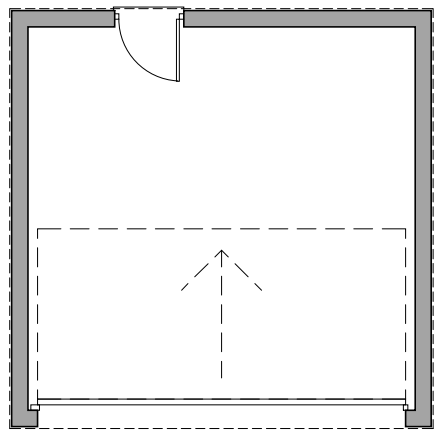


G EXISTING GARAGE PLAN
SCALE: 1:100

 


R EXISTING ROOF PLAN
SCALE: 1:100

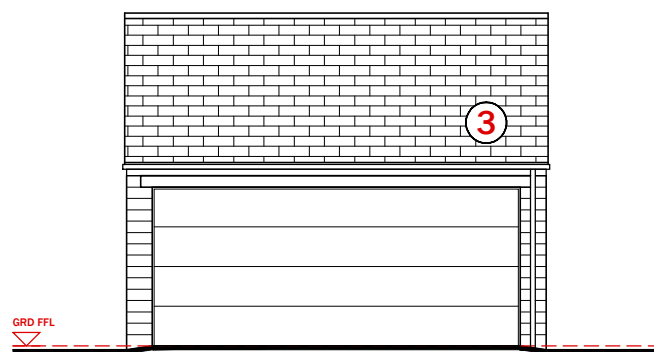


1 PROPOSED FRONT ELEVATION
SCALE: 1:100

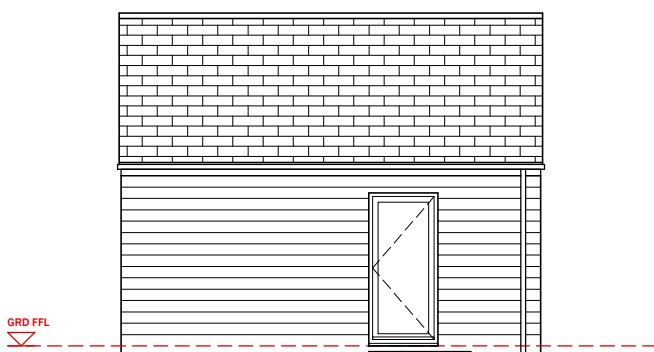


2 PROPOSED REAR ELEVATION
SCALE: 1:100

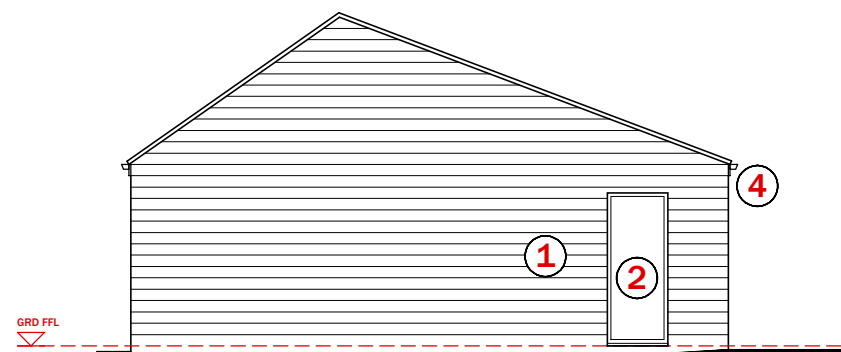


3 PROPOSED GABLE (LH) ELEVATION
SCALE: 1:100

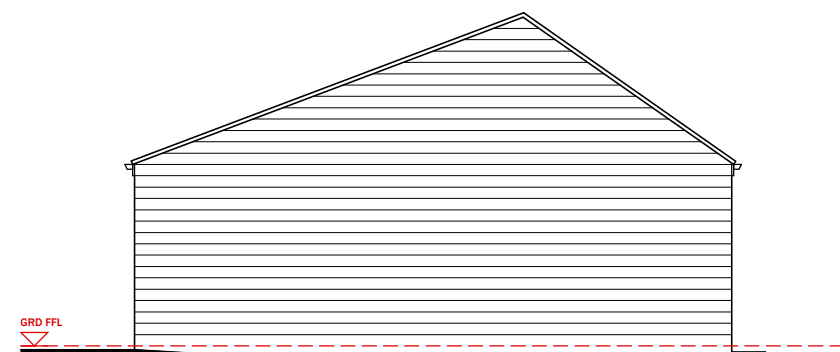

4 PROPOSED GABLE (RH) ELEVATION
SCALE: 1:100

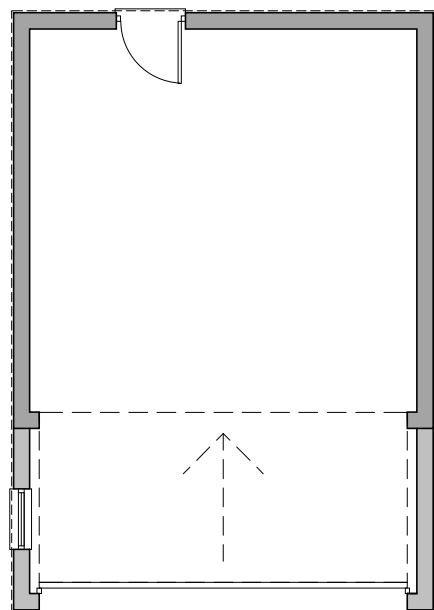

G PROPOSED GARAGE PLAN
SCALE: 1:100

 

G PROPOSED ROOF PLAN
SCALE: 1:100

MATERIAL PALETTE

- 1** STONEWORK TO MATCH EXISTING
- 2** uPVC WINDOWS
- 3** ROOF TILES TO MATCH EXISTING
- 4** uPVC RAINWATER GOODS

This drawing is copyright © Haywood Architectural Ltd. If in doubt... ASK!
Drawing measurements shall not be obtained from scaling from the drawing.
All dimensions are to be site verified prior to construction. Any discrepancies are to be reported to Haywood Architectural Ltd immediately. This drawing is to be read in conjunction with all associated drawings and specifications including all relevant sub-consultants information.

NOTES

DRAWINGS ARE STAMPED AS TO THEIR ISSUE STATUS (BELOW) AND THEIR USE IS LIMITED AS SUCH:

PLANNING APPLICATION

Information is based on OS map and received information and is subject to full topographical survey (at Client discretion should Contractor request)

Surrounding contextual buildings and information are based on received ordinance survey drawings and are shown for illustrative purposes only. assumed site boundary is subject to confirmation to legal confirmation

All Legal easements and extent of existing underground services locations are subject to confirmation.

0 12.5 25 37.5 50 62.5 m
SCALE 1:1250

0 5 10 15 20 25 m
SCALE 1:500

0 1000 2000 3000 4000 5000 mm
SCALE 1:100

Rev	Date	Amendments	By	Apr'd
	11.09.26	Initial issue	WH	WH



e: hello@haywoodarchitectural.com t: 07976 950 499
i: www.haywoodarchitectural.com

Client

Mr Stables
33 Wellthorne Lane, Ingbirchworth
Sheffield, S36 7GJ

Project

Front Extension to Existing
Detached Garage
33 Wellthorne Lane, Ingbirchworth
Sheffield, S36 7GJ

Dwg Title

LOCATION, SITE & BLOCK PLAN
INC. EXISTING & PROPOSED
PLANS AND ELEVATIONS

Drawn by WH Apr'd by WH

Date 11.09.2026 Date 11.09.2026

Scale As Shown original drawing size A4 x 594 - A11

Dwg Nr HA26024 (PL) 001 Rev /