




FRONT ELEVATION
Scale 1:100




SIDE ELEVATION (L)
Scale 1:100




REAR ELEVATION
Scale 1:100

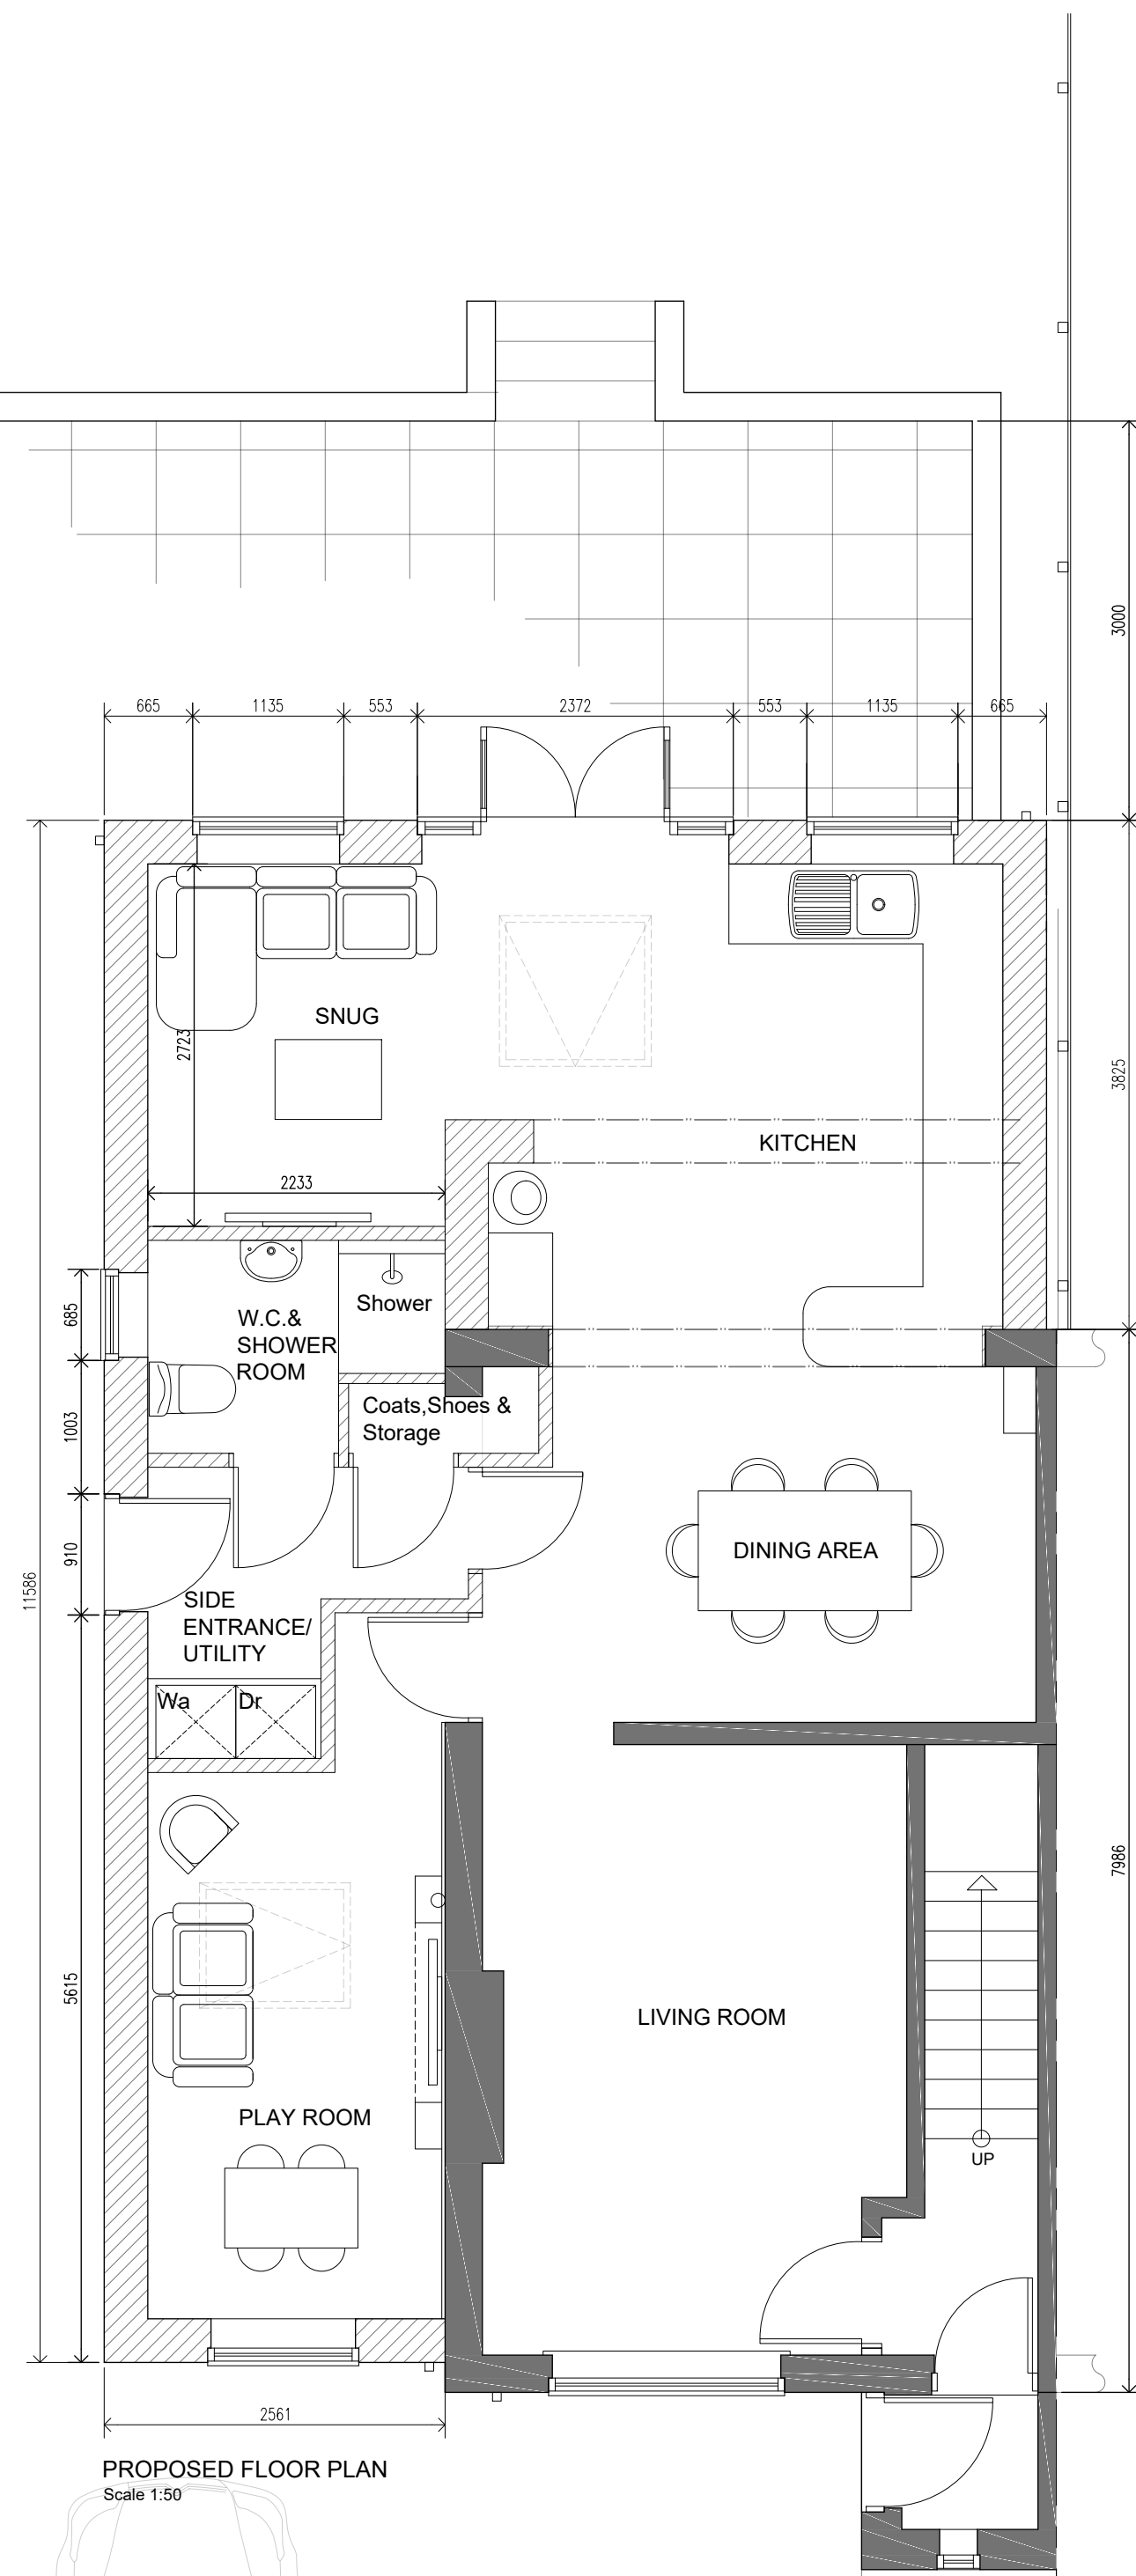


PROPOSED FLOOR PLAN
Scale 1:50

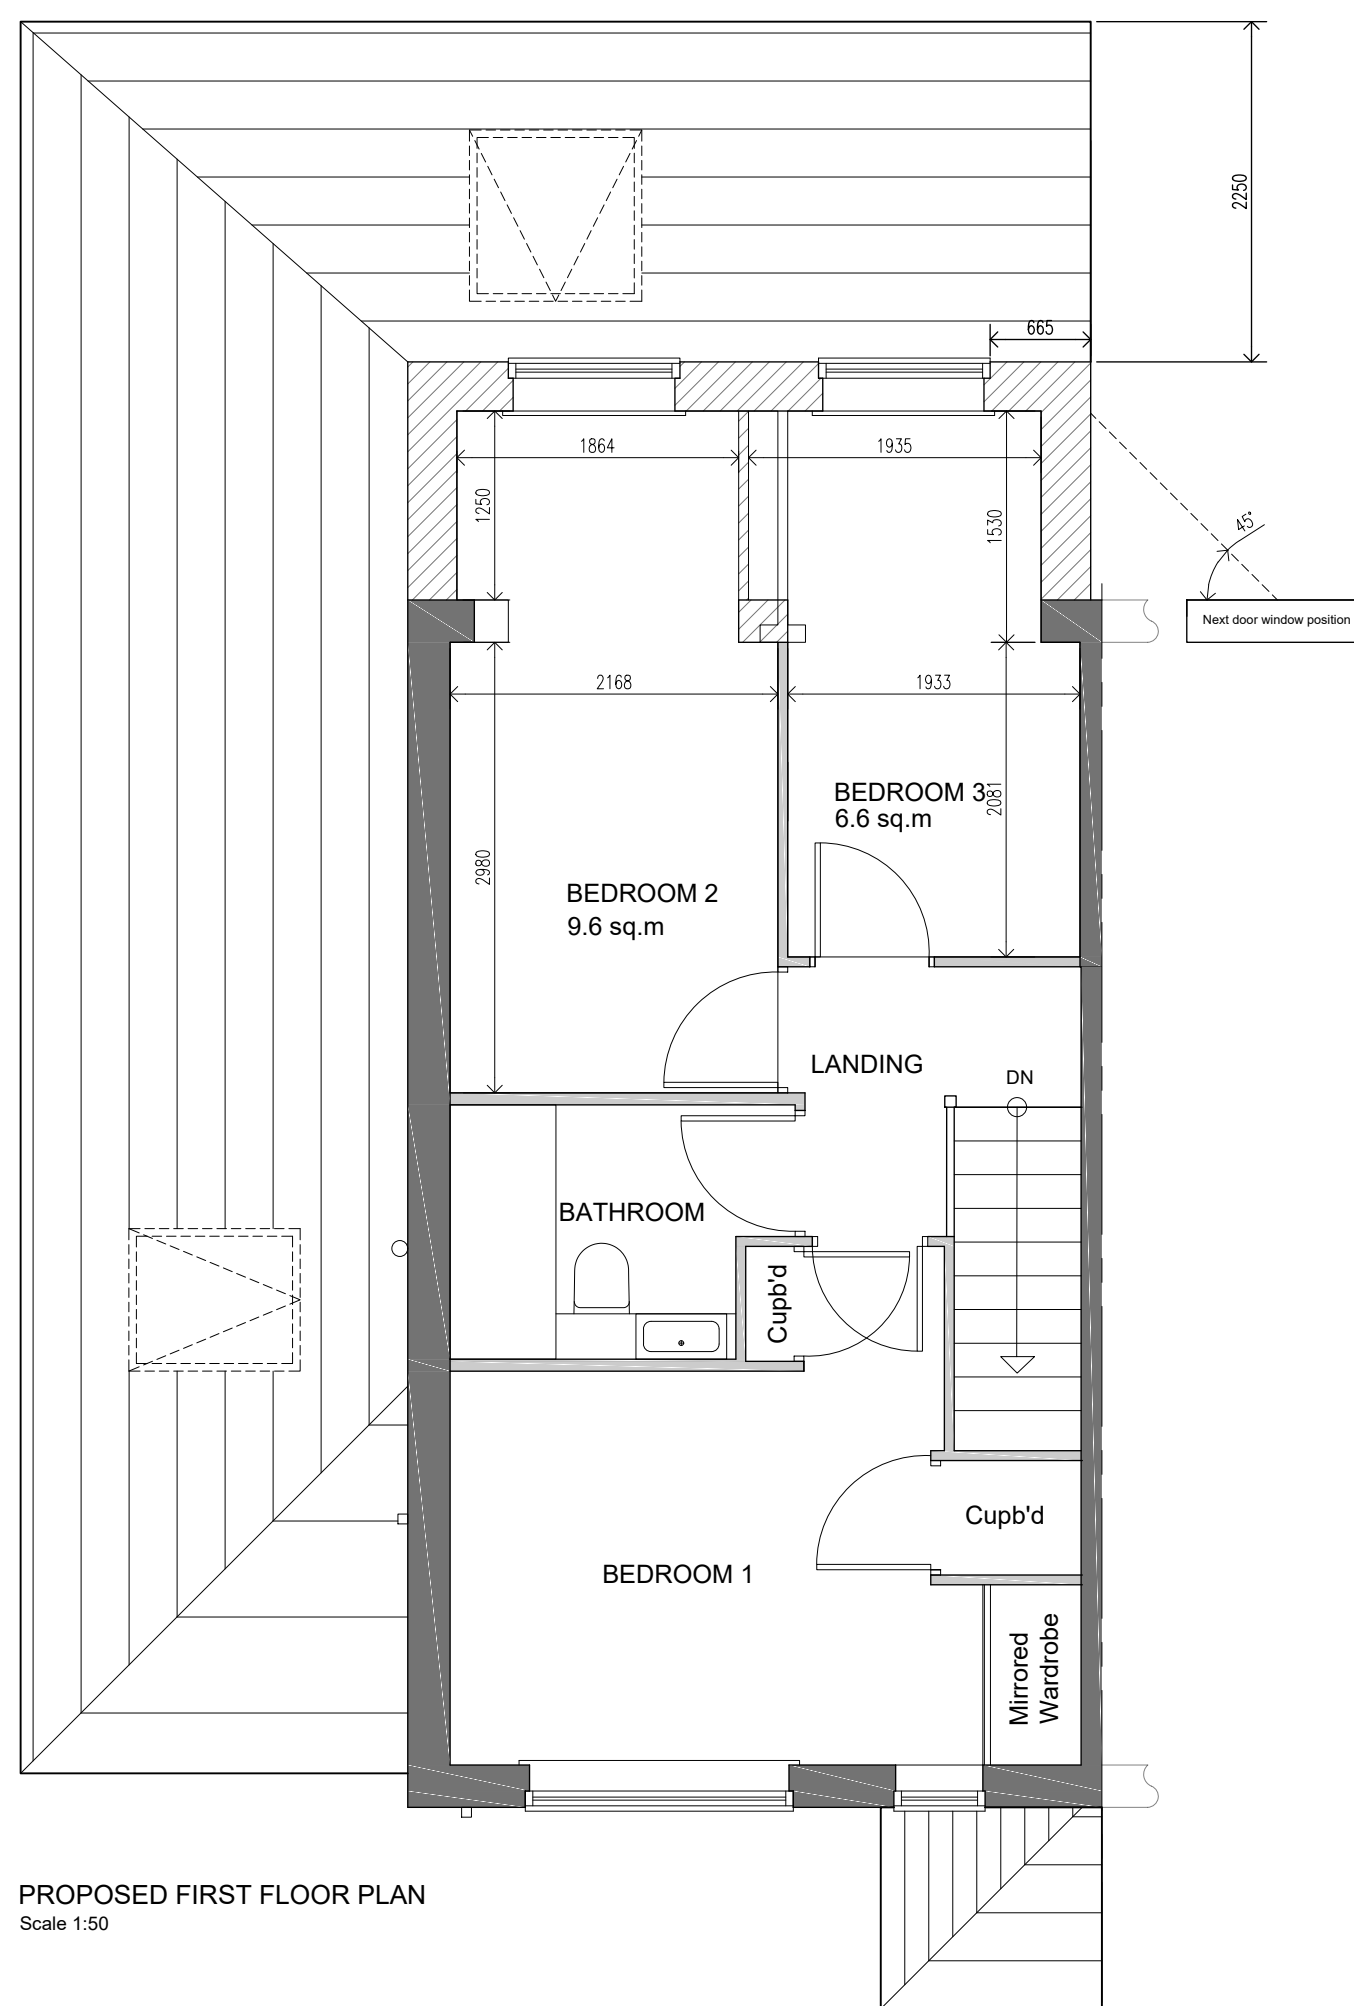

PROPOSED FIRST FLOOR PLAN
Scale 1:50

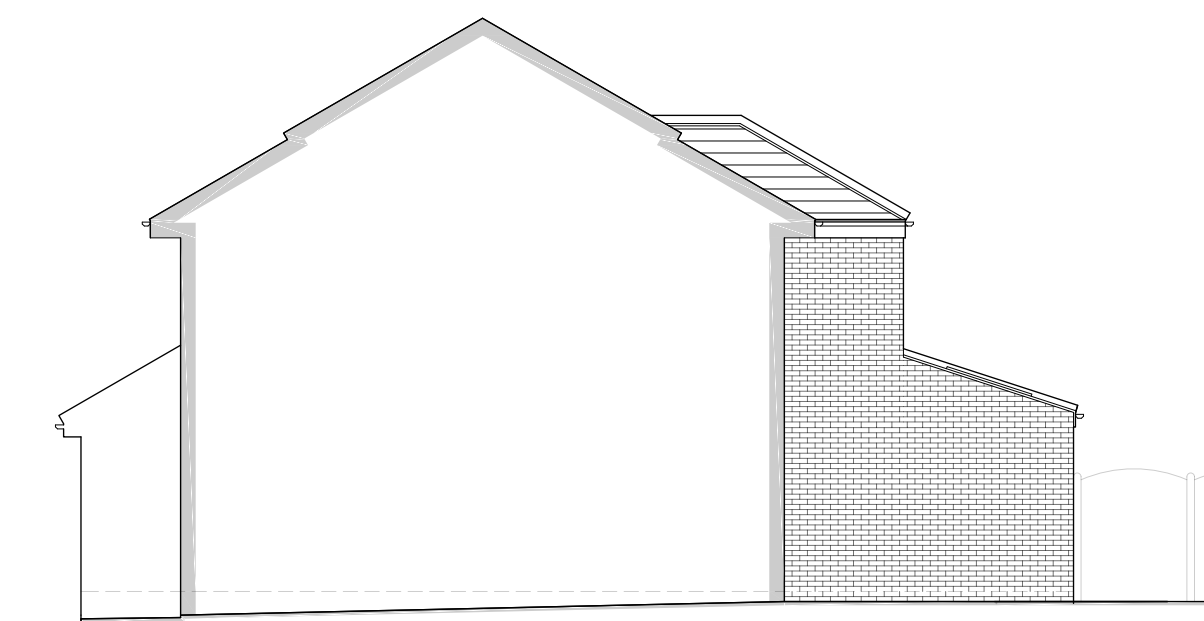

SIDE ELEVATION (R)
Scale 1:100

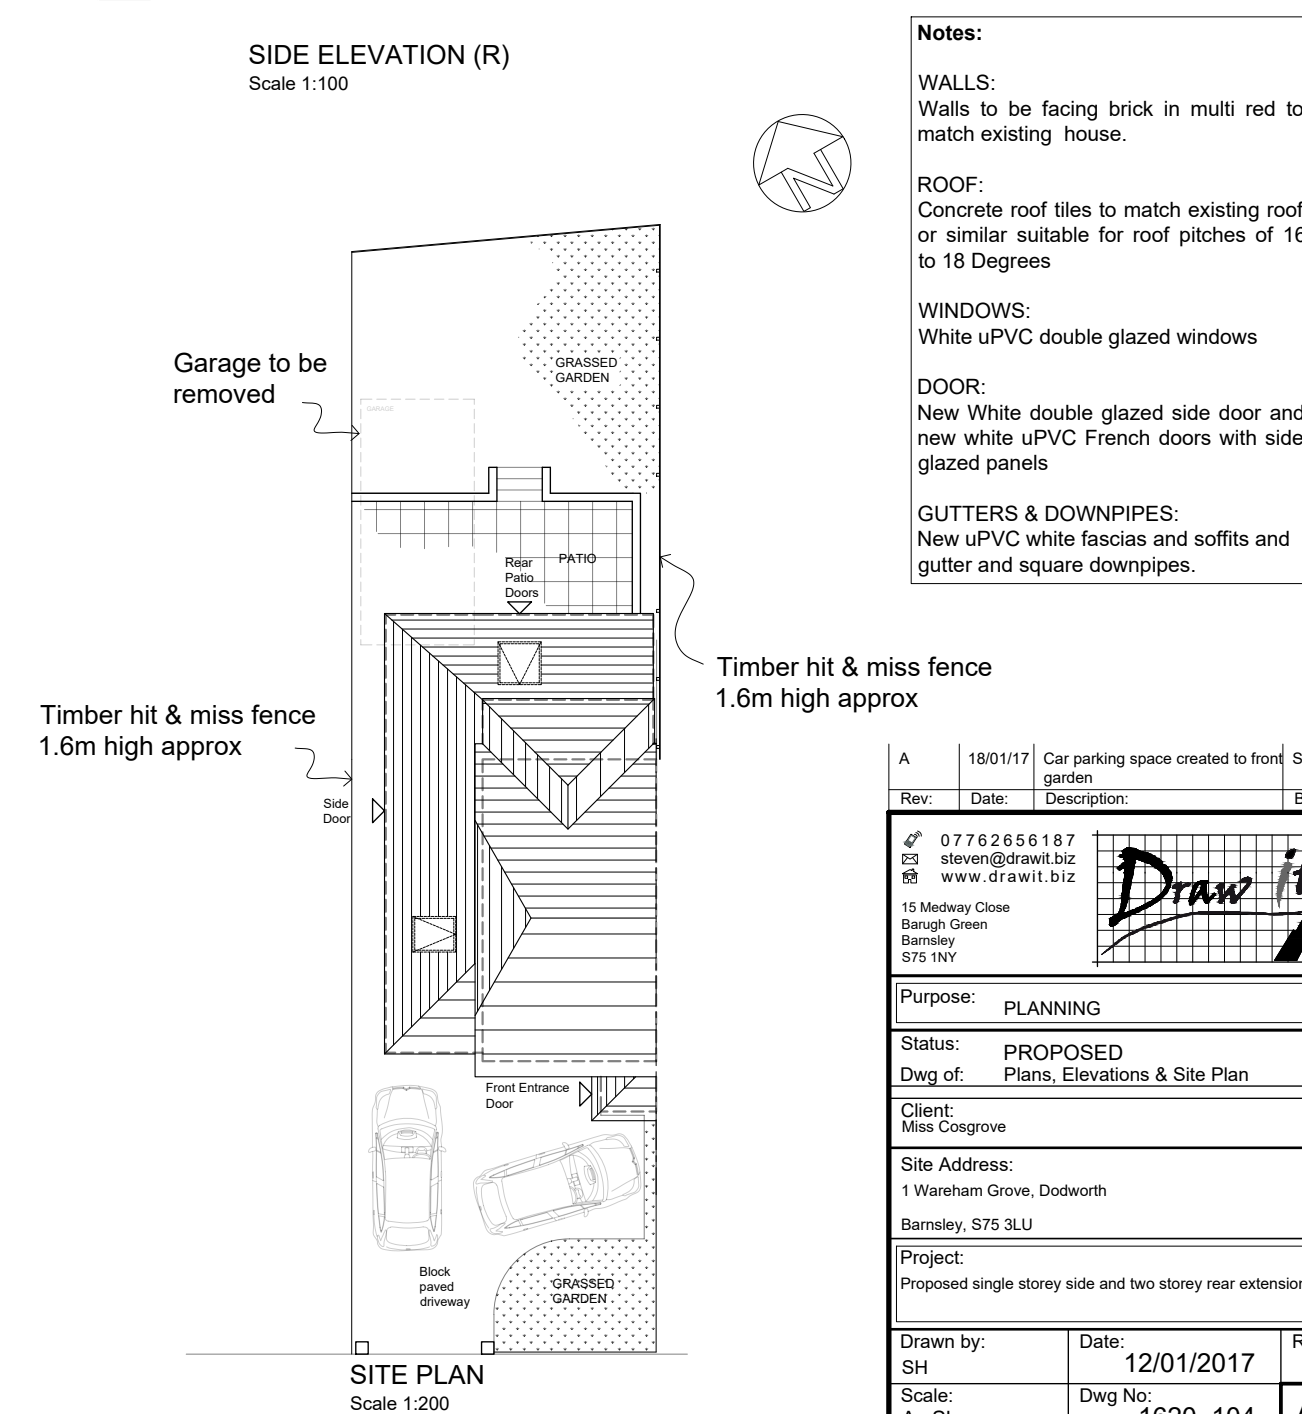

SITE PLAN
Scale 1:200

Notes:

WALLS:
Walls to be facing brick in multi red to match existing house.


ROOF:
Concrete roof tiles to match existing roof
or similar suitable for roof pitches of 16
to 18 Degrees

WINDOWS:
White uPVC double glazed windows

DOOR:
New White double glazed side door and
new white uPVC French doors with side
glazed panels

GUTTERS & DOWNPIPES:
New uPVC white fascias and soffits and
gutter and square downpipes.

Timber hit & miss fence
1.6m high approx

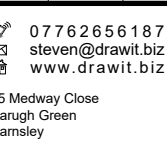A	18/01/17	Car parking space created to front of garden	SH
Rev:	Date:	Description:	By:
			
07762656187 steven@drawit.biz www.drawit.biz 15 Medway Close Banagh Green Barnsley S75 1WY			
Purpose:		PLANNING	
Status:		PROPOSED	
Dwg of:		Plans, Elevations & Site Plan	
Client: Miss Cosgrove			
Site Address: 1 Wareham Grove, Dodworth Barnsley, S75 3LU			
Project:		Proposed single storey side and two storey rear extension	
Drawn by: SH		Date: 12/01/2017	Re:
Scale: As Shown		Dwg No: 1620 104	A