




EXISTING FLOOR PLANS - Scale 1:100

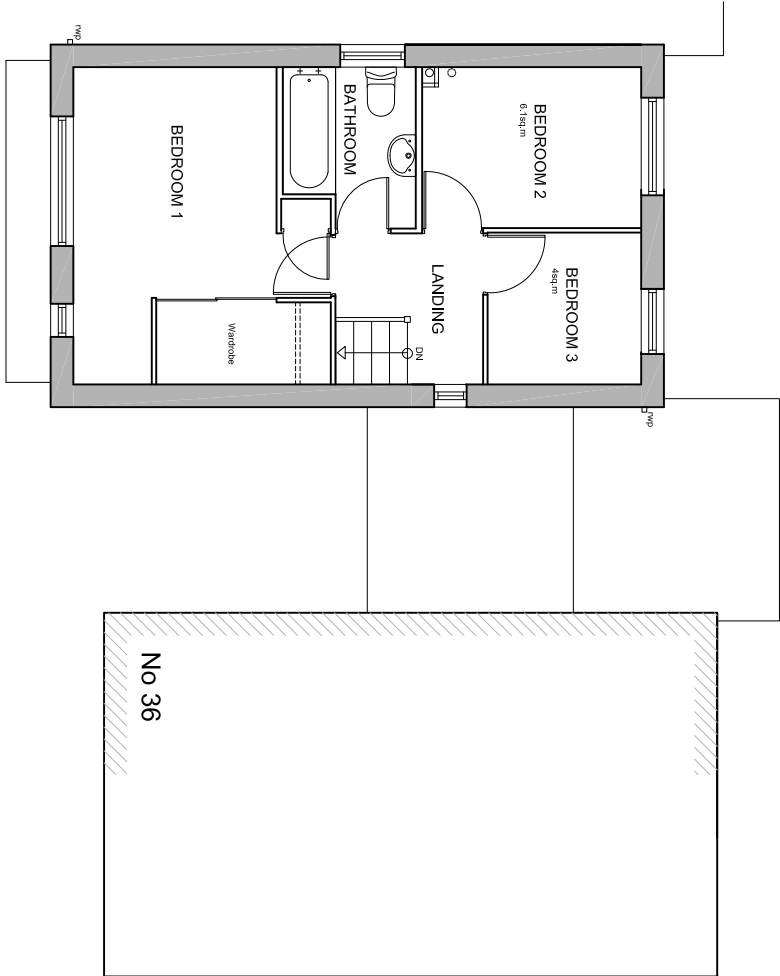


PROPOSED ELEVATIONS - Scale 1:100

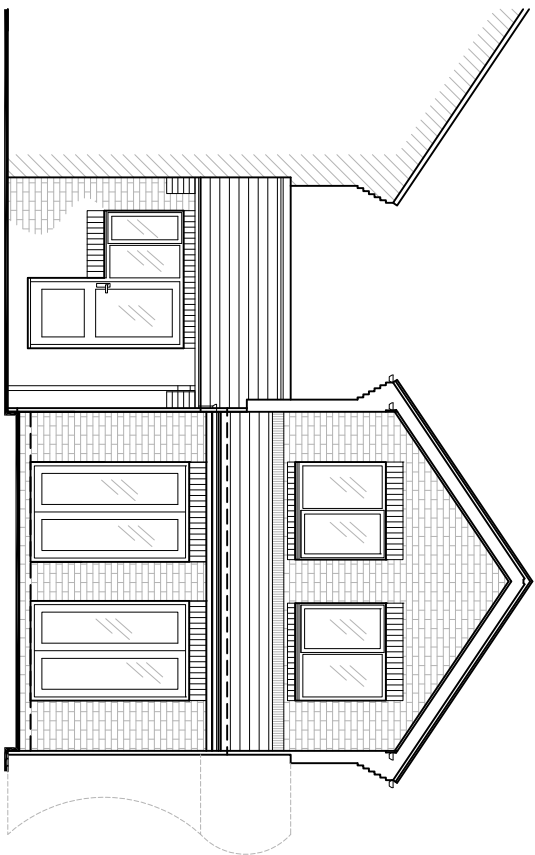

REAR ELEVATION

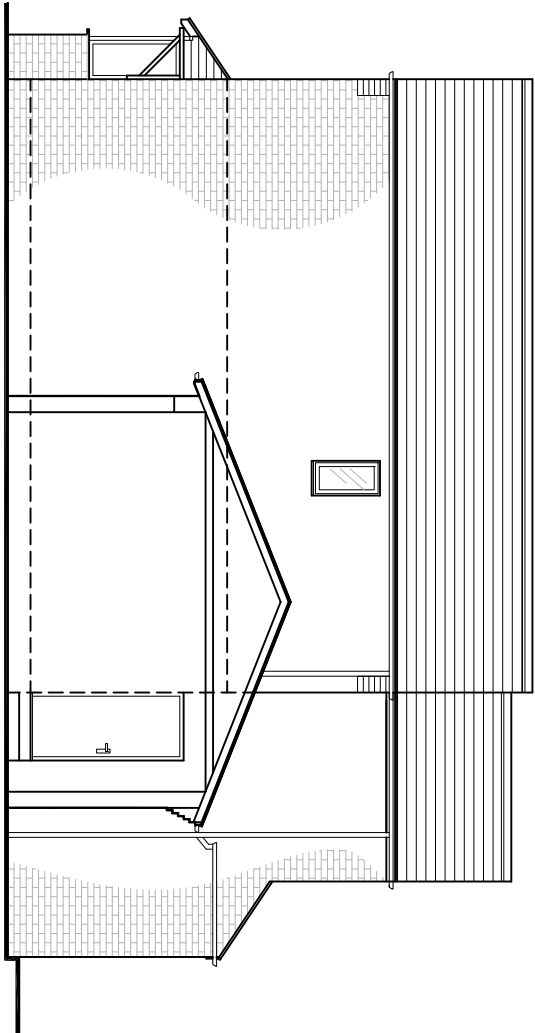


SIDE ELEVATION (R)

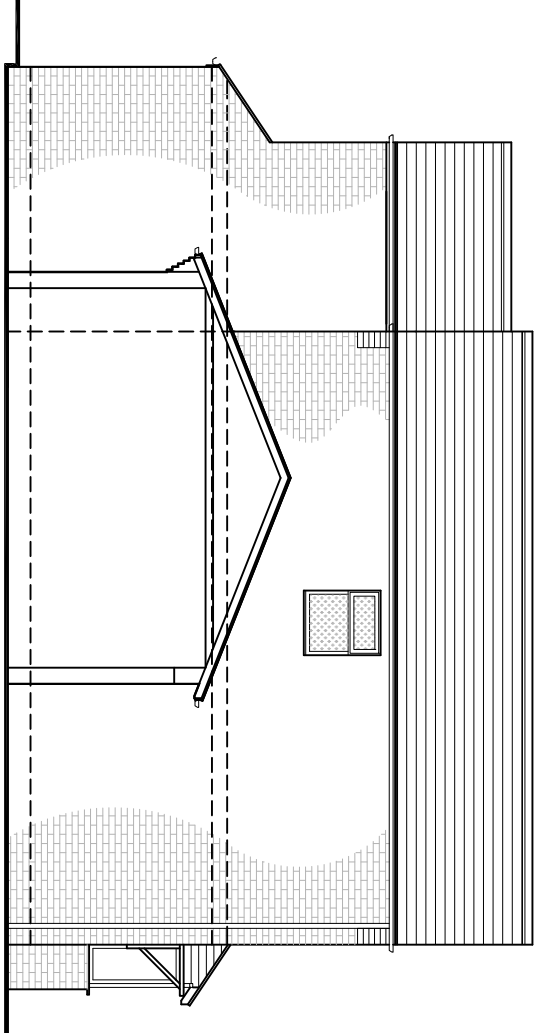


SIDE ELEVATION (L)

FIRST FLOOR PLAN


EXISTING ELEVATIONS - Scale 1:100

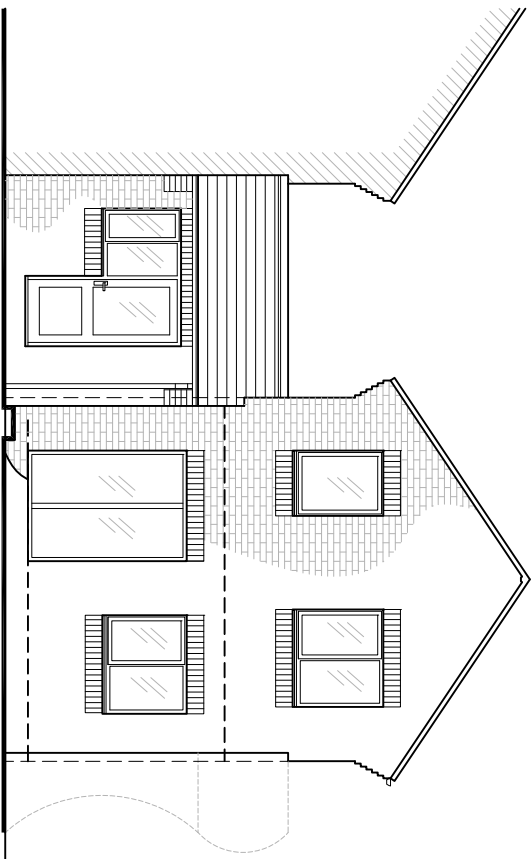

REAR ELEVATION

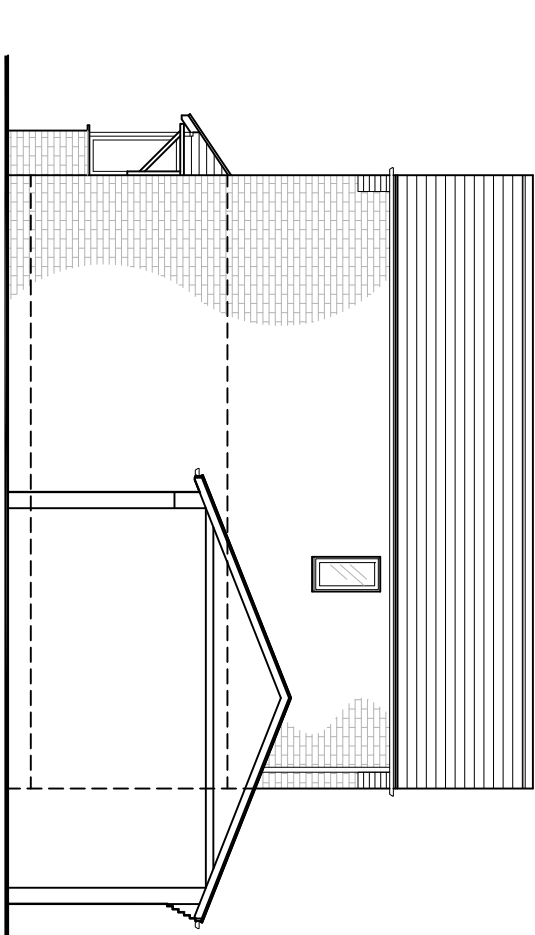


SIDE ELEVATION (R)

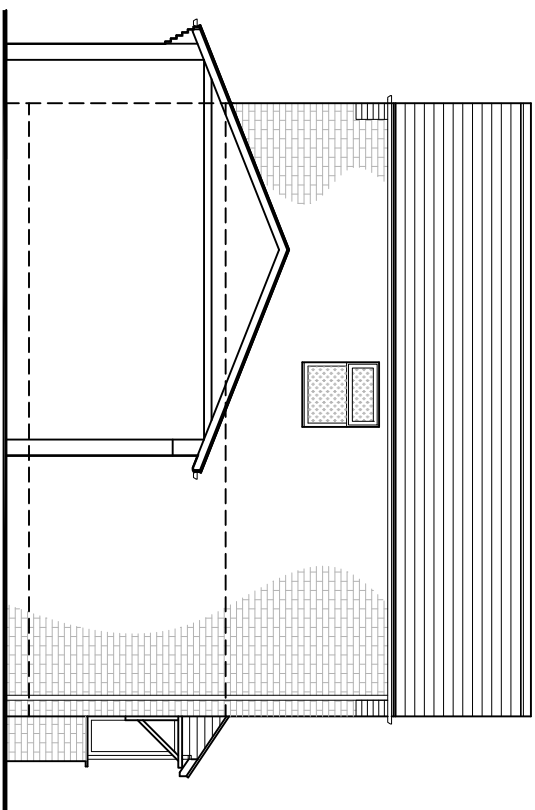


SIDE ELEVATION (L)

PROPOSED FLOOR PLANS - Scale 1:100

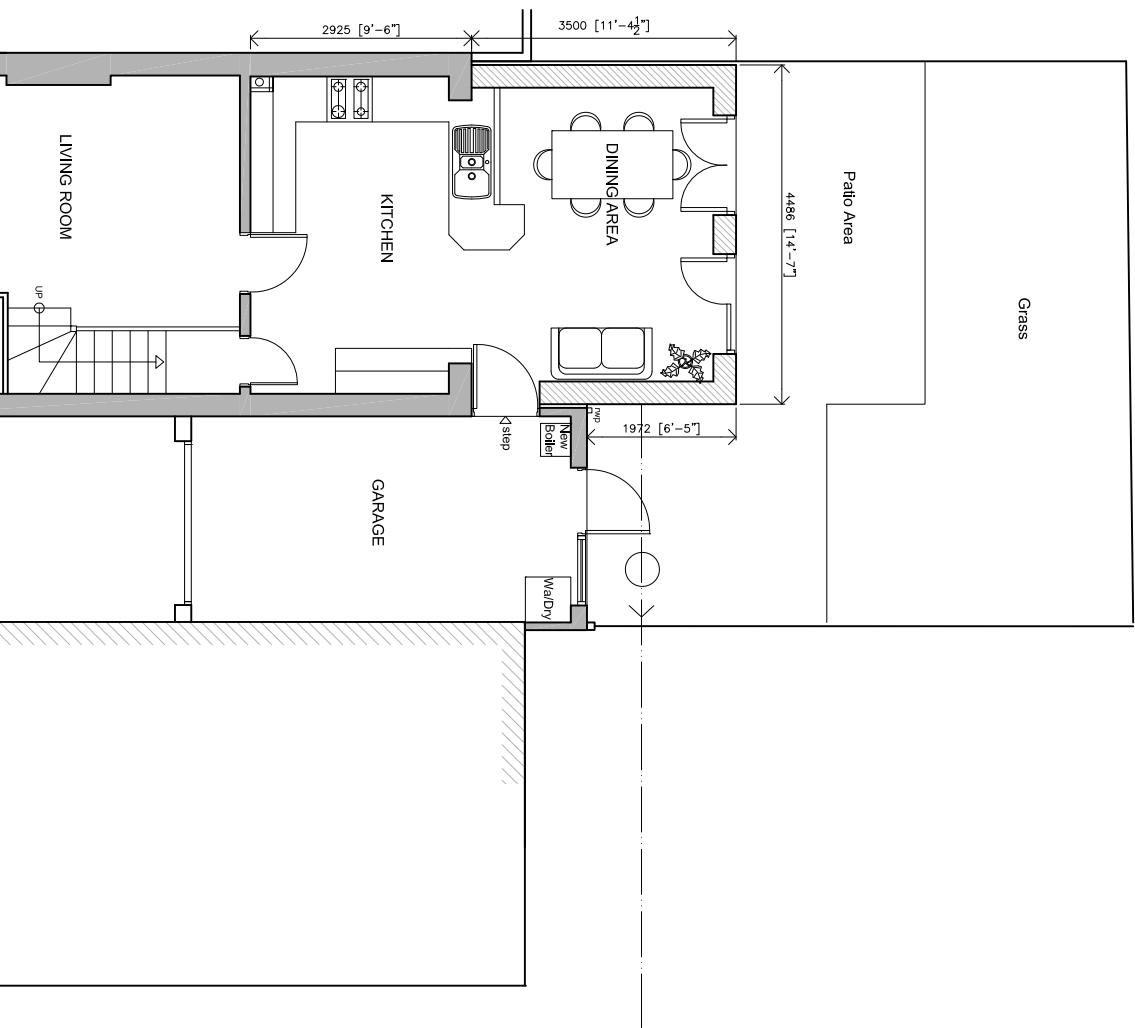

FIRST FLOOR PLAN

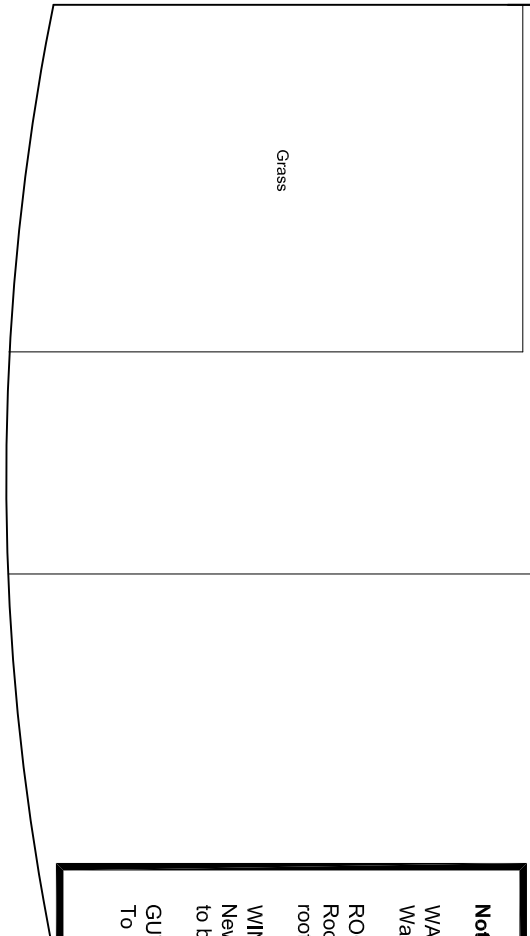

GROUND FLOOR PLAN

Notes:
WALLS:
Walls to match existing in colour, texture and size.
ROOF:
Roof tiles to be concrete interlocking tiles suitable for a roof pitch of 35°.
WINDOWS:
New double glazed UPVC windows, finished in white to both bedrooms
GUTTERS & DOWNPIPES:
To match existing

Rev:		Date:		Description:		By:	
A		05/06/13		Ridge height lowered		SH	
B		04/06/13		Bedrooms 2&3 extension reduced		SH	
077 626 61 87							
023 Steven@drawit.biz							
www.drawit.biz							
15 Midway Chase							
Barnet Green							
Barnet							
SN1 1NF							
Purpose: PLANNING							
Status: EXISTING & PROPOSED							
Dwg of: Layout Plans & Elevations							
Client: M & S Stirling							
Site Address: 38 Medina Way, Barnet green							
Project: Barnetley, SN1 1NF							
Proposed two storey rear extension							
Drawn by:		Date:		Rev:		Rev:	
SH		27/03/2013		SH		B	
Scale:		Dwg No:		1302_103			
AS SHOWN							