




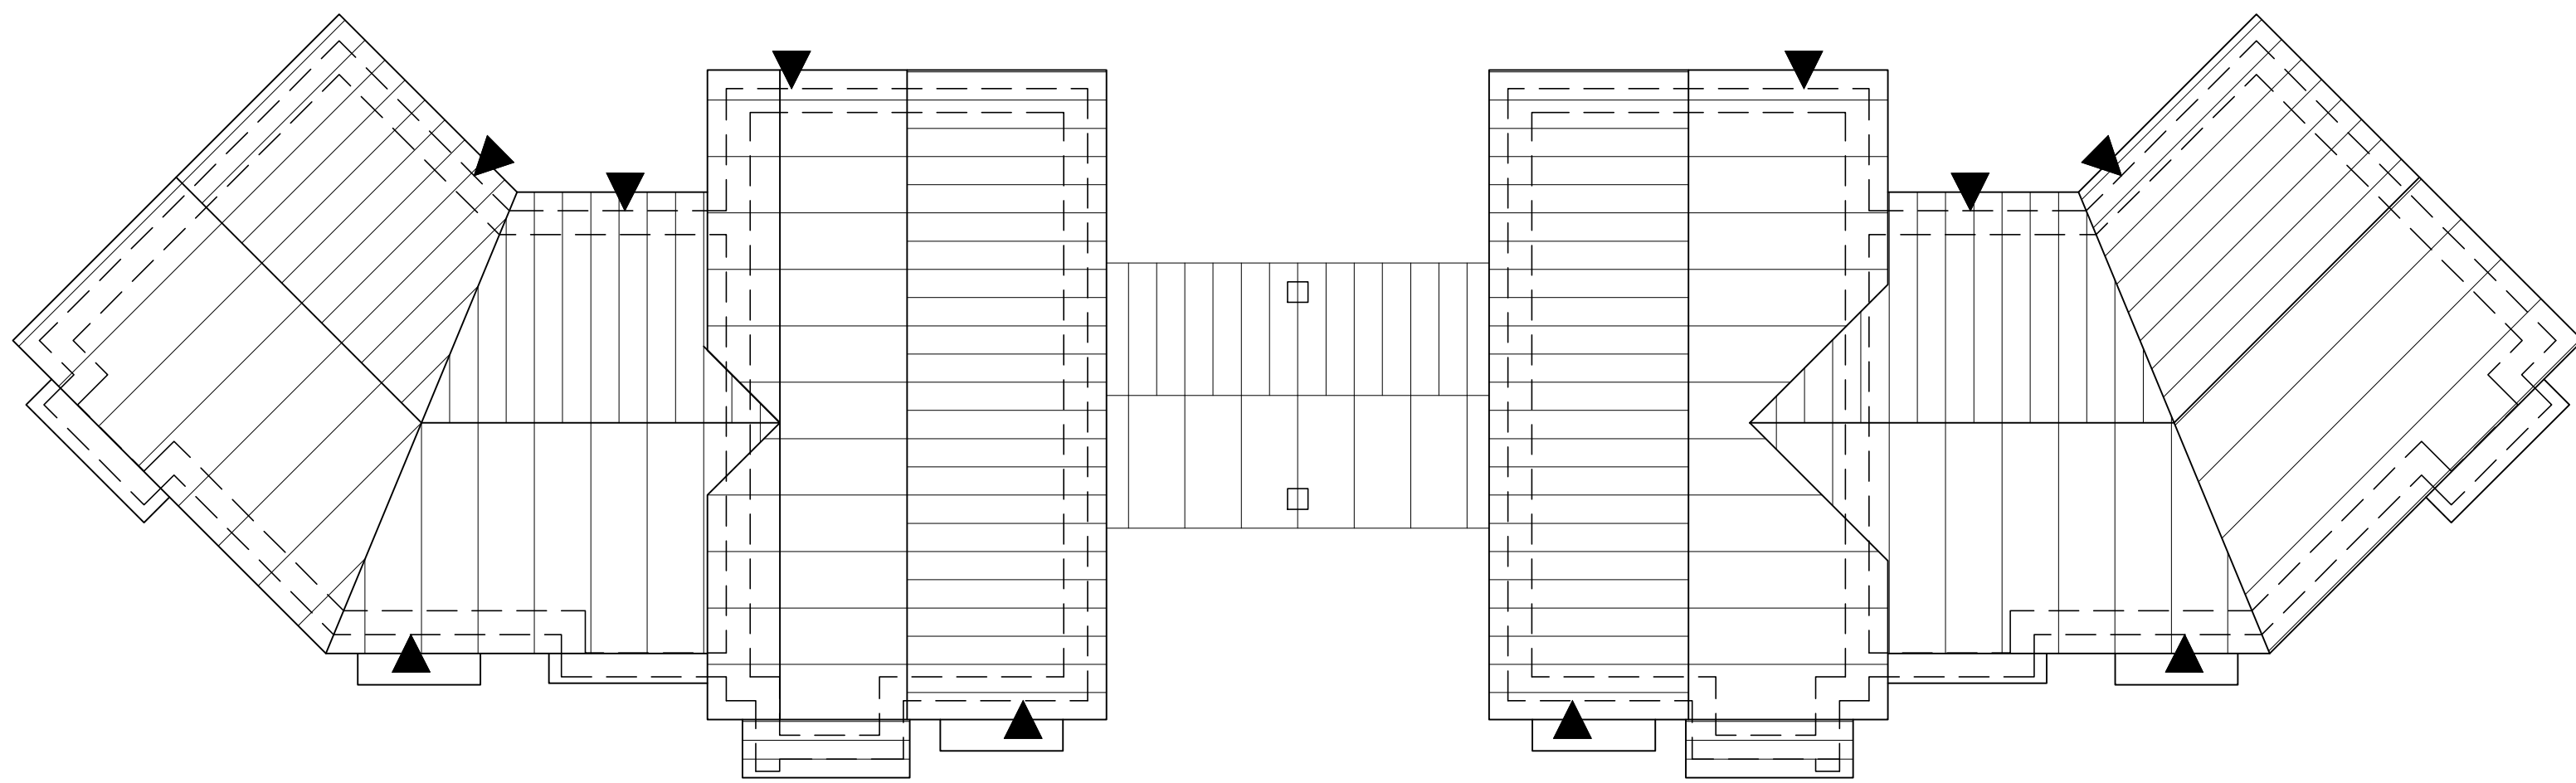

Roof Plan

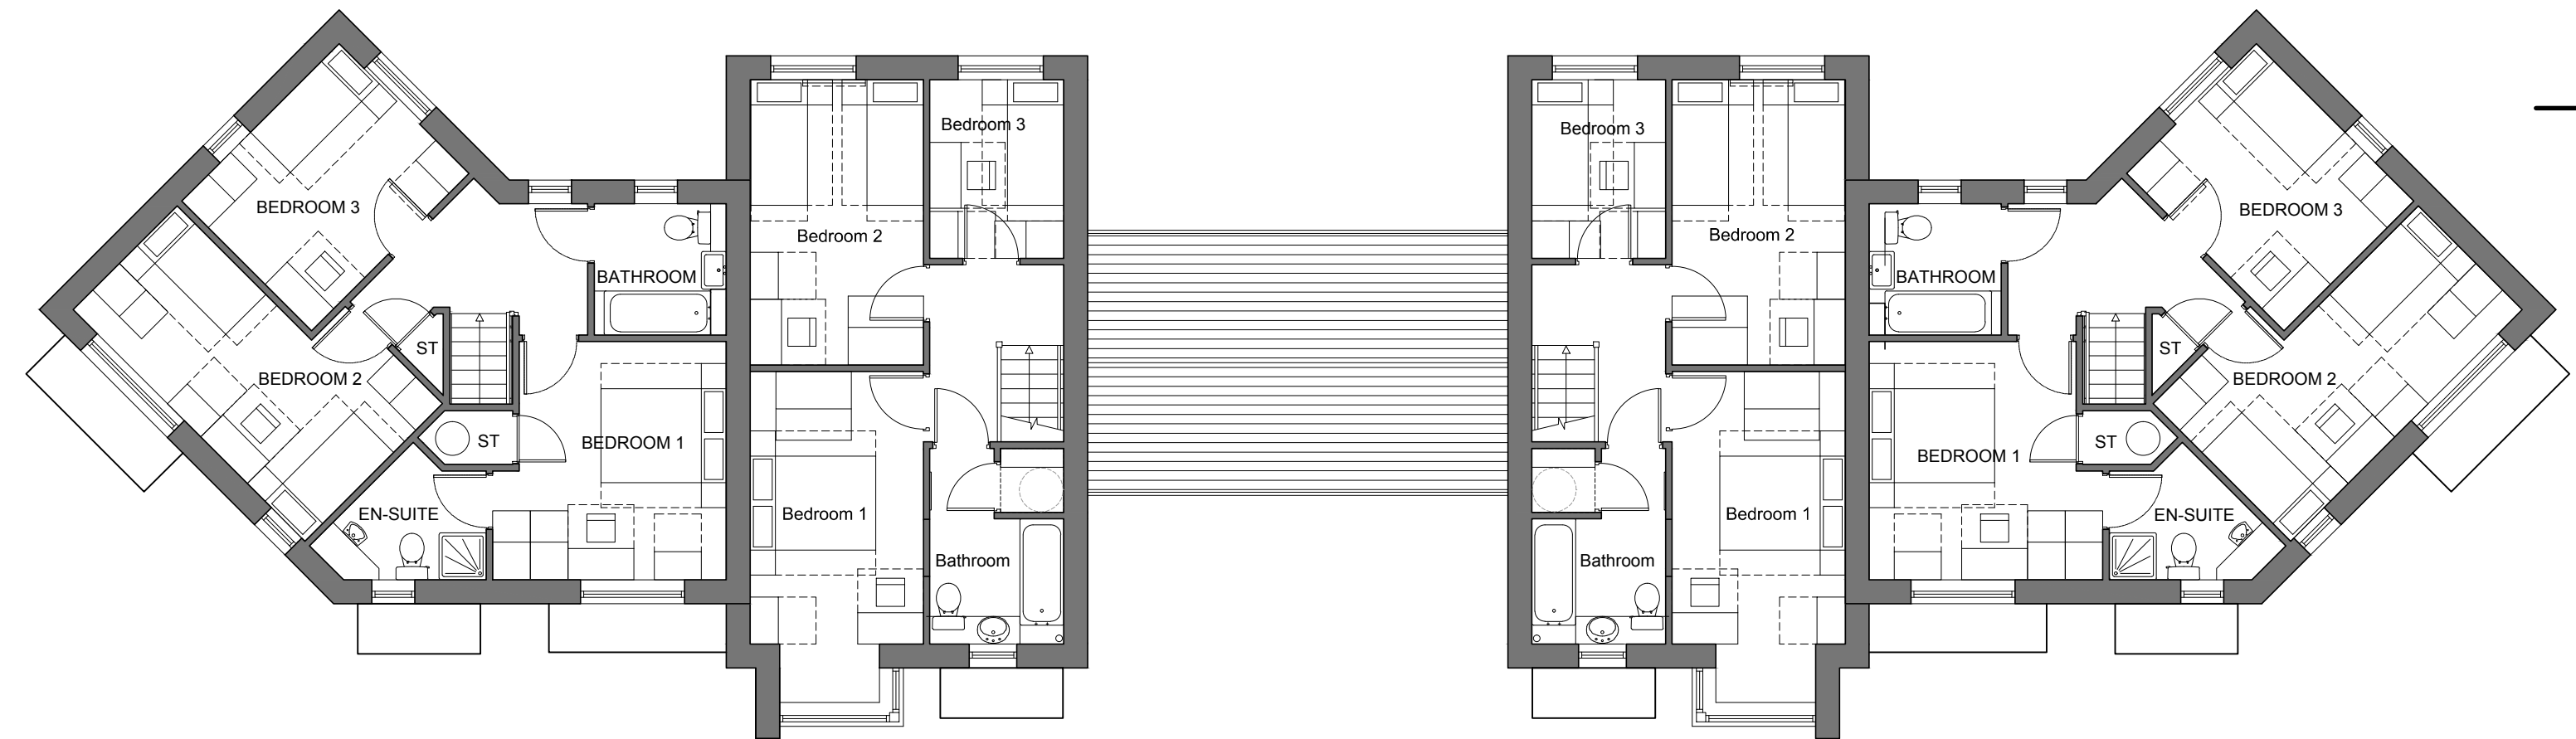



3B5P
First Floor

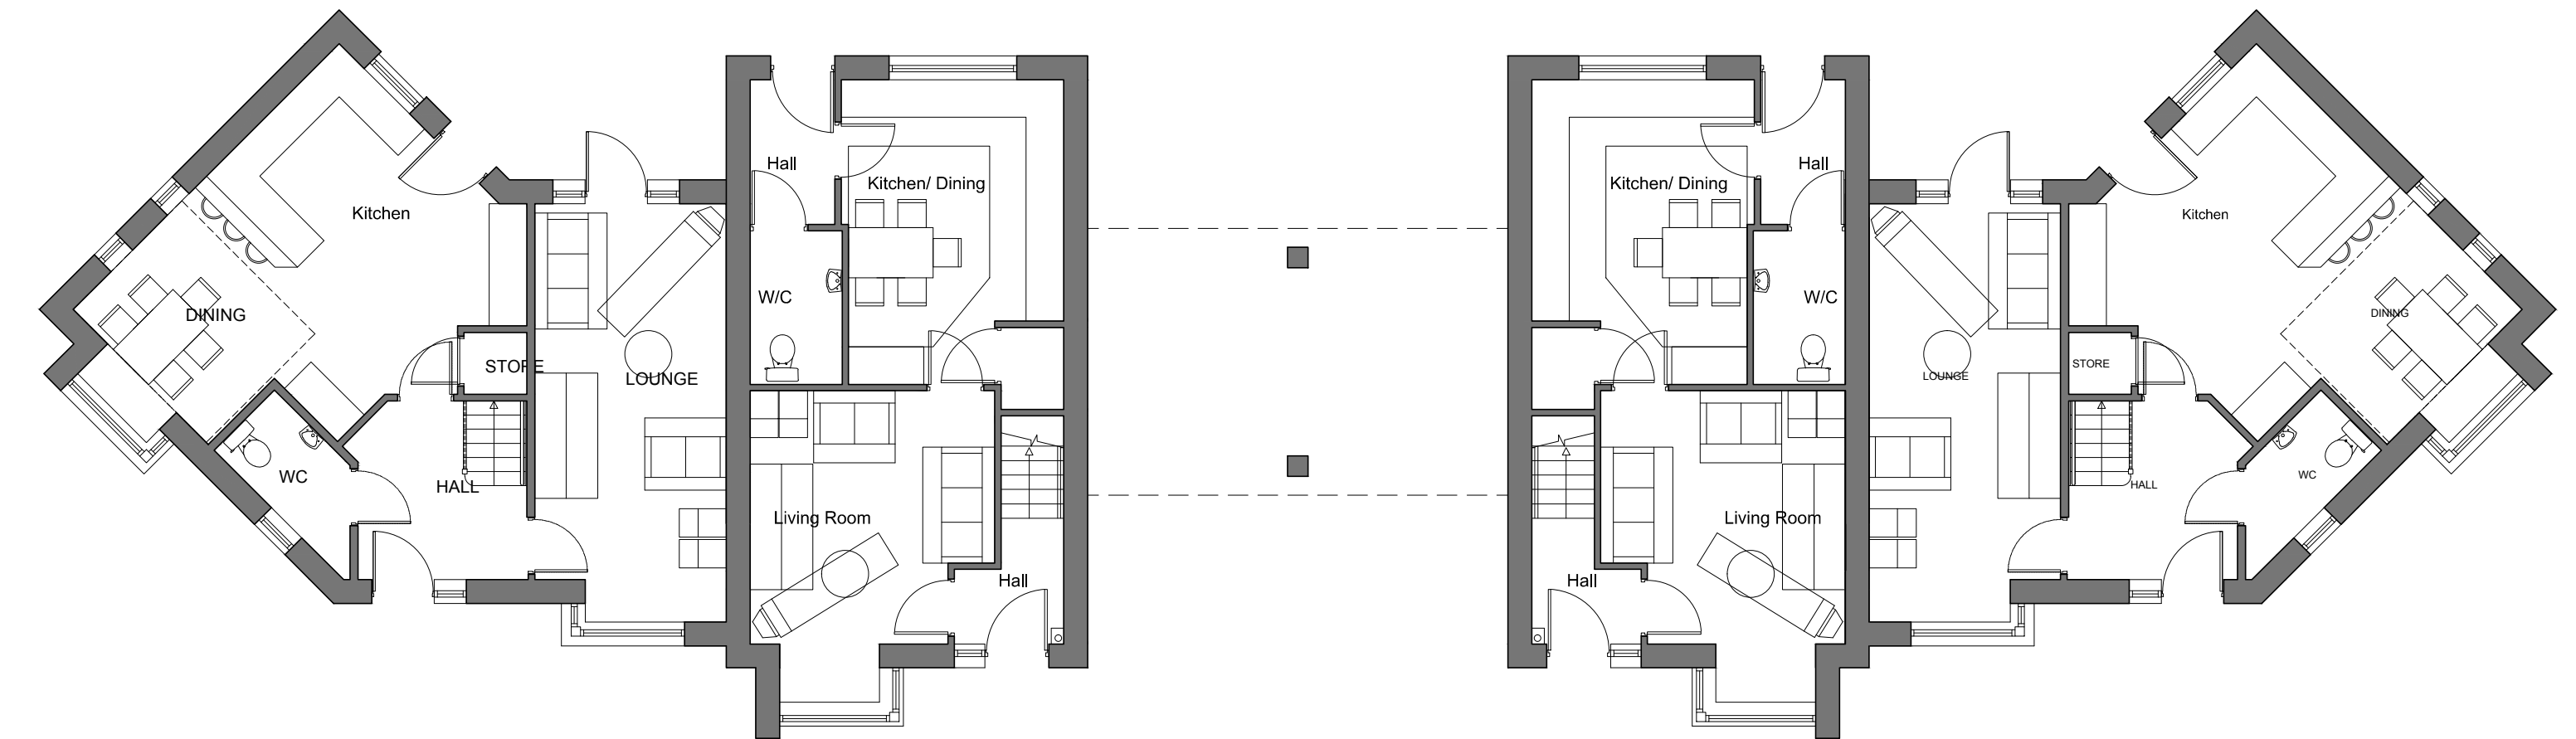


3B5P
Ground Floor



North-East Elevation

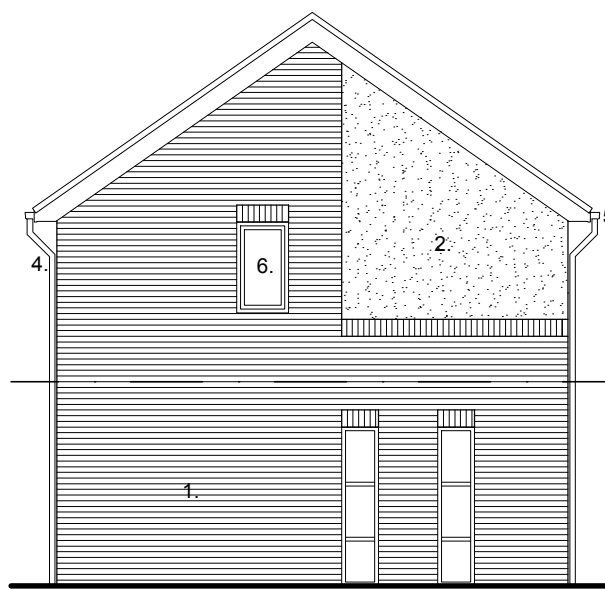 


East Elevation

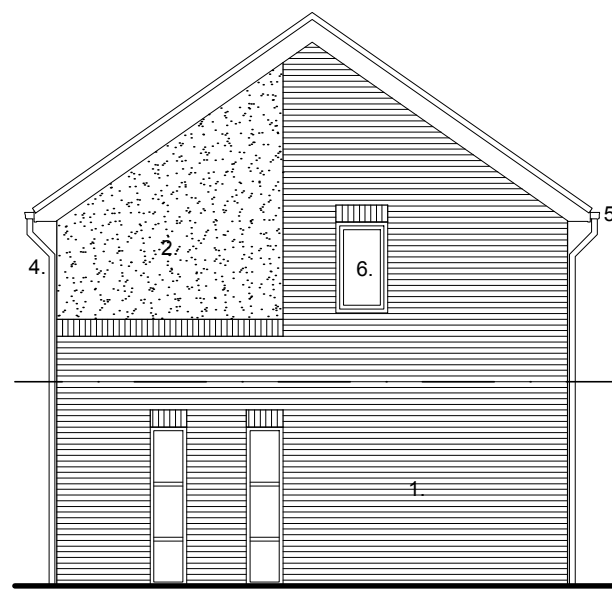


West Elevation



South-West Elevation

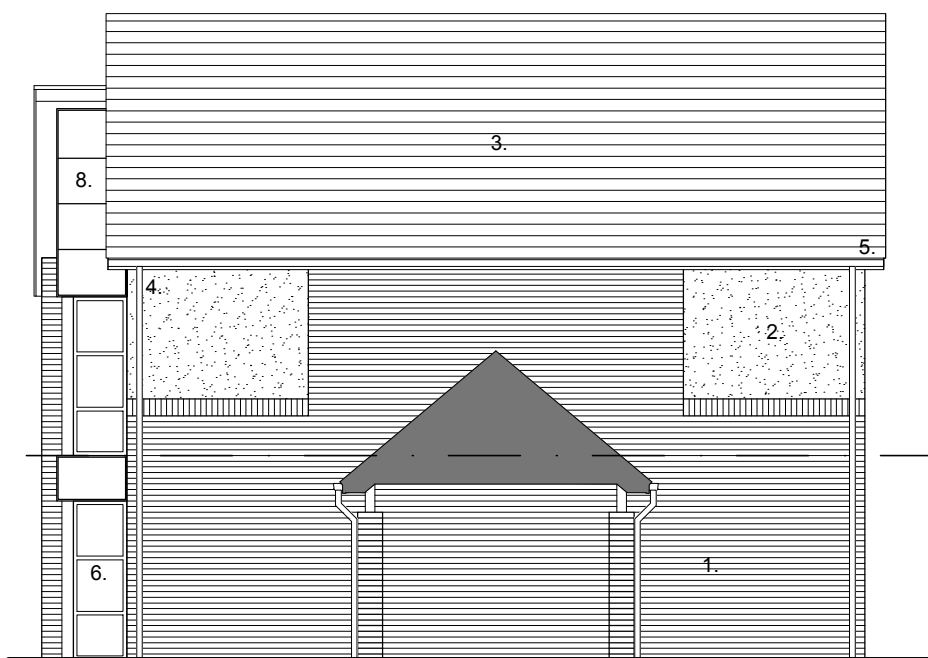

Internal North-West Elevation

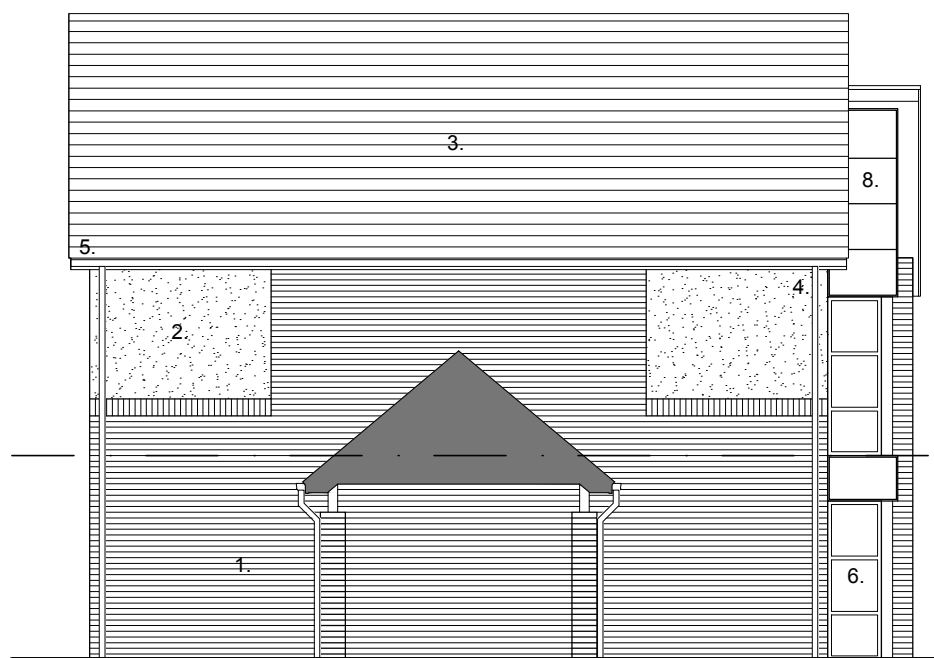

Internal South-East Elevation

- Materials Key:
1. FL quality facing brickwork
 2. Off-white through coloured render
 3. Grey interlocking low profile tile
 4. Black UPVC rainwater goods
 5. White UPVC Fascia's and soffit's
 6. White UPVC doubled glazed windows
 7. Gloss painted finish timber security door to achieve PAS-24
 8. Blue/Grey Marley Eternit Lamina external cladding panel
 9. Powder coated (grey) metal gate comprising circular bars on horizontal carrier rails.
 10. Facing brickwork stepped back by 10mm.



drawing status	
approval	■
construction	
preliminary	
record	
information	
comment	
tender	

Scale 1:100 @ a1

Date 04 January 2011

Drawn RJ/PDG

Dwg No 2121.43.103A

Plans & Elevations

Plots 11-14

Alric Drive, Cundy Cross, Barnsley
Yorkshire Housing

