



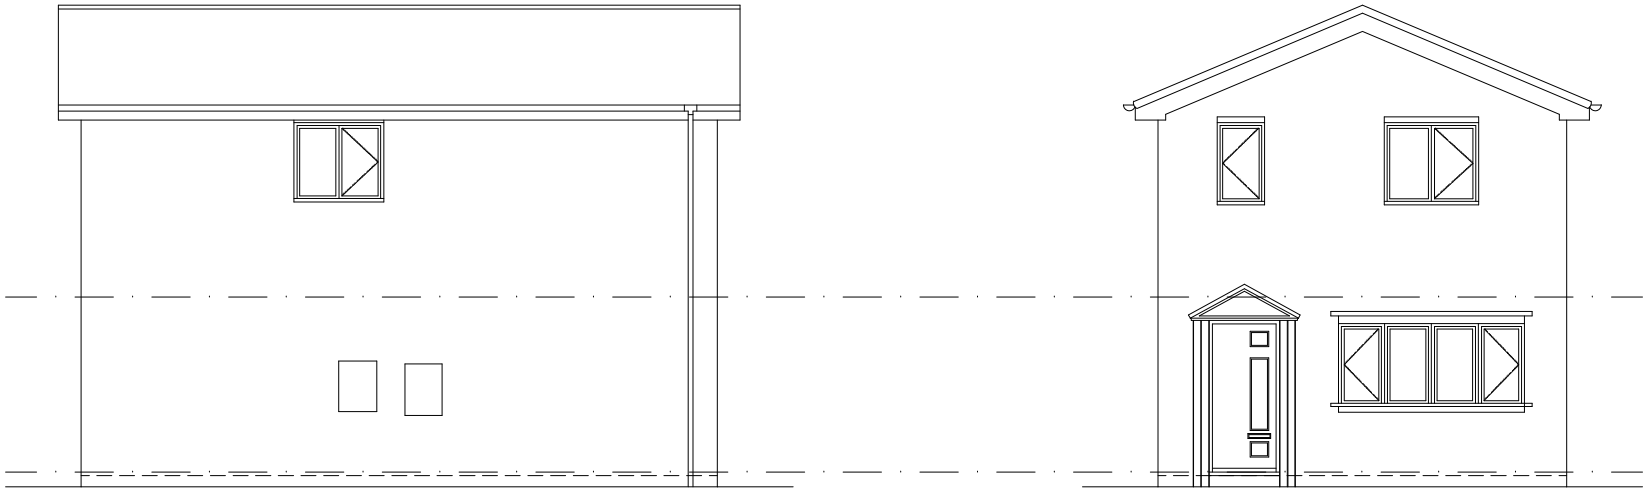

EXISTING SIDE ELEVATION
SCALE 1:100

EXISTING FRONT ELEVATION
SCALE 1:100

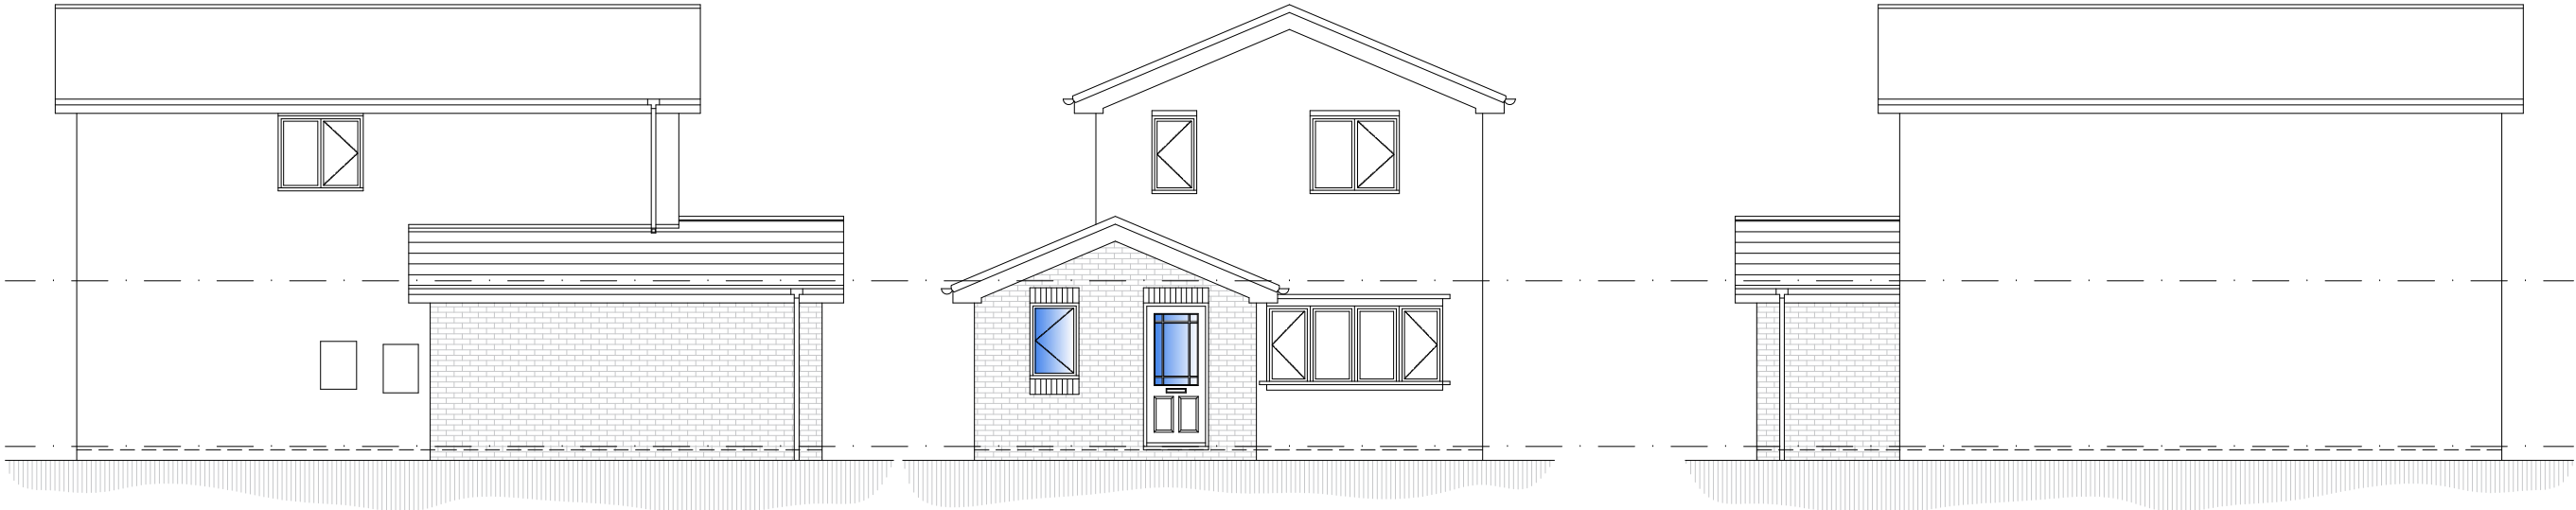

PROPOSED SIDE ELEVATION
SCALE 1:100

PROPOSED FRONT ELEVATION
SCALE 1:100


PROPOSED SIDE ELEVATION
SCALE 1:100




3D MODEL IMAGE 1



3D MODEL IMAGE 2

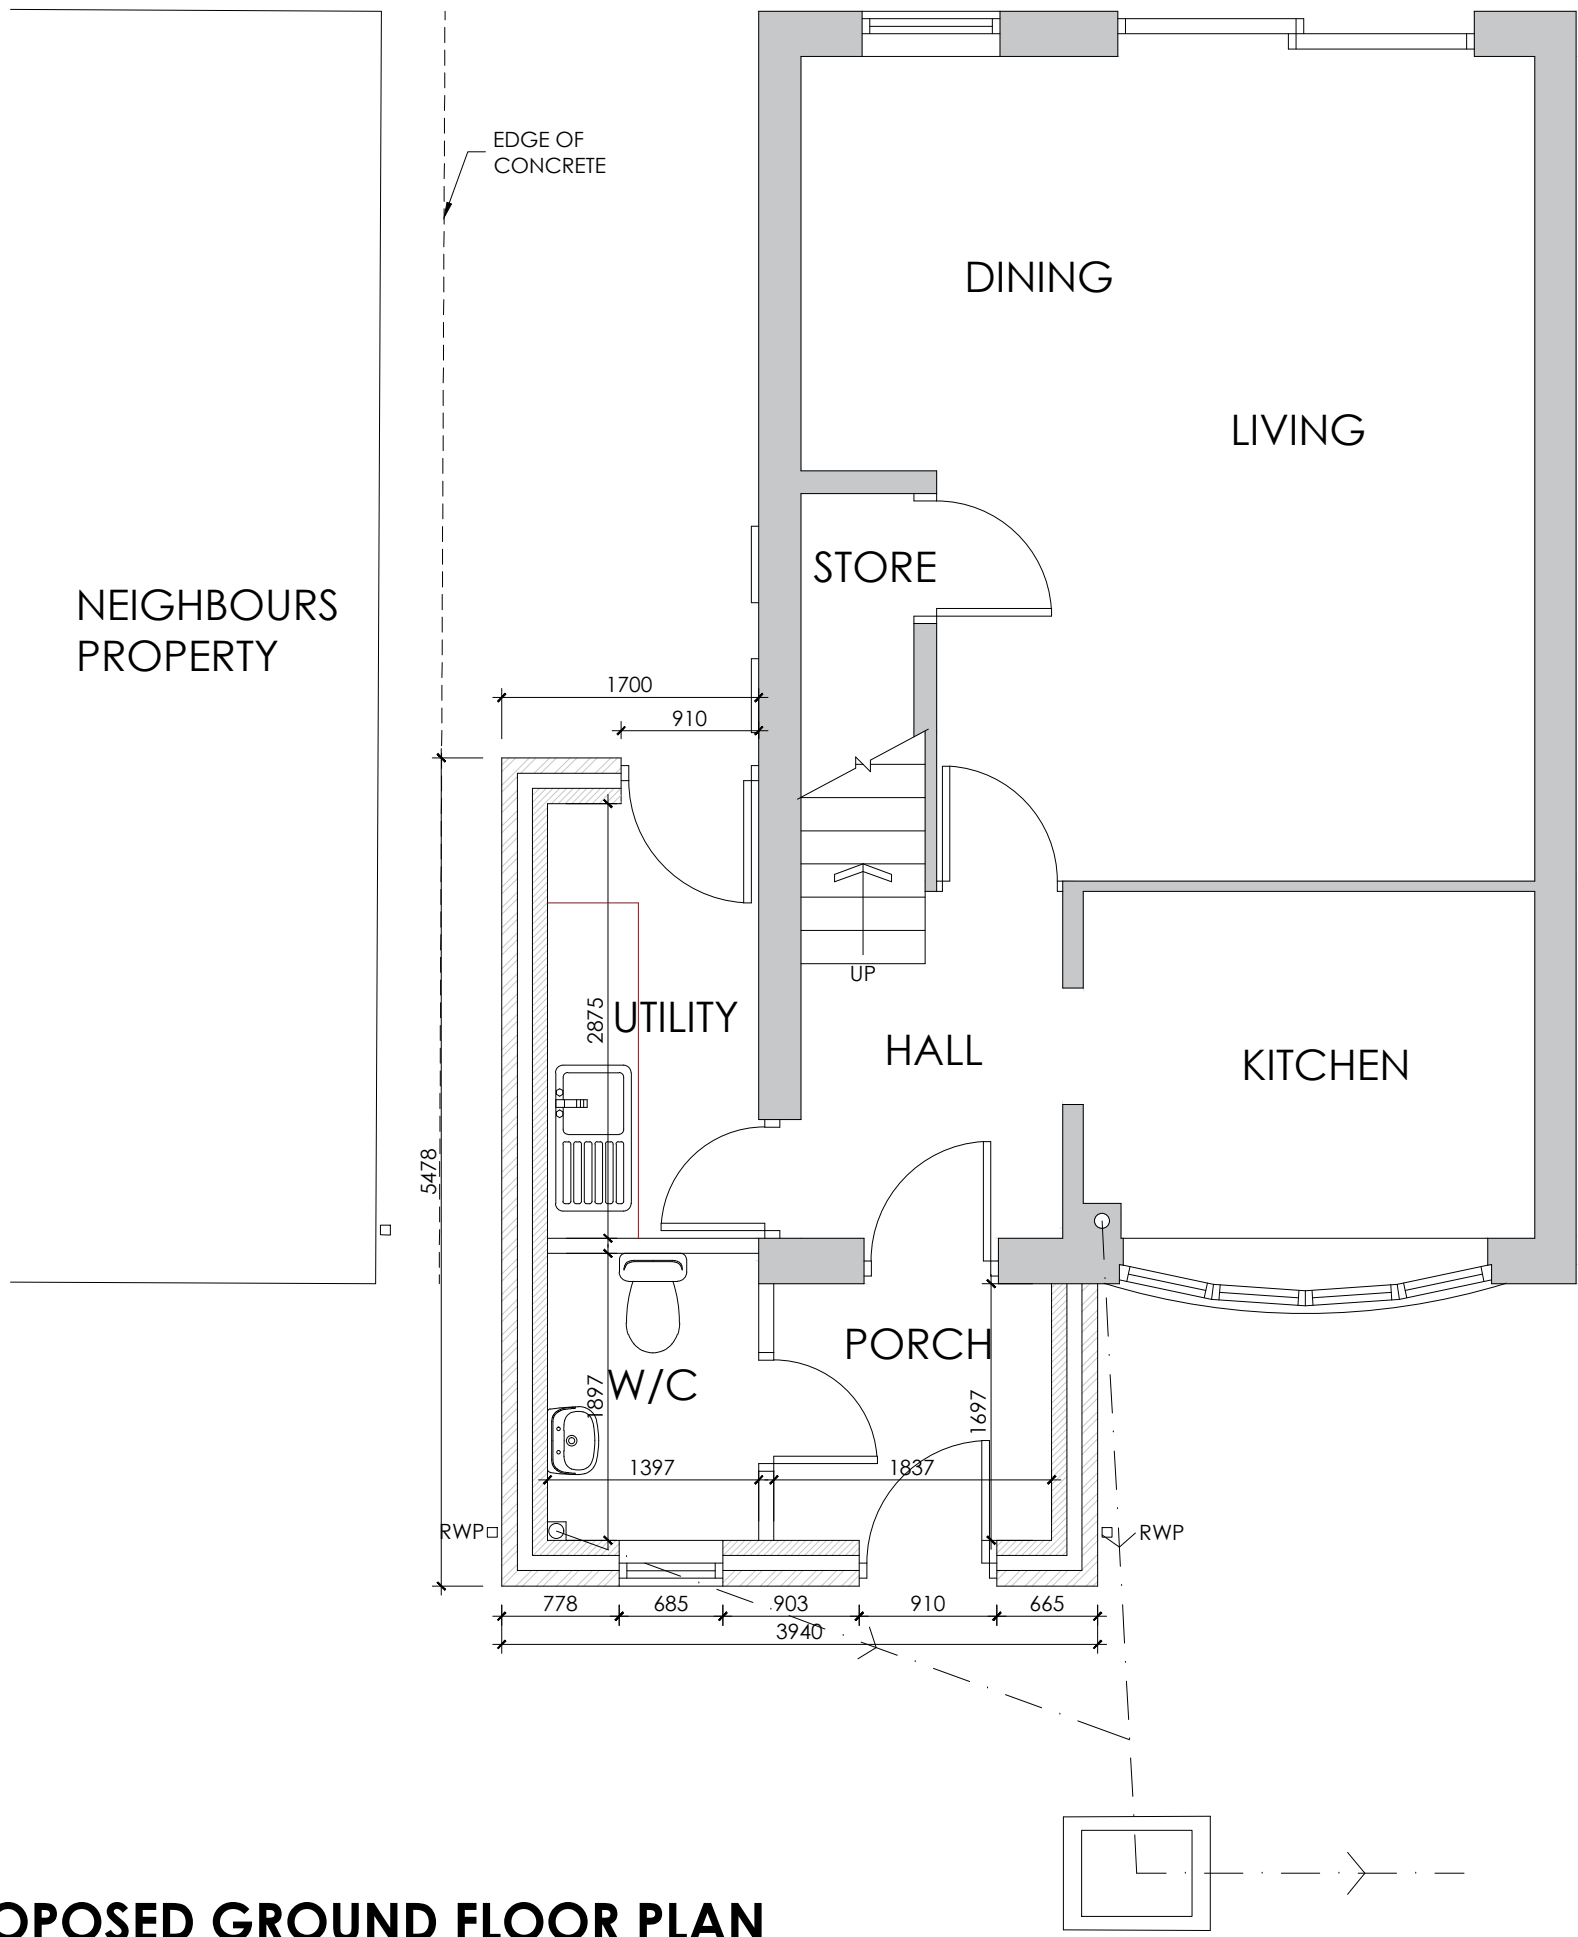

PROPOSED GROUND FLOOR PLAN
SCALE 1:50

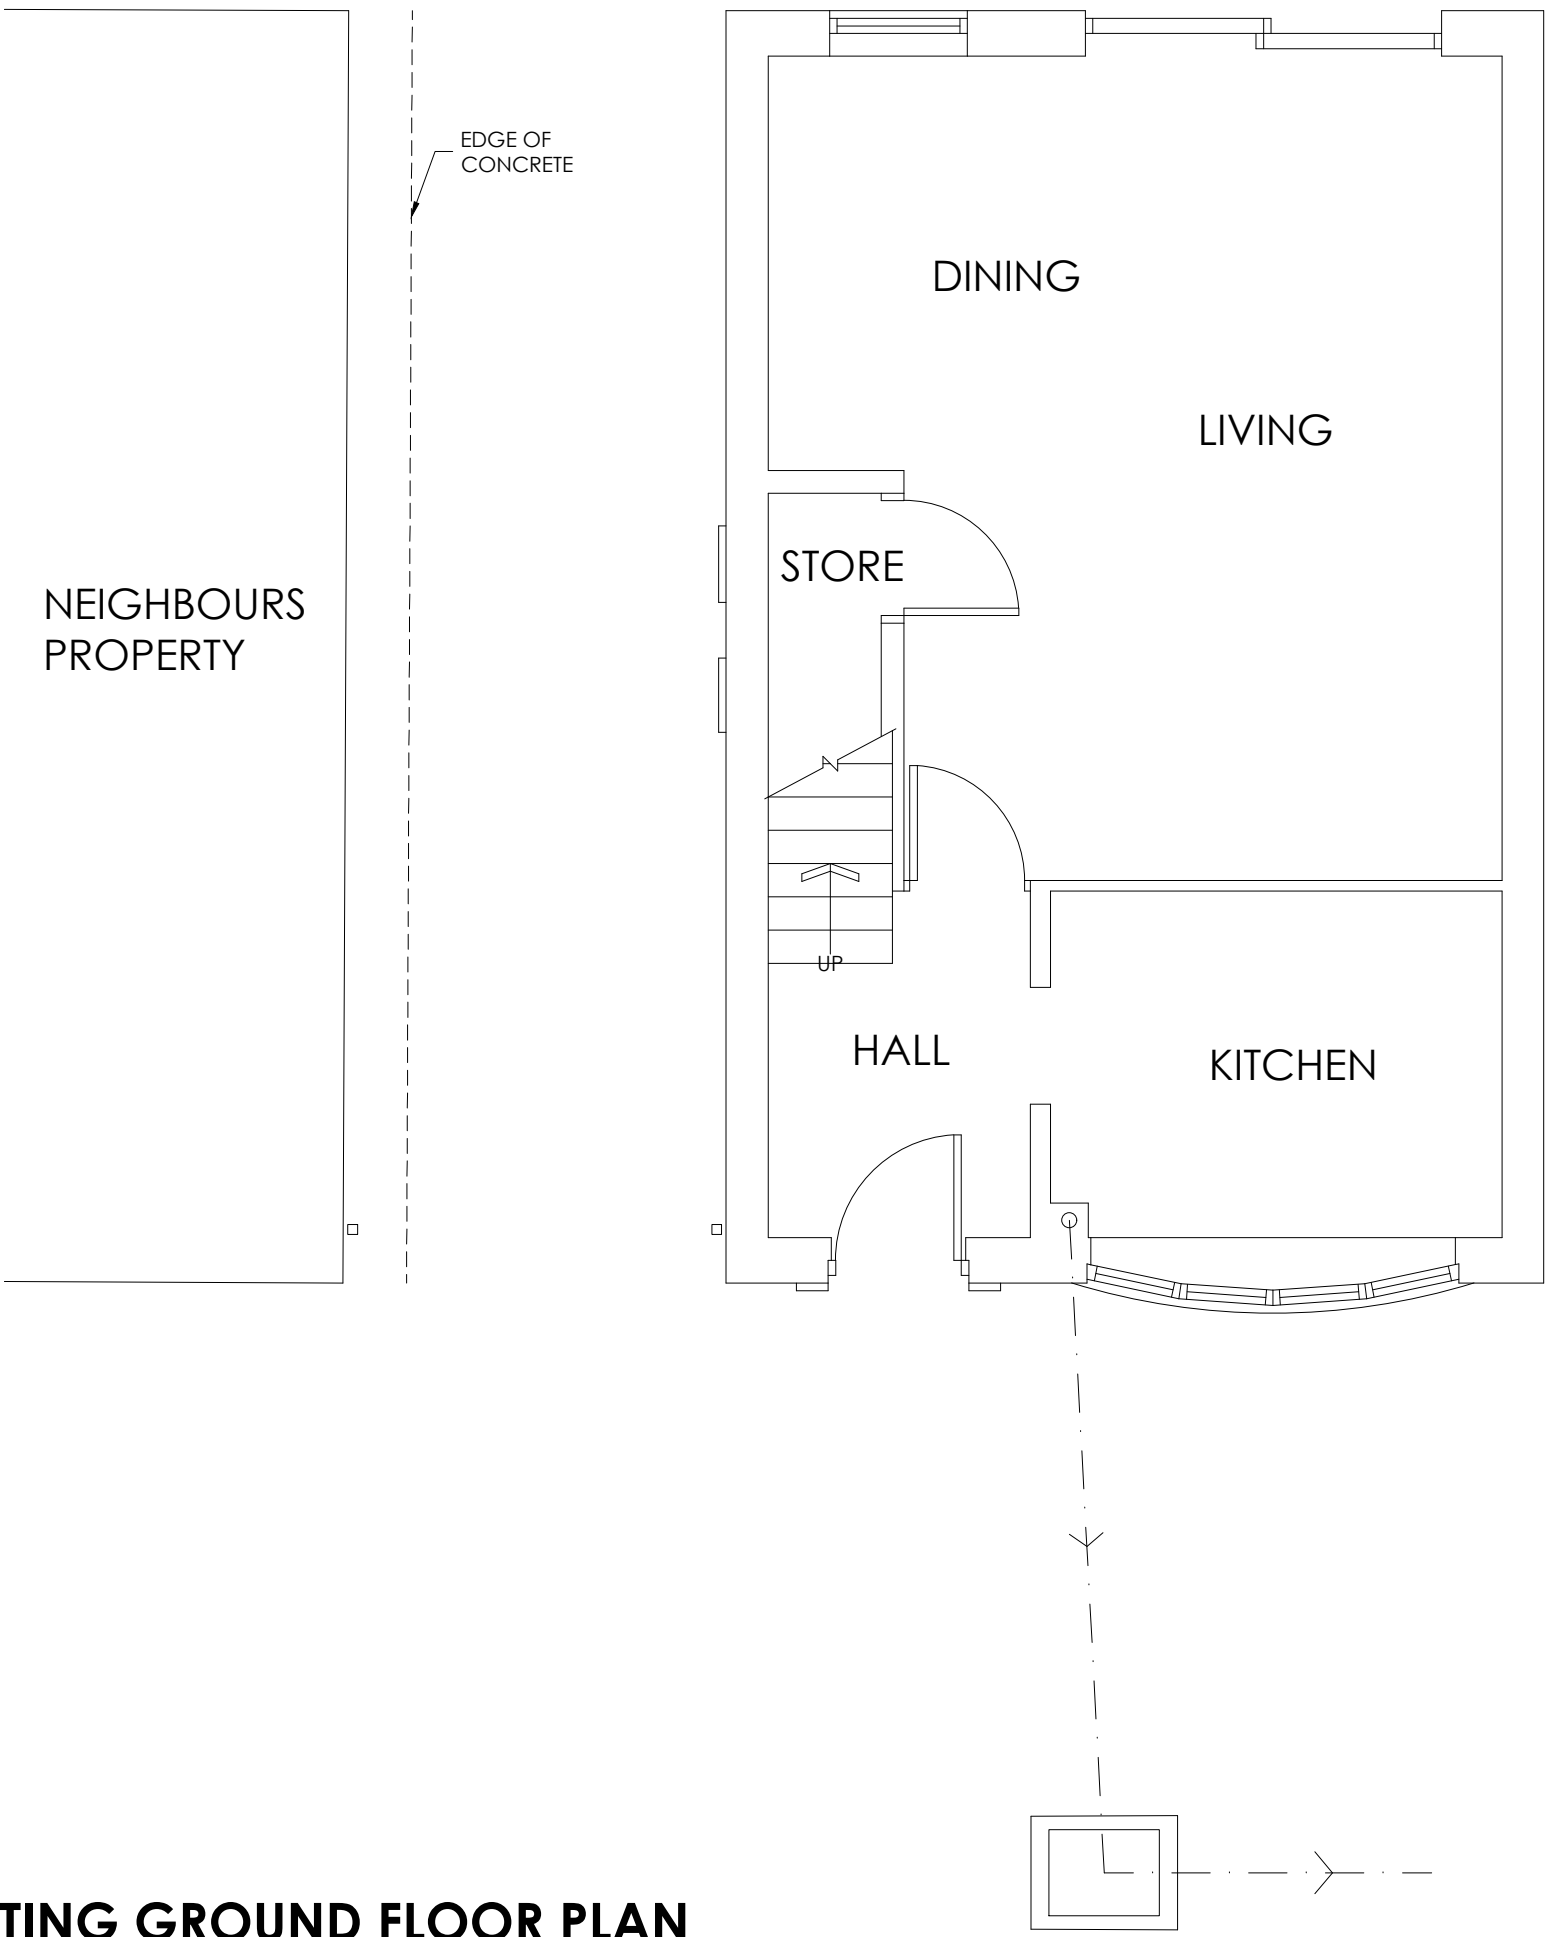

EXISTING GROUND FLOOR PLAN
SCALE 1:50



LOCATION PLAN
SCALE 1:1250



BLOCK PLAN
SCALE 1:500

WhiteAgus PARTNERSHIP ARCHITECTURAL SERVICES			OFFICE ONE, 34 VICTORIA ROAD, BARNSELEY, S70 2BU			Phone: 01226 208482 Email: info@whiteaguspартnership.co.uk Web: www.whiteaguspартnership.co.uk		
Project: PROPOSED EXTENSION AT 12 HATFIELD GARDENS, ROYSTON BARNSELEY, S71 4SR			Client: MR & MRS KILROY					
Drawing Title: PLANS & ELEVATIONS			Date: JULY 2019	Scale: 1:50 @ A1				
			Ref: 19-074	Dwg. No. 01	Rev. A			
Date	Suffix	Description	Date	Suffix	Description			
02/08/2019	A	REVISED TO CLIENTS REQUIREMENTS						