


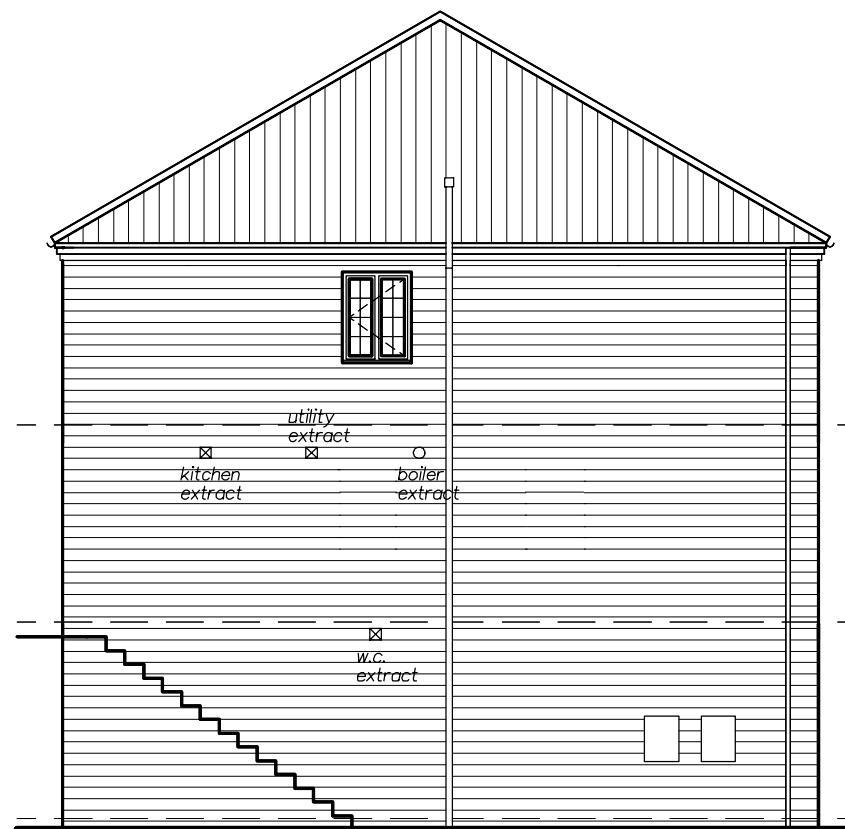

SIDE ELEVATION



REAR ELEVATION



SIDE ELEVATION



FRONT ELEVATION

REV C: 05/10/20: SLIGHT AMENDMENTS TO SUIT FLOOR PLANS.
REV B: 01/10/20: AMENDED TO SUIT REVISED PLANS.
REV A: 29/09/20: FURTHER DETAIL ADDED.

Arncliffe
ARNCLIFFE HOMES LIMITED

Arncliffe House, Bramley Grange,
Thornor, Leeds LS14 3DW.
Tel: 0113 237 5900 Fax: 0113 265 4458

**Proposed Residential
Development**

HALIFAX ROAD,
THURGOLAND.

WENTWORTH PLUS (2137)

ELEVATIONS

SCALE 1:50/1:100 @ A2

DATE 19/06/2020 DRAWN IanDi

DRG. No. 292/WN+/4 REV. C.