



3 South East Elevation As Proposed Colour
1 : 100

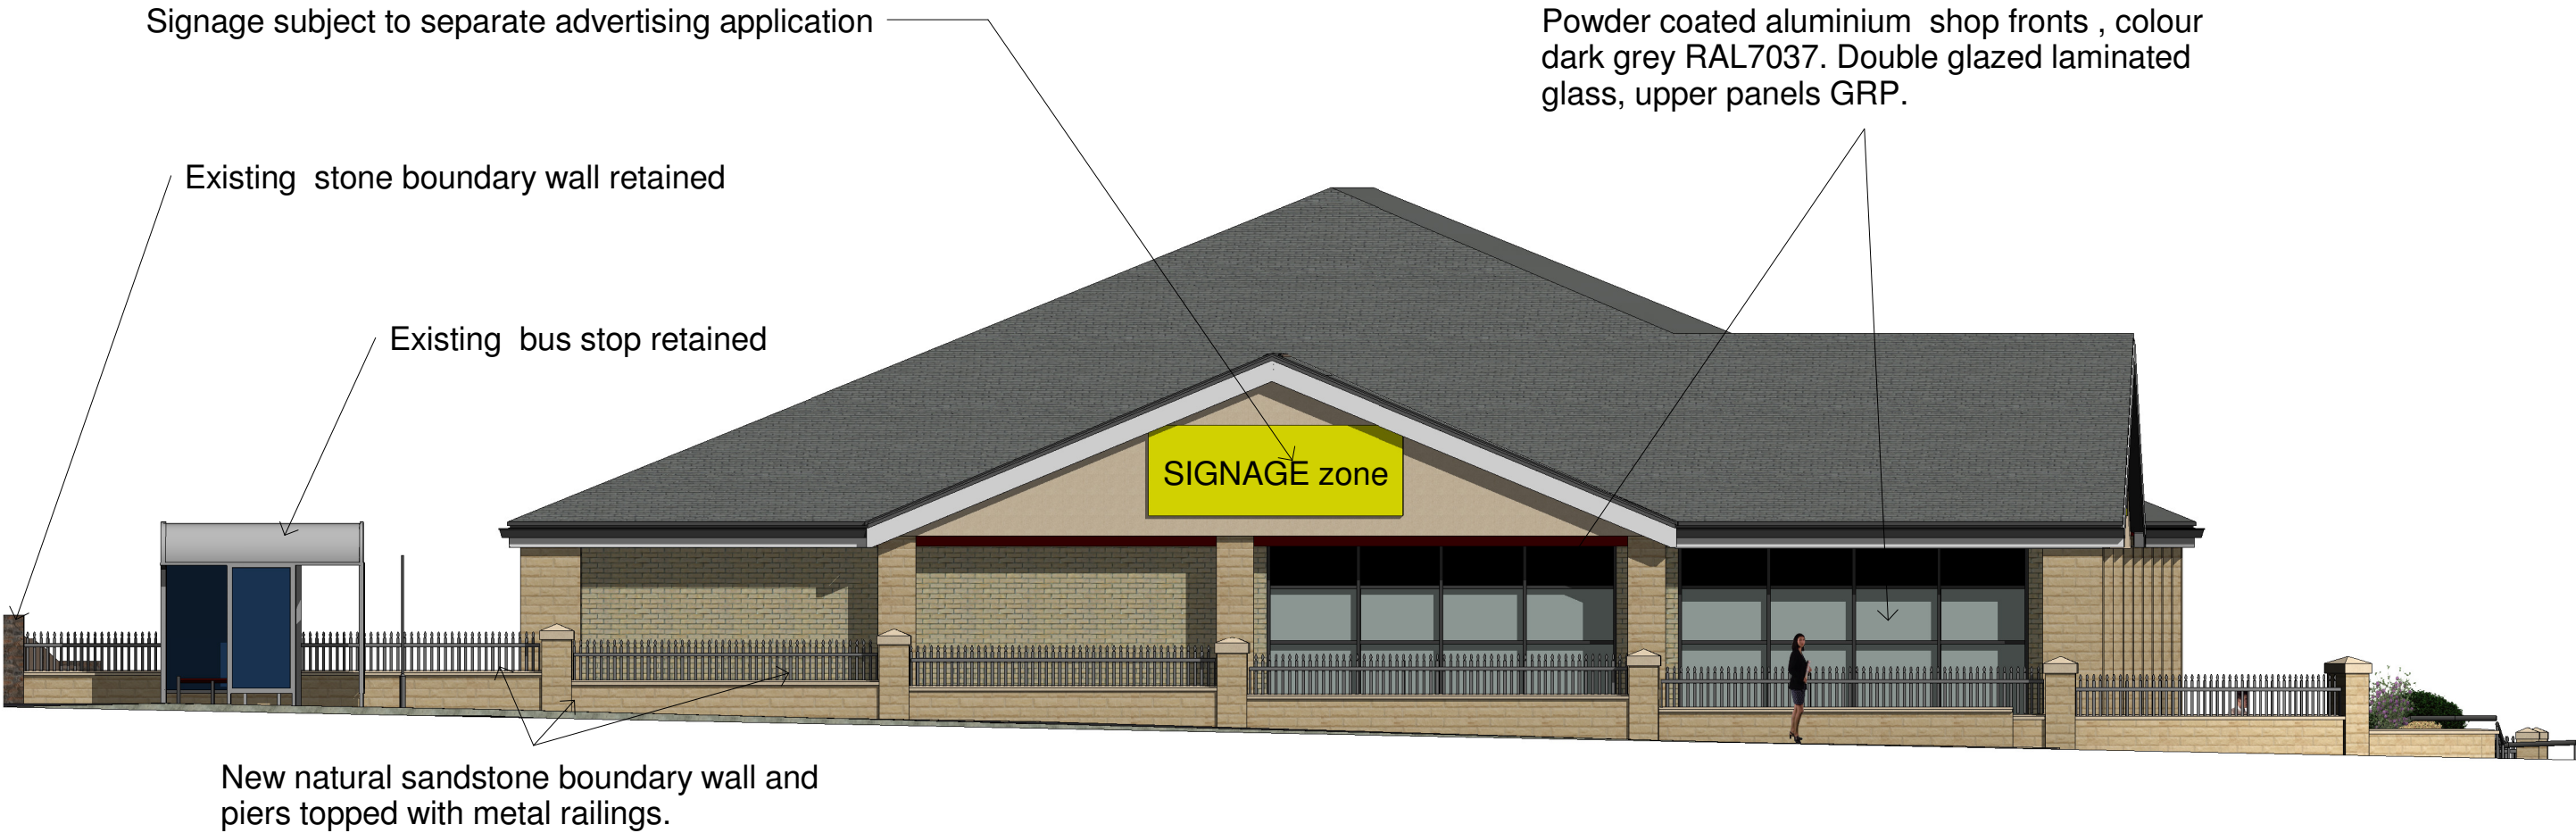


4 West Elevation As Proposed Colour
1 : 100

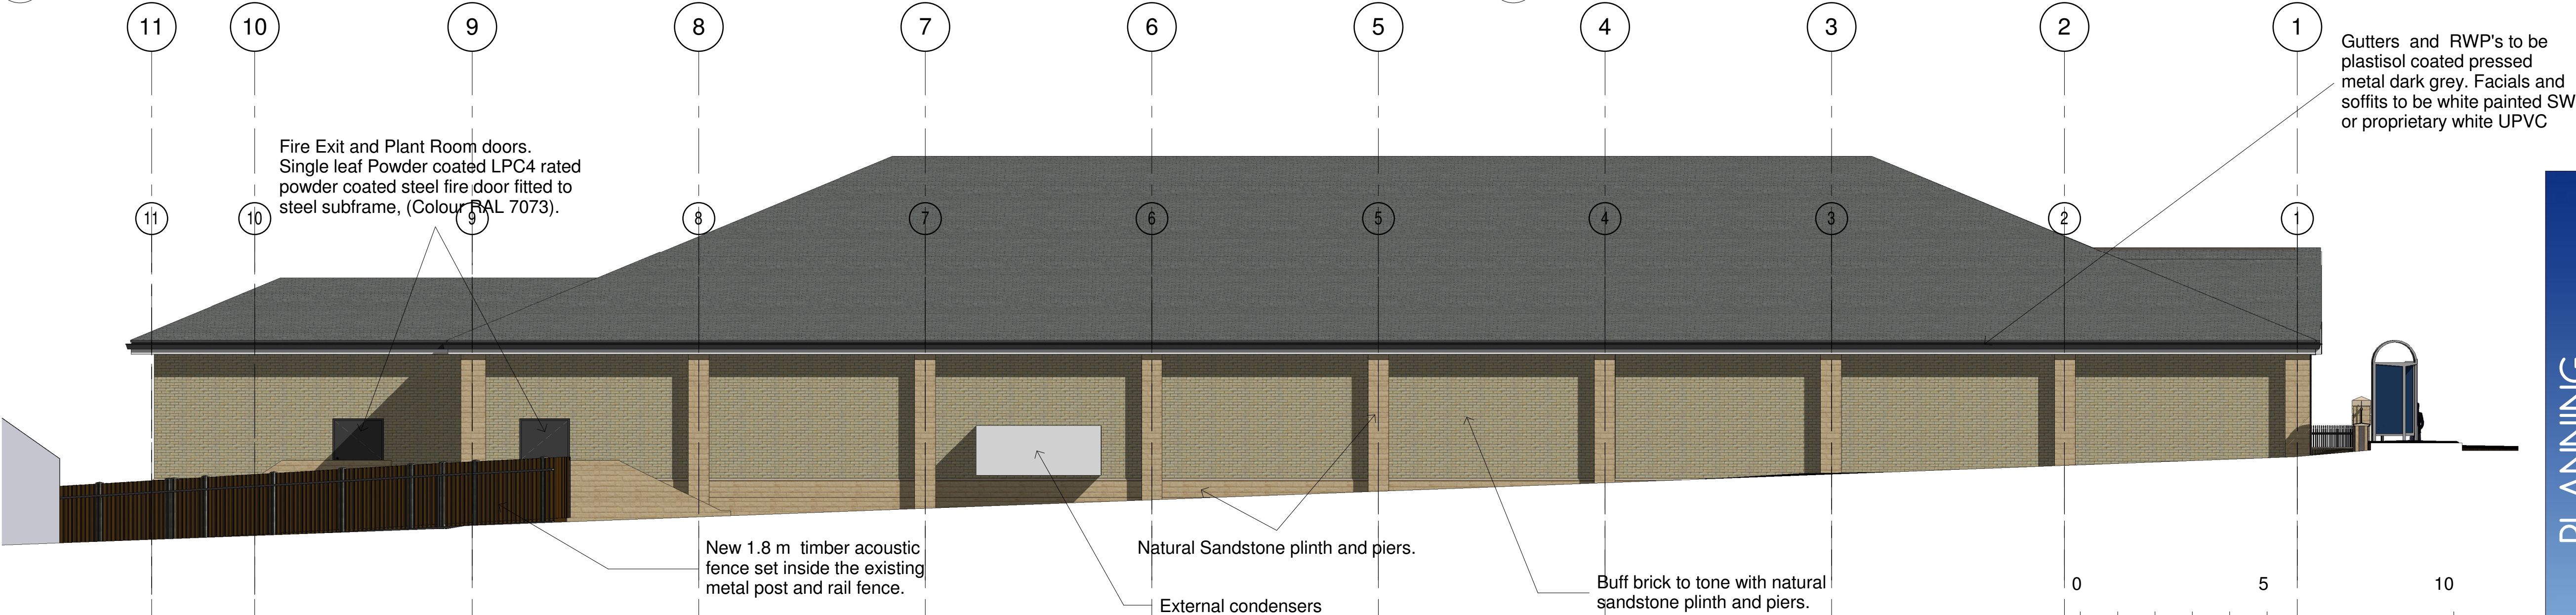

2 North West Elevation As Proposed Colour
1 : 100

1 North East Elevation As Proposed Colour
1 : 100

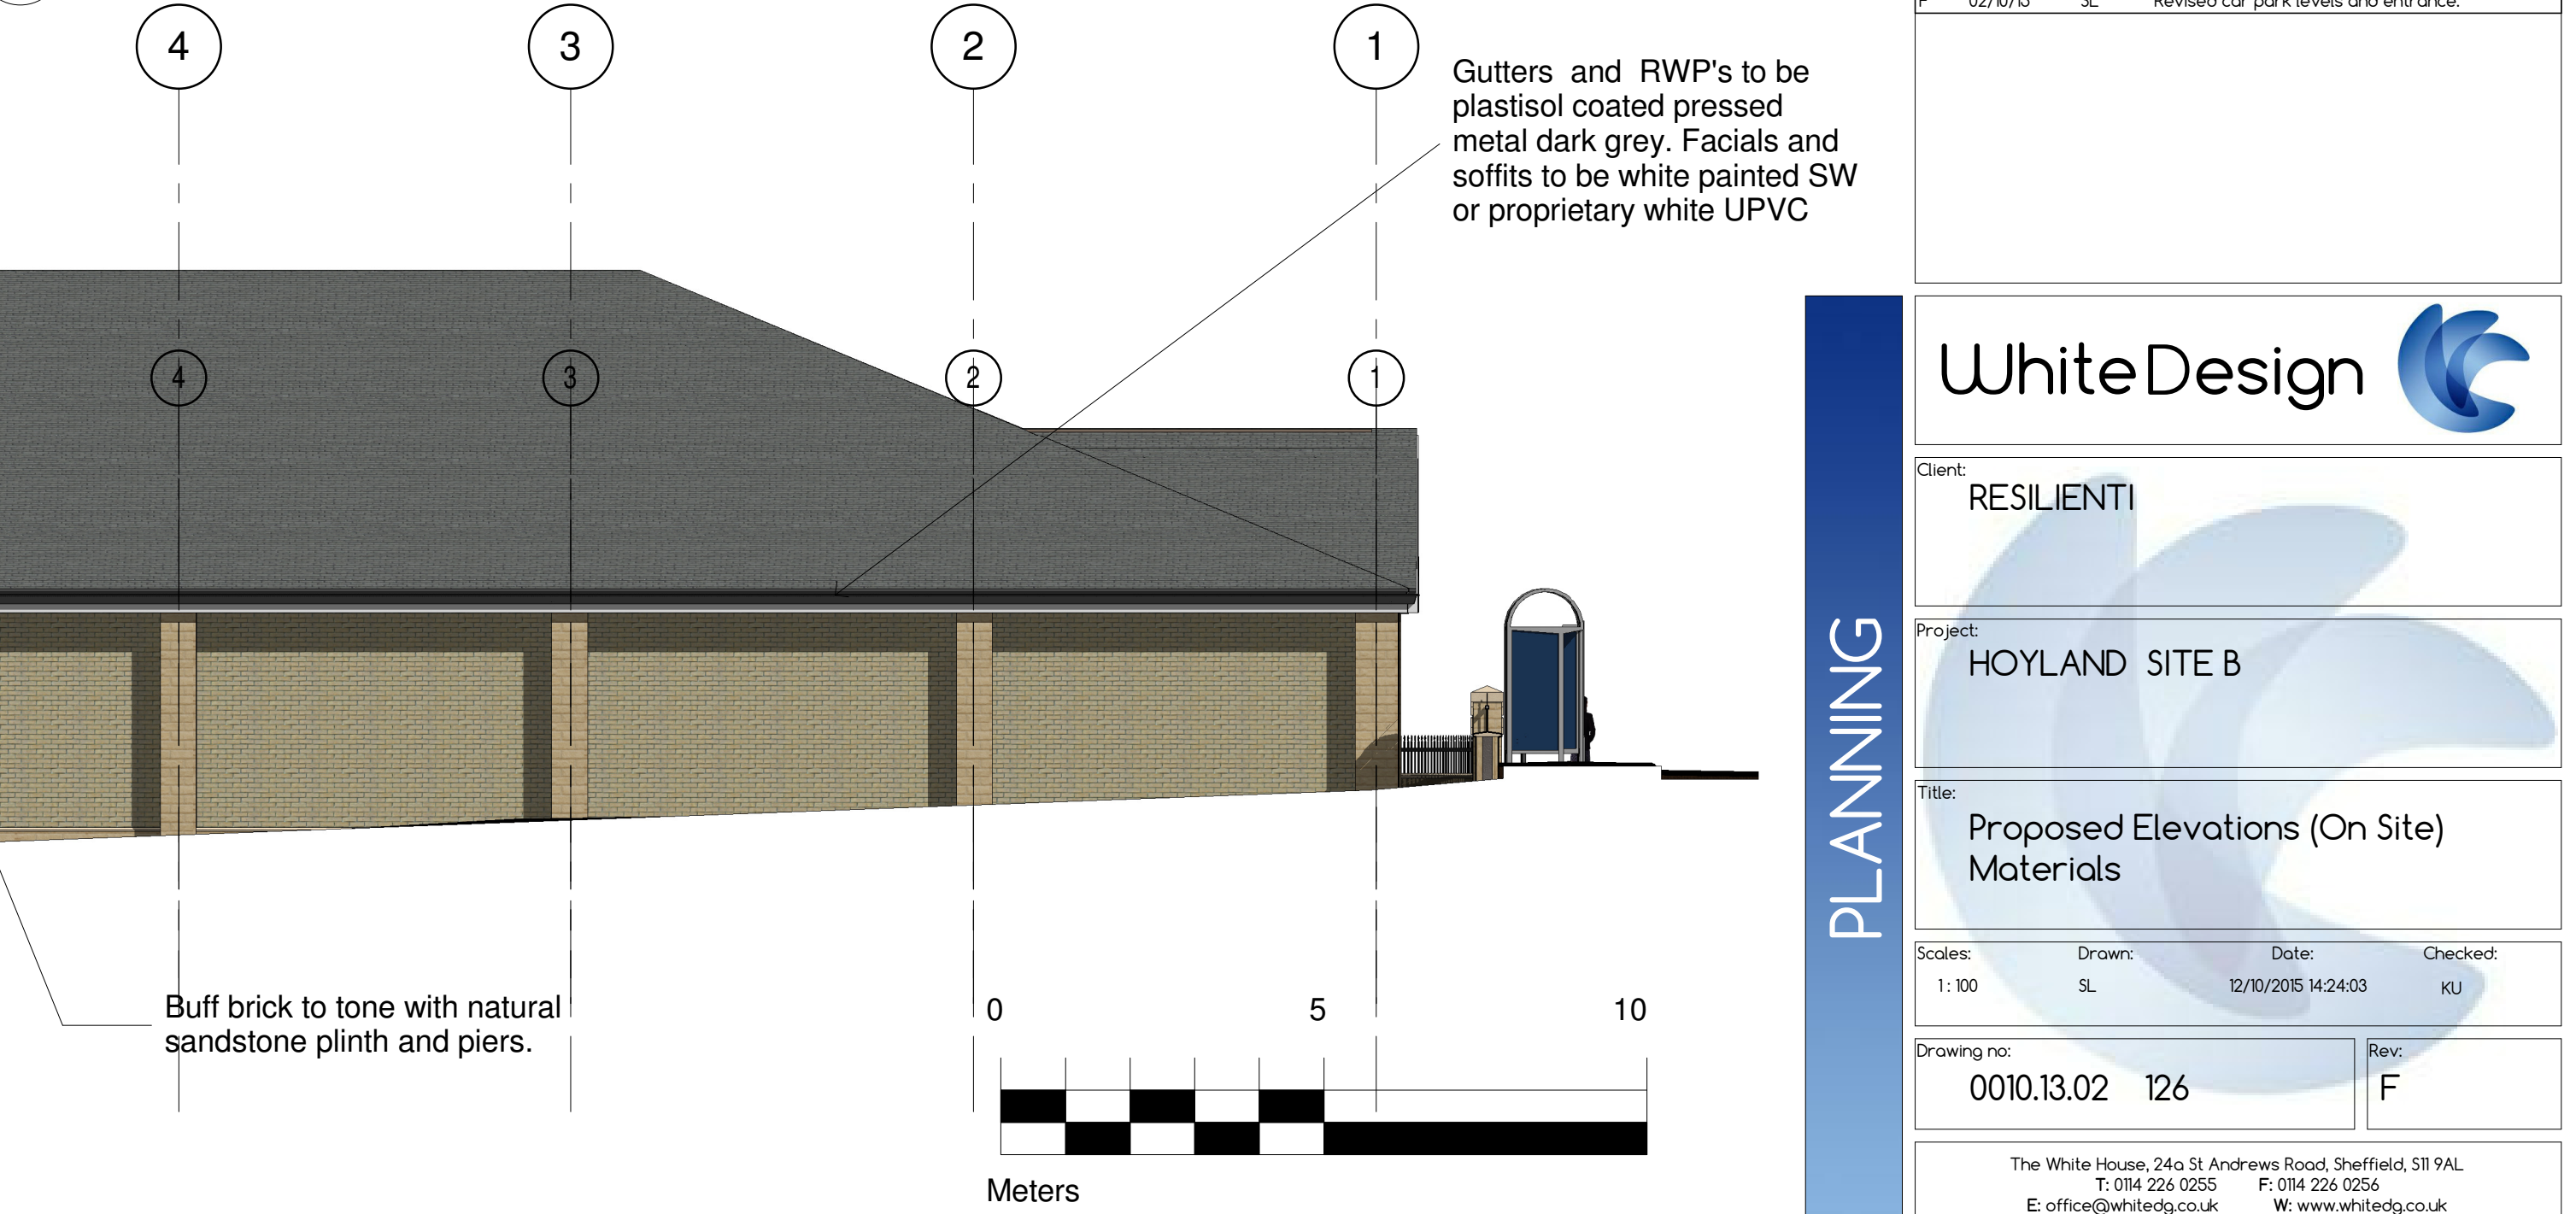

Rev	Date	Drawn	Description
A	24/04/15	SL	Amended carpark layout
B	26/05/15	SL	Amended Totem Signs
C	07/08/15	SL	Revised levels and consequential boundary treatment.
D	17/08/15	SL	Totem Signage Removed
E	02/09/15	SL	Revised boundary, and revised car park edge guarding.
F	02/10/15	SL	Revised car park levels and entrance.

WhiteDesign

Client:
RESILIENT

Project:
HOYLAND SITE B

Title:
Proposed Elevations (On Site)
Materials

Scales:
1: 100

Drawn:
SL

Date:
12/10/2015 14:24:03

Checked:
KU

Drawing no:
0010.13.02 126

Rev:
F

The White House, 24a St Andrews Road, Sheffield, S11 9AL
T: 0114 226 0255 F: 0114 226 0256
E: office@whitedg.co.uk W: www.whitedg.co.uk