

NJT DESIGN LIMITED - DISCLAIMER:

This drawing is copyright and shall not be reproduced or used for any other purpose without the written permission of the architect. This drawing must be read in conjunction with all other related drawings and documentation. It is the contractor's responsibility to ensure full compliance with the Building Regulations and all other relevant legislation and standards. The architect does not accept any liability for any errors or omissions in this drawing or for any consequences arising from its use. Materials not in conformity with relevant British or European Standards/Codes of practice or materials known to be deleterious to health & safety must not be used or specified on this project.

XREFS IN THIS DRAWING

No.	Date	Description	Checked By
CLIENT			

OAKWELL HOMES

PROJECT	
DEVELOPMENT OF LAND AT MILTON CRESCENT - BARNDSLEY	
TITLE	
PROPOSED 3 BED DETACHED BUNGALOW ROOF PLAN	

DRAWING STATUS	
PLANNING APPROVAL	

DRAWN	NJT	CHECKED	NJT
SCALE			
1:50 @ A3			
DATE			
OCTOBER 2010			

NJT


DESIGN LIMITED

Unit 4

Wingworth

542 4NB

3 Bed Detached Bungalow Plot 3

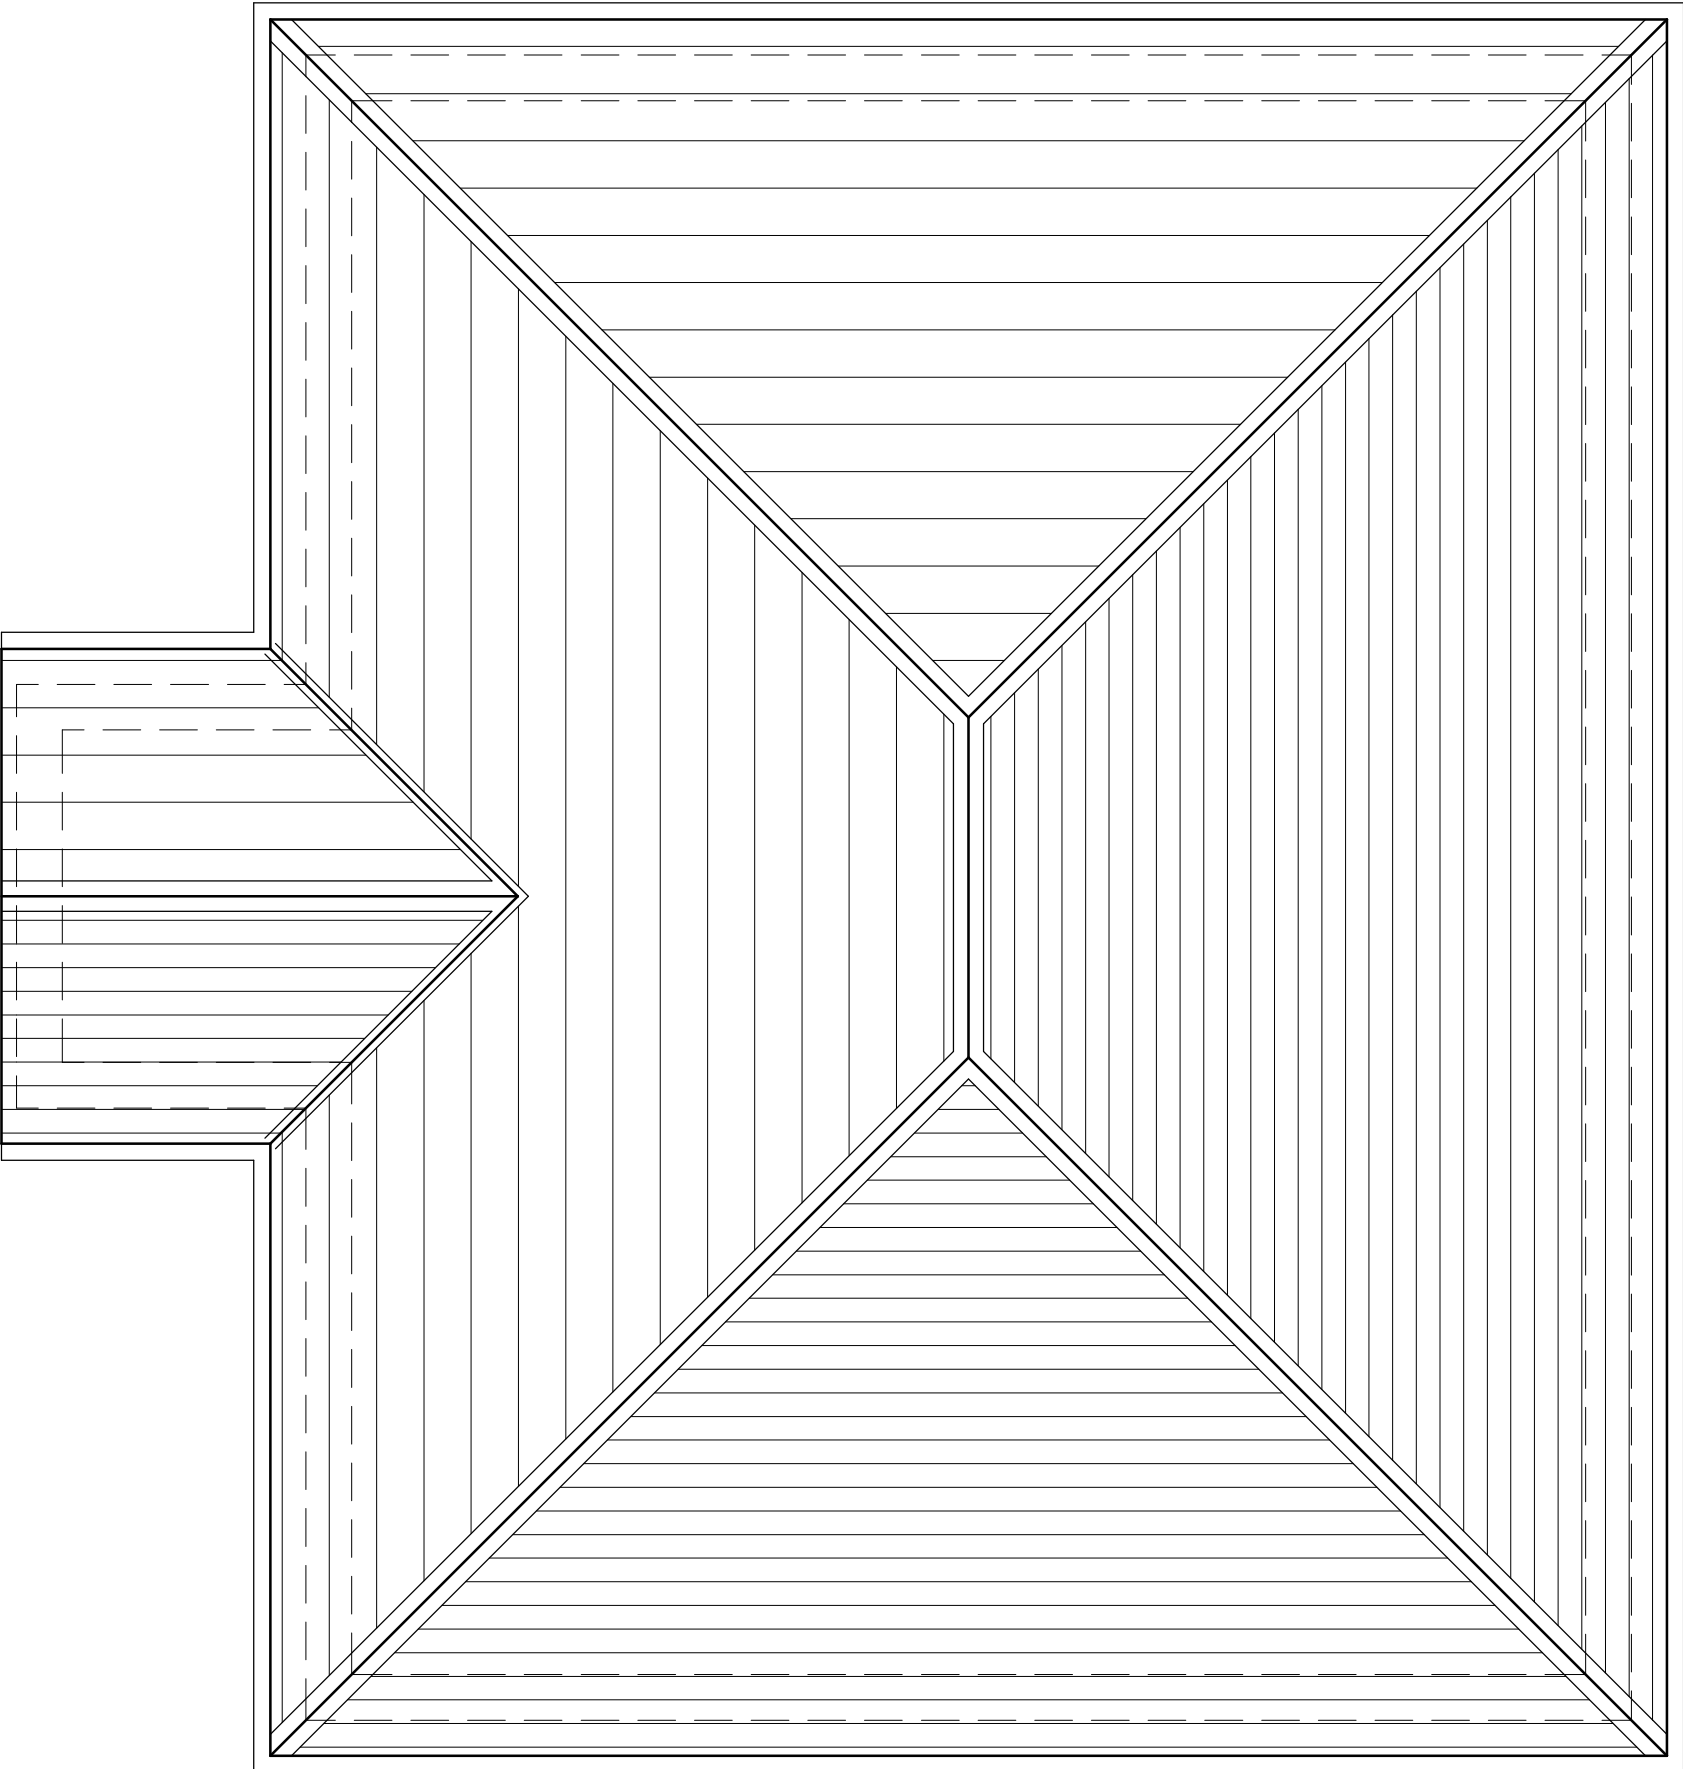

JOB NO.	DRAWING NUMBER	REV
08-012	A(00)-08	-