



SITE LOCATION



Reproduced by permission of Ordnance Survey on behalf of the Controller of Her Majesty's Stationery Office
All rights reserved. © Crown Copyright licence no. 100022432

SITE AREA PLAN


SCALE 1:50,000

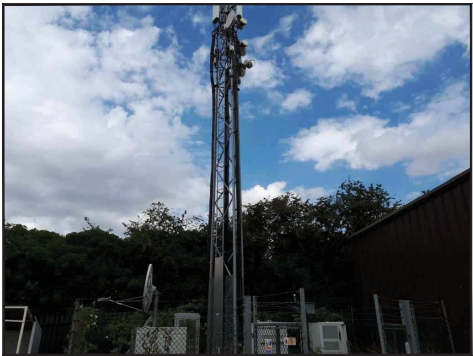 

SITE PHOTOGRAPH



SITE LOCATION

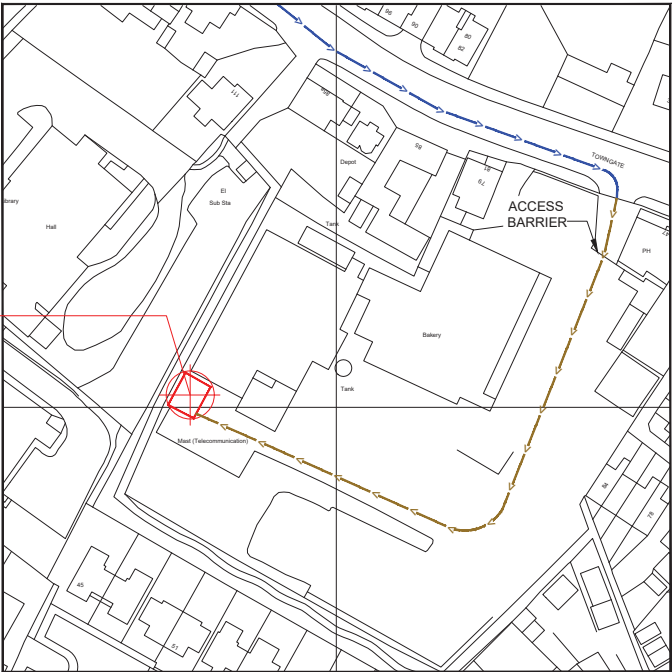


Reproduced by permission of Ordnance Survey on behalf of the Controller of Her Majesty's Stationery Office
All rights reserved. © Crown Copyright licence no. 100022432

NGR E: 432765 N: 410003

SITE LOCATION PLAN

SCALE 1:1250

 

GOOGLE MAPS QR CODE

GOOGLE MAP - Hyperlink to map of the site

GOOGLE STREETVIEW - Hyperlink to streetview of the site

NOTES:

1. ALL DIMENSIONS IN MM UNLESS OTHERWISE NOTED.


DIRECTIONS TO SITE:

EXIT M1 AT J38. AT THE ROUNDABOUT, TAKE THE A637 EXIT TO HUDDERSFIELD. FOLLOW THE A637. AT THE ROUNDABOUT, TAKE THE 1ST EXIT ONTO HUDDERSFIELD ROAD (A637) TURN LEFT ONTO CHURCH STREET (B6131) FOLLOW FOR 1.2 MILES AND THEN TURN RIGHT ONTO TOWNGATE CONTINUE UNDER THE BRIDGE TO THE CROSSROADS. TURN RIGHT TO MAPPLEWELL. RIGHT B6428, THEN RIGHT ONTO B6151

SITE PROVIDER'S PROPERTY BOUNDARY:

ACCESS ROUTE TO SITE:

LEASE ACCESS ROUTE:

 

Master:	MBNL / EE / H3G:	Project:	Purpose of Issue:	Issue:
M004	MBNL	Acquisition Trial	Planning	D
Date:	18/10/2019	Revision / Upgrade Description:		
Drawn:	DJM	Design change to suit alternative structure		
Checked:	IC			
Approved:	DPM			
Master:	MBNL / EE / H3G:	Project:	Purpose of Issue:	Issue:
M003	MBNL	Acquisition Trial	Planning	C
Date:	03/04/2019	Revision / Upgrade Description:		
Drawn:	KD	Lease Demise areas recalculated		
Checked:	IC			
Approved:	JM			
Master:	MBNL / EE / H3G:	Project:	Purpose of Issue:	Issue:
M002	MBNL	Acquisition Trial	Planning	B
Date:	27/03/2019	Revision / Upgrade Description:		
Drawn:	AP	Drawing updated & new ICNRP Configuration		
Checked:	AP			
Approved:	JM			
Master:	MBNL / EE / H3G:	Project:	Purpose of Issue:	Issue:
M001	MBNL	Acquisition Trial	Planning	A
Date:	15/01/2019	Revision / Upgrade Description:		
Drawn:	AP	First Issue		
Checked:	AP			
Approved:	JM			



Hutchison 3G UK Limited
Blue House, 20 Garsfield Road
Mansfield, NG18 1TH
Tel: 01430 760 000
Fax: 01430 760 001




Hatfield Business Park
Hatfield
Hertfordshire
AL10 9BW
Tel: 01707 315000
Fax: 01707 319001



Mobile Broadband Network Limited
Sixth Floor, Thames Tower, Station Road, Reading, RG1 1LX



Site Name:				FOSTERS BAKERY LTD			
Site ID:				1107974			
Address:				FOSTERS BAKERY LTD TOWNGATE MAPPLEWELL BARNSELEY S75 6AS			
Title:				002 SITE LOCATION PLAN			
Project:				ATAP			
Purpose of Issue:				GENERAL ARRANGEMENT			
EE Cell ID:		26060		MBNL Cell ID:		BAR059	
3UK Cell ID:		S0200					
Master Drawing No:				1107974_BAR059_26060_S0200_M004			
				D			

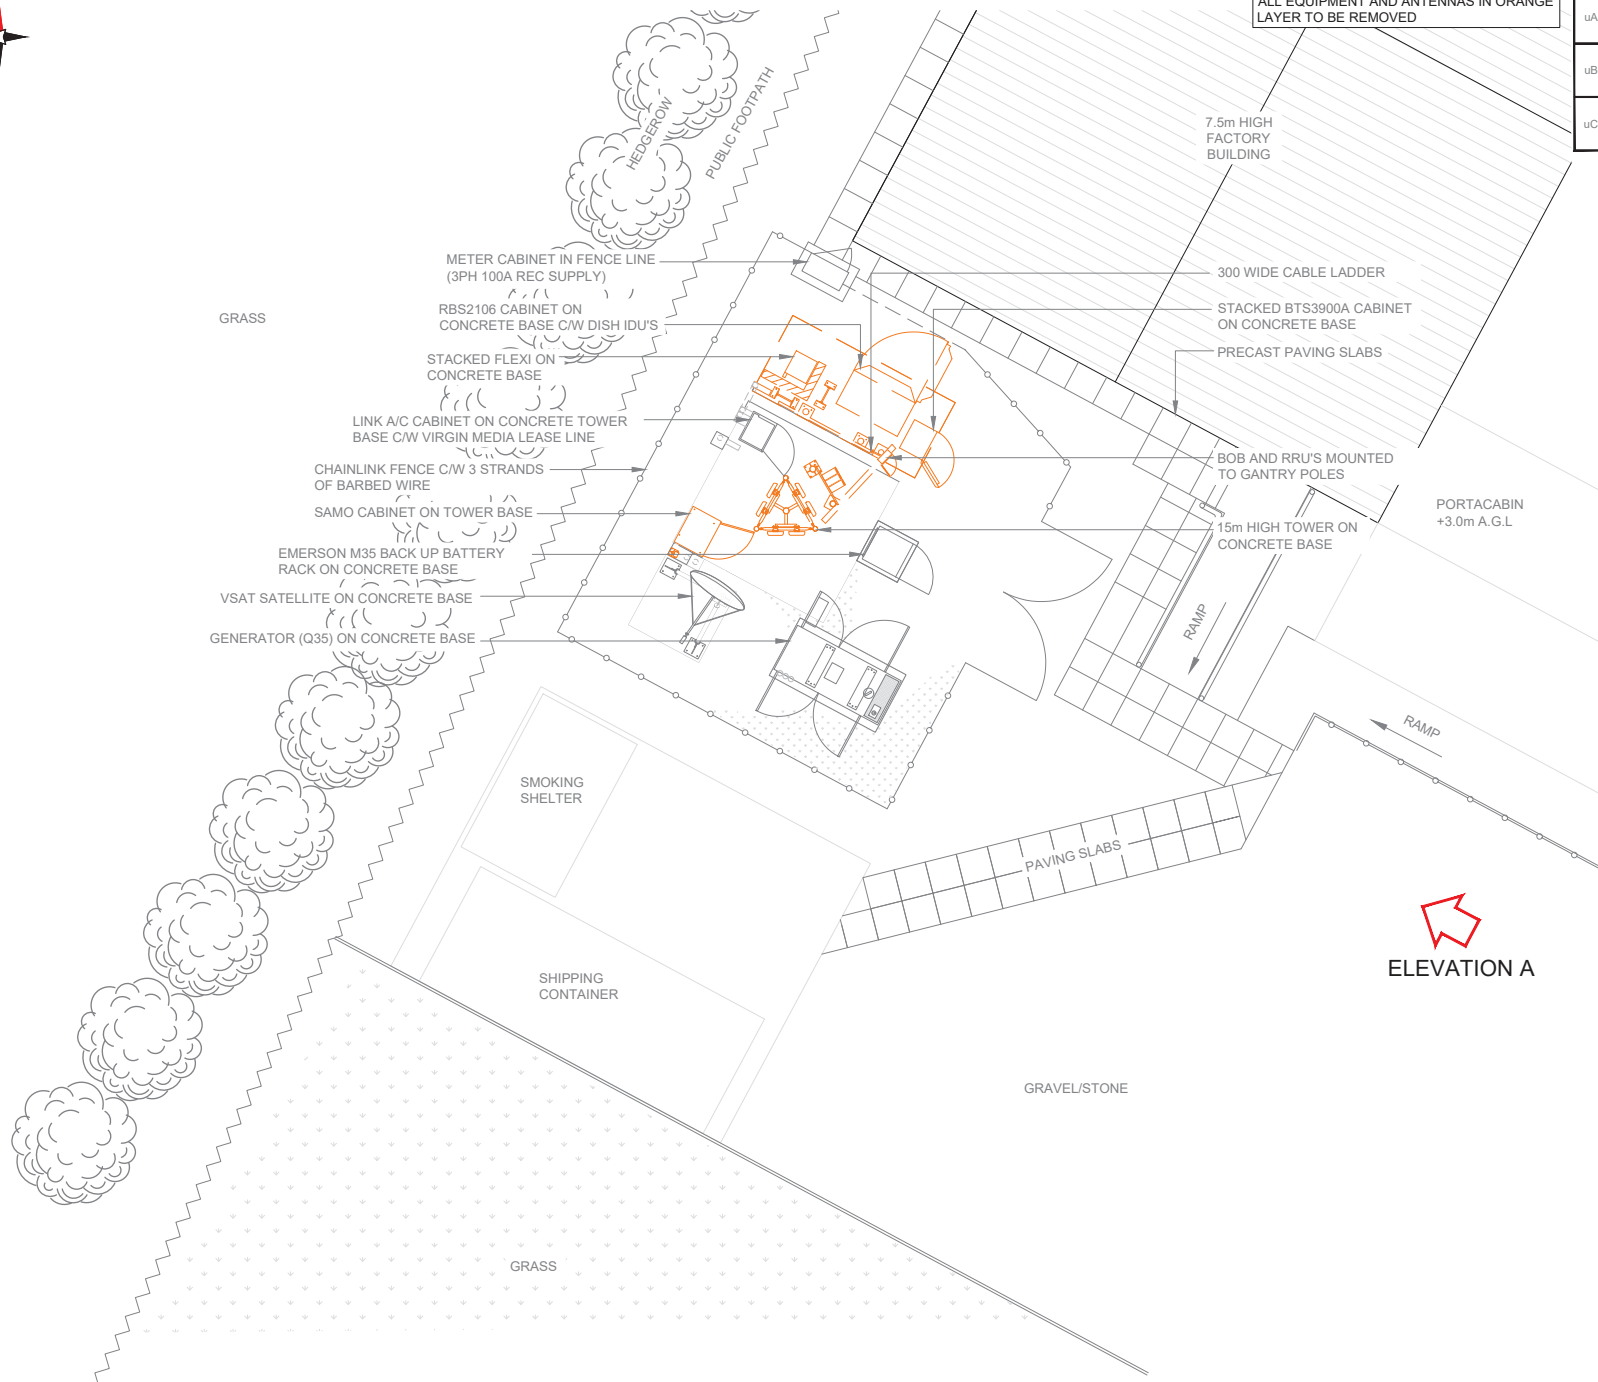

NOTE:
ALL EQUIPMENT AND ANTENNAS IN ORANGE
LAYER TO BE REMOVED

3G Antenna ID	Existing 3G Beam(s)
uA1	60°
uB1	194°
uC1	280°

Master:	MBNL / EE / H3G:	Project:	Acquisition Trial	Purpose of Issue:	Planning	Issue:	D
Date:	18/10/2019	Revision / Upgrade Description:	Design change to suit alternative structure				
Drawn:	DJM	Checked:	IC	Approved:	DPM		
Master:	MBNL / EE / H3G:	Project:	Acquisition Trial	Purpose of Issue:	Planning	Issue:	C
Date:	03/04/2019	Revision / Upgrade Description:	Lease Demise areas recalculated				
Drawn:	KD	Checked:	IC	Approved:	JM		
Master:	MBNL / EE / H3G:	Project:	Acquisition Trial	Purpose of Issue:	Planning	Issue:	B
Date:	27/03/2019	Revision / Upgrade Description:	Drawing updated & new ICNIRP Configuration				
Drawn:	AP	Checked:	AP	Approved:	JM		
Master:	MBNL / EE / H3G:	Project:	Acquisition Trial	Purpose of Issue:	Planning	Issue:	A
Date:	15/01/2019	Revision / Upgrade Description:	First Issue				
Drawn:	AP	Checked:	AP	Approved:	JM		



Hutchinson 3G UK Limited
8th Floor, 20 Garsfield Road
Macclesfield, SK10 1TH
Tel: 01458 760 000
Fax: 01458 760 001
H3G Base Station Information Line: 0845 6043000
Available: 8am-8pm Monday to Friday



Hatfield Business Park
Hatfield
Hertfordshire
AL10 9BW
Tel: 01707 315000
Fax: 01707 319001



Mobile Broadband Network Limited
Sixth Floor, Thames Tower, Station Road, Reading, RG1 1LX



Site Name:				FOSTERS BAKERY LTD			
Site ID:				1107974			
Address:				FOSTERS BAKERY LTD TOWNGATE MAPPLEWELL BARNSELEY S75 6AS			
Title:				100 EXISTING SITE PLAN			
Project:				ATAP			
Purpose of Issue:				GENERAL ARRANGEMENT			
EE Cell ID:		MBNL Cell ID:		3UK Cell ID:			
26060		BAR059		S0200			
Master Drawing No:							
1107974_BAR059_26060_S0200_M004						D	

EXISTING SITE PLAN
Scale 1:100



NOTE:
ALL EQUIPMENT AND ANTENNAS IN ORANGE
LAYER TO BE REMOVED

3G Antenna ID	Existing 3G Bearing
uA1	80°
uB1	194°
uC1	288°

Master:	MBNL / EE / H3G	Project:	Acquisition Trial	Purpose of Issue:	Planning	Issue:	D
M004	MBNL						
Date:	18/10/2019	Revision / Upgrade Description:	Design change to suit alternative structure				
Drawn:	DJM						
Checked:	IC						
Approved:	DPM						
Master:	MBNL / EE / H3G	Project:	Acquisition Trial	Purpose of Issue:	Planning	Issue:	C
M003	MBNL						
Date:	03/04/2019	Revision / Upgrade Description:	Lease Demise areas recalculated				
Drawn:	KD						
Checked:	IC						
Approved:	JM						
Master:	MBNL / EE / H3G	Project:	Acquisition Trial	Purpose of Issue:	Planning	Issue:	B
M002	MBNL						
Date:	27/03/2019	Revision / Upgrade Description:	Drawing updated & new ICNIRP Configuration				
Drawn:	AP						
Checked:	AP						
Approved:	JM						
Master:	MBNL / EE / H3G	Project:	Acquisition Trial	Purpose of Issue:	Planning	Issue:	A
M001	MBNL						
Date:	15/01/2019	Revision / Upgrade Description:	First Issue				
Drawn:	AP						
Checked:	AP						
Approved:	JM						



Hutchison 3G UK Limited
Blue House, 25 Garsfield Road
Maidenhead, SL6 1EH
Tel: 01488 760 000
Fax: 01488 760 001
H3G Base Station Information Line: 0945 6043000
Available: Mon-Fri 9am-Monday to Friday




Hatfield Business Park
Hatfield
Hertfordshire
AL10 9BW
Tel: 01707 315000
Fax: 01707 319001



Mobile Broadband Network Limited
Sixth Floor, Thames Tower, Station Road, Reading, RG1 1LX



Site Name:				FOSTERS BAKERY LTD			
Site ID:				1107974			
Address:				FOSTERS BAKERY LTD TOWNGATE MAPPLEWELL BARNLEY S75 6AS			
Title:				150 EXISTING ELEVATION A			
Project:				ATAP			
Purpose of Issue:				GENERAL ARRANGEMENT			
EE Cell ID:		MBNL Cell ID:		3UK Cell ID:			
26060		BAR059		S0200			
Master Drawing No:						Issue:	
1107974_BAR059_26060_S0200_M004						D	

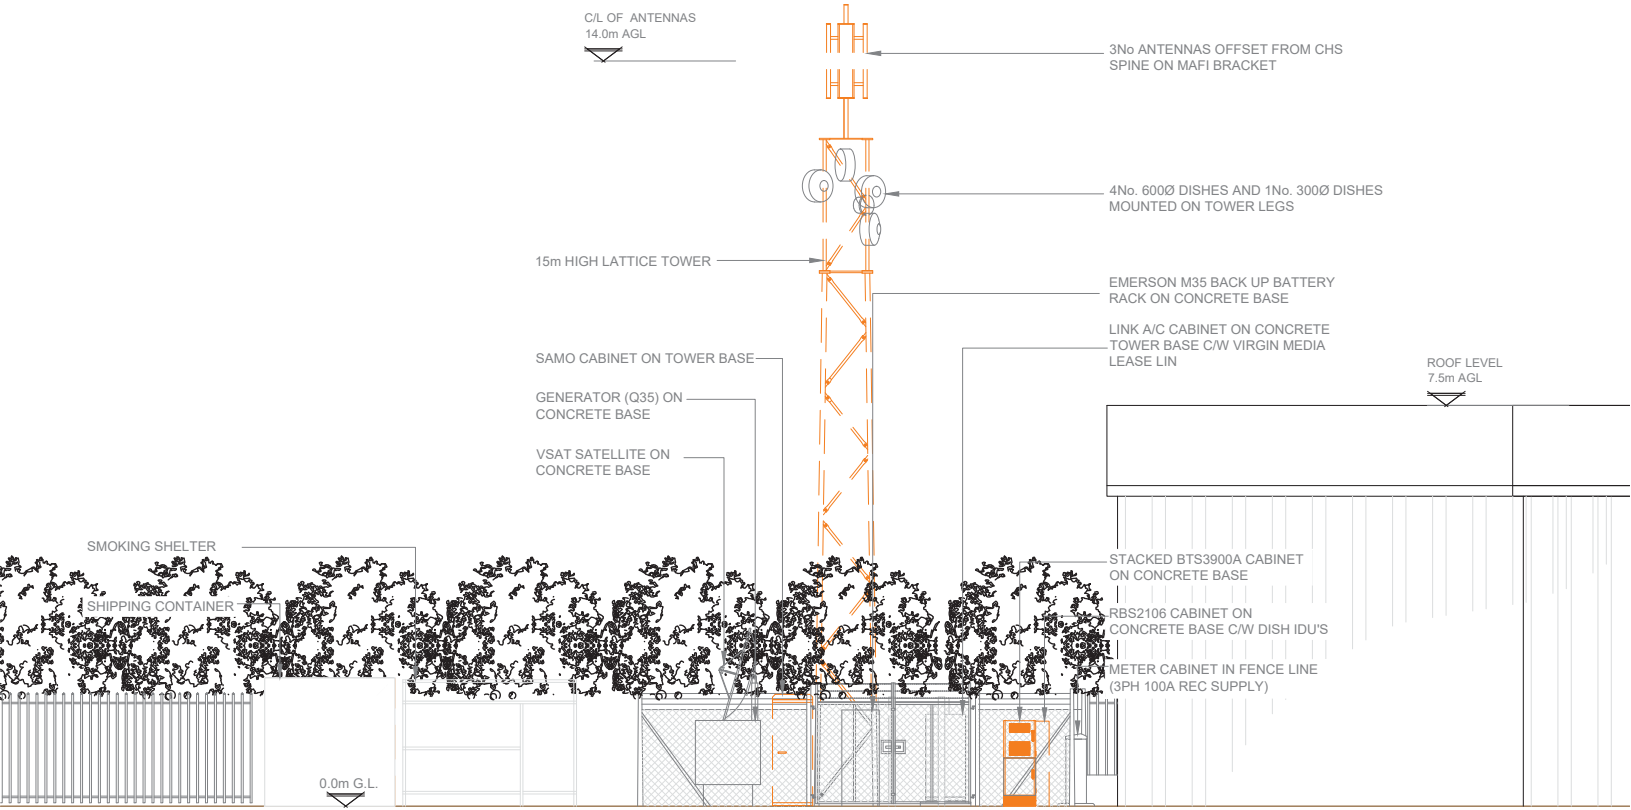

EXISTING ELEVATION A
Scale 1:100





GRASS

HEDGEROW
PUBLIC FOOTPATH

7.5m HIGH
FACTORY
BUILDING

PRECAST PAVING SLABS

CABIN +3.0m A.G.L

PAVING SLABS

GRAVEL/STONE

GRASS

2.4m HIGH GREEN PALISADE FENCE

METER CABINET IN FENCE LINE (3PH 100A REC SUPPLY) TO BE DUCTED TO NEW DISTRIBUTION BOARD LOCATED WITHIN NEW LINK MK5 CABINET

PROPOSED NEW 20.0m PHASE 7 STREETWORKS MONOPOLE ON NEW ROOT FOUNDATION COMPLETE WITH WRAP AROUND CABINET. MONOPOLE TO SUPPORT HS2 CONFIGURATION

PROPOSED NEW MONOPOLE TO SUPPORT 5No. TRANSMISSION DISH SUBJECT TO SUITABLE MANUFACTURES GDC. TOWER TO BE DESIGNED AS BESPOKE TO FOLLOW PROPOSED GEOMETRY IF REQUIRED

EXISTING LINK CABINET CONTAINING VIRGIN MEDIA FIBRE INSTALL TO BE ASSESSED FOR SUITABILITY TO REMOVE OR DUCT TO NEW CABINETS

PROPOSED LINK MK5 CABINET ON ROOT FOUNDATION. DUCTING TO BE INSTALLED TO COMPLY WITH MOST RECENT DESIGN STANDARDS

EXISTING TRANSMISSION AND POWER RESILIENCE EQUIPMENT, EMERSON M35 BACK UP BATTERY, VSAT SATELITE ON CONCRETE BASE AND Q35 GENERATOR. TO BE CONFIGURED AND CONNECTED WITH PROPOSED NEW EQUIPMENT IN ACCORDANCE WITH MBNL LATEST SPECIFICATIONS

Antenna Aperture ID	Proposed AGSIS Bearing
A1	90°
A2	90°
A3	90°
A4	90°
B1	180°
B2	180°
B3	180°
B4	180°
C1	300°
C2	300°
C3	300°
C4	300°

Master:	MBNL / EE / H3G	Project:	Acquisition Trial	Purpose of Issue:	Planning	Issue:	D
Date:	18/10/2019	Revision / Upgrade Description:	Design change to suit alternative structure				
Drawn:	DJM	Checked:	IC	Approved:	DPM		
Master:	MBNL / EE / H3G	Project:	Acquisition Trial	Purpose of Issue:	Planning	Issue:	C
Date:	03/04/2019	Revision / Upgrade Description:	Lease Demise areas recalculated				
Drawn:	KD	Checked:	IC	Approved:	JM		
Master:	MBNL / EE / H3G	Project:	Acquisition Trial	Purpose of Issue:	Planning	Issue:	B
Date:	27/03/2019	Revision / Upgrade Description:	Drawing updated & new ICNIRP Configuration				
Drawn:	AP	Checked:	AP	Approved:	JM		
Master:	MBNL / EE / H3G	Project:	Acquisition Trial	Purpose of Issue:	Planning	Issue:	A
Date:	15/01/2019	Revision / Upgrade Description:	First Issue				
Drawn:	AP	Checked:	AP	Approved:	JM		



Hatfieldson 3G UK Limited
Star House, 10 Grand Road
Maidenhead, SL6 8TH
Tel: 01628 785 000
Fax: 01628 785 001
H3G Base Station Information line
045 6043001
Available 8pm-8pm Monday to Friday



Hatfield Business Park
Hatfield
Hertfordshire
AL10 9BW
Tel: 01707 316000
Fax: 01707 319001



Mobile Broadband Network Limited
Sixth Floor, Thames Tower, Station Road, Reading, RG1 1LX




Site Name:	FOSTERS BAKERY LTD		
Site ID:	1107974		
Address:	FOSTERS BAKERY LTD TOWNGATE MAPPLEWELL BARNLEY S75 6AS		
Title:	215 MAX CONFIGURATION SITE PLAN		
Project:	ATAP		
Purpose of Issue:	GENERAL ARRANGEMENT		
EE Cell ID:	26060	MBNL Cell ID:	BAR059
		3UK Cell ID:	S0200
Master Drawing No:			Issue:
1107974_BAR059_26060_S0200_M004			D



ELEVATION A

PROPOSED MAX CONFIGURATION SITE PLAN

Scale 1:100

 


SITE CAPACITY & LEAD OPERATOR			
A	B	C	LEAD
HS2	HS2	HS2	H3G

100mm

150mm

100mm

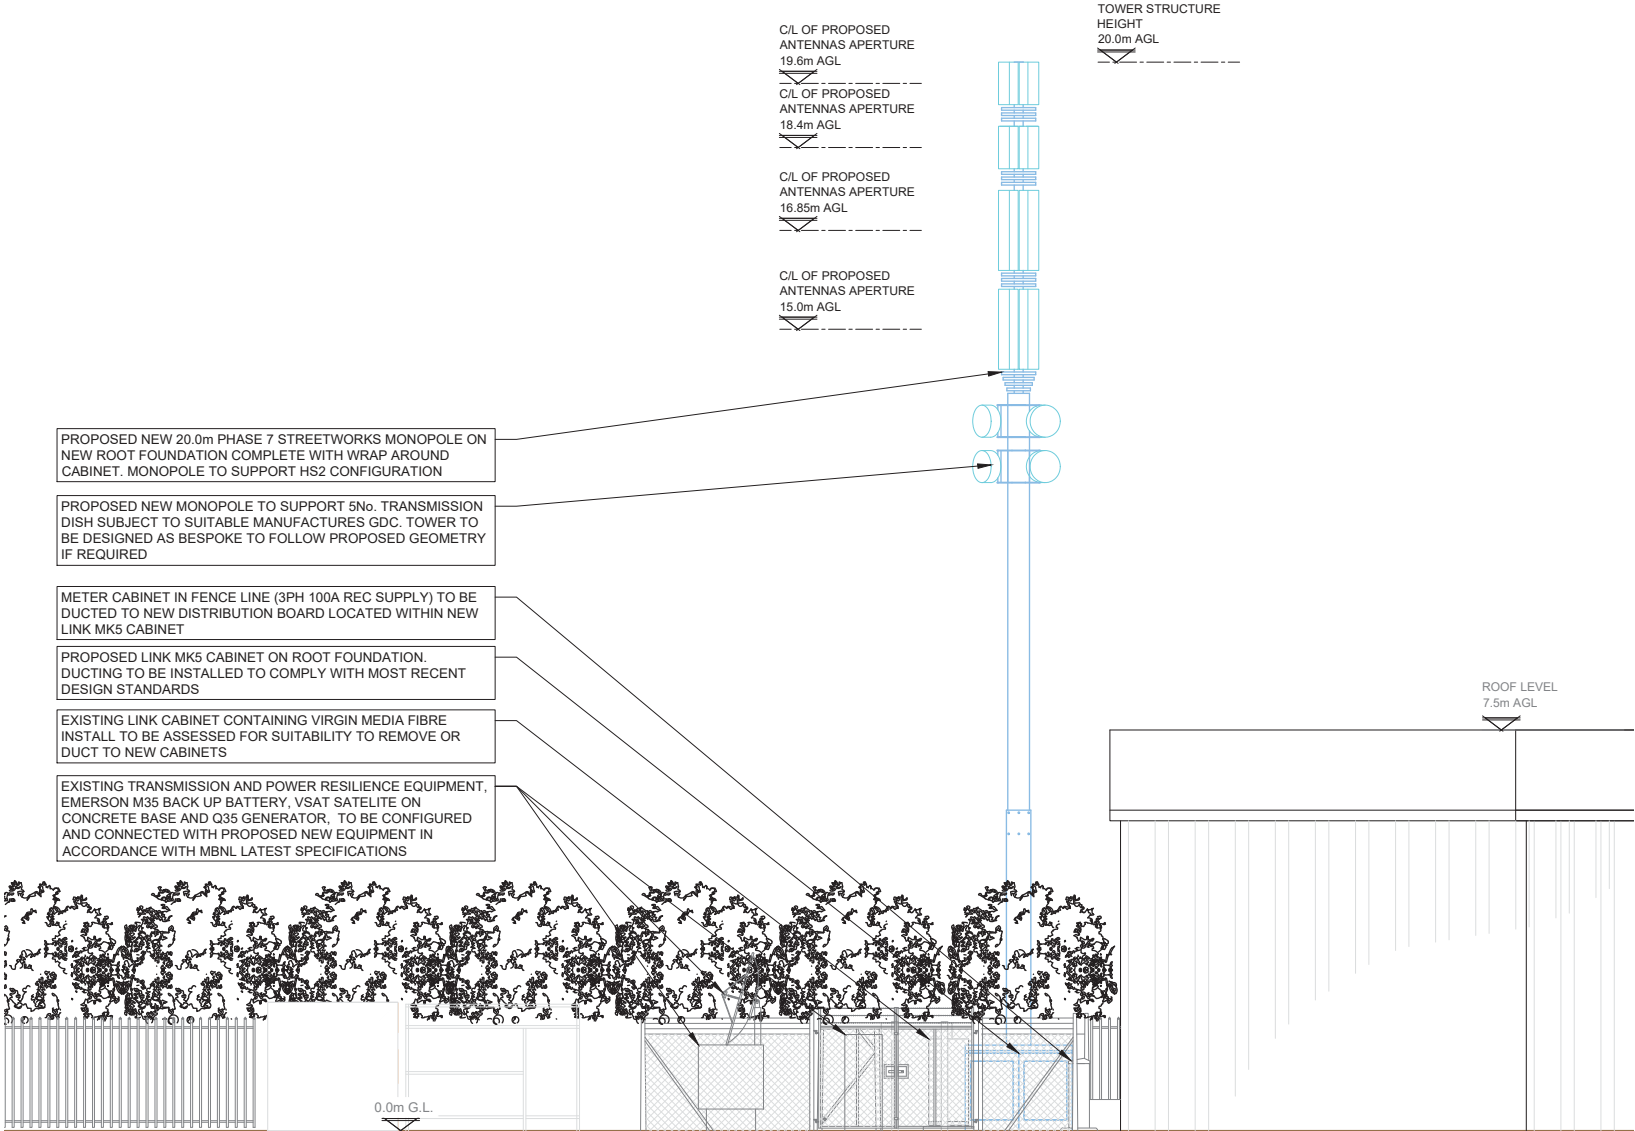

PROPOSED MAX CONFIGURATION ELEVATION A
Scale 1:100



SITE CAPACITY & LEAD OPERATOR			
A	B	C	LEAD
HS2	HS2	HS2	H3G

Antenna Aperture ID	Proposed AGSBS Bearing
A1	90°
A2	90°
A3	90°
A4	90°
B1	180°
B2	180°
B3	180°
B4	180°
C1	300°
C2	300°
C3	300°
C4	300°

Master:	MINI / EE / H3G	Project:	Purpose of Issue:	Issue:
M004	MBNL	Acquisition Trial	Planning	D
Date:	18/10/2019	Revision / Upgrade Description: Design change to suit alternative structure		
Drawn:	DJM			
Checked:	IC			
Approved:	DPM			
Master:	MINI / EE / H3G	Project:	Purpose of Issue:	Issue:
M003	MBNL	Acquisition Trial	Planning	C
Date:	03/04/2019	Revision / Upgrade Description: Lease Demise areas recalculated		
Drawn:	KD			
Checked:	IC			
Approved:	JM			
Master:	MINI / EE / H3G	Project:	Purpose of Issue:	Issue:
M002	MBNL	Acquisition Trial	Planning	B
Date:	27/03/2019	Revision / Upgrade Description: Drawing updated & new ICNIRP Configuration		
Drawn:	AP			
Checked:	AP			
Approved:	JM			
Master:	MINI / EE / H3G	Project:	Purpose of Issue:	Issue:
M001	MBNL	Acquisition Trial	Planning	A
Date:	15/01/2019	Revision / Upgrade Description: First Issue		
Drawn:	AP			
Checked:	AP			
Approved:	JM			



Hutchison 3G UK Limited
8th Floor, 20 Gresham Road
Maidenhead, SL6 1EH
Tel: 01488 760 000
Fax: 01488 760 001
H3G Base Station Information Line: 0845 6043000
Available: Mon-Fri 9am to 5pm



Hatchfield Business Park
Hatchfield
Hertfordshire
AL10 9BW
Tel: 01707 315000
Fax: 01707 319001



Mobile Broadband Network Limited
Sixth Floor, Thames Tower, Station Road, Reading, RG1 1LX



Site Name:	FOSTERS BAKERY LTD		
Site ID:	1107974		
Address:	FOSTERS BAKERY LTD TOWNGATE MAPPLEWELL BARNSELY S75 6AS		
Title:	265 MAX CONFIGURATION ELEVATION		
Project:	ATAP		
Purpose of Issue:	GENERAL ARRANGEMENT		
EE Cell ID:	26060	MBNL Cell ID:	BAR059
3UK Cell ID:	S0200	Master Drawing No:	1107974_BAR059_26060_S0200_M004
Issue:	D		