


DEARNE HALL FOLD

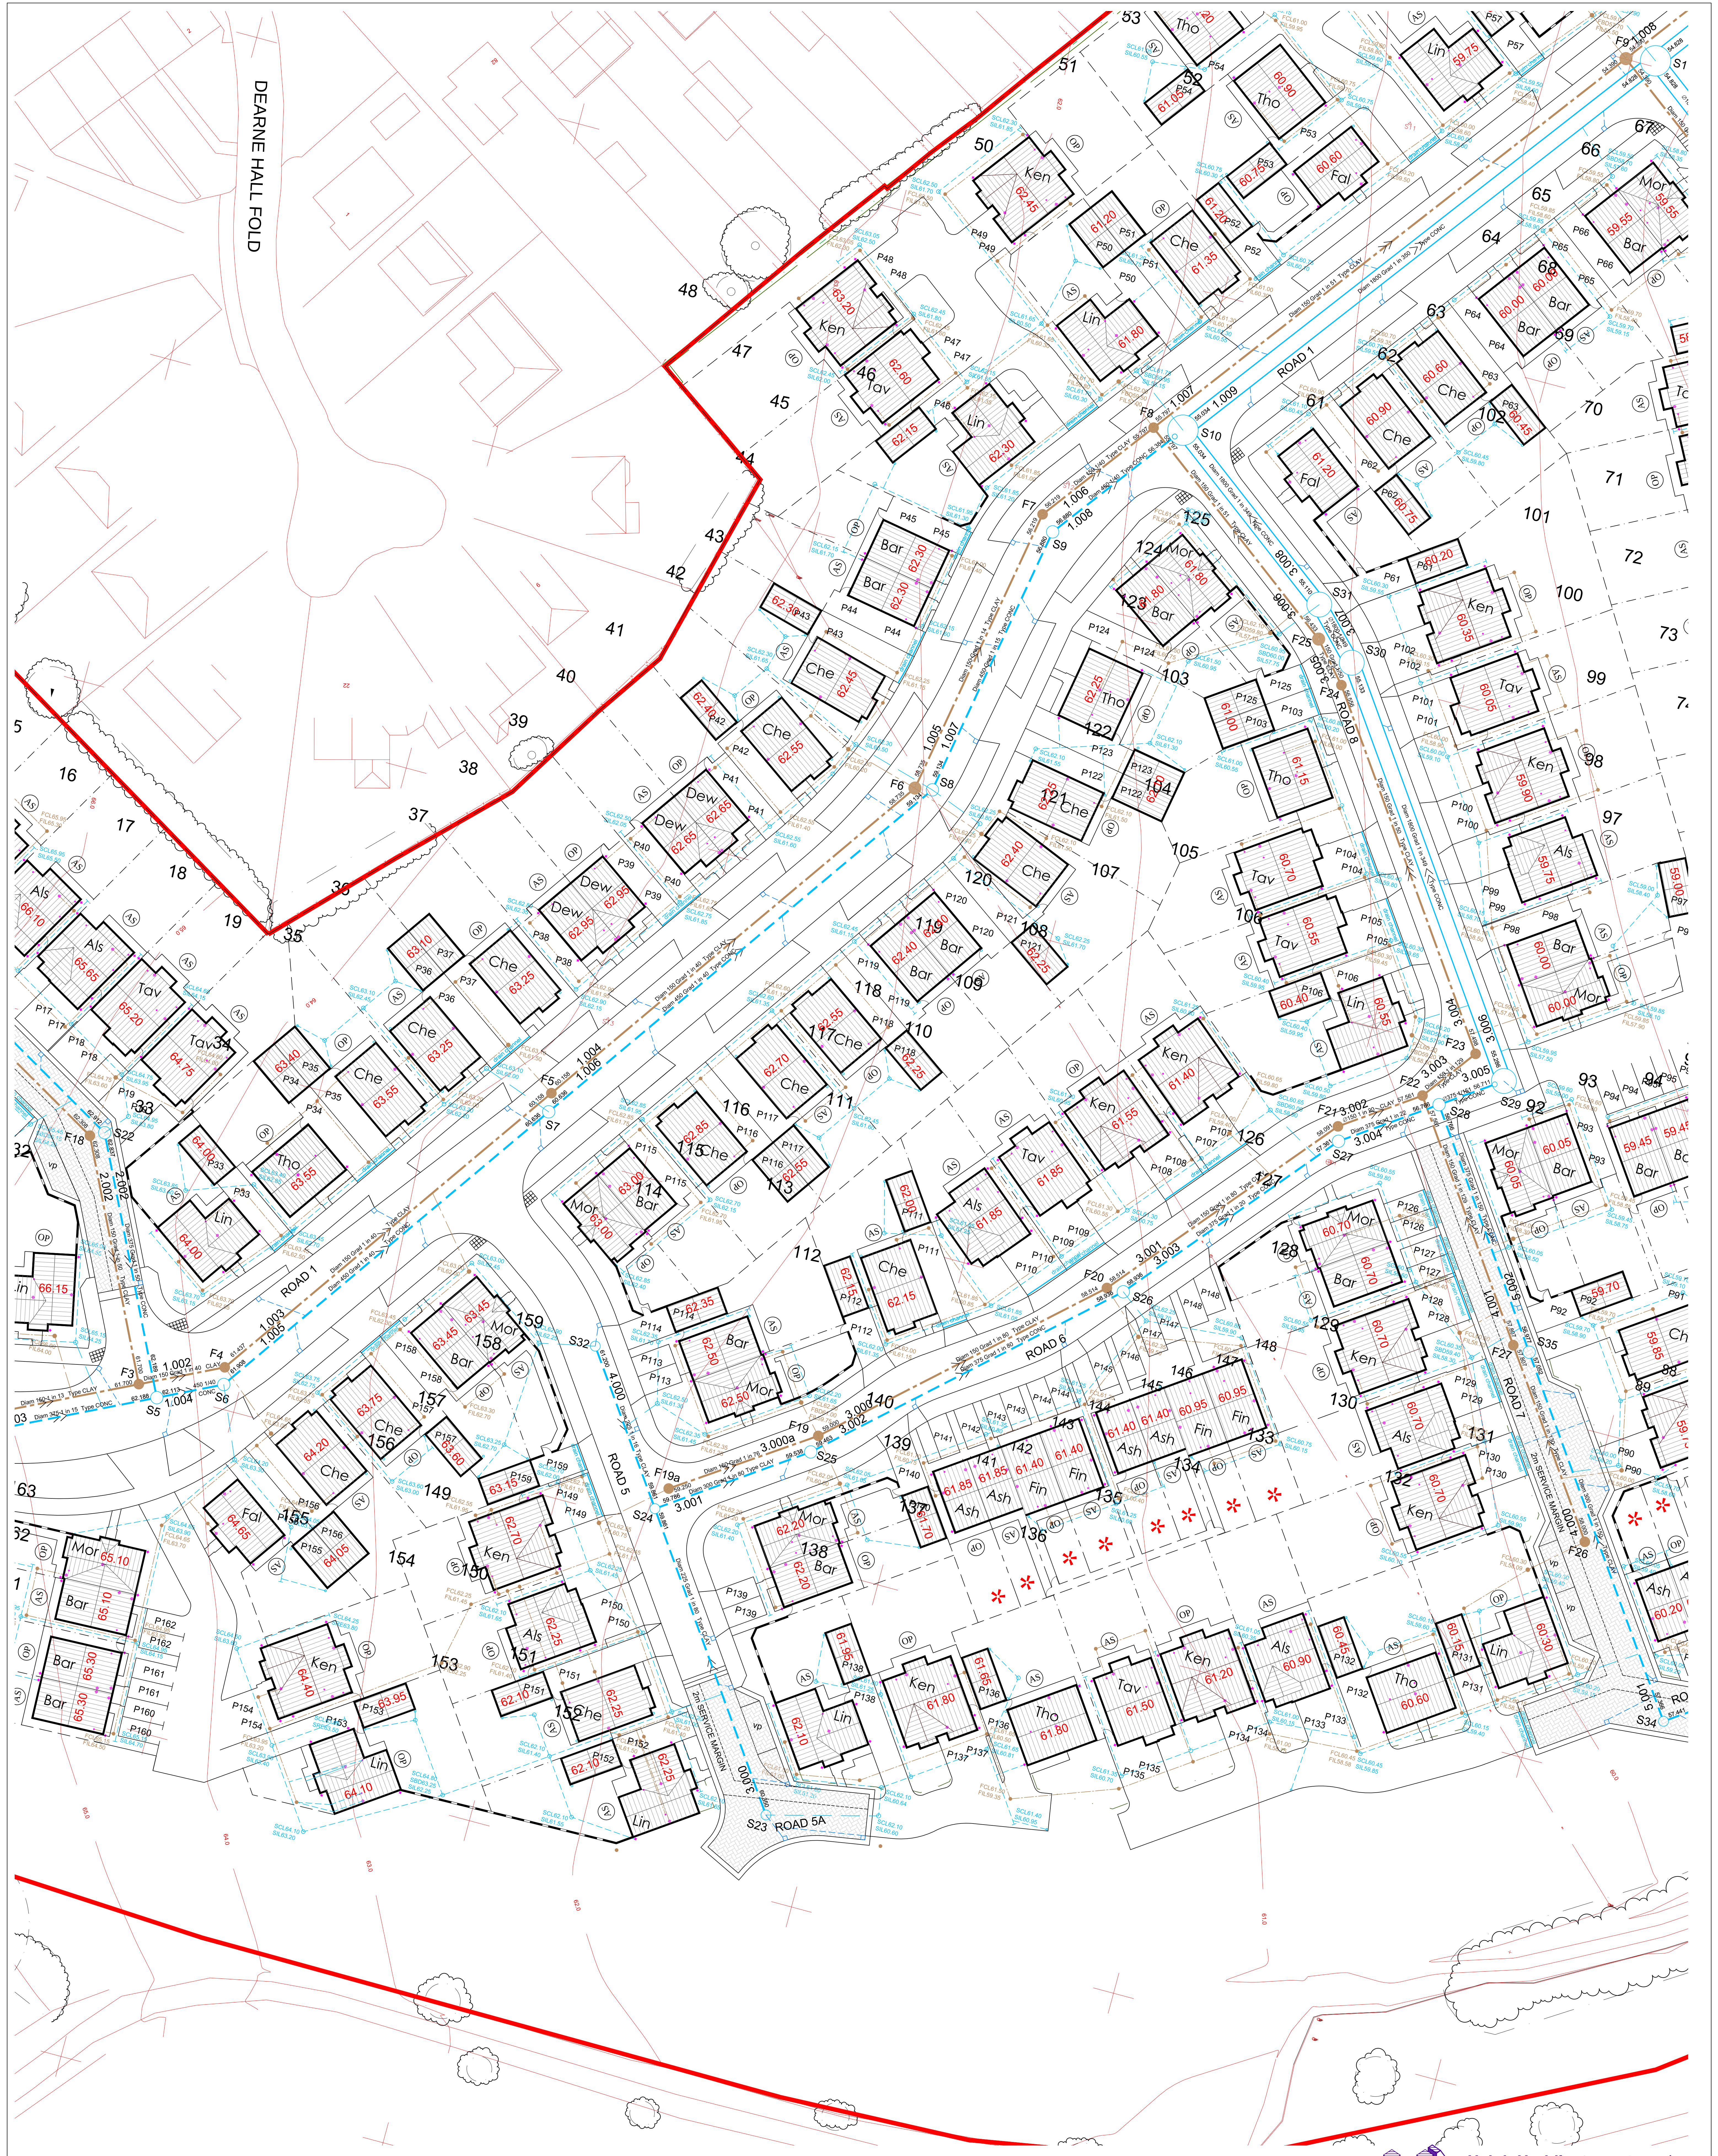

Haigh Huddleston & Associates
Civil Structural Engineering Consultants

Firth Buildings, 99 - 101 Leeds Rd, Dewsbury, WF12 7BU
e: trevor.haigh@haighhuddleston.co.uk

Client
BARRATT DAVID WILSON HOMES

Project
DEARNE HALL ROAD, LOW BARUGH

Detail
PROPOSED PRIVATE DRAINAGE PLAN - AREA 2

Rev B. Plot levels & numbers recoloured for clarity
Rev A Revised to suit latest planning layout G,
Drainage to plots 149-154 amended, MH F19a added

09.06.17 MT
02.06.17 MT

Dwn Chkd Date Scale Dwg No.
HH MAY-17 1:250@A0 E14/6/12/020-02B