


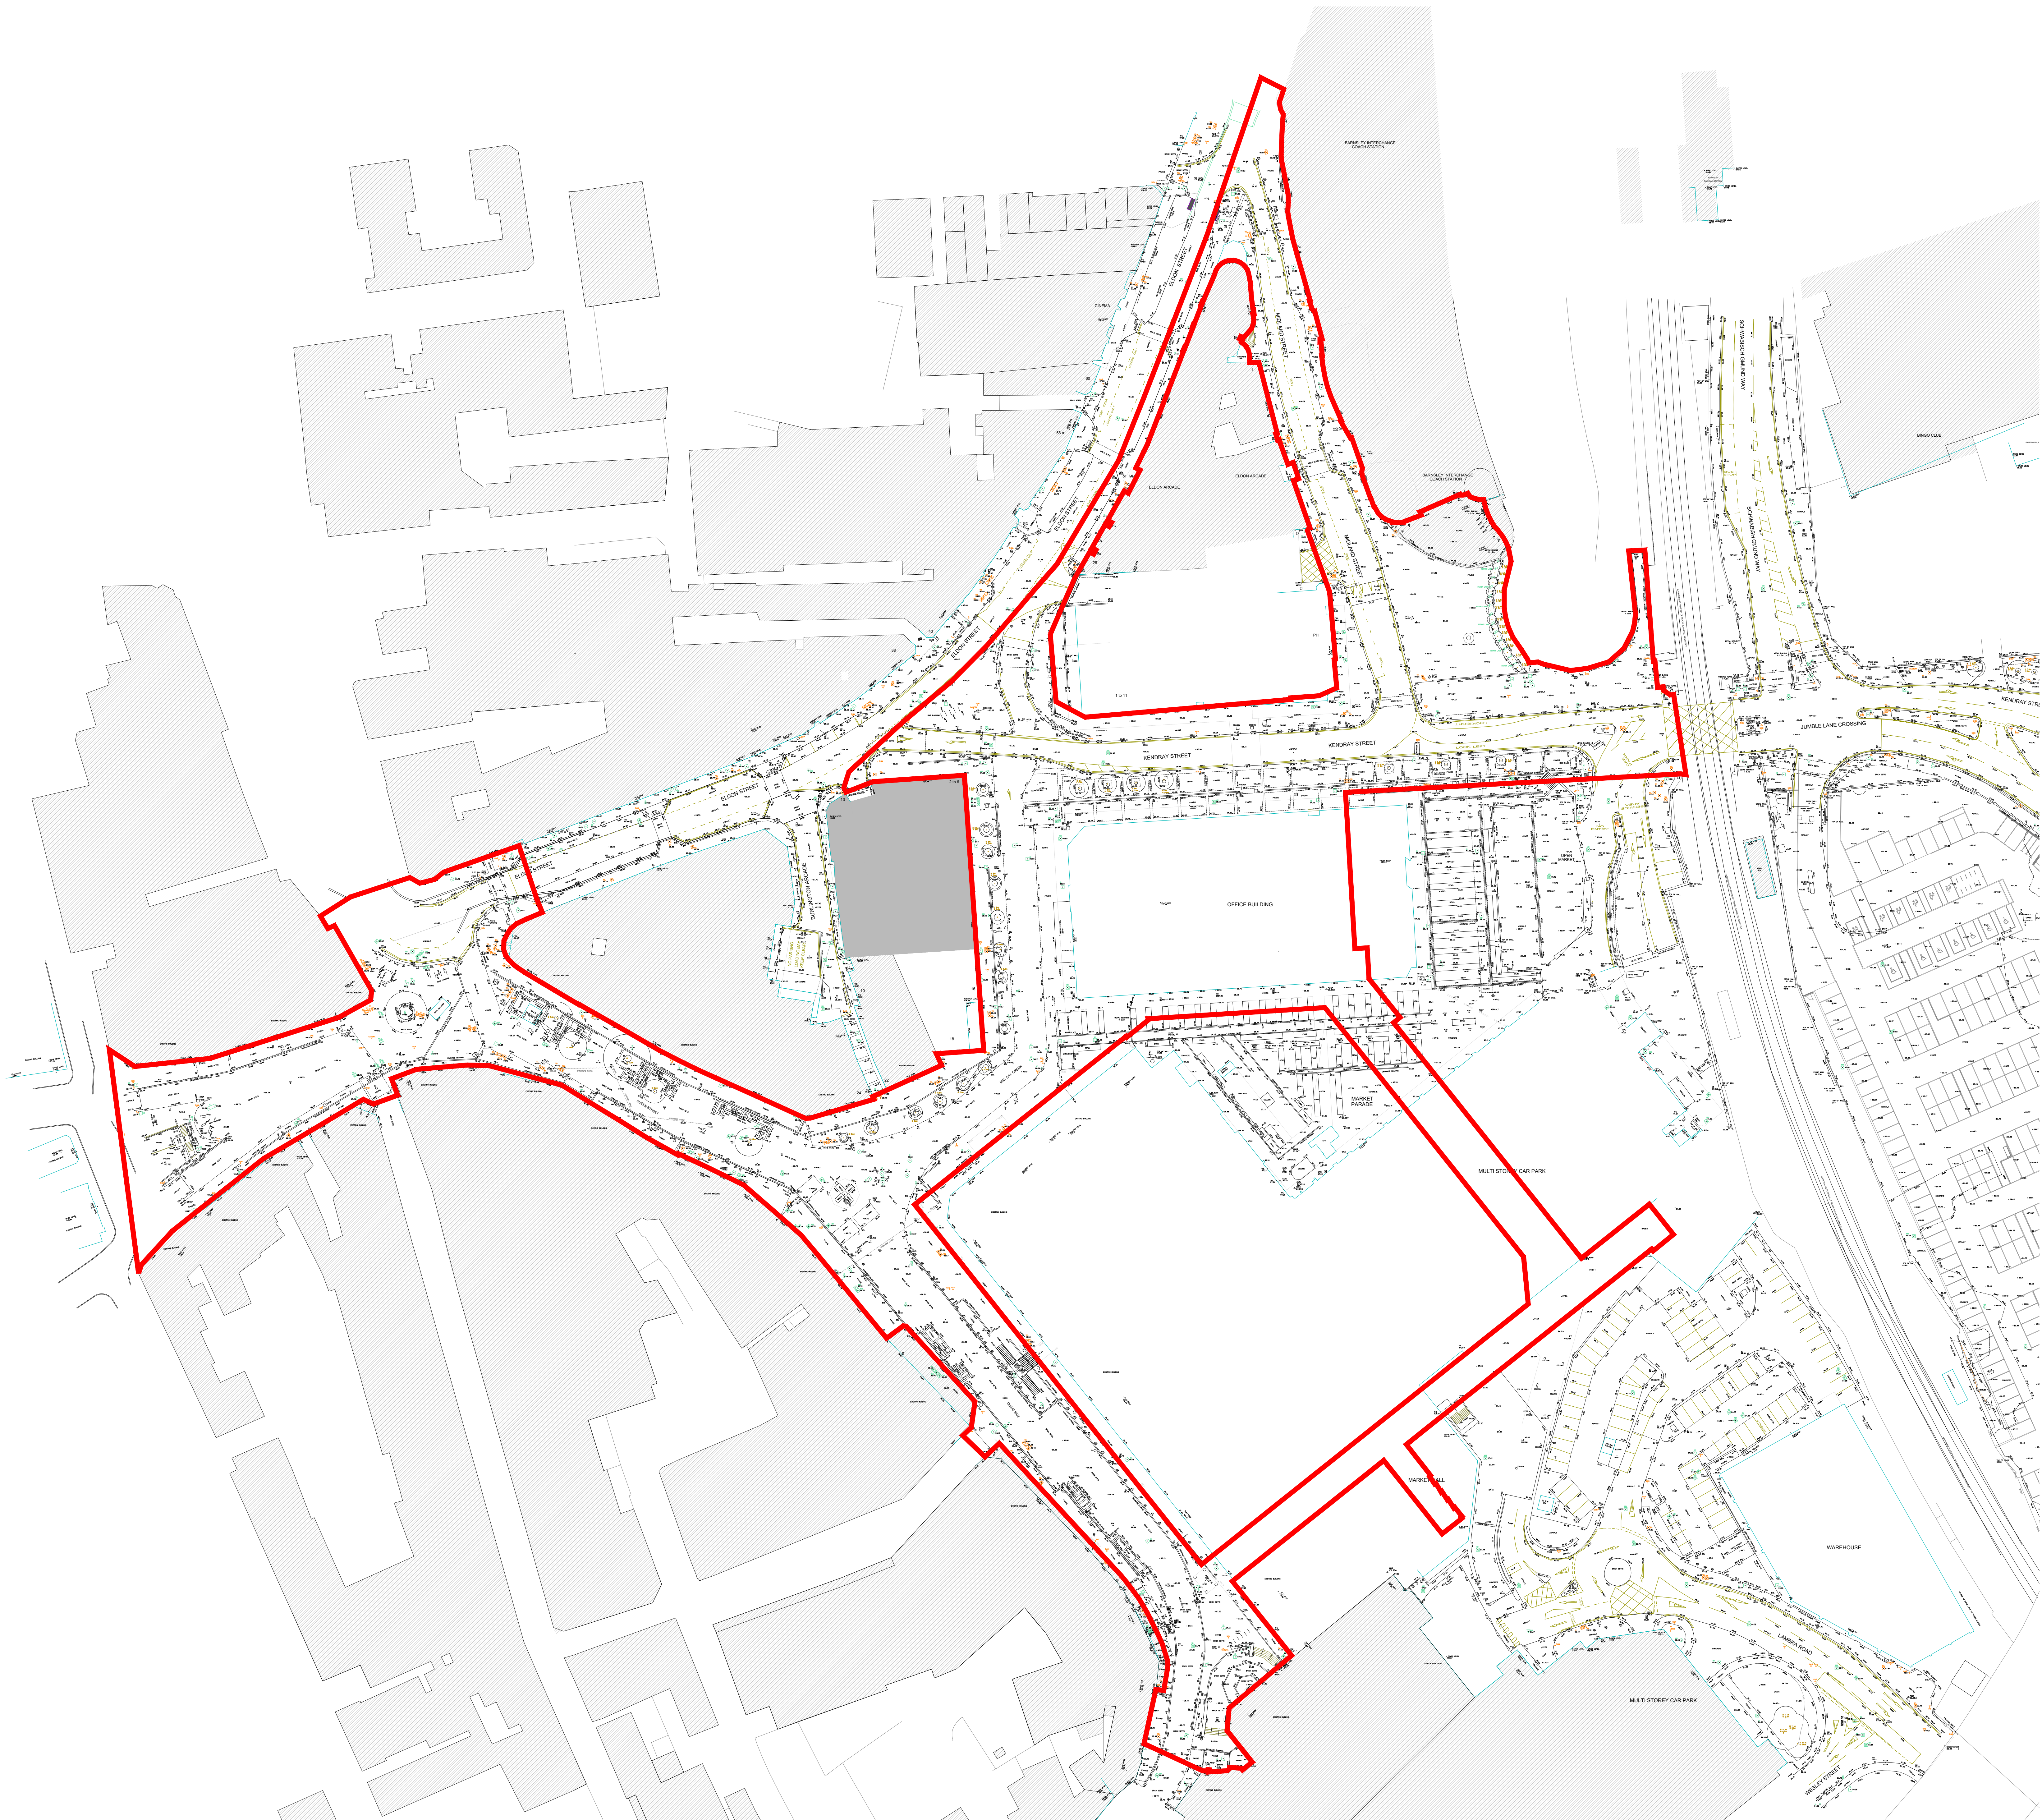

Notes:
• This drawing is copyright.
• Do not scale dimensions from this drawing.
• This drawing is to be read in conjunction with all other relevant drawings.
• All discrepancies on this drawing are to be reported to the architect.
• Do not modify any element of this drawing.
• Use drawing only for purpose(s) issued.
North Sign / Key Plan

The following external model files are included within this drawing:

 Full Application Boundary

Rev	Date	Revision Notes	On	Rv
Client/ Contractor				



**Intelligence
Buildings
Infrastructure**

www.ibigroup.com

Project:
BETTER BARNSELY TOWN CENTRE

Drawing Title:
EXISTING SITE PLAN
- WHOLE SITE

Job Number 50035	Drawing Originated Date 26/02/18	PAS 1192 Status Code -
Scale@A0 1:500	Purpose PLANNING	
Drawing Number BBTC_IBI_XX_L_G700_PL_00_03	Revision	-