



Existing side elevation




Existing front elevation (facing playground)

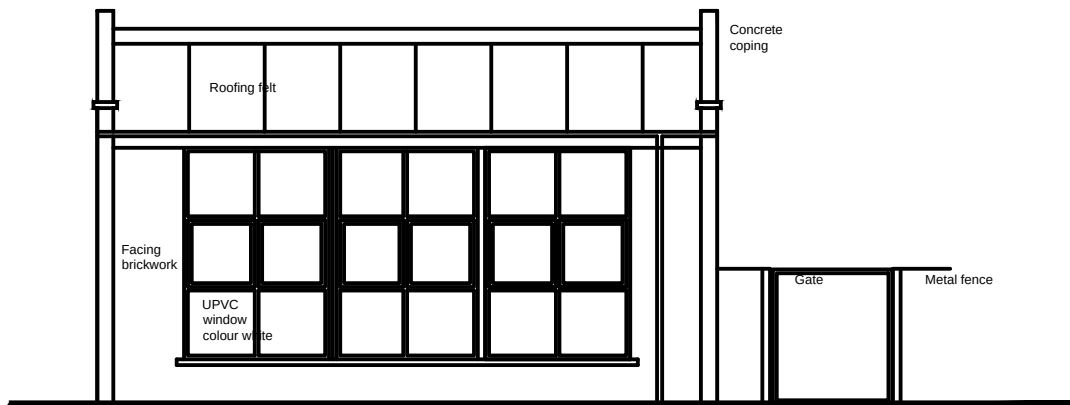

Proposed side elevation

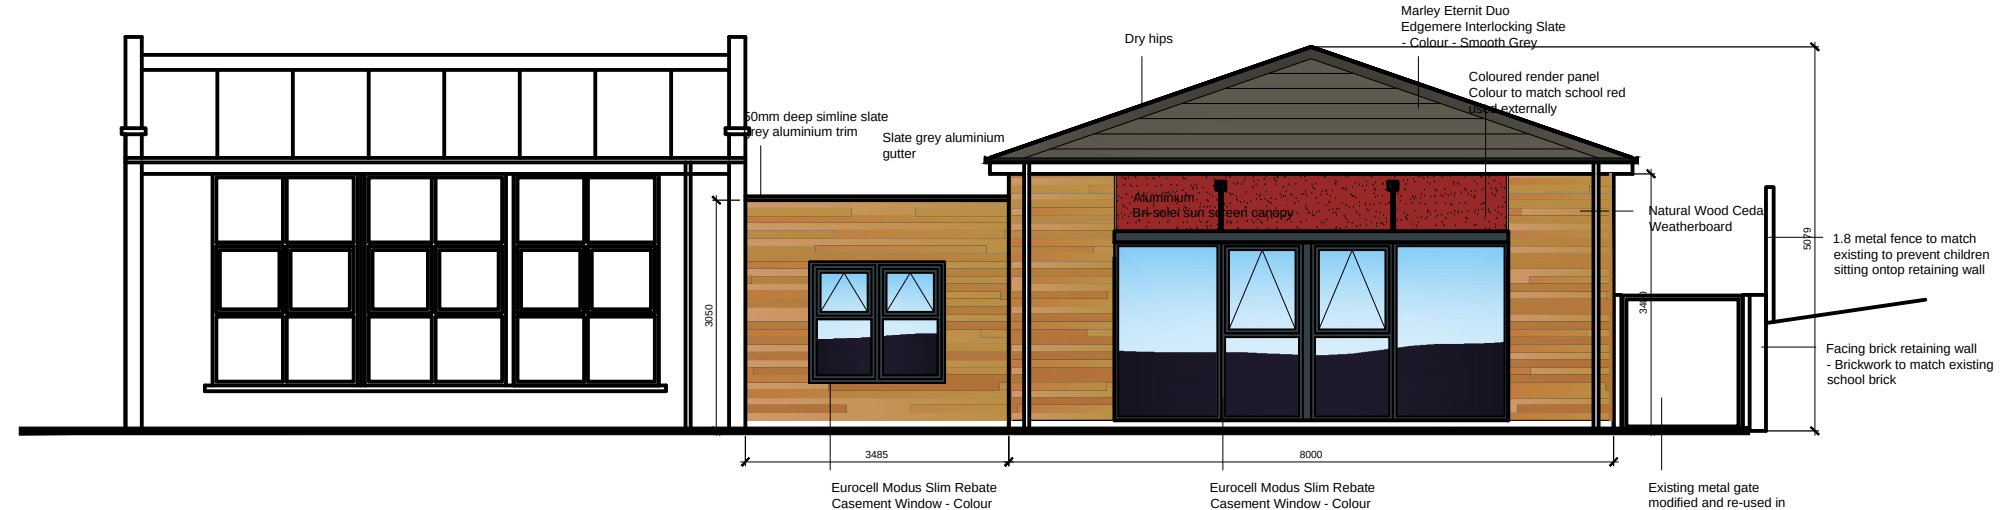

Proposed front elevation (facing playground)

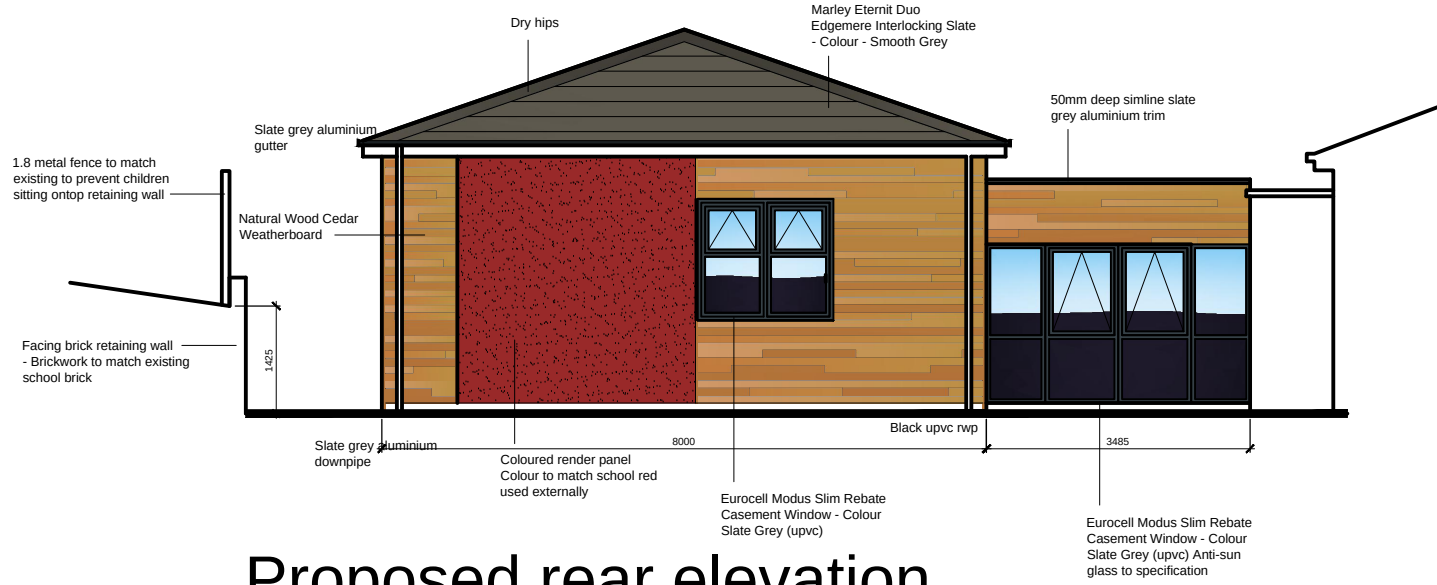

Proposed rear elevation

KEY PLAN

NOTES:

This drawing is produced for use in this project only and may not be used for any other purpose. NPS Property Consultants Ltd accept no liability for the use of this drawing other than the purpose for which it was intended in connection with this project as recorded on the title block fields 'Purpose for Issue' and 'File Status Code'.

This drawing may not be reproduced in any form without prior written agreement.

Do not scale from the drawing, use written dimensions only.

REVISED BY:		DATE:		CHECKED BY:		DATE:	
SCALE BAR							
PURPOSE OF ISSUE							
FILE STATUS CODE							
© COPYRIGHT NPS GROUP							A1
Ordnance Survey mapping reproduced by permission of & Controller of HM Stationery Office Crown Copyright. Ordnance Survey Licence No: 100022264							
				NPS Property Consultants Ltd GATEWAY PLAZA SACKVILLE STREET, BARNSELEY SOUTH YORKSHIRE, S70 9GG TEL: 01226 774605 FAX: 01226 774399 EMAIL: barnsley@nps.co.uk Head Office: Lancaster House, 16 Central Avenue, St Andrews Business Park, Newick, NP2 0BH. Tel: 01603 706001 Fax: 01603 706001 Other Office locations can be found on our website: www.nps.co.uk			
Property Design and Management Services							
CLIENT							
EDUCATION							
PROJECT							
SUMMER LANE PRIMARY SCHOOL							
TITLE							
CLASSROOM EXTENSION AND INTERNAL ALTERATIONS EXISTING AND PROPOSED ELEVATIONS							
SCALES		DATE		DRAWN		CHECKED	
1:100		16/04/2015		PH			
FILE / DRAWING NAME							REV CODE
PROJECT NR		ZONE	LEVEL	TYPE	ROLE	UNIQUE NR	
17-16-1-1026		-	A	DR	X	0100	