

Notes:

PLANNING DRAWINGS - THIS DRAWING SHOULD NOT BE USED FOR ANY OTHER PURPOSES THAN THAT SPECIFIED HERE

COPYRIGHT - THIS DRAWING MAY NOT BE REPRODUCED OR MODIFIED IN WHOLE OR PART BY ANY PERSON OR ORGANISATION WITHOUT THE ARCHITECTS CONSENT. ISSUING COPIES TO THIRD PARTIES MAY NOT BE DONE WITHOUT THE ARCHITECTS CONSENT

Revision: --

Revision List:

0 5m

PROPOSED MATERIALS

Walls - Red facing brick to match

Roof - Grey concrete tiles to match

Windows/ Doors - White PVCu to match

Gutters / Pipes - Black PVCu

Fascias / soffits - Black PVCu


Project/ Client: 54 Farmhouse Lane / Barrett

Drawing Title: Elevations - Proposed


Drawing Number: 2058/TP/006

Scale at A3: 1:100


Date: Oct 18

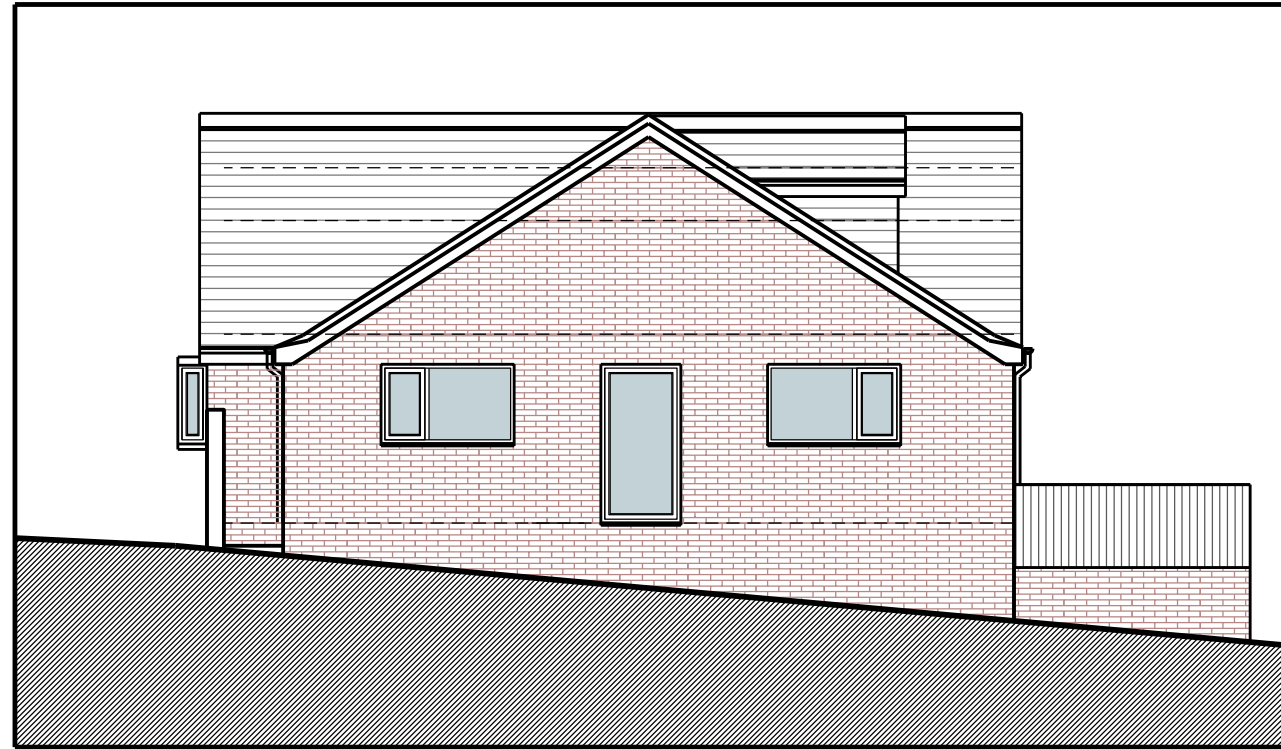


North West Elevation - Proposed

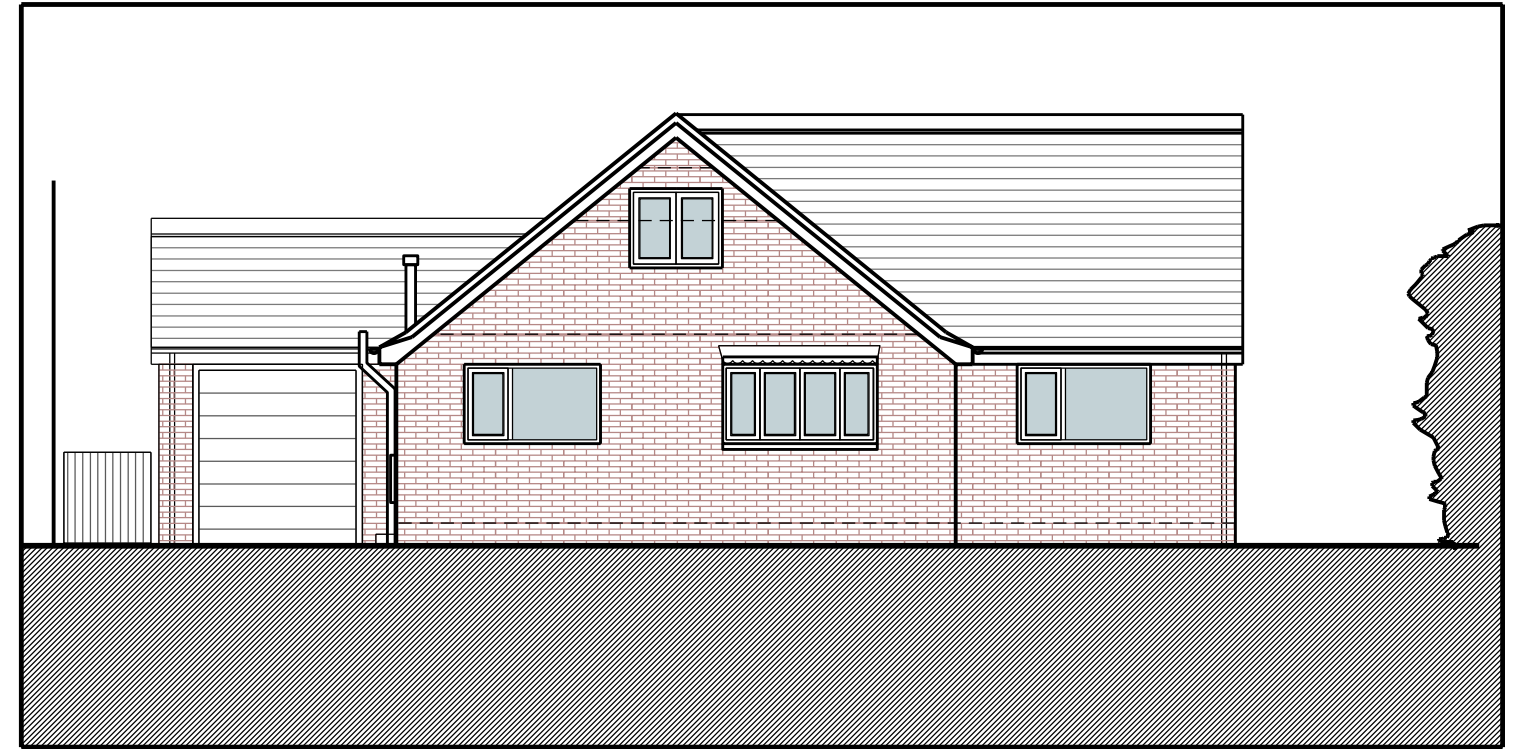

North East Elevation - Proposed

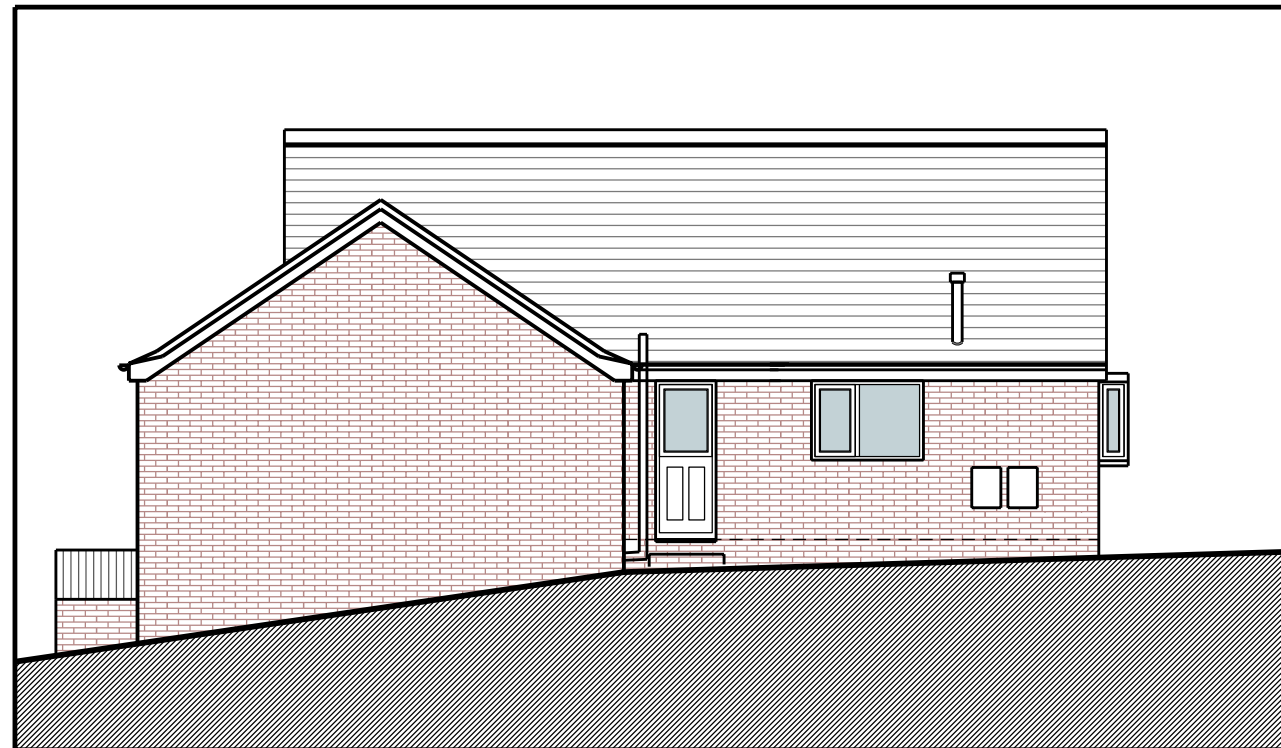

South East Elevation - Proposed

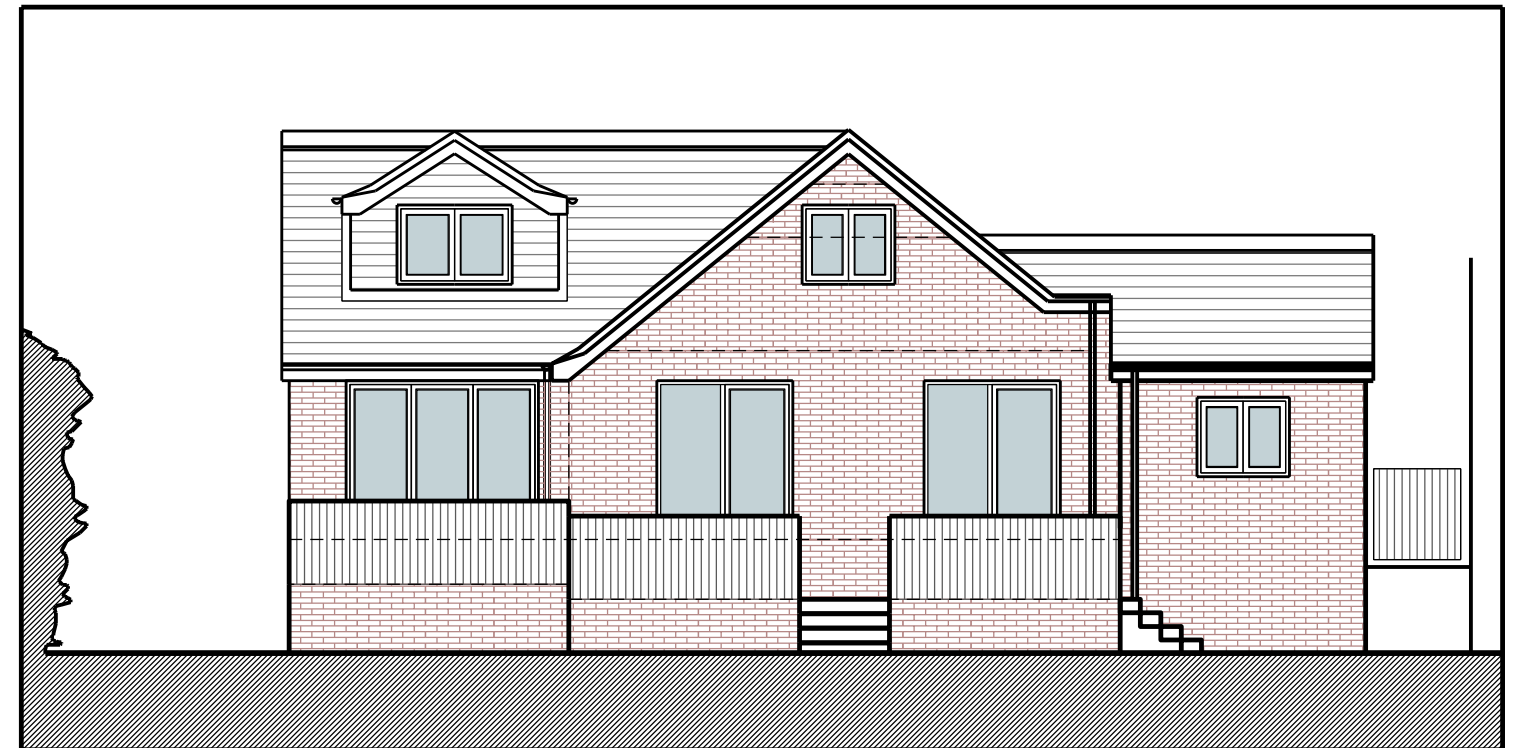

South West Elevation - Proposed