




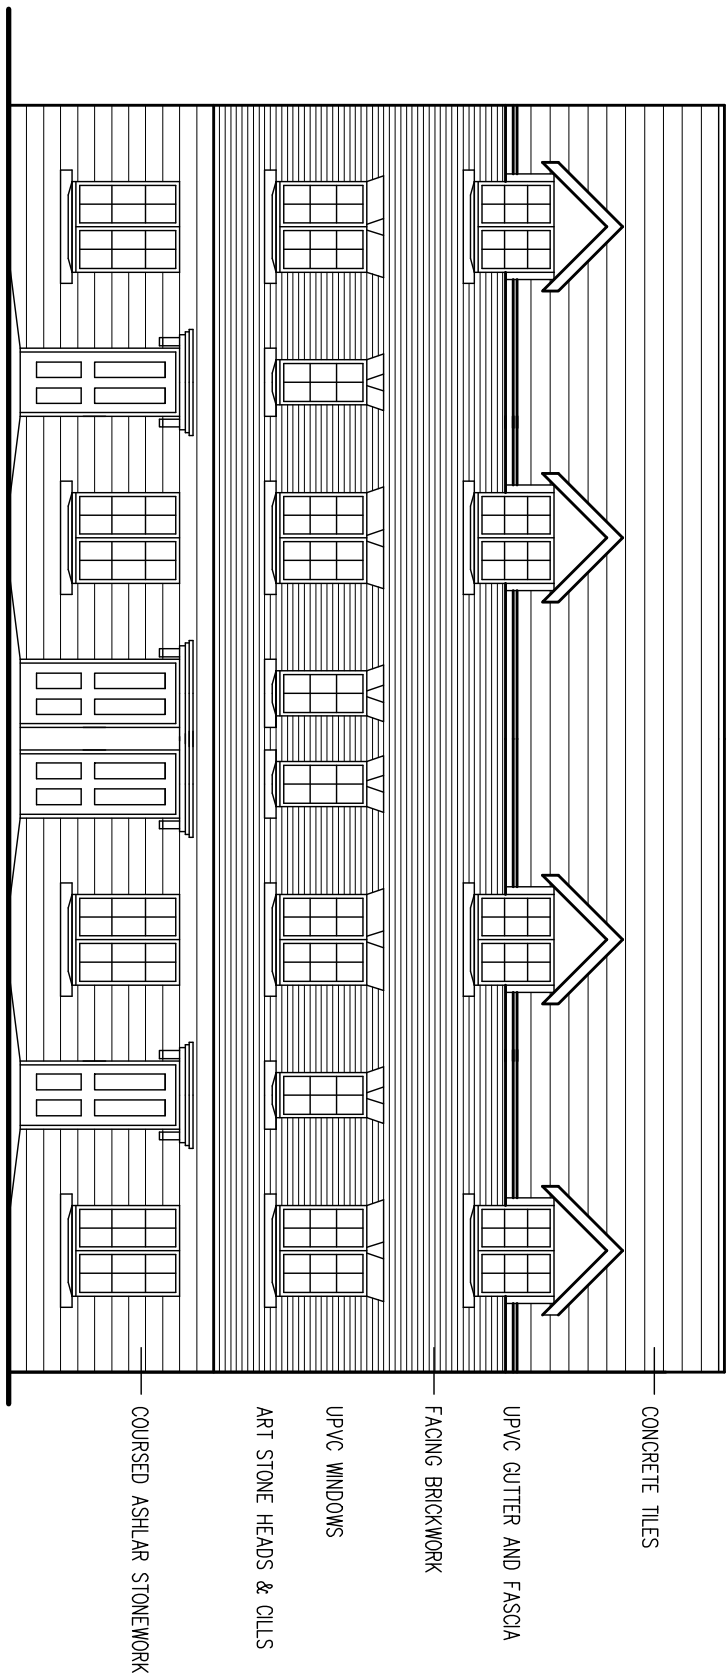


FRONT ELEVATION

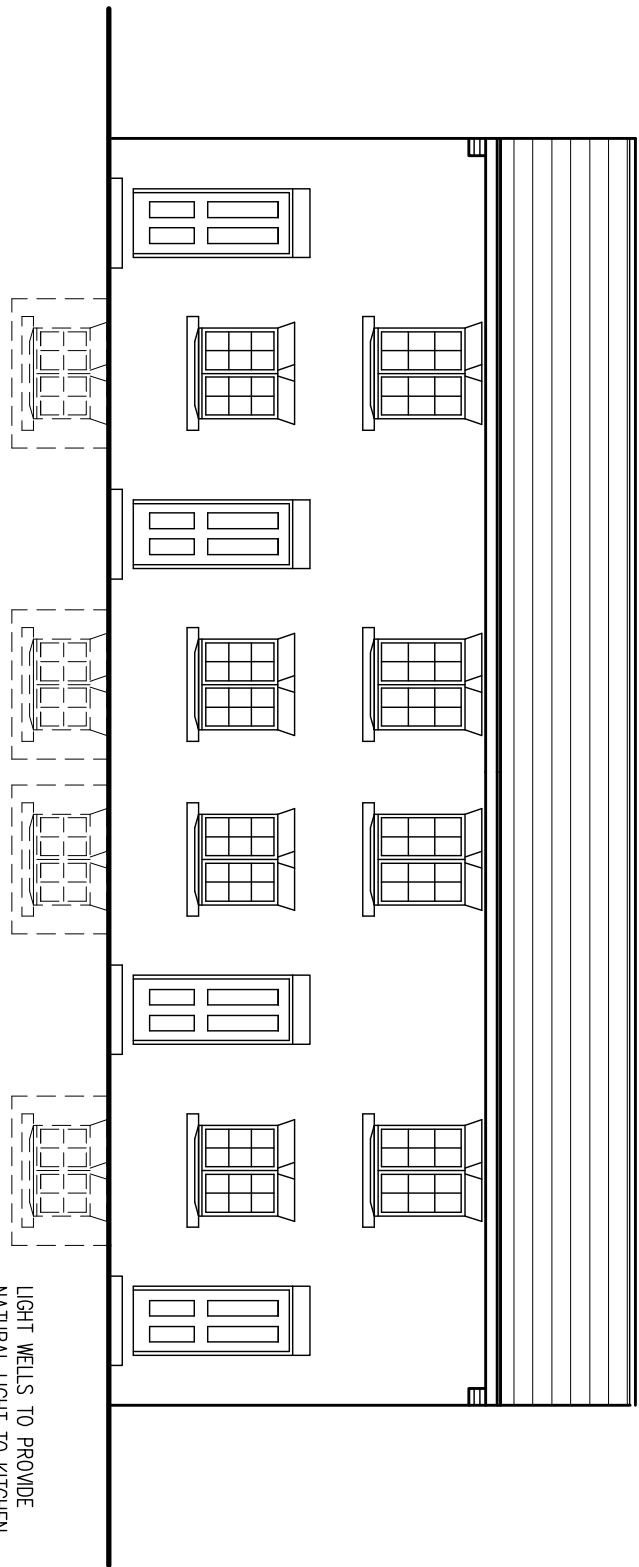


REAR ELEVATION

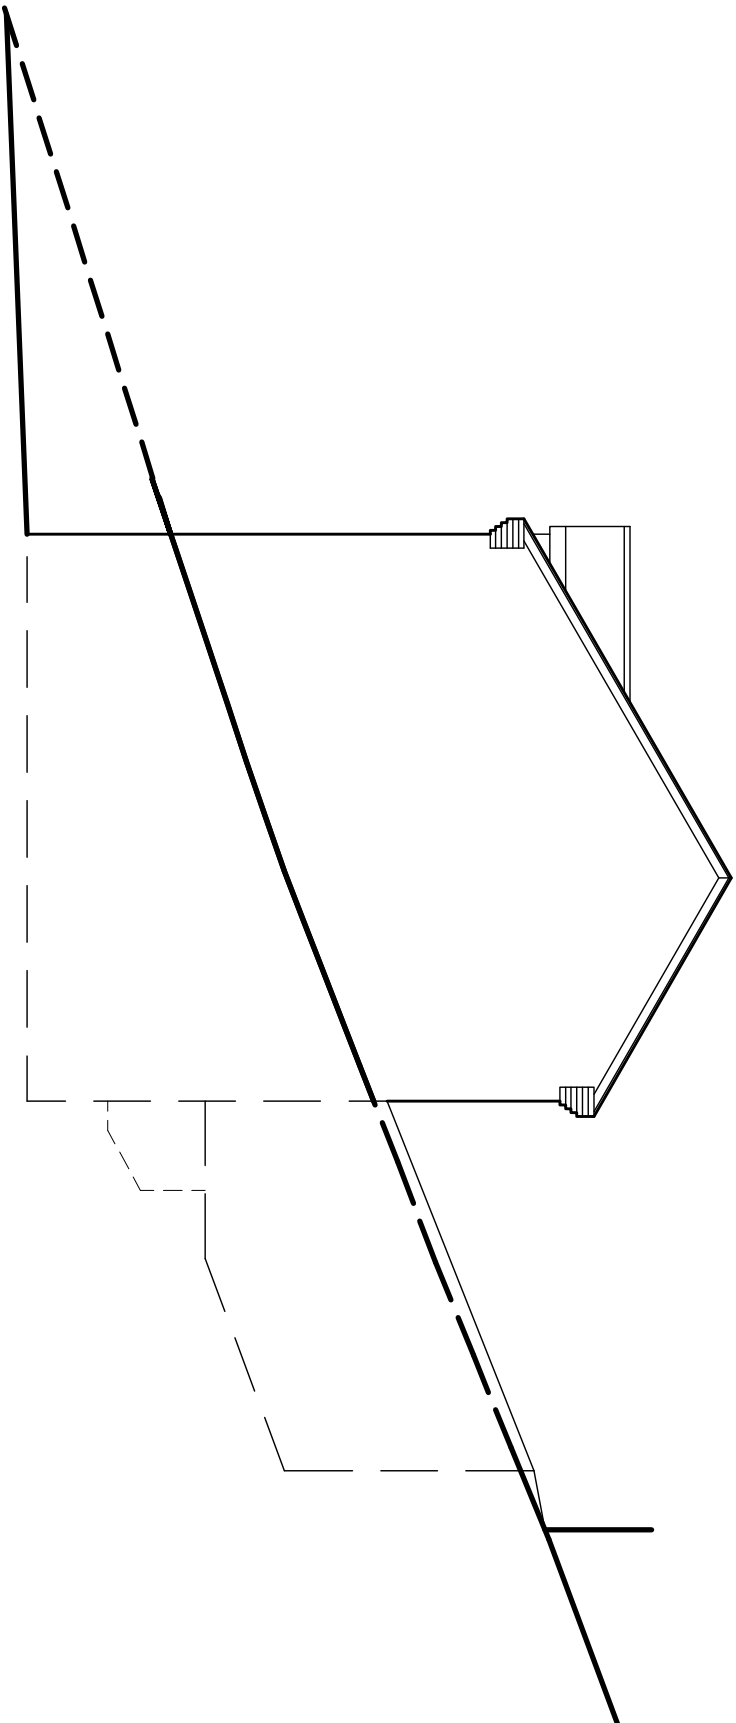


SIDE ELEVATION

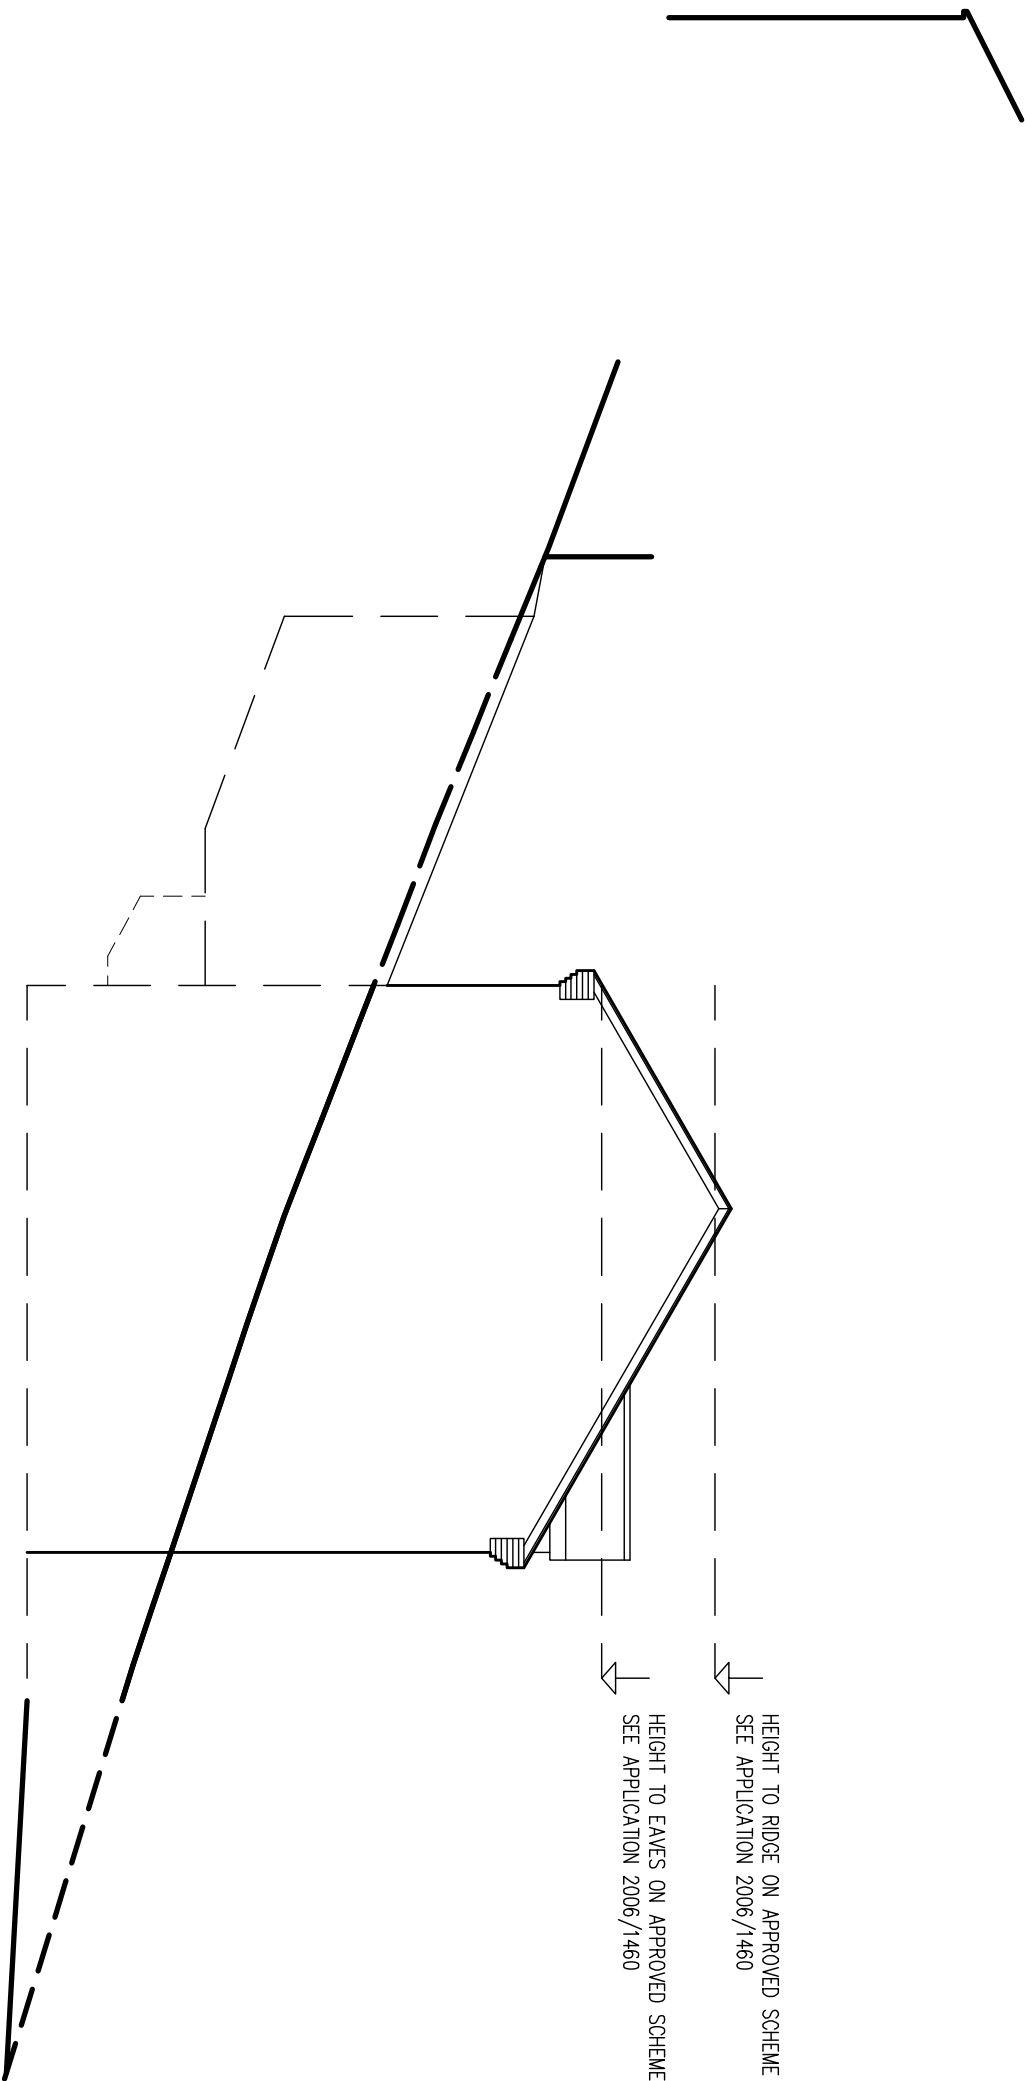


SIDE ELEVATION

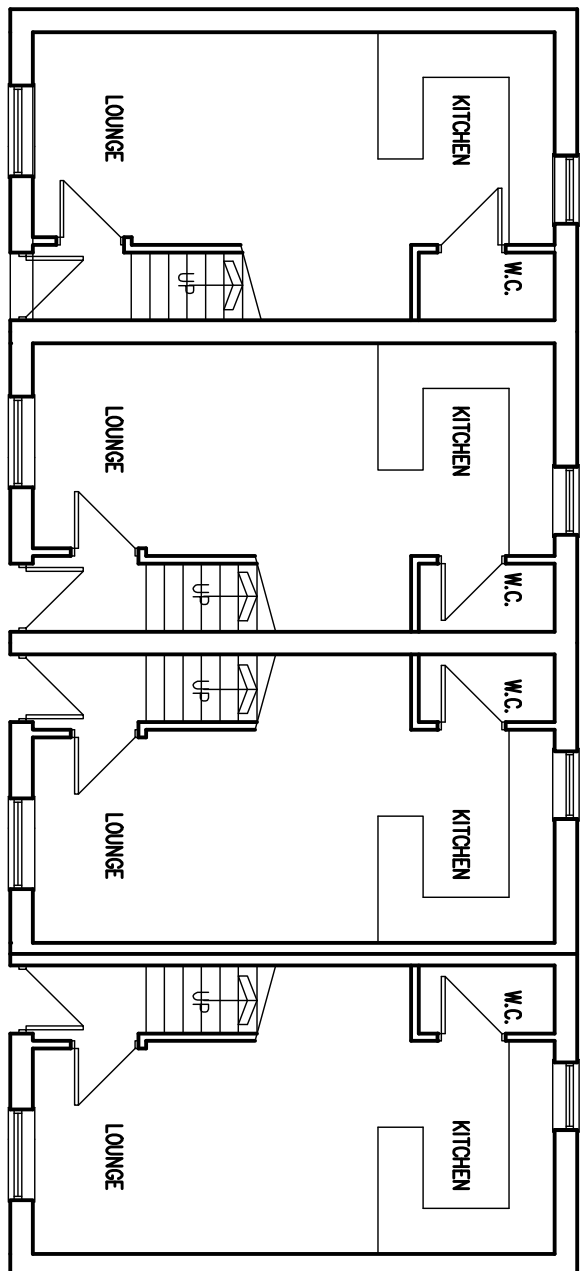


LOWER GROUND FLOOR PLAN
26.34sqm GROSS INT FLOOR AREA

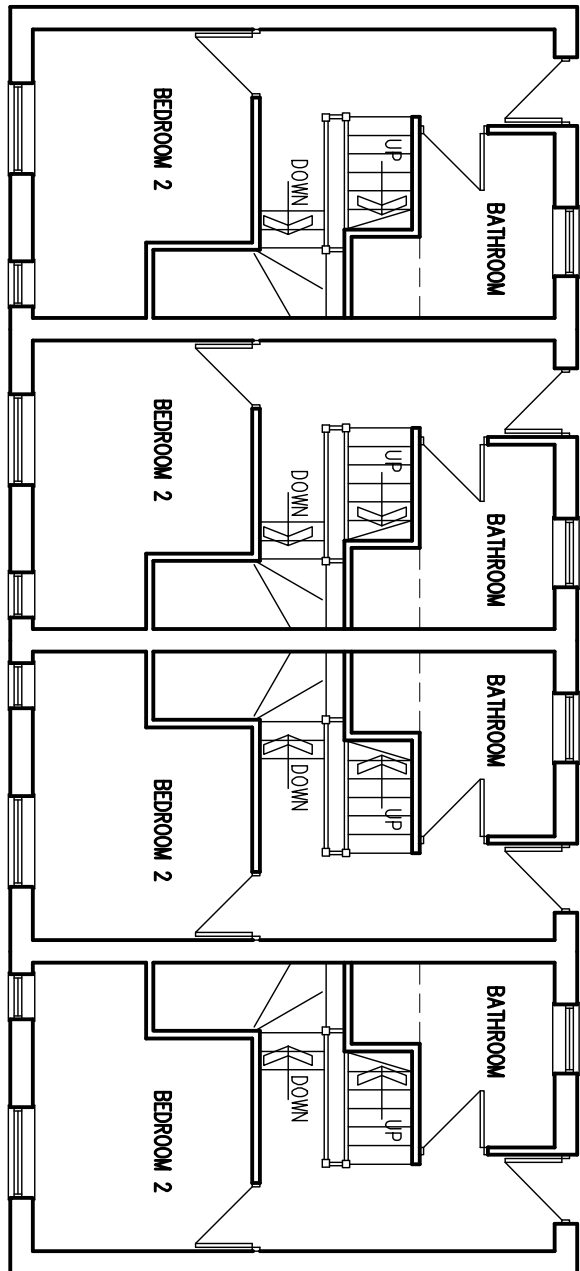

UPPER GROUND FLOOR PLAN
26.34sqm GROSS INT FLOOR AREA

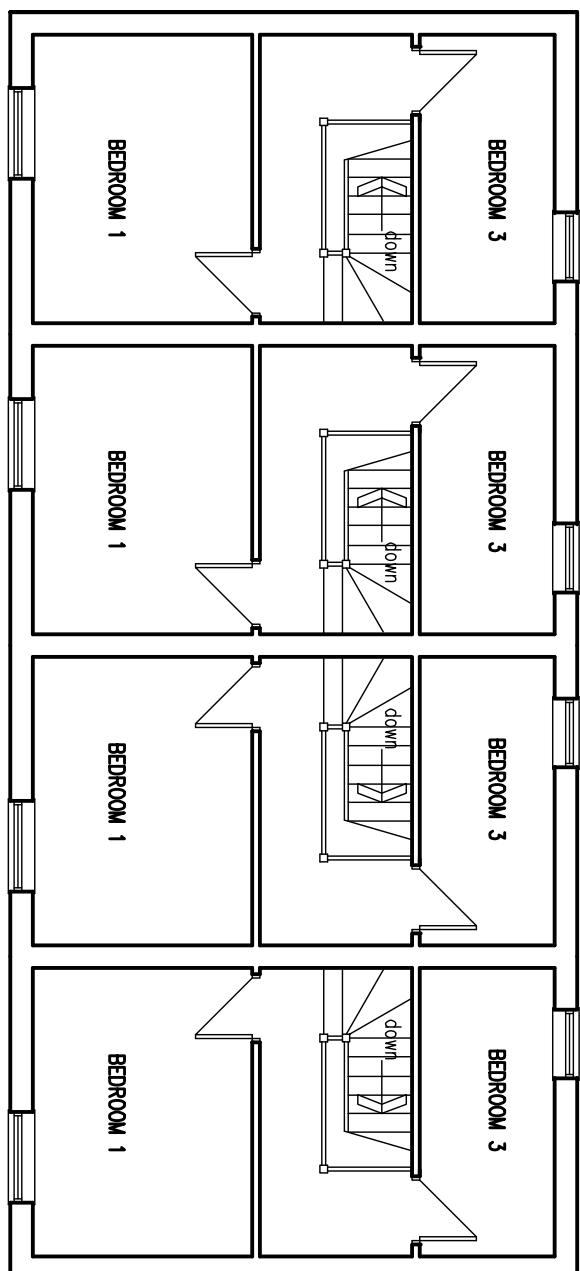

FIRST FLOOR PLAN
26.34sqm GROSS INT FLOOR AREA

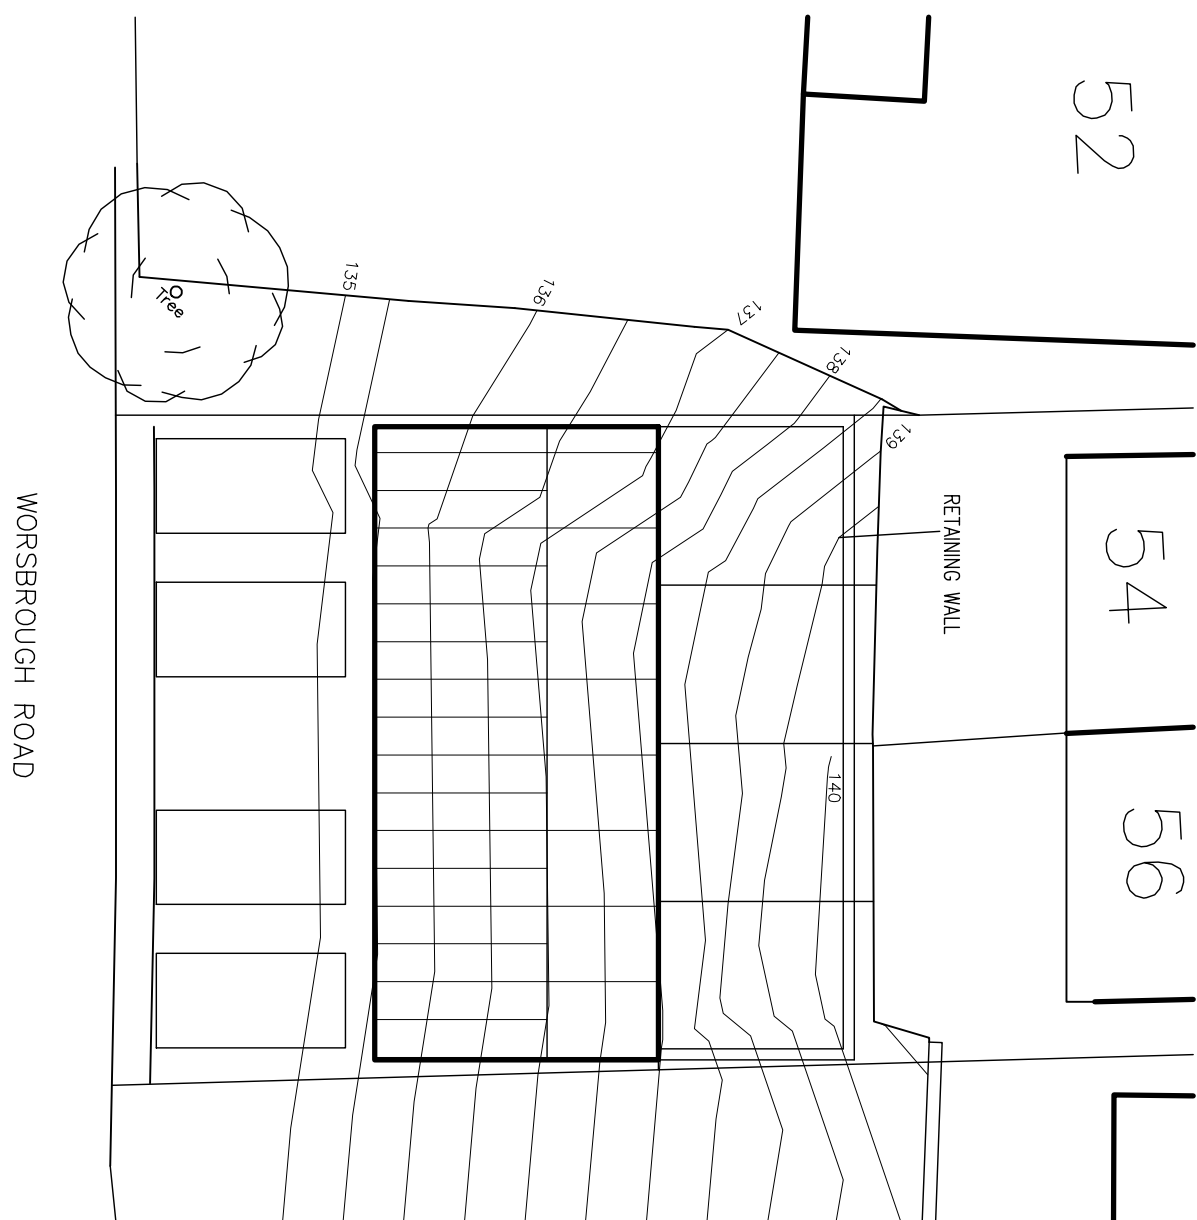

SITE PLAN
SCALE 1:200



LOCATION PLAN
SCALE 1:1250

White Agus Partnership

PROVIDENCE VILLA,
42 SACKVILLE STREET,
BARNSELEY,
S10 2DB
Phone: 01228 204442
Fax: 01228 263030
Email: info@whiteaguspартnership.co.uk
Web: www.whiteaguspартnership.co.uk

Project: RESIDENTIAL DEVELOPMENT
WORSBROUGH ROAD
BLACKER HILL, BARNSELEY

Client: DR KEINI

Drawing Title: PLANS AND ELEVATIONS

Date	Scale	Ref.	Dwg. No.	Rev.
FEB 2007	1:100 & 1:200 @ A1	07-059	03	

Date	Scale	Ref.	Dwg. No.	Rev.
FEB 2007	1:100 & 1:200 @ A1	07-059	03	