




Amended Plan
2010/0027

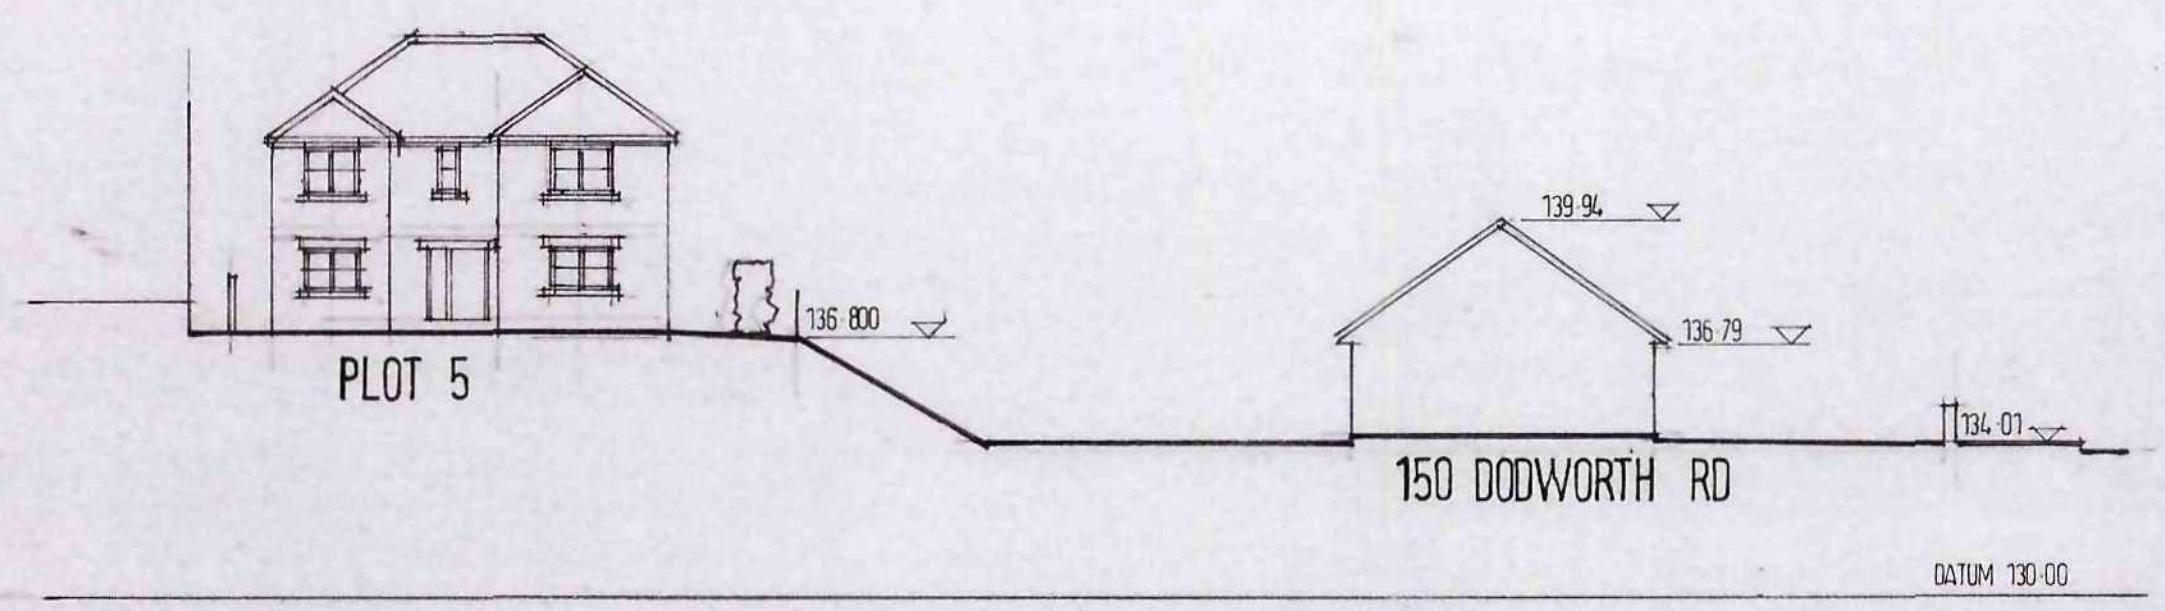


SECTION A

LANDSCAPE DETAILS

- BOUNDARY TREATMENT:**
 A-E: TAKE DOWN EXISTING CONC PANEL FENCE & BUILD 1.8M HIGH FACING BUNK BOUNDARY WALL.
 A-F: NEW 1.8M HIGH FACING BUNK SCREEN WALL.
 A-B-C-D: EXISTING CONCRETE PANEL FENCE TO REMAIN.
 FRONT BOUNDARY WALLS TO BE 1000MM HIGH FACING BUNK.
 REAR GARDEN BOUNDARY 1.8M HIGH VERTICAL BOARDED DARK STAINED SW FENCING.
PAVED SURFACES:
 EXISTING ENTRANCE TO REMAIN TARMAC.
 INTERNAL SITE ACCESS DRIVE TO HAVE TARMAC FINISH WITH 600MM BLOCK PAVED MARGIN.
 INDIVIDUAL DRIVEN W/IS BLOCK PAVED.
 PATHS AND PATIOS IN PLAIN NATURAL CONCRETE PAVING.
TREE PLANTING:
 ALL TREES MEET STANDARDS WITH TREE STAKING FRAMES & PLANTED IN 600MM DEEP PIT BACKFILLED WITH TOPSOIL.
 1: CORBUS ALCOUARIA
 2: BETULA PENDULA
 3: ACER CAMPESTRE
GARDENS:
 FRONT & REAR GARDENS TO BE TURFED.

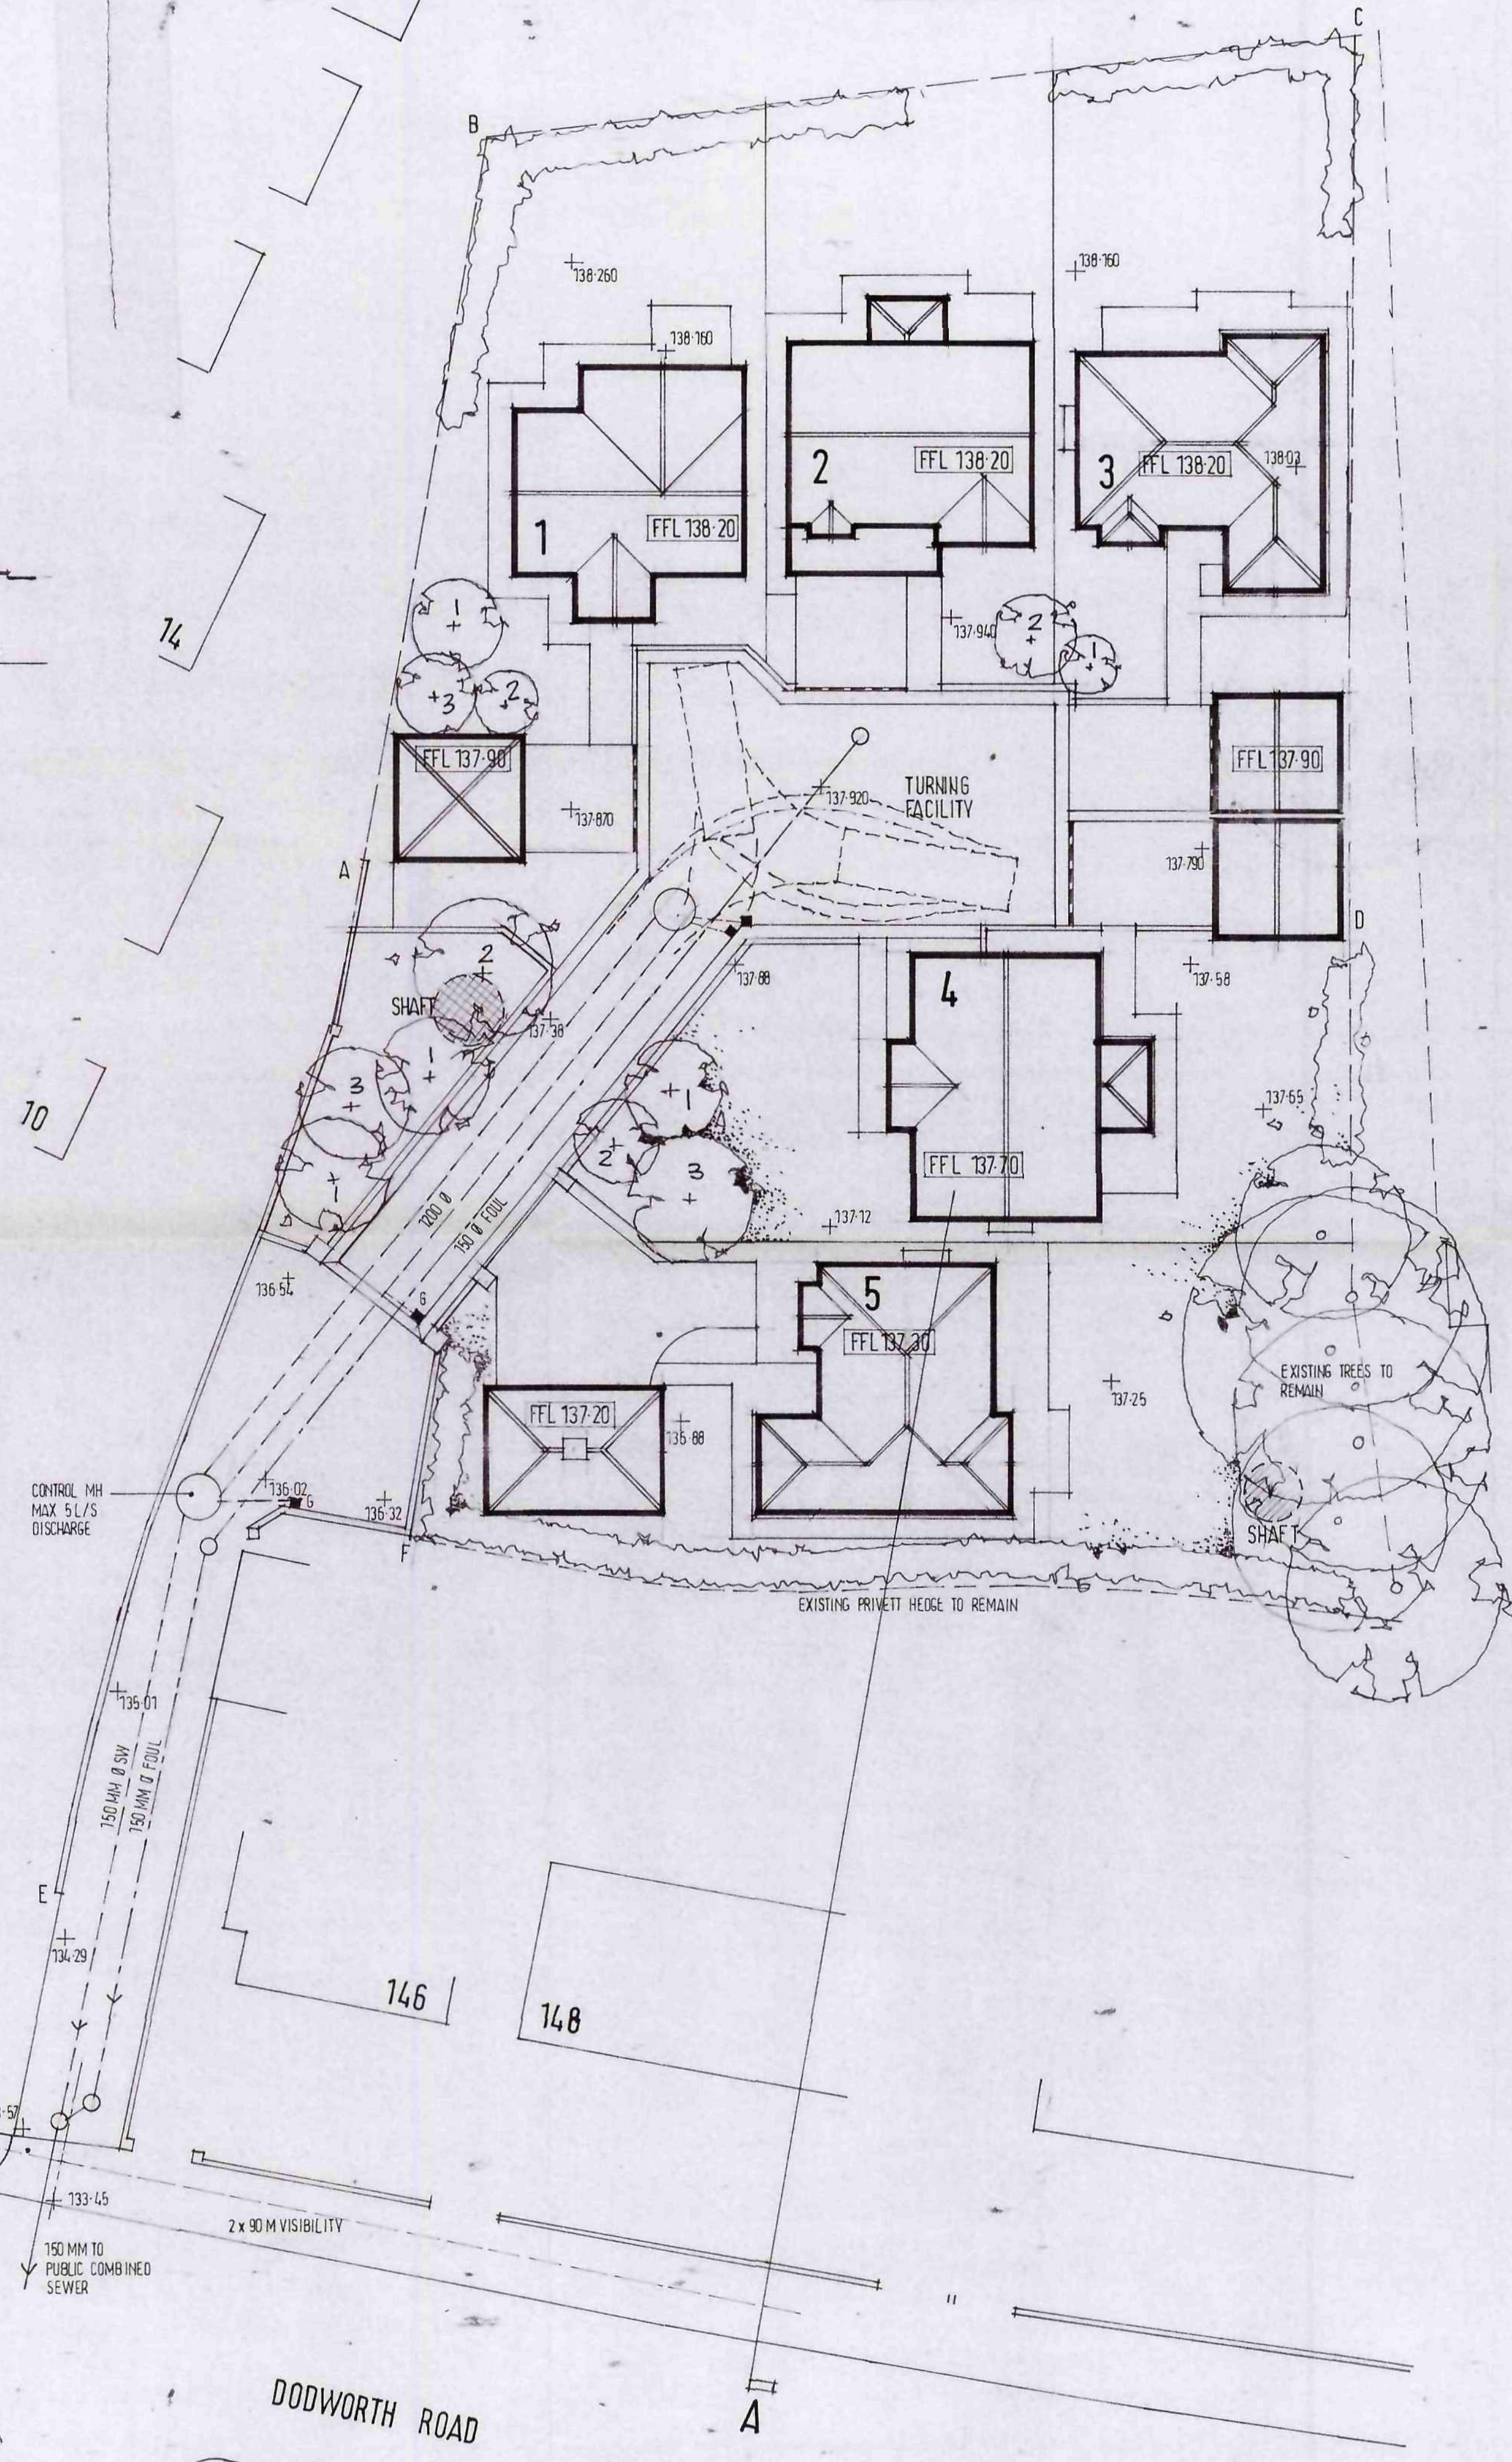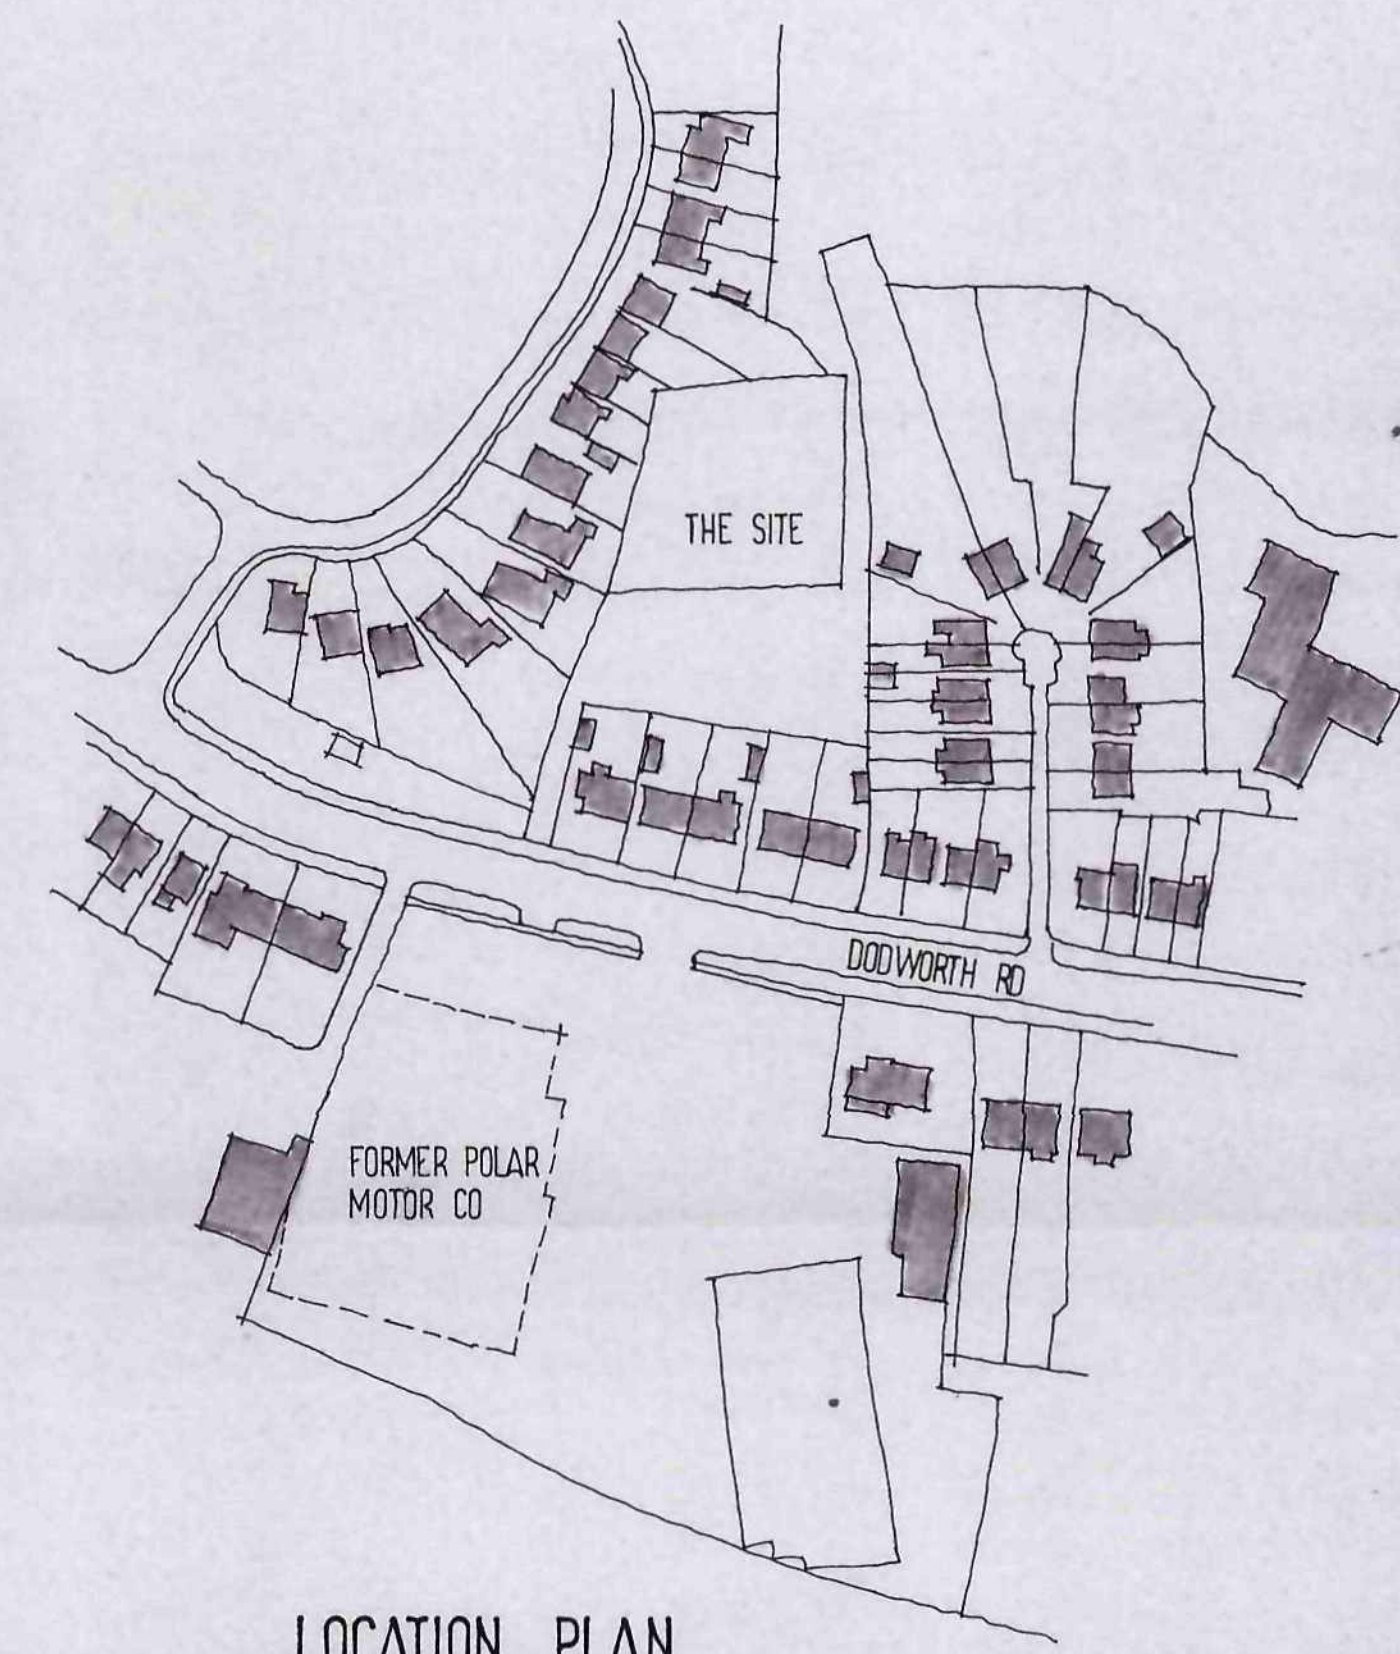

LOCATION PLAN
1:1500

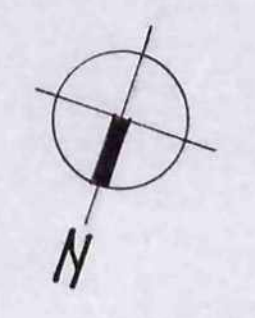

Ref	Section Added	Revision	Date
A			3.2.10

Client: **HALLROYD HOMES LTD**

Project: **RESIDENTIAL DEVELOPMENT OFF DODWORTH ROAD BARNSELY**

Title: **SITE PLAN**

Scale: 1:200 Drawn: SL
 Date: NOV 09 Drawing No: 0/13/1A

BDS
 BUILDING DESIGN SERVICES
 15 Hunters Avenue Barnsley S70 6PL
 TEL: 01226 733224