




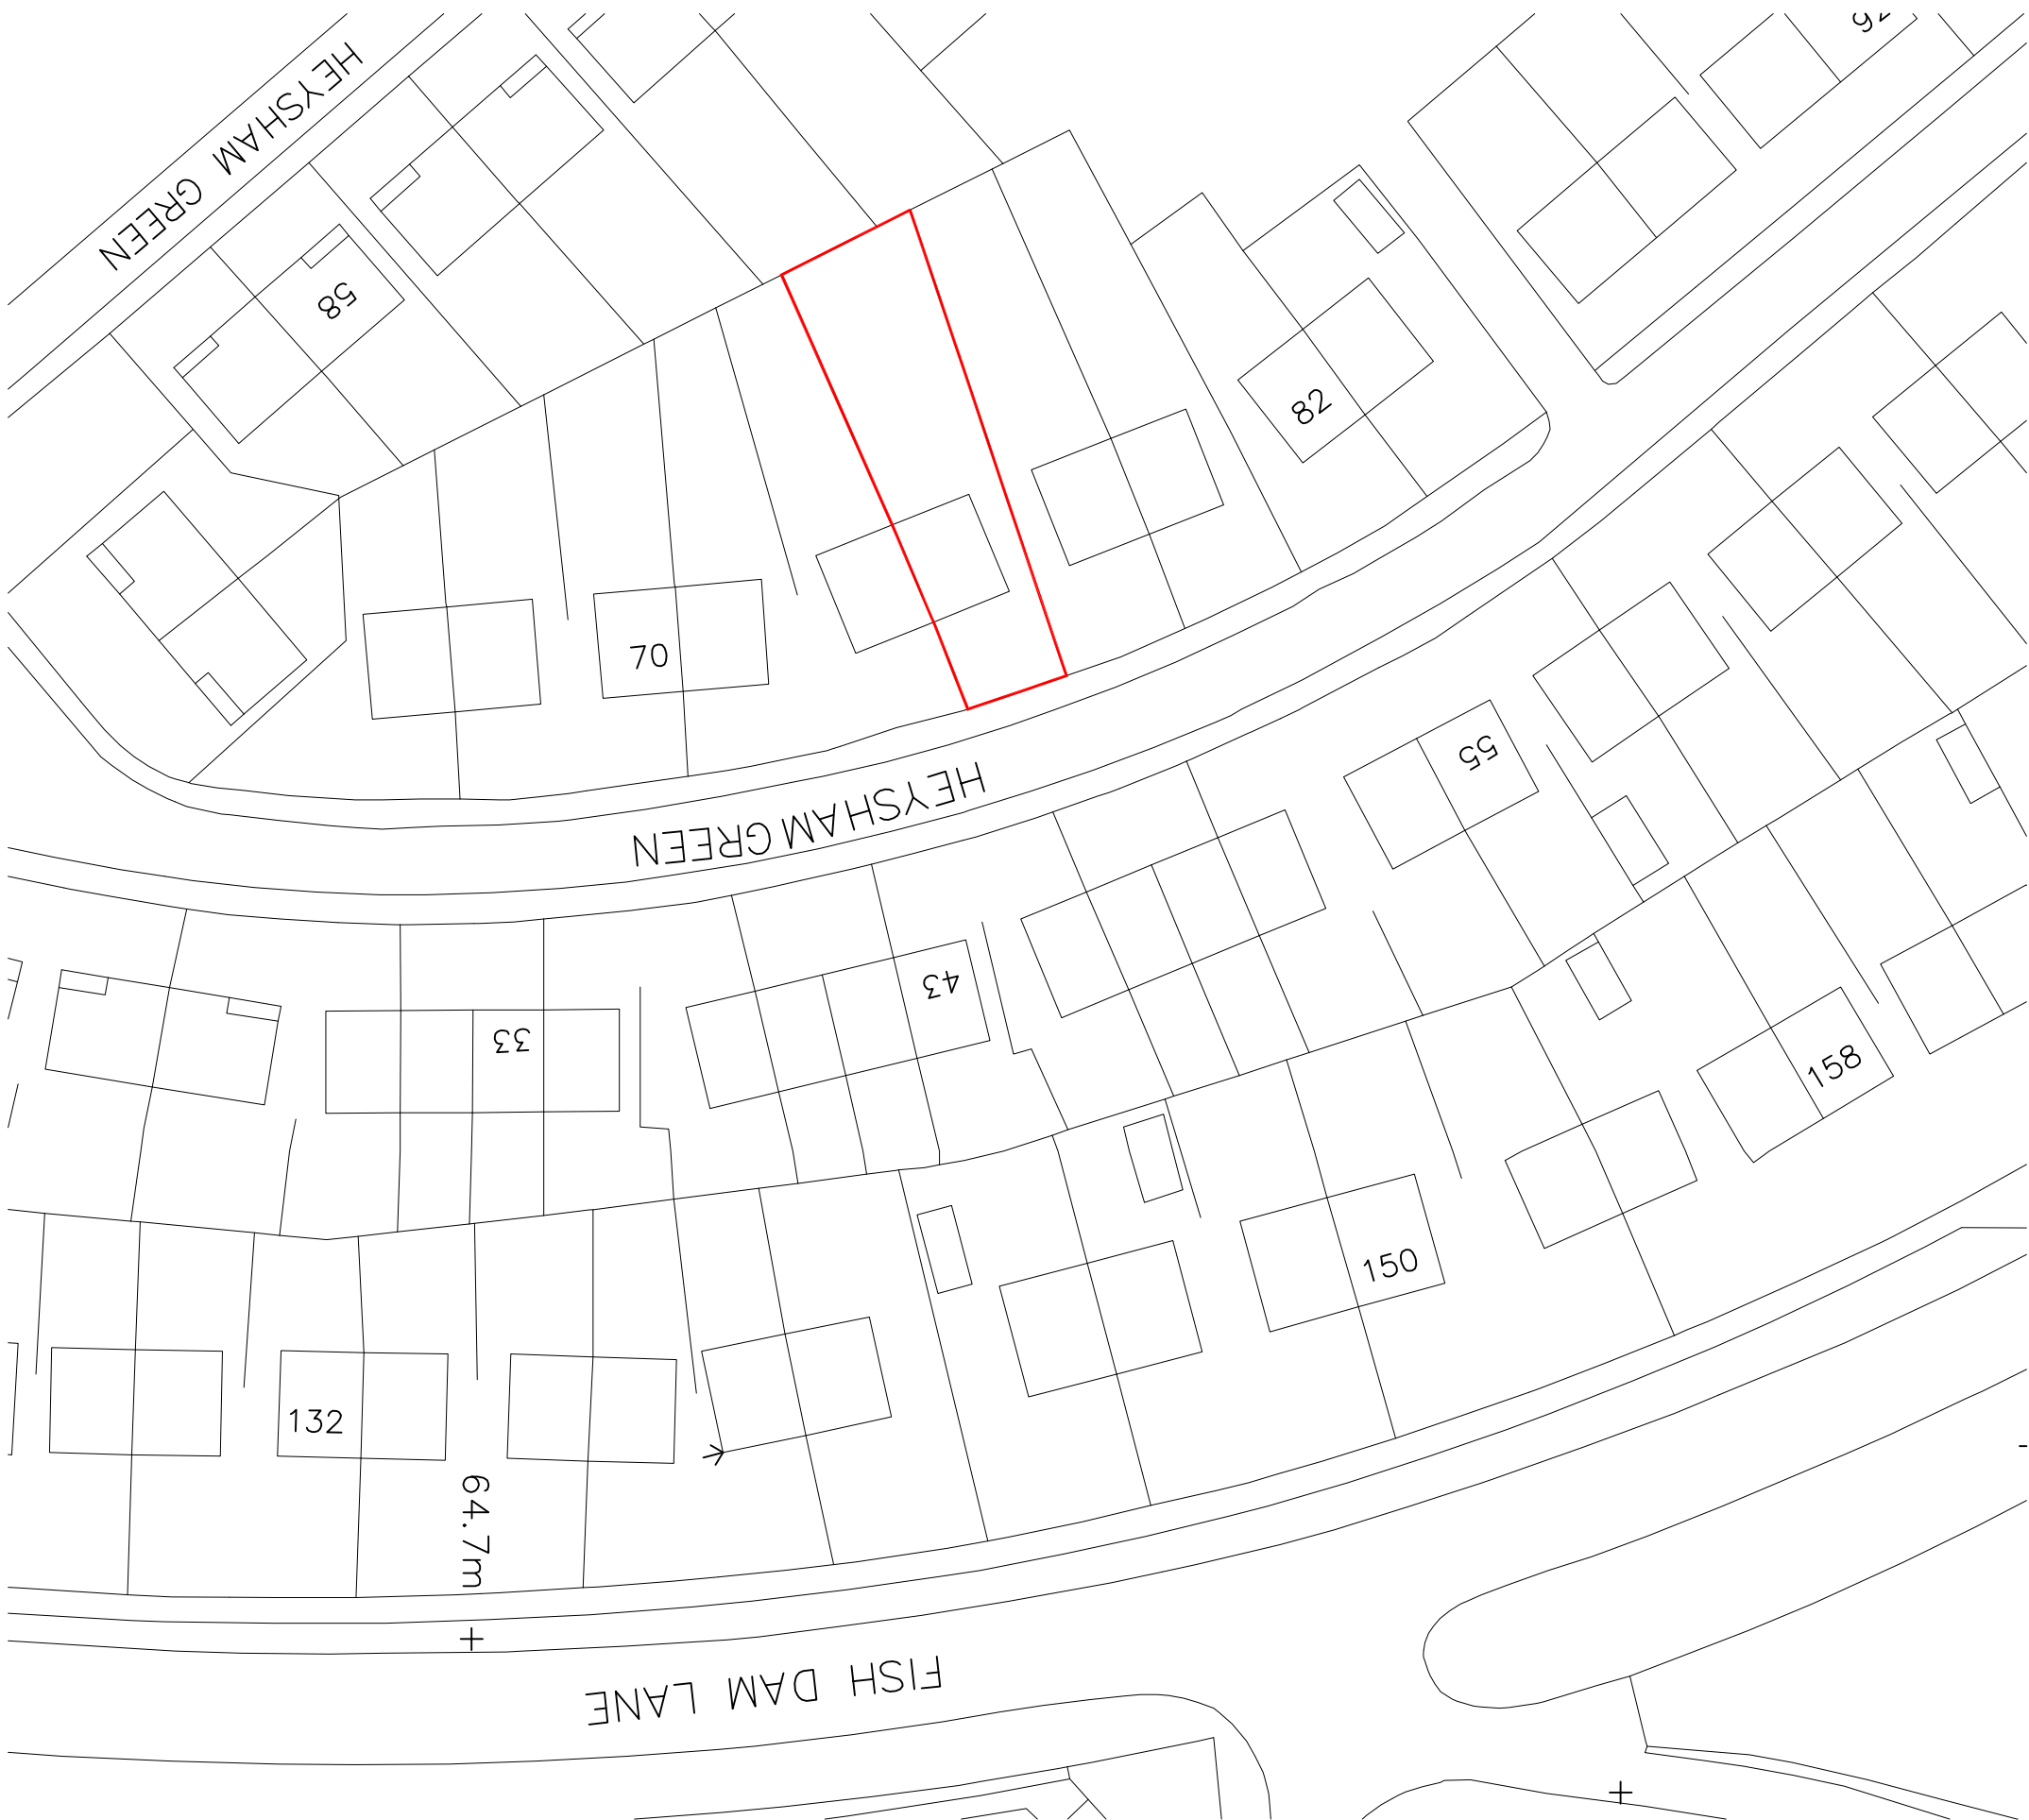


LOCATION PLAN 1:500 @ A1

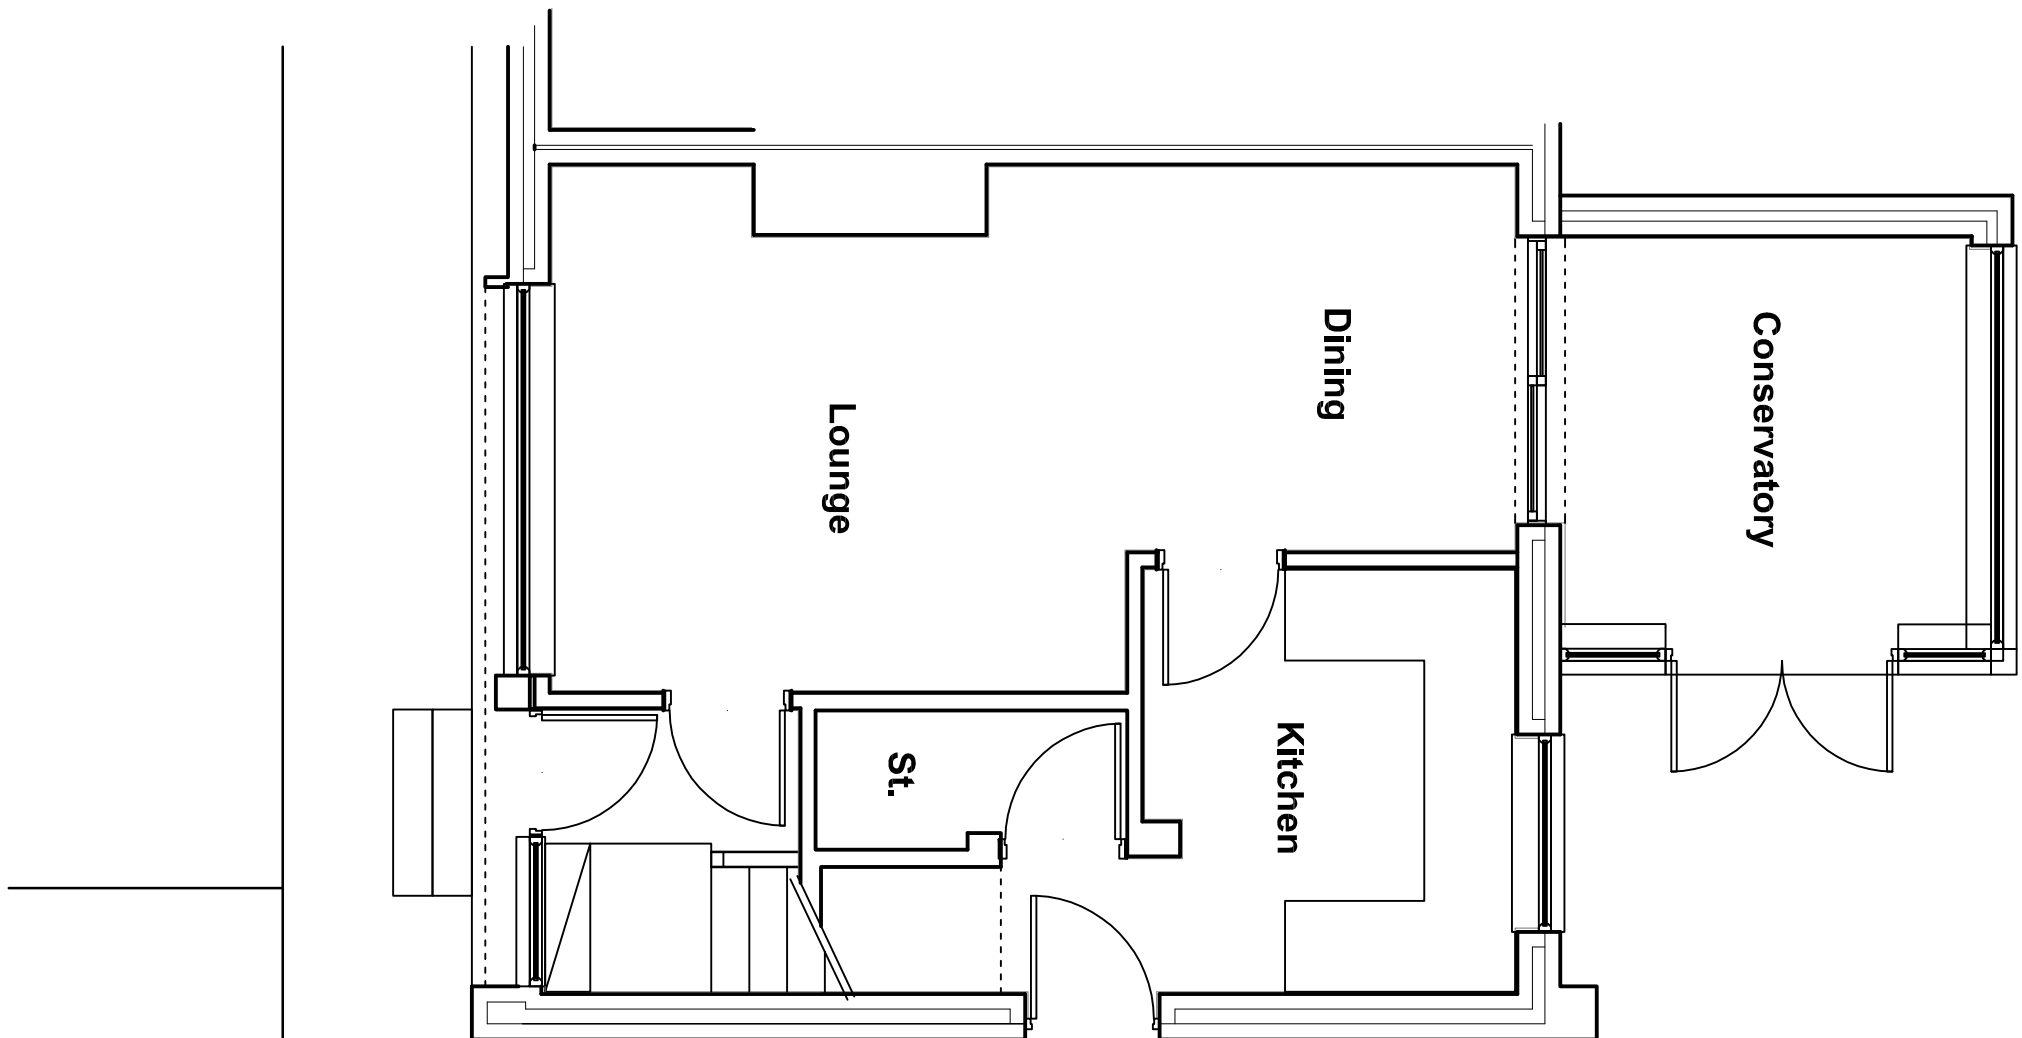


EXISTING GROUND FLR PLAN 1:50 @ A1

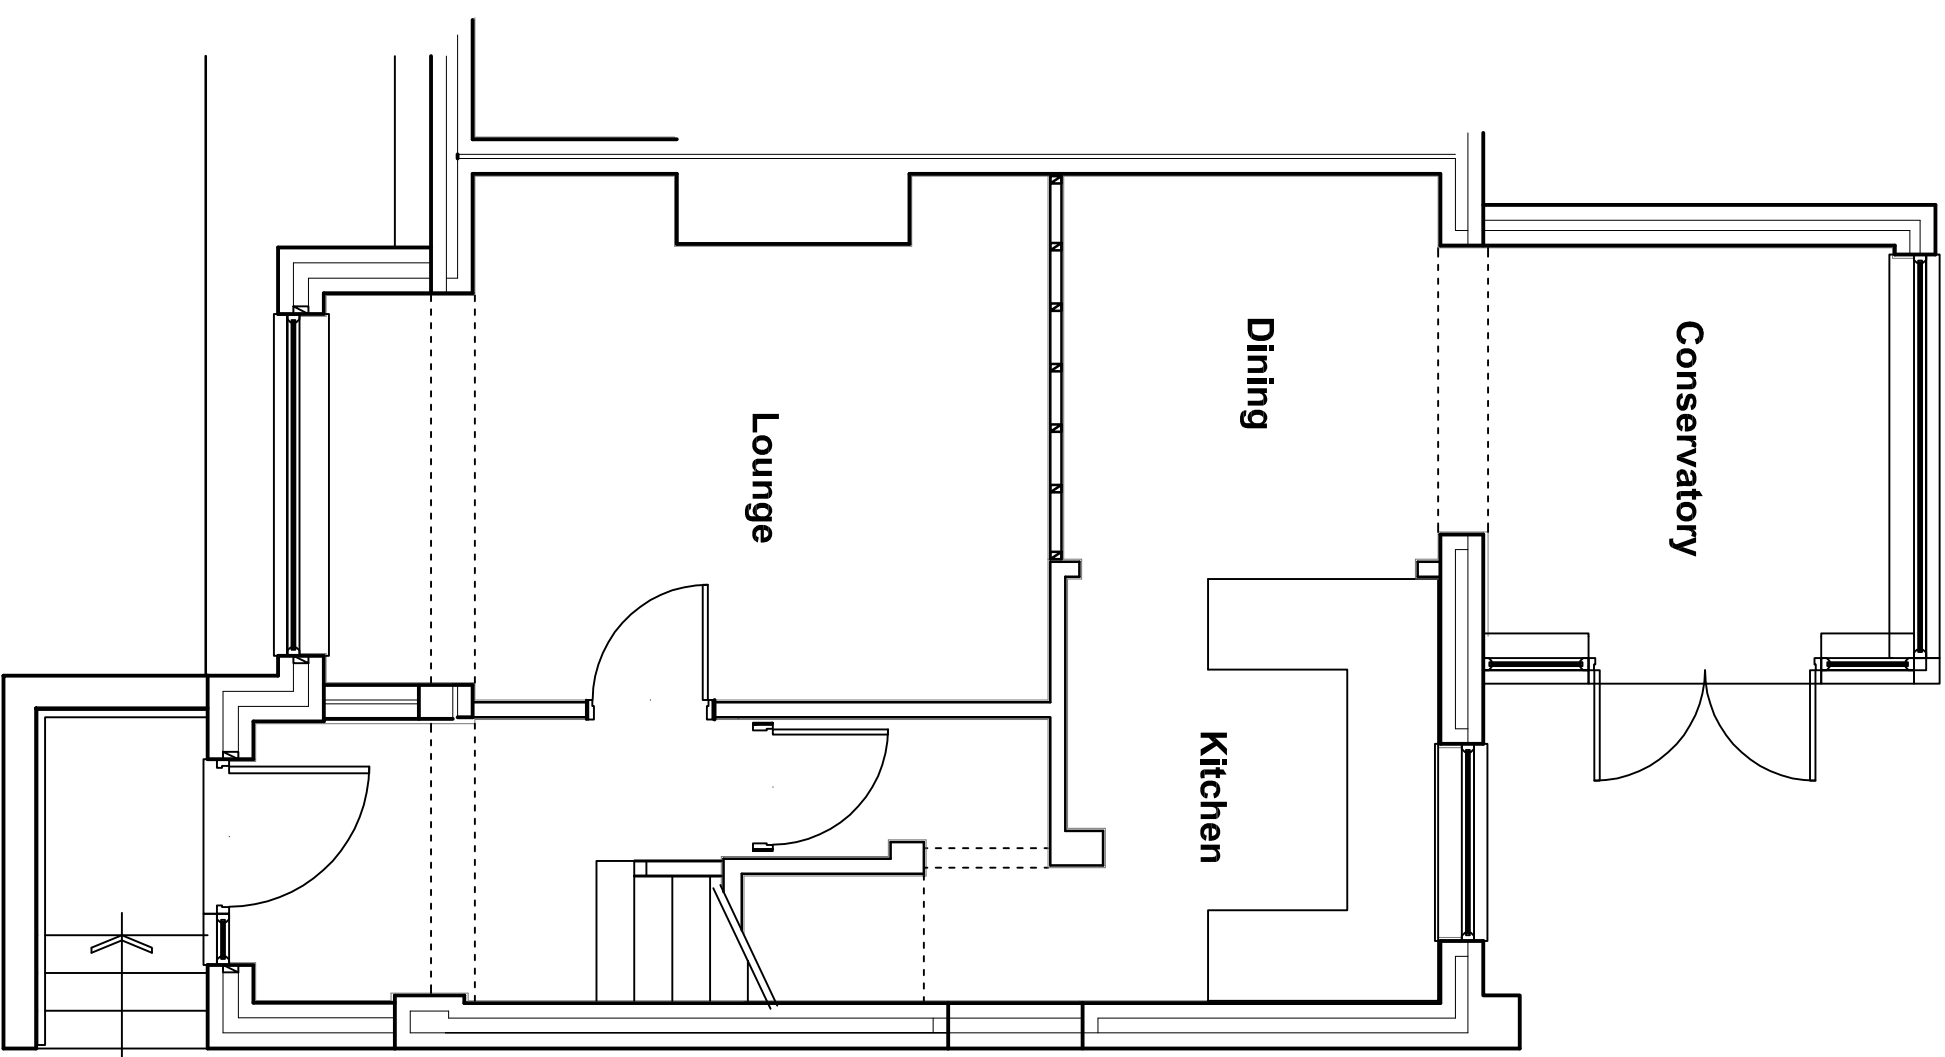


PROPOSED GROUND FLOOR PLAN 1:50 @ A1

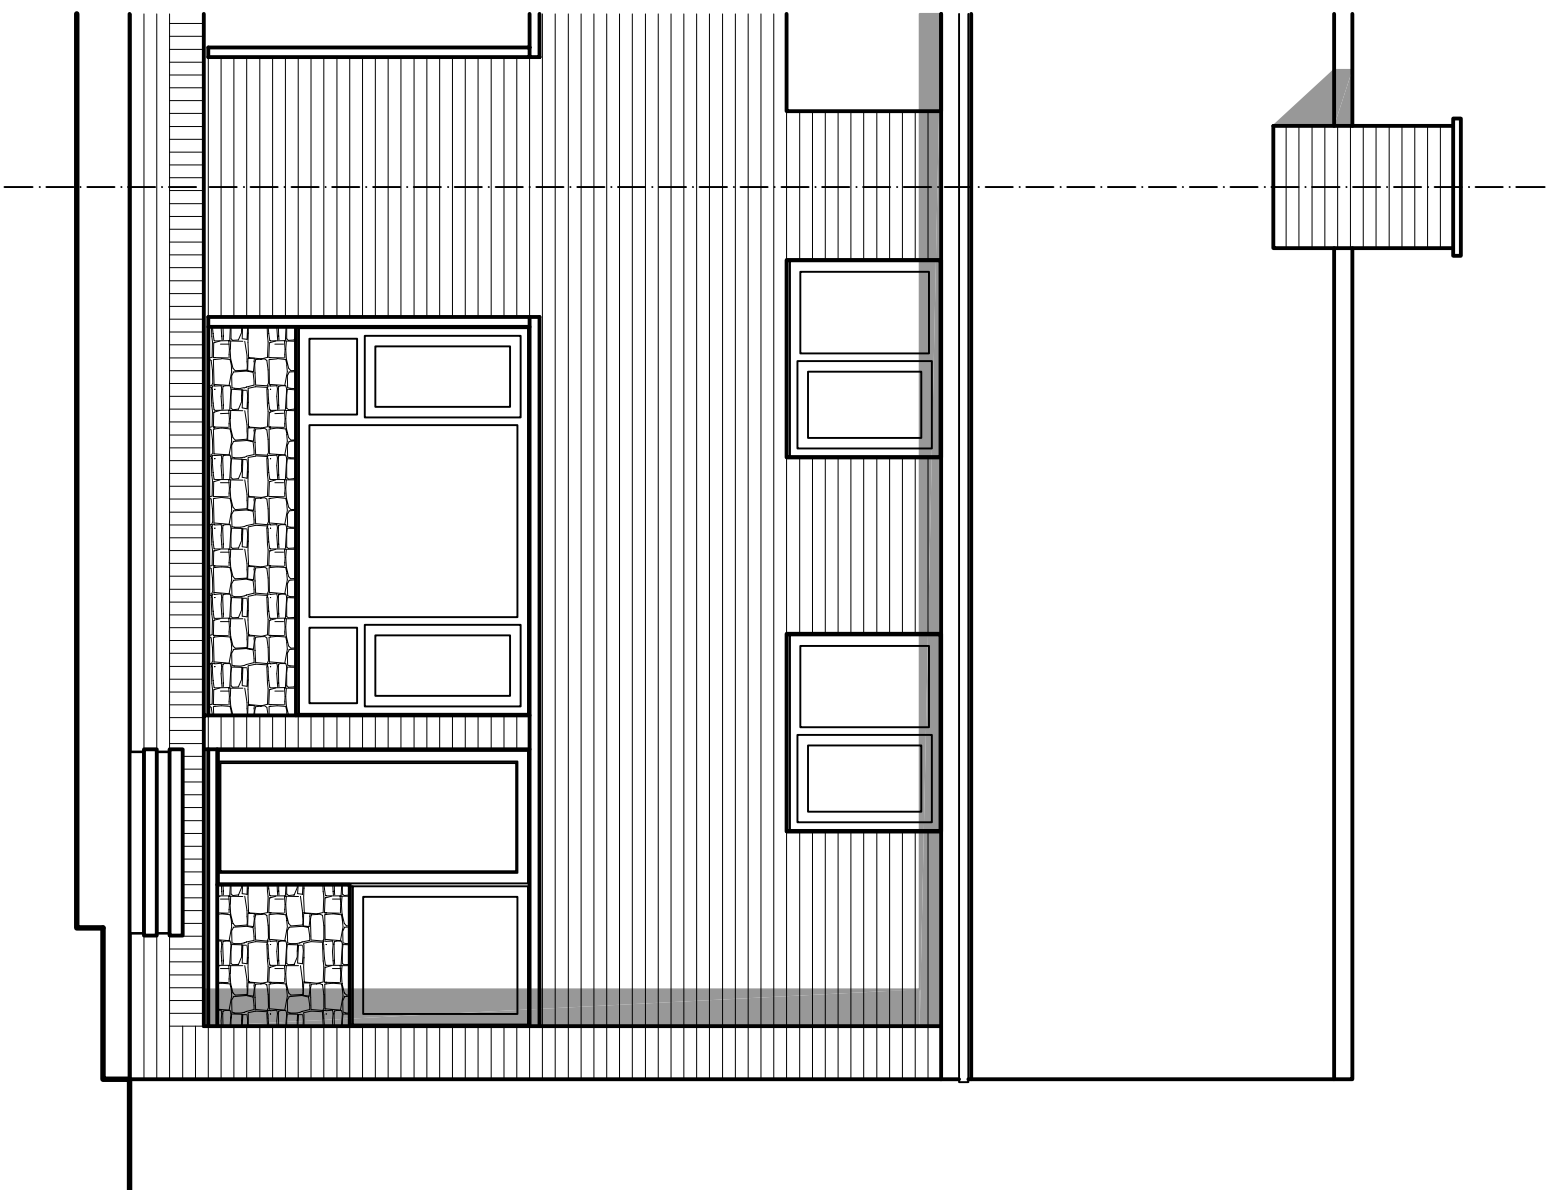


EXISTING FRONT ELEVATION 1:50 @ A1

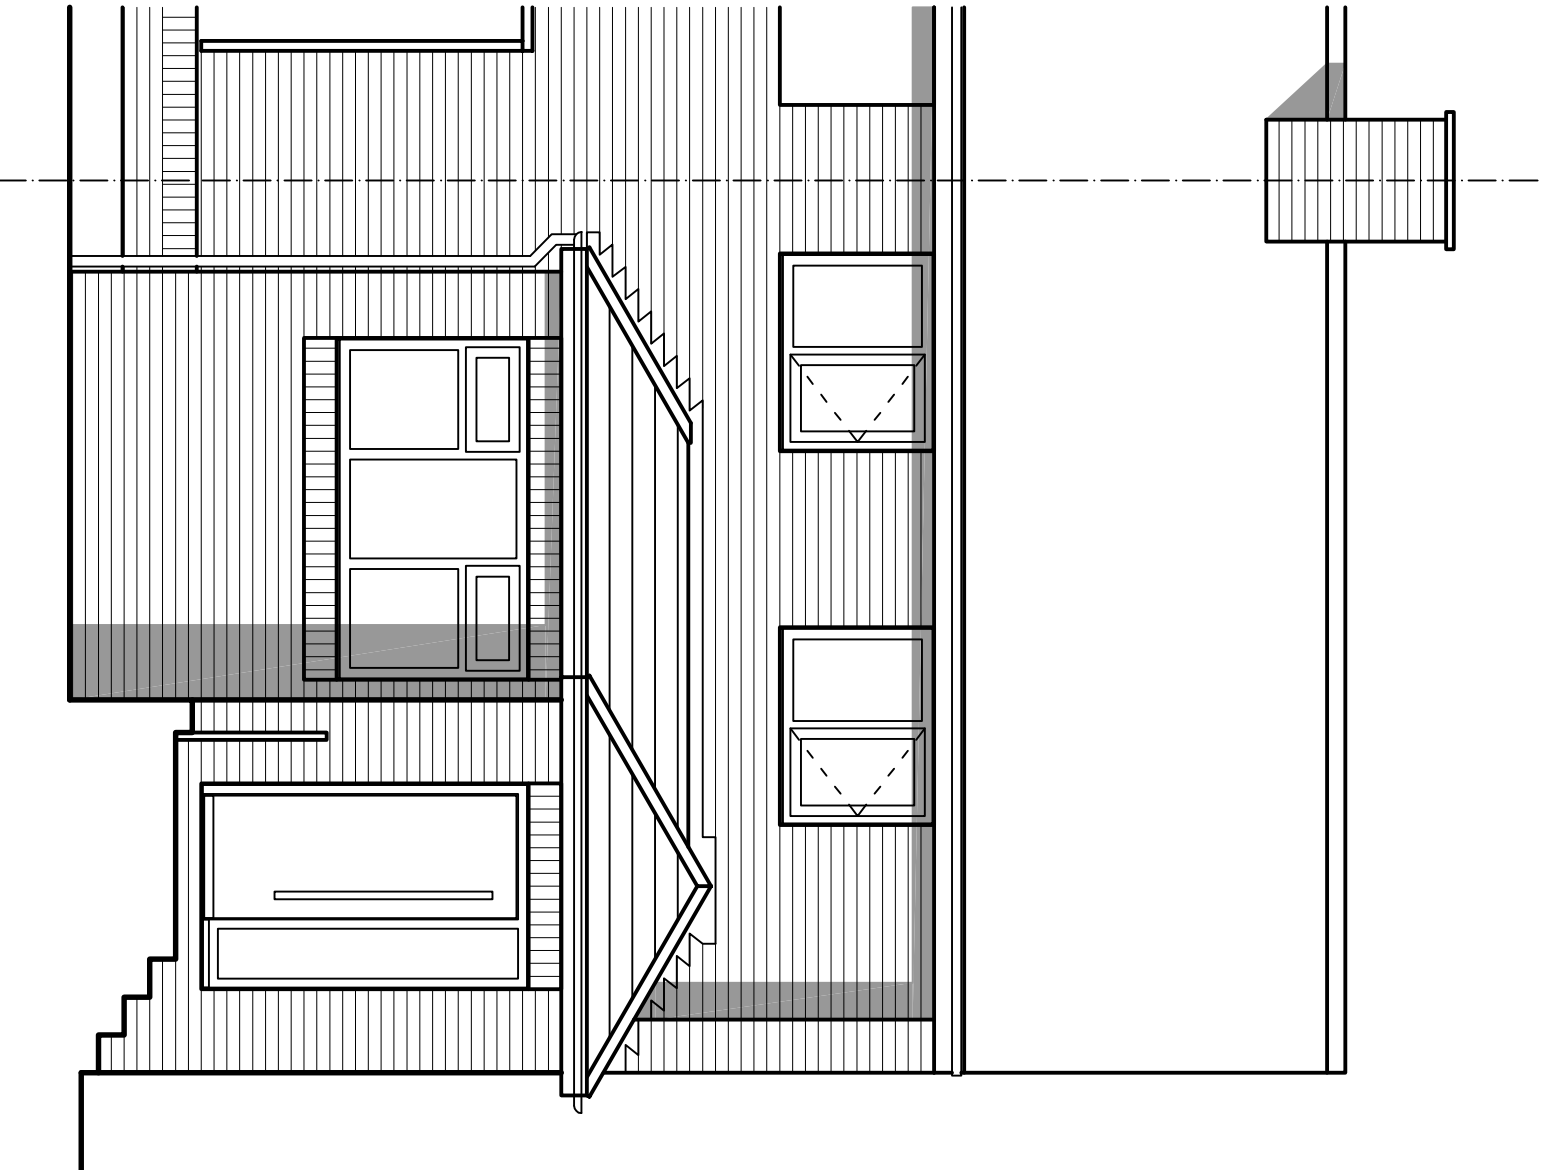

PROPOSED FRONT ELEVATION 1:50 @ A1

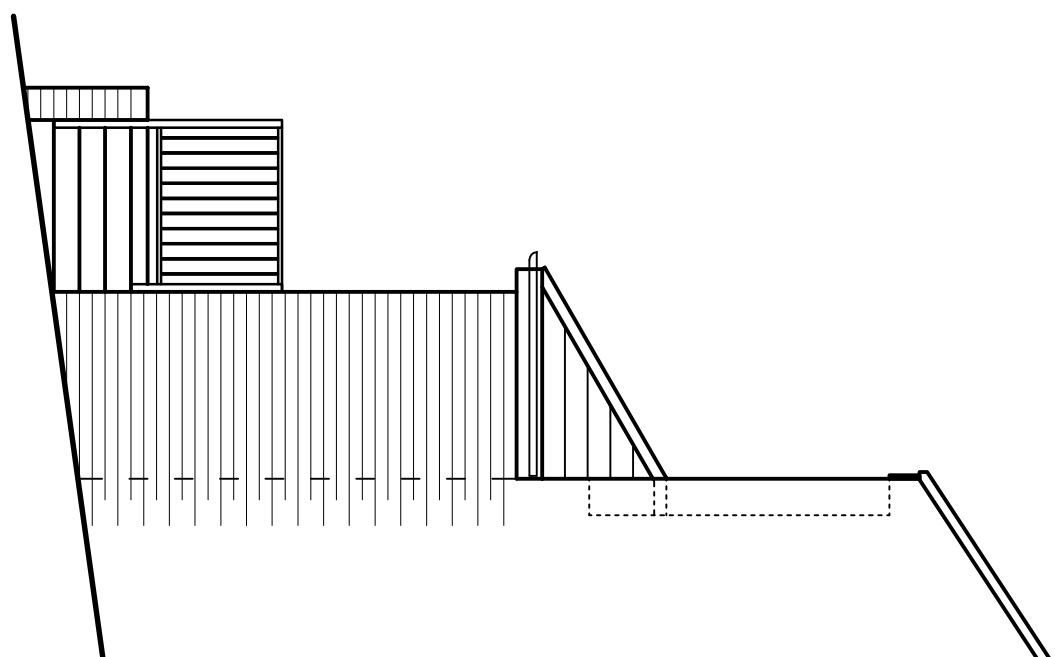

PROPOSED SIDE ELEVATION
1:50 @ A1

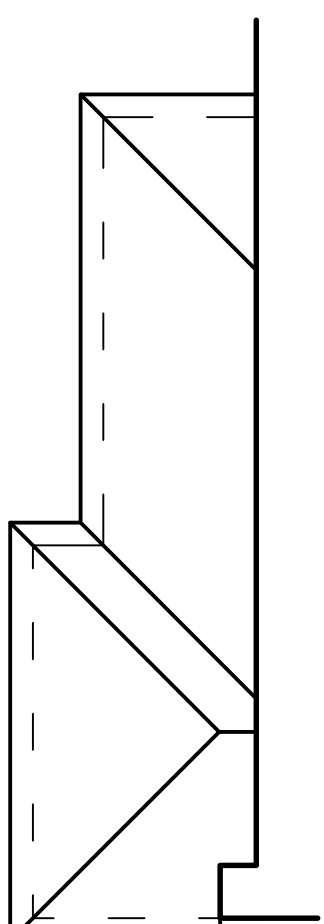

ROOF PLAN 1:50 @ A1

Client Reference :
MR & MRS T. WALTON
76 Heysham Green, Barnsley,

Project :
**EXTENSION TO PROVIDE
ADDITIONAL BEDROOMS**

Drawing Title :
**EXISTING & PROPOSED PLANS &
ELEVATIONS**

Scale :	Date :	Size :
AS SHO	AUG 2015	A1
Drawing No :		Rev:
TW_15_01		-