
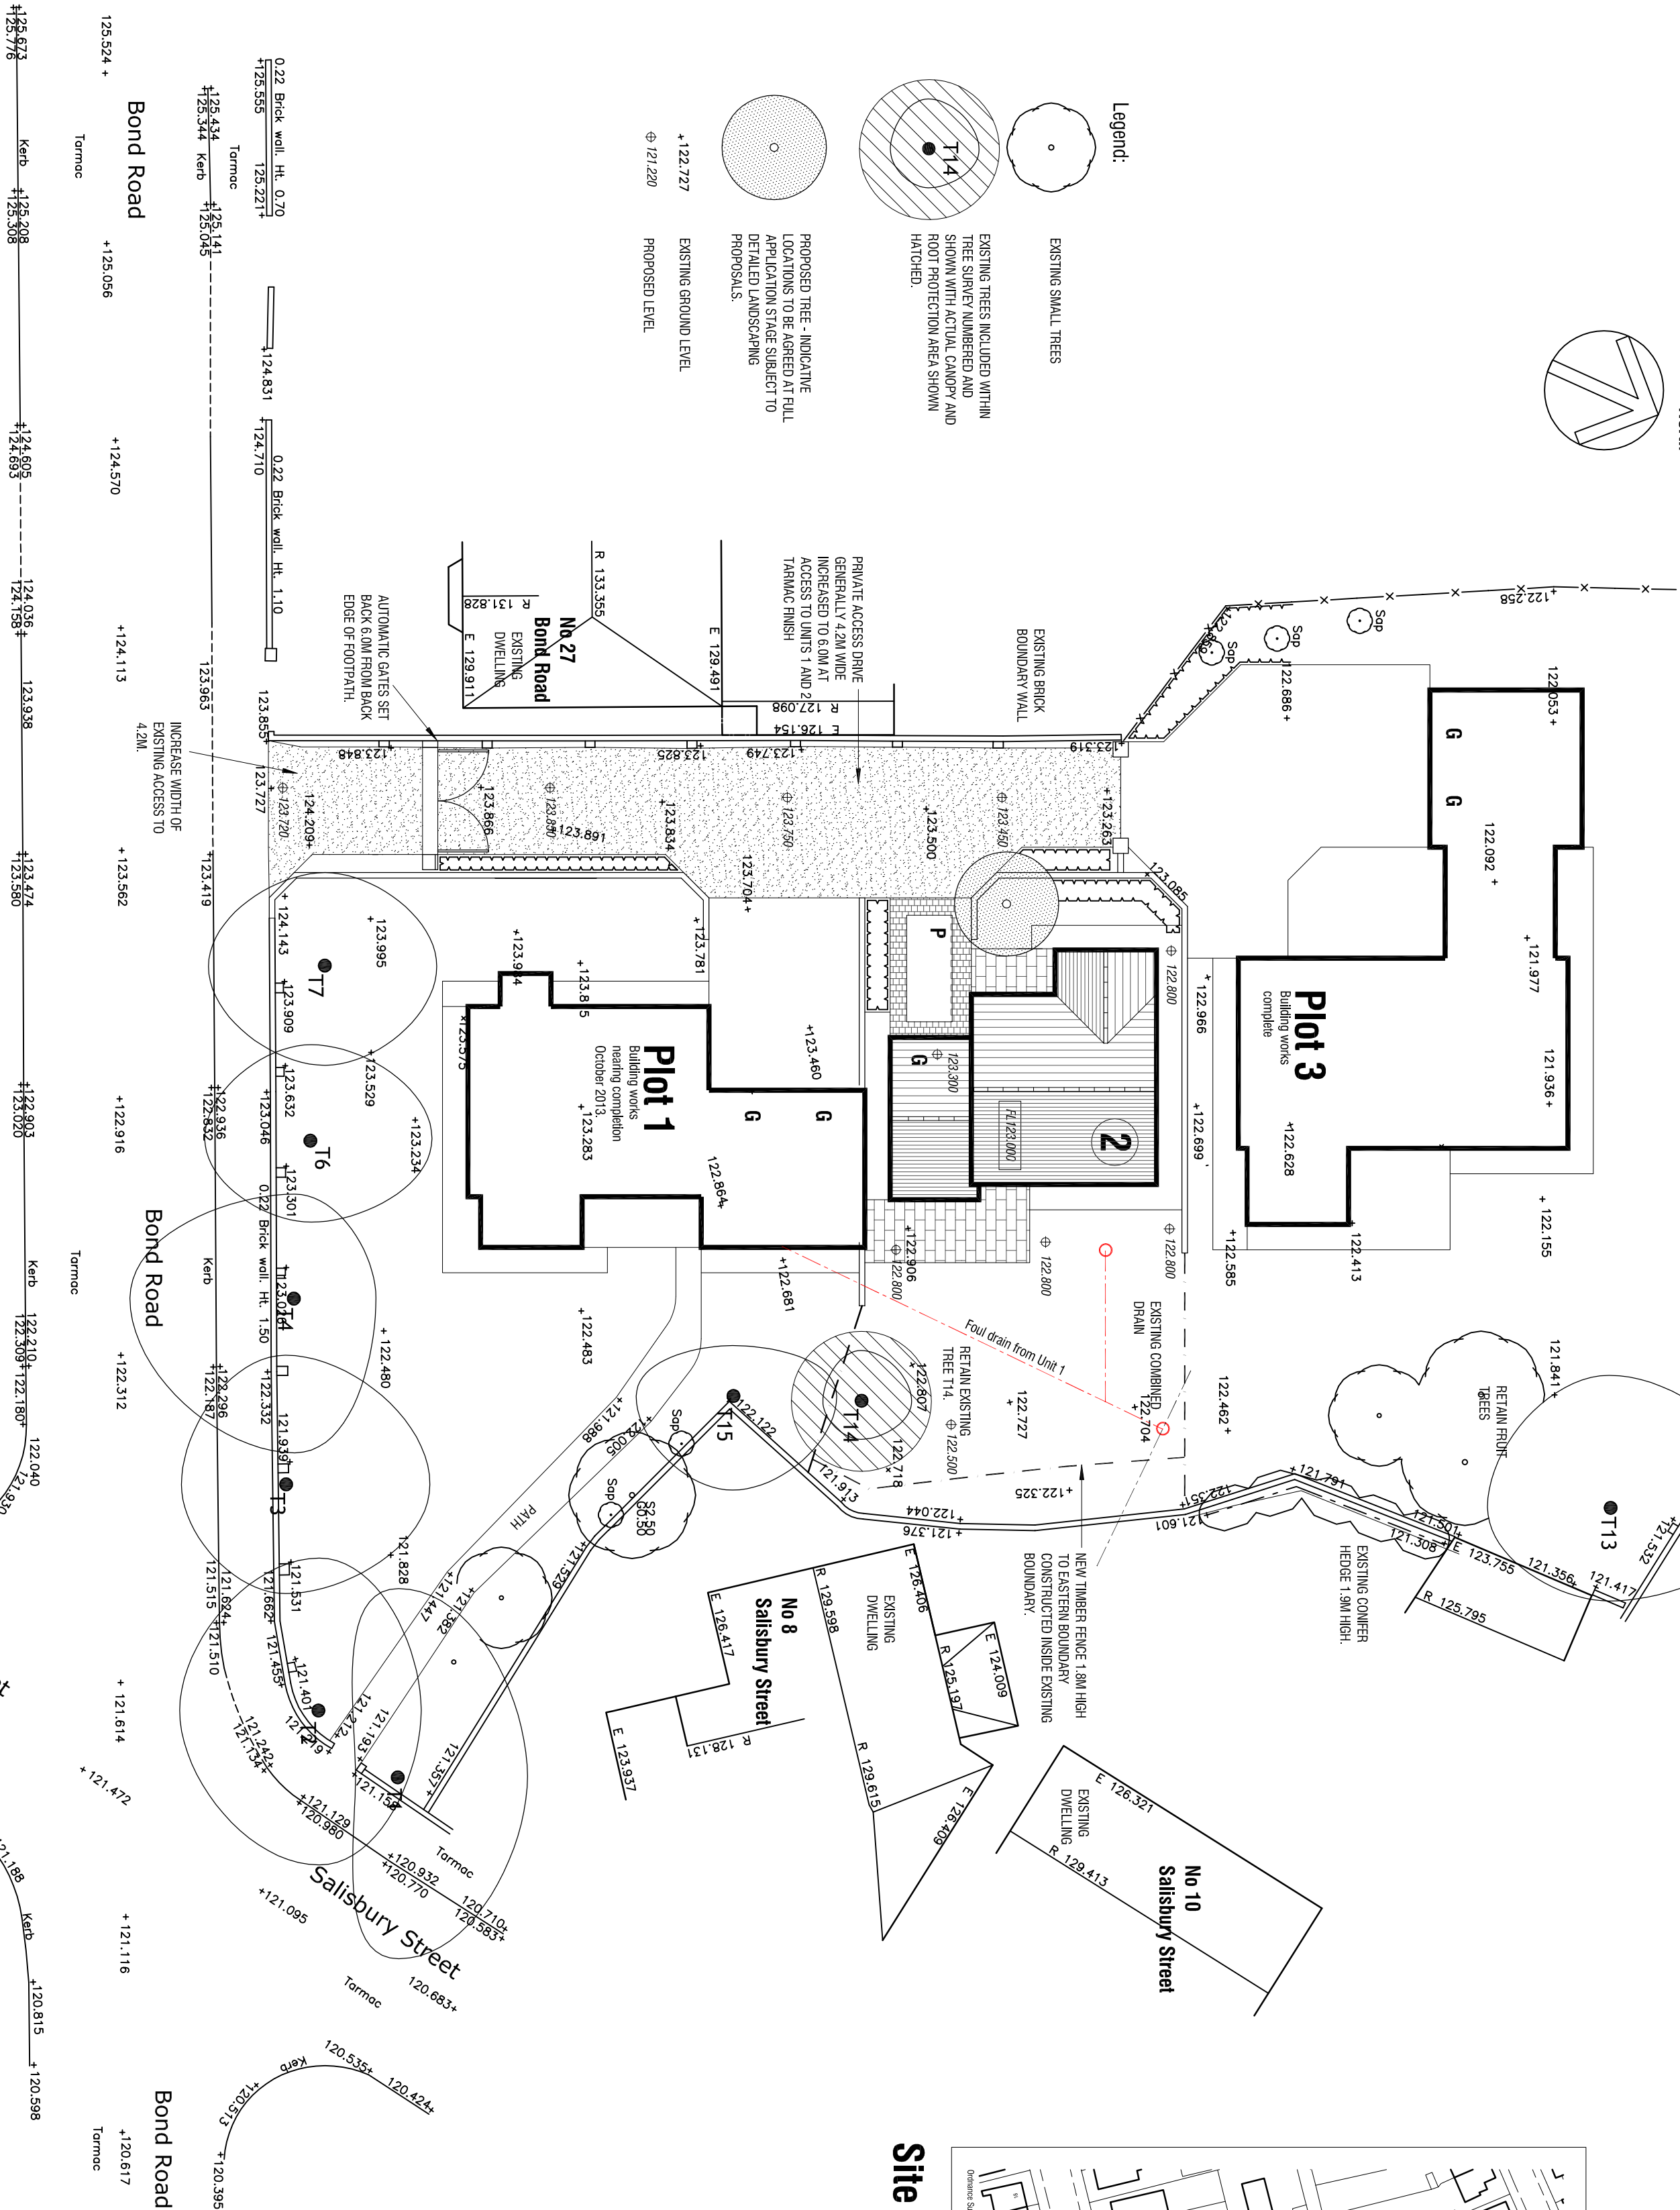


- Legend:**
- EXISTING SMALL TREES
 - EXISTING TREES INCLUDED WITHIN TREE SURVEY NUMBERED AND SHOWN WITH ACTUAL CANOPY AND ROOT PROTECTION AREA SHOWN HATCHED.
 - T14
 - PROPOSED TREE - INDICATIVE LOCATIONS TO BE AGREED AT FULL APPLICATION STAGE SUBJECT TO DETAILED LANDSCAPING PROPOSALS.
 - EXISTING GROUND LEVEL
 - PROPOSED LEVEL

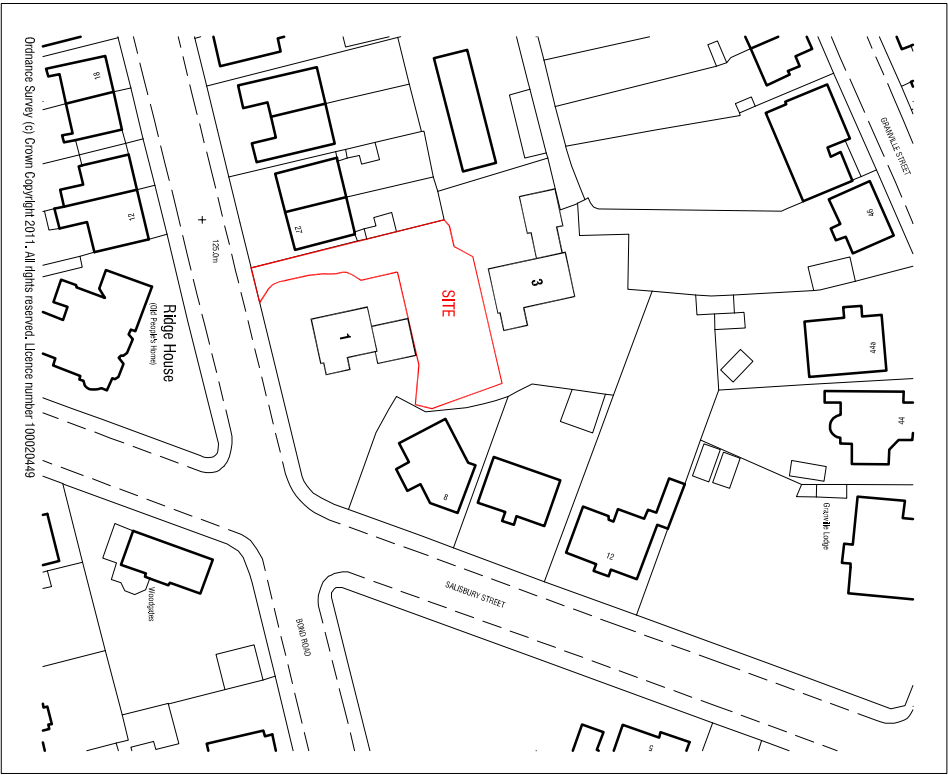

Site Location Plan 1:1250

A 18.12.2013 - Amend house floor level.

PROPOSED NEW DWELLING PLOT 2 - 25 BOND ROAD BARNSELEY			
PROPOSALS			
UNIT 2 - SITE PLAN			
☐ architectural design and building consultants			
☐ mboothdesign			
Fairfield House Barnsley, S70 2FL T: 01226 286256 M: 077881898300 E: mboothdesign@btconnect.com			
Scale 1:200	Drawn MJB		
Date OCTOBER 2013	Ref. 11.25A		
Dwg No. P10	Rev. A		
0mm	12mm	14mm	6mm
Copyright mboothdesign. All dimensions in millimeters unless otherwise stated. Dimensions for setting out in existing buildings are to be checked and verified on site. To be checked on site.			

SITE PLAN

1:200