




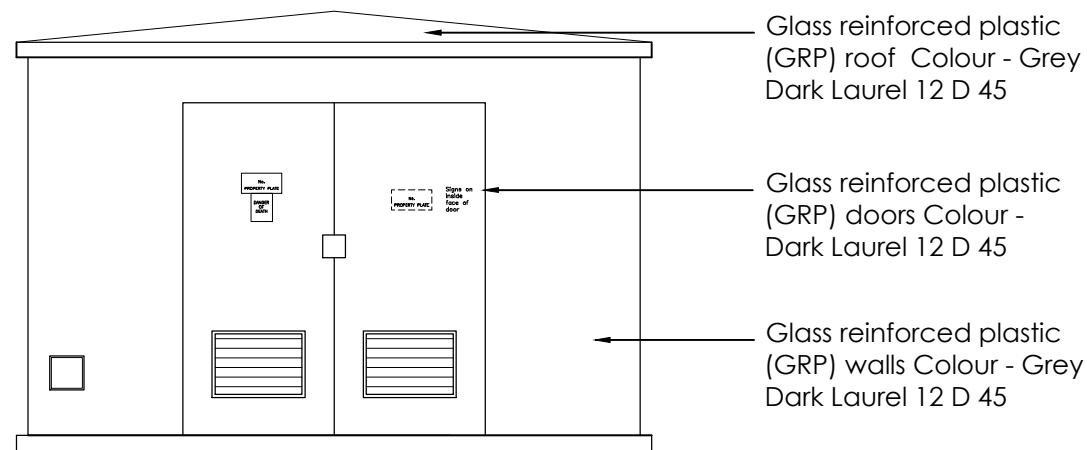


Proposed West Front Elevation
1:50 @ A3

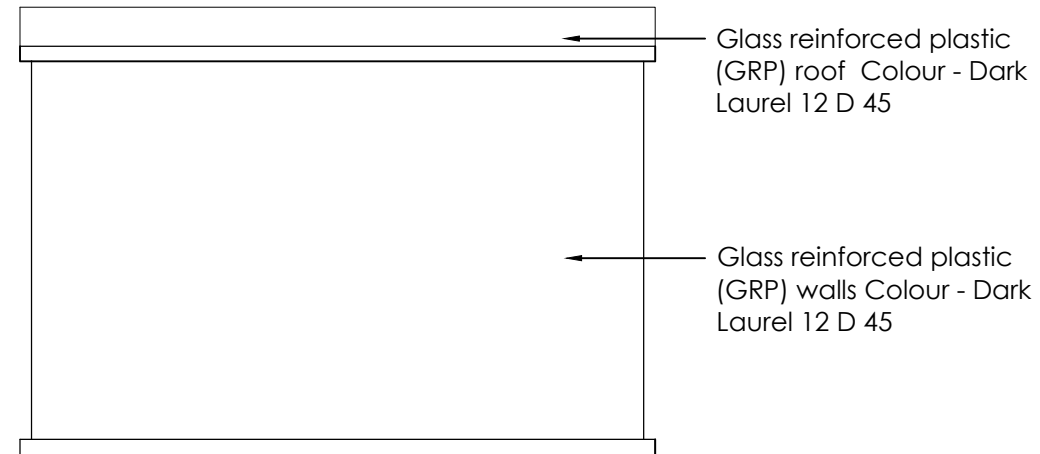


Proposed North Side Elevation
1:50 @ A3

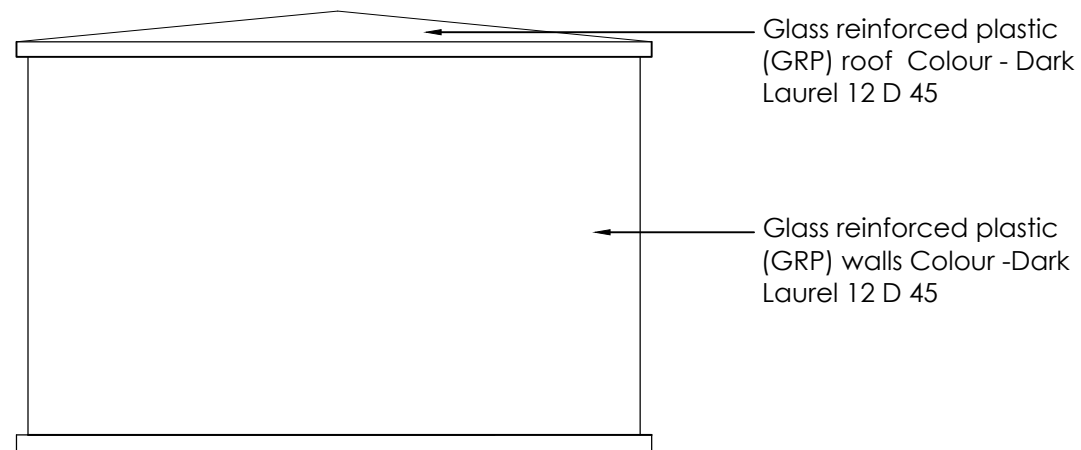

Proposed East Rear Elevation
1:50 @ A3

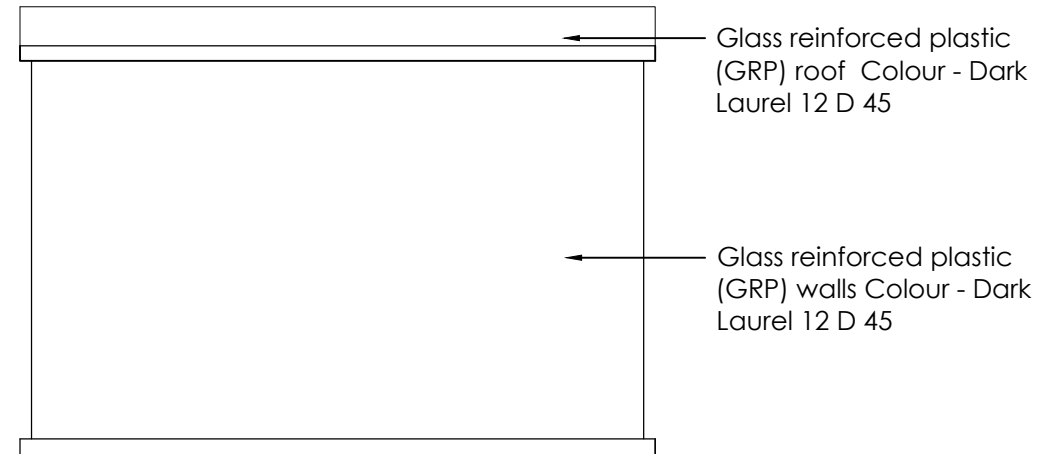

Proposed South Side Elevation
1:50 @ A3

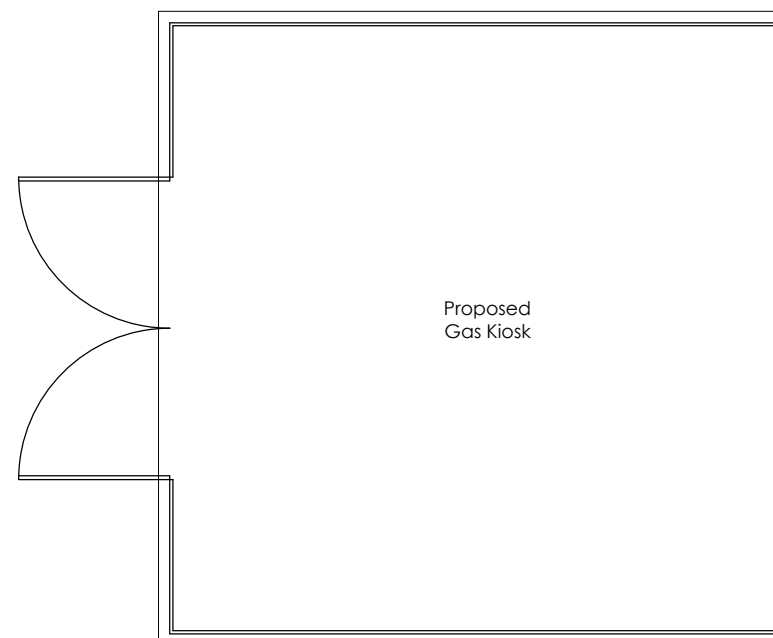

Proposed Plan - 1:50 @ A3

0 500 1000 1500 2000 2500mm
SCALE 1:50

A	04-05-22	Drawing updated to suit NMA		SDH	JH	
Rev	Date	Description			Rev By	Chk'd By
Project Title	PROPOSED INDUSTRIAL UNITS					
	Phase 2A Dearne Valley Parkway Rockingham					
Client	Harworth Group					
Status	PLANNING					
Scale	1:50		Drawing Size	A3		
Date	05.2021	Drawn By	NBB	Checked	JMR	
Drawing Title	Proposed Gas Kiosk - Plan & Elevations					
Job-Dwg No	12006-2-(P)140			Rev	A	
<div><div><div><div><div><div></div></div></div><div><div><div></div><div>2 St. Johns North, Wakefield, WF1 3QA t. 01924 291800</div></div></div><div><div><div></div><div>Carvers Warehouse, 77 Dale Street, Manchester, M1 2HG t. 0161 2388555</div></div></div><div><div><div></div><div>The Old Rectory, 79 High Street, Newport Pagnell, MK16 8AB t. 01908 211577</div></div></div><div><div><div></div><div>101 London Road, Reading, RG1 5BY t. 0118 9507700</div></div></div><div><div><div></div><div>10 Gees Court, St Christophers Place, London, W1U 1JJ t. 0207 4091215</div></div></div></div><div><div><div>THE HARRIS PARTNERSHIP</div><div>ARCHITECTS www.harrispartnership.com</div></div></div></div></div>						