



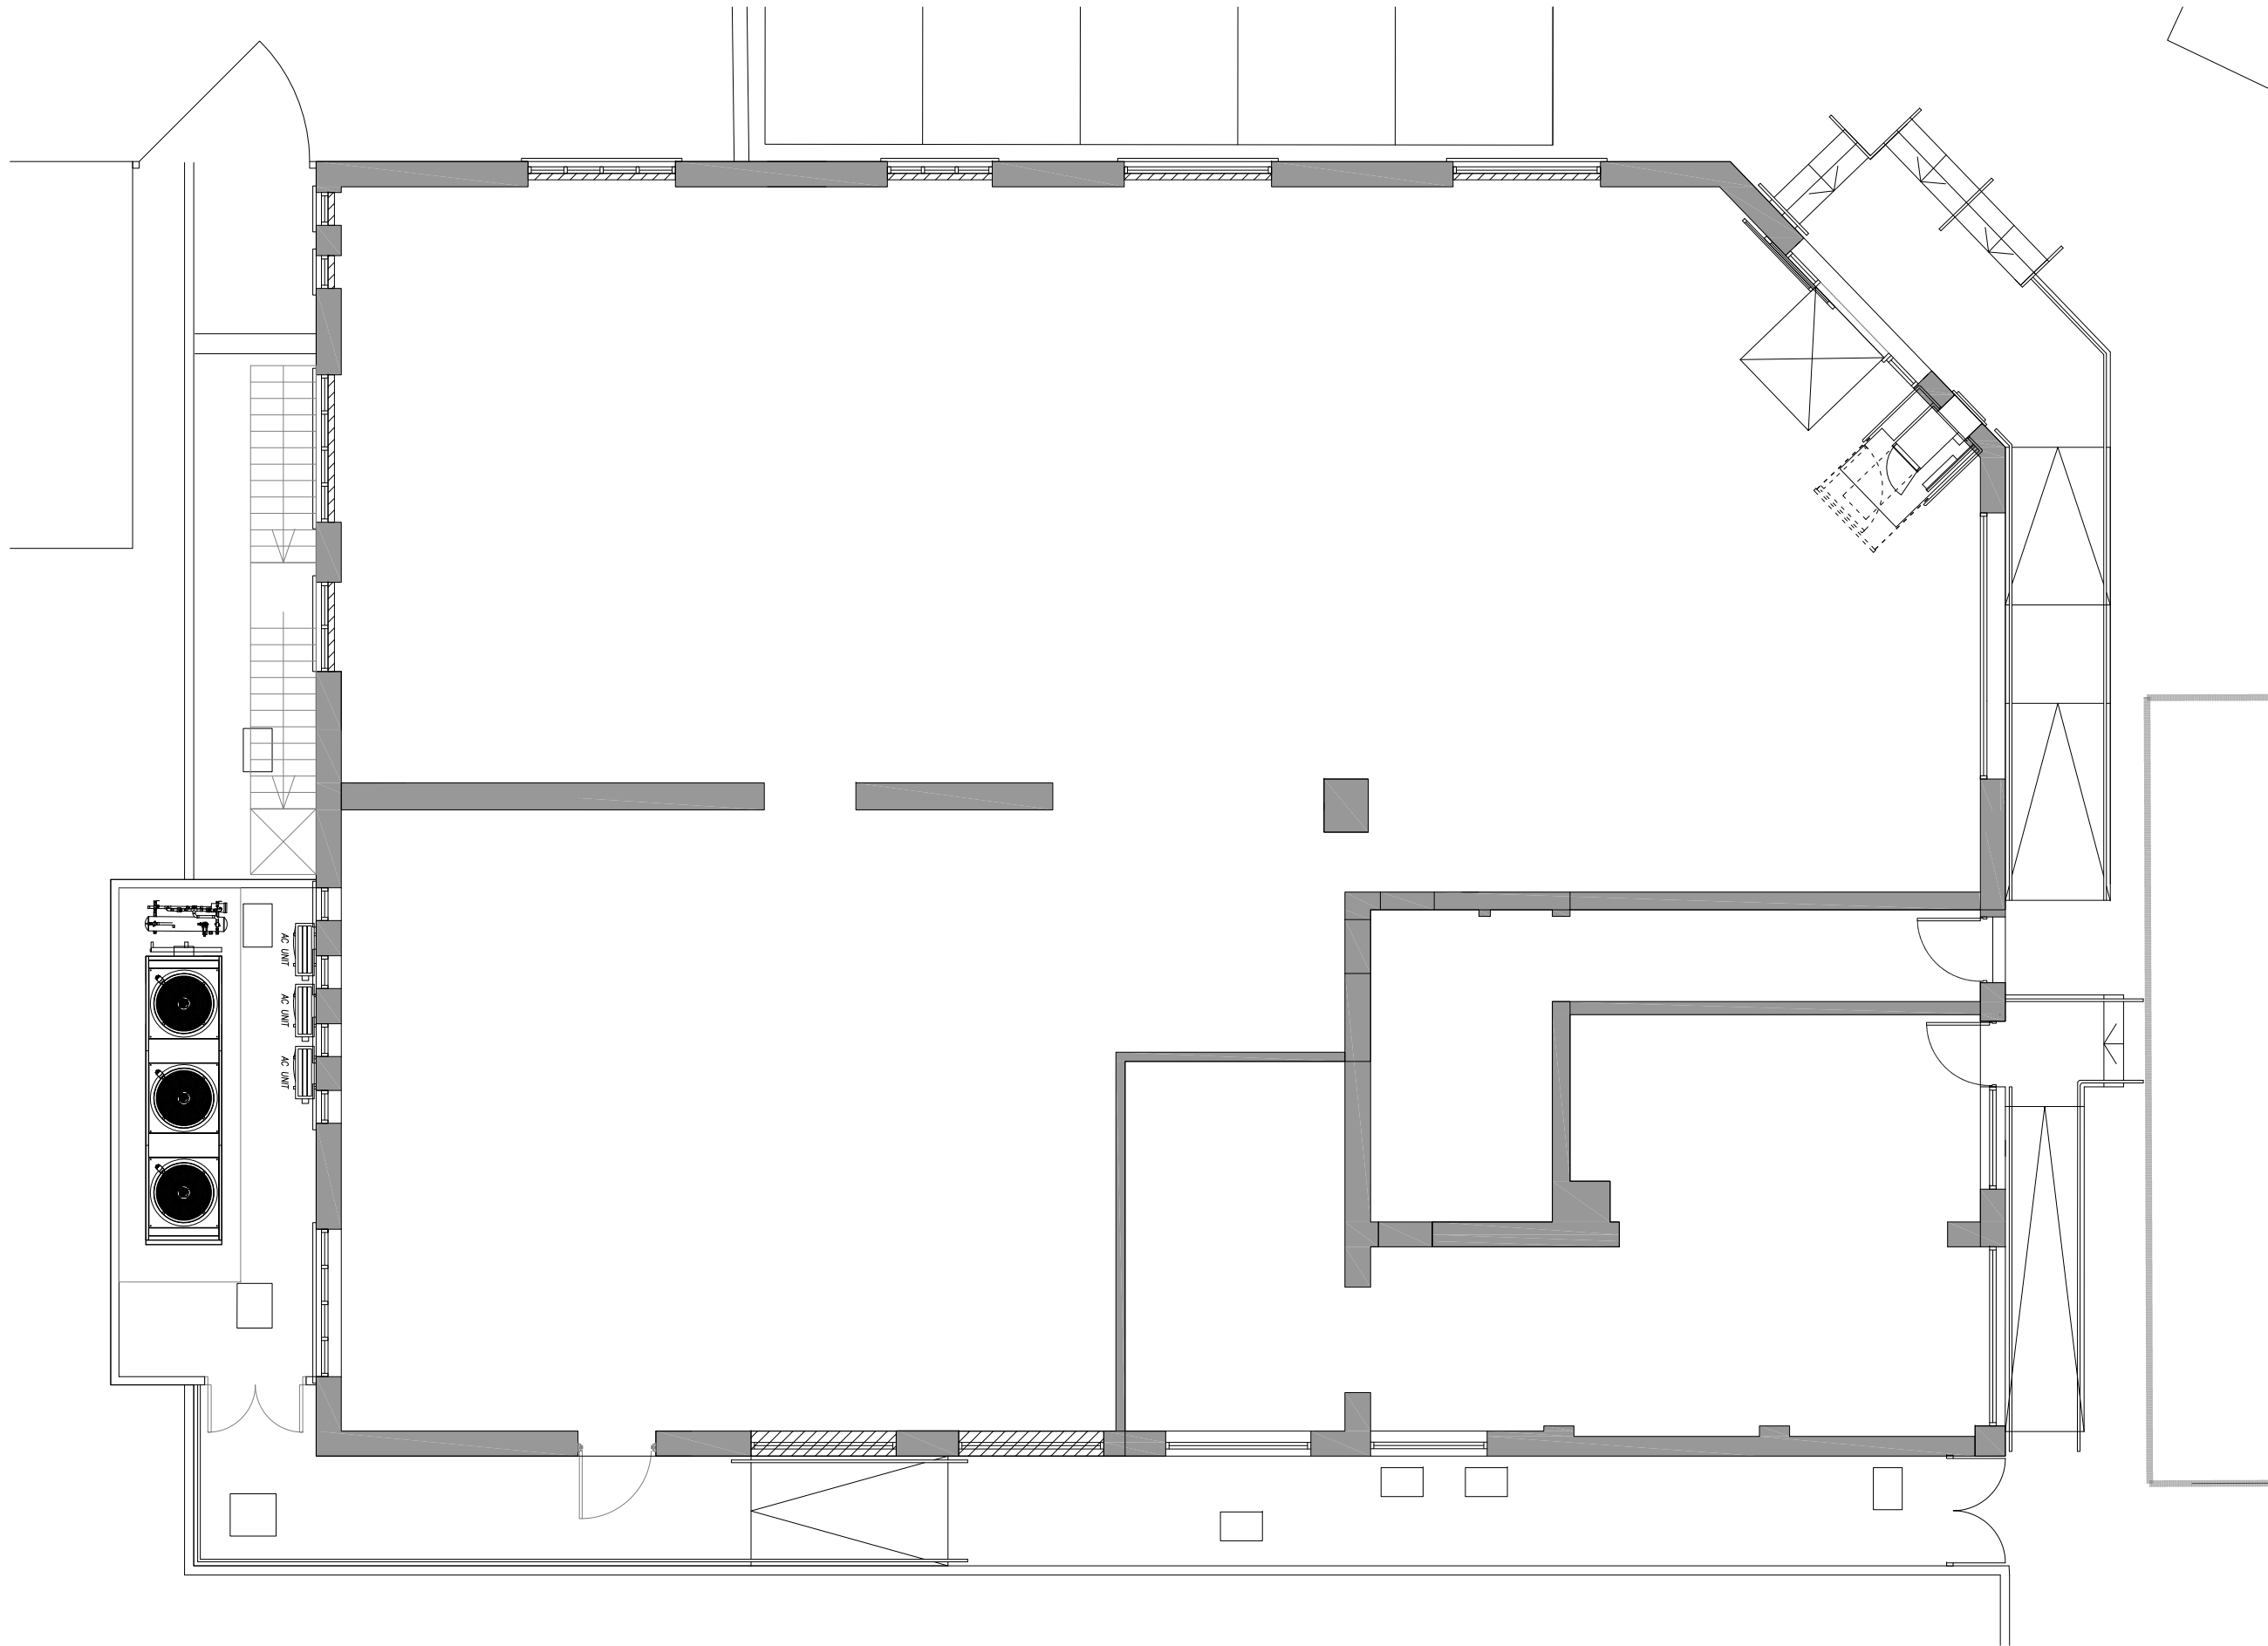

PROPOSED GROUND FLOOR PLAN
(scale 1:100@A3)

 

Revision		Date	Description
<div><div>Walbrook management</div><div>New Broad Street House 35 New Broad Street London EC2M 1NH tel: 020 3009 3061 email: info@walbrookmanagement.com</div></div>			
Status		PLANNING	
Client		SAINSBURY'S LOCAL	
Project Title		THE FRIENDSHIP INN BARNSELY, REDBROOK ROAD SOUTH YORKSHIRE S75 2RE	
Drawing Title		PROPOSED GROUND FLOOR PLAN SITE REF. 7725	
Project Number		Drawing Number	Revision
11/W7725		203	
Drawn	Checked	Scale	Date
AM		1:100@A3	14/05/2012
The content of this drawing is the property of Walbrook Management LLP and may not be copied in whole or part without formal consent.			