



1 West Elevation Washroom As Proposed
1 : 100




2 South Elevation Market Area As Proposed
1 : 100




3 East Elevation Market Washroom As Proposed
1 : 100




4 South Elevation Service Yard As Proposed
1 : 100

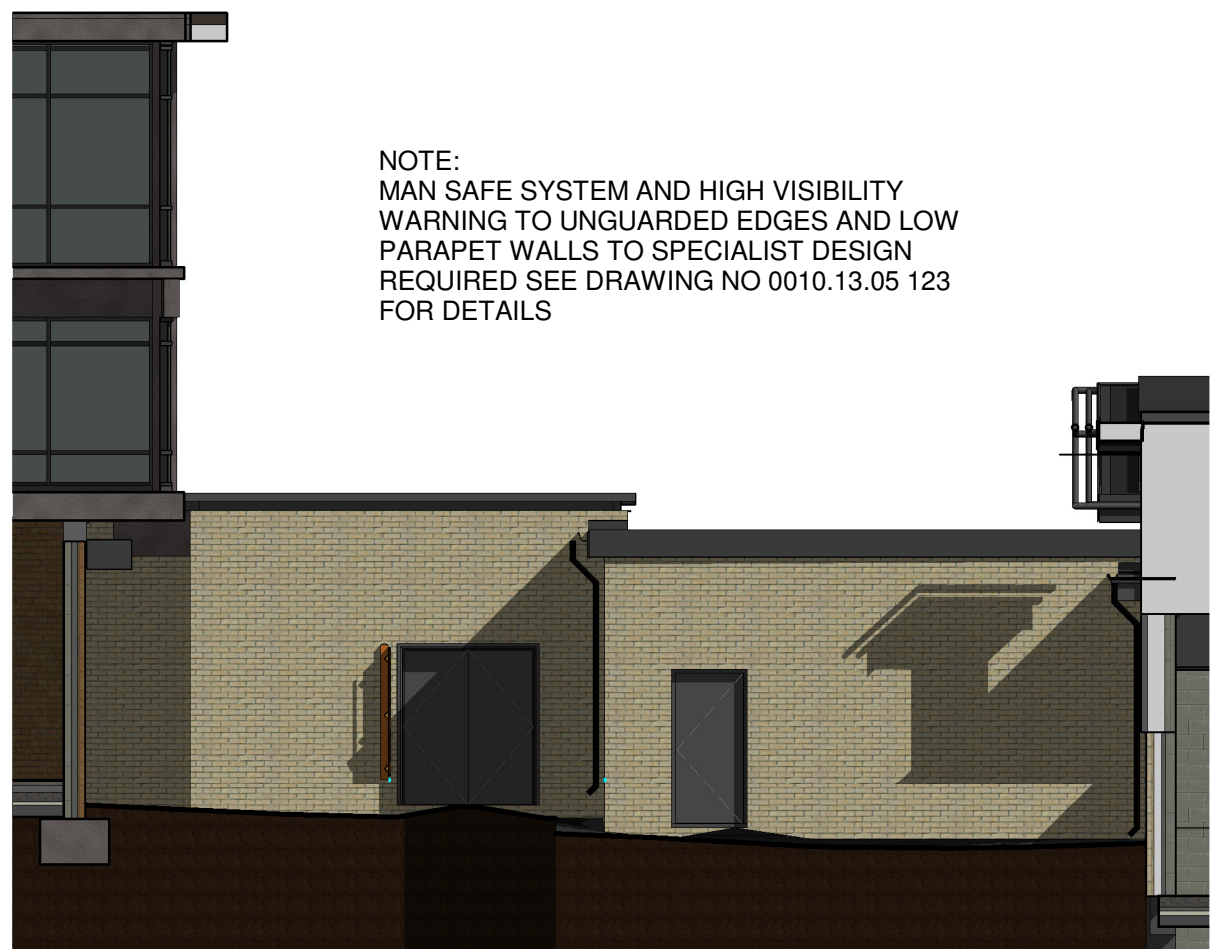

5 East Elevation Service Yard As Proposed
1 : 100

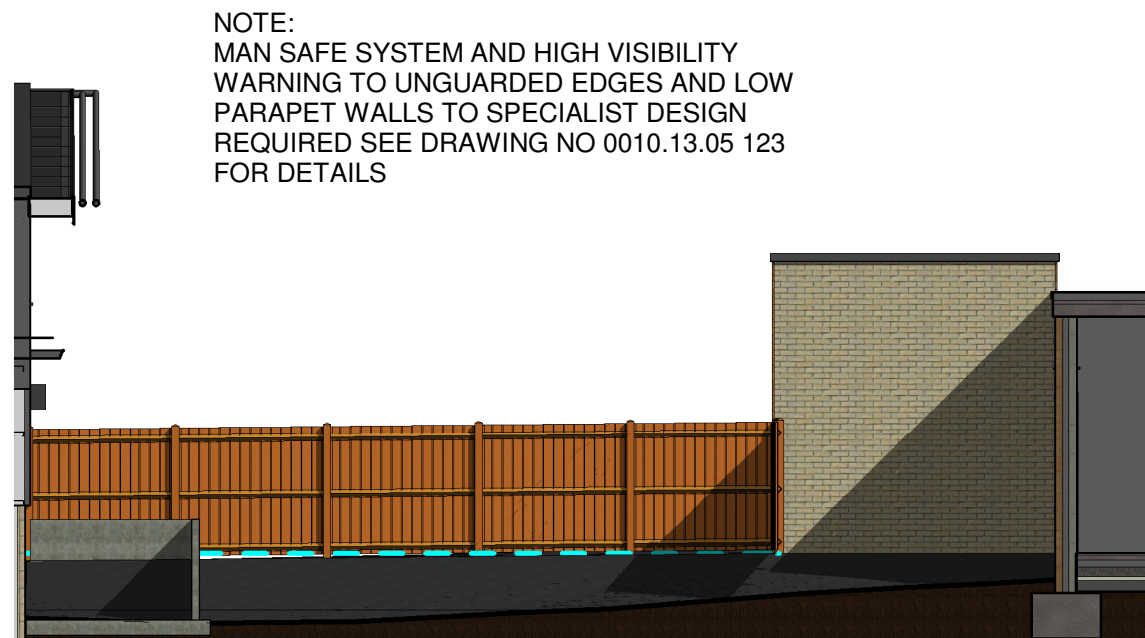

6 West Elevation Service Yard As Proposed
1 : 100

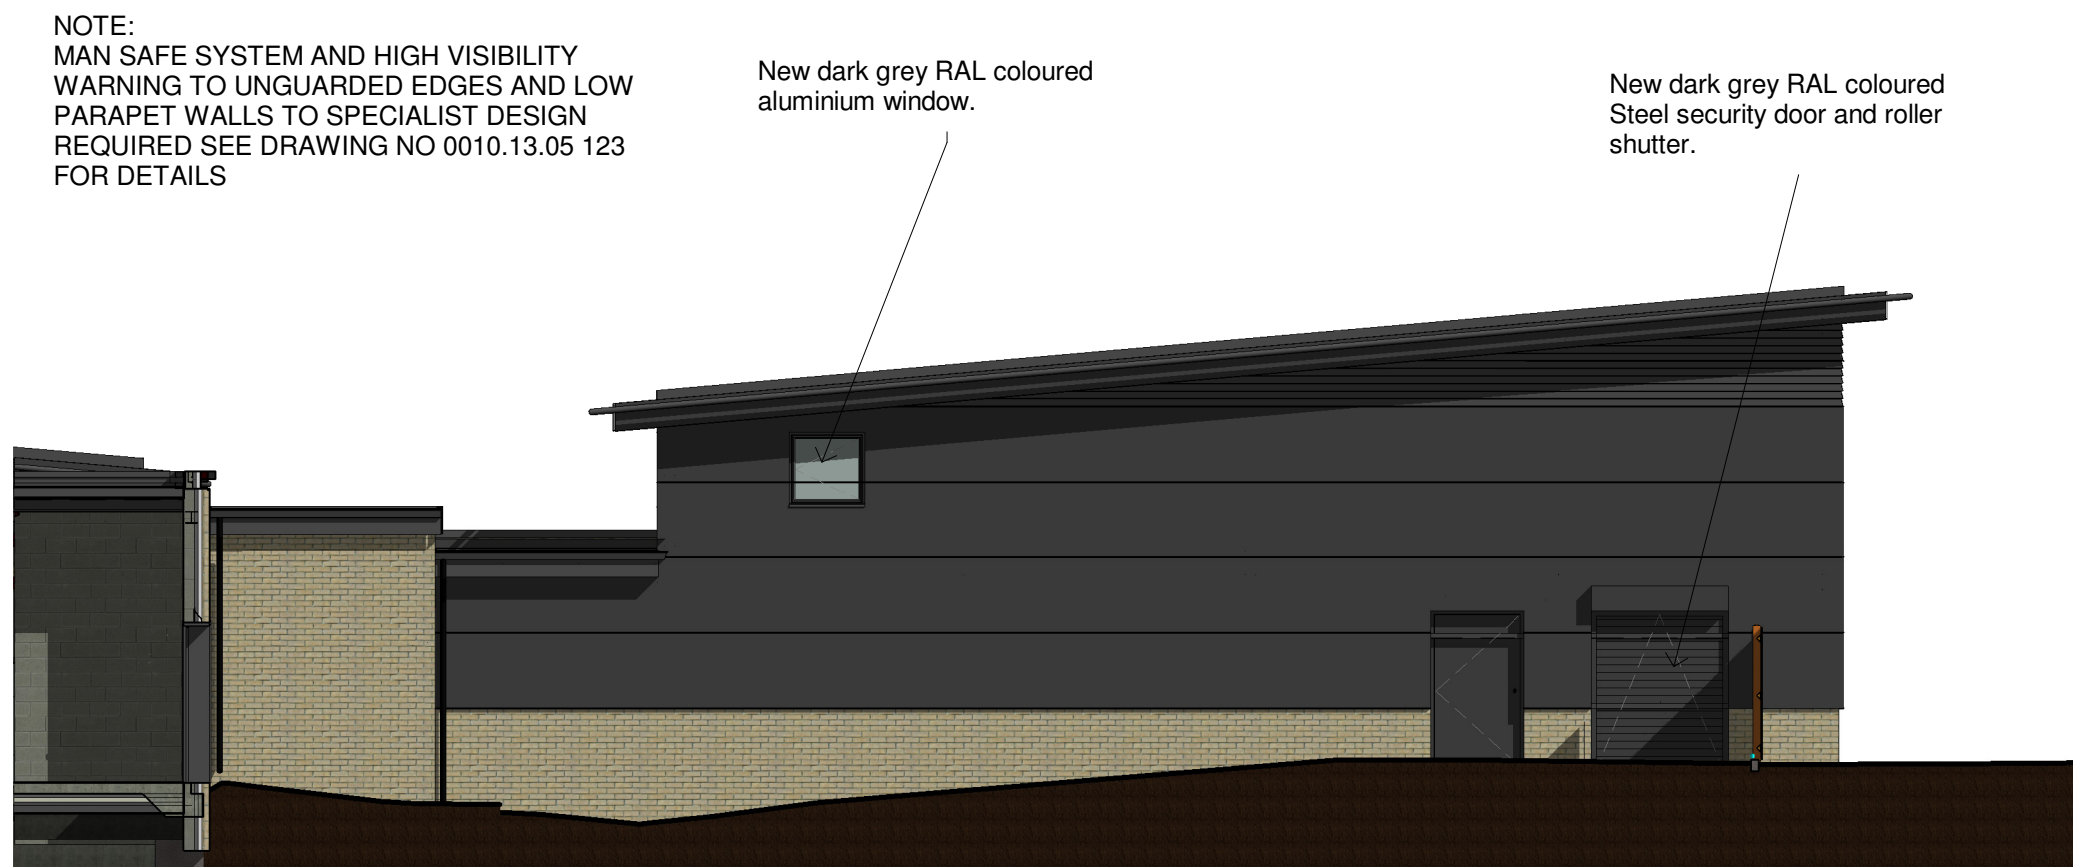

7 North Elevation Service Yard As Proposed
1 : 100

Rev	Date	Drawn	Description
A	21/08/15	SL	Balconies amended to internal and Juliette
B	07/09/15	SL	Unit 2 and 3 floor plan amended to maintain manhole access
C	17/09/15	SL	Boyes floor plan, mezzanine, and roof amended
D	27/11/15	SL	Retaining Walls amended to SE design
E	1/12/15	SL	Structural model incorporated
F	3/12/15	SL	Market stall car park layout amended and Kiosks removed
G	17/12/15	SL	Juliette & Internal balconies removed, windows to existing town hall building amended
H	17/12/15	SL	Market, Trader Washroom amended. Protected access to rear or Heron store provided and screened from the market added.
I	21/12/15	SL	Town hall windows amended as client instruction.
J	04/01/16	SL	Amended Structural model MBB Incorporated
K	04/04/16	SL	Revised structural model MOD Incorporated
L	07/04/16	SL	Unit 4 amended to allow separate entrance to 1st and 2nd floor of town hall, as client instruction.
M	07/04/16	SL	Boyes roof amended as revised structure from SE, glazing removed from south and west elevations, central brick element projection reduced, windows on brick central element re-positioned to fit SE frame design and cill height amended to restore balance as client instruction.
N	07/04/16	SL	Brick work and cladding layout on North, East, South, and West elevations of Boyes store re-designed to maintain visual balance.
O	11/07/16	SL	Boyes store cladding and brickwork amended, One bay of glazing reinstated, planting zone to front add as requested by planning.
P	20/01/17	SL	Man Safe system requirement identified on drawing
Q	05/04/2017	SL	Elevator shaft, stair well mezzanine level and back of house revised in accordance with WMA drawing No's 7359 - 102 and 7359 - 500 as client instruction.
R	05/04/2017	SL	Service yard ramp removed and new doors added as WMA drawings 102 and 500 as client instruction.
S	07/04/2017	SL	Mezzanine level windows to South and West Elevation removed, 1 x window added to mezzanine level North Elevation, as client instruction.
T	20/04/2017	SL	SVP locations added and mezzanine level room layout amended as discussed with John Gill and WMA drawing No 102 Rev 16
U	02/05/2017	SL	Annotation amended for planning

White[esign

Client: RESILIENT1

Project: HOYLAND SITE C


Title: Elevations As Proposed 3

Scales: 1:100 Drawn: SL Date: 02/05/2017 09:59:21 Checked: KJ

Drawing no: 0010.13.02 129 Rev: U

The White House, 24a St Andrews Road, Sheffield, S11 9AL
T: 0114 226 0255 F: 0114 226 0256
E: office@whitedg.co.uk W: www.whitedg.co.uk

0 5 10

 

Meters 1:100

PLANNING