



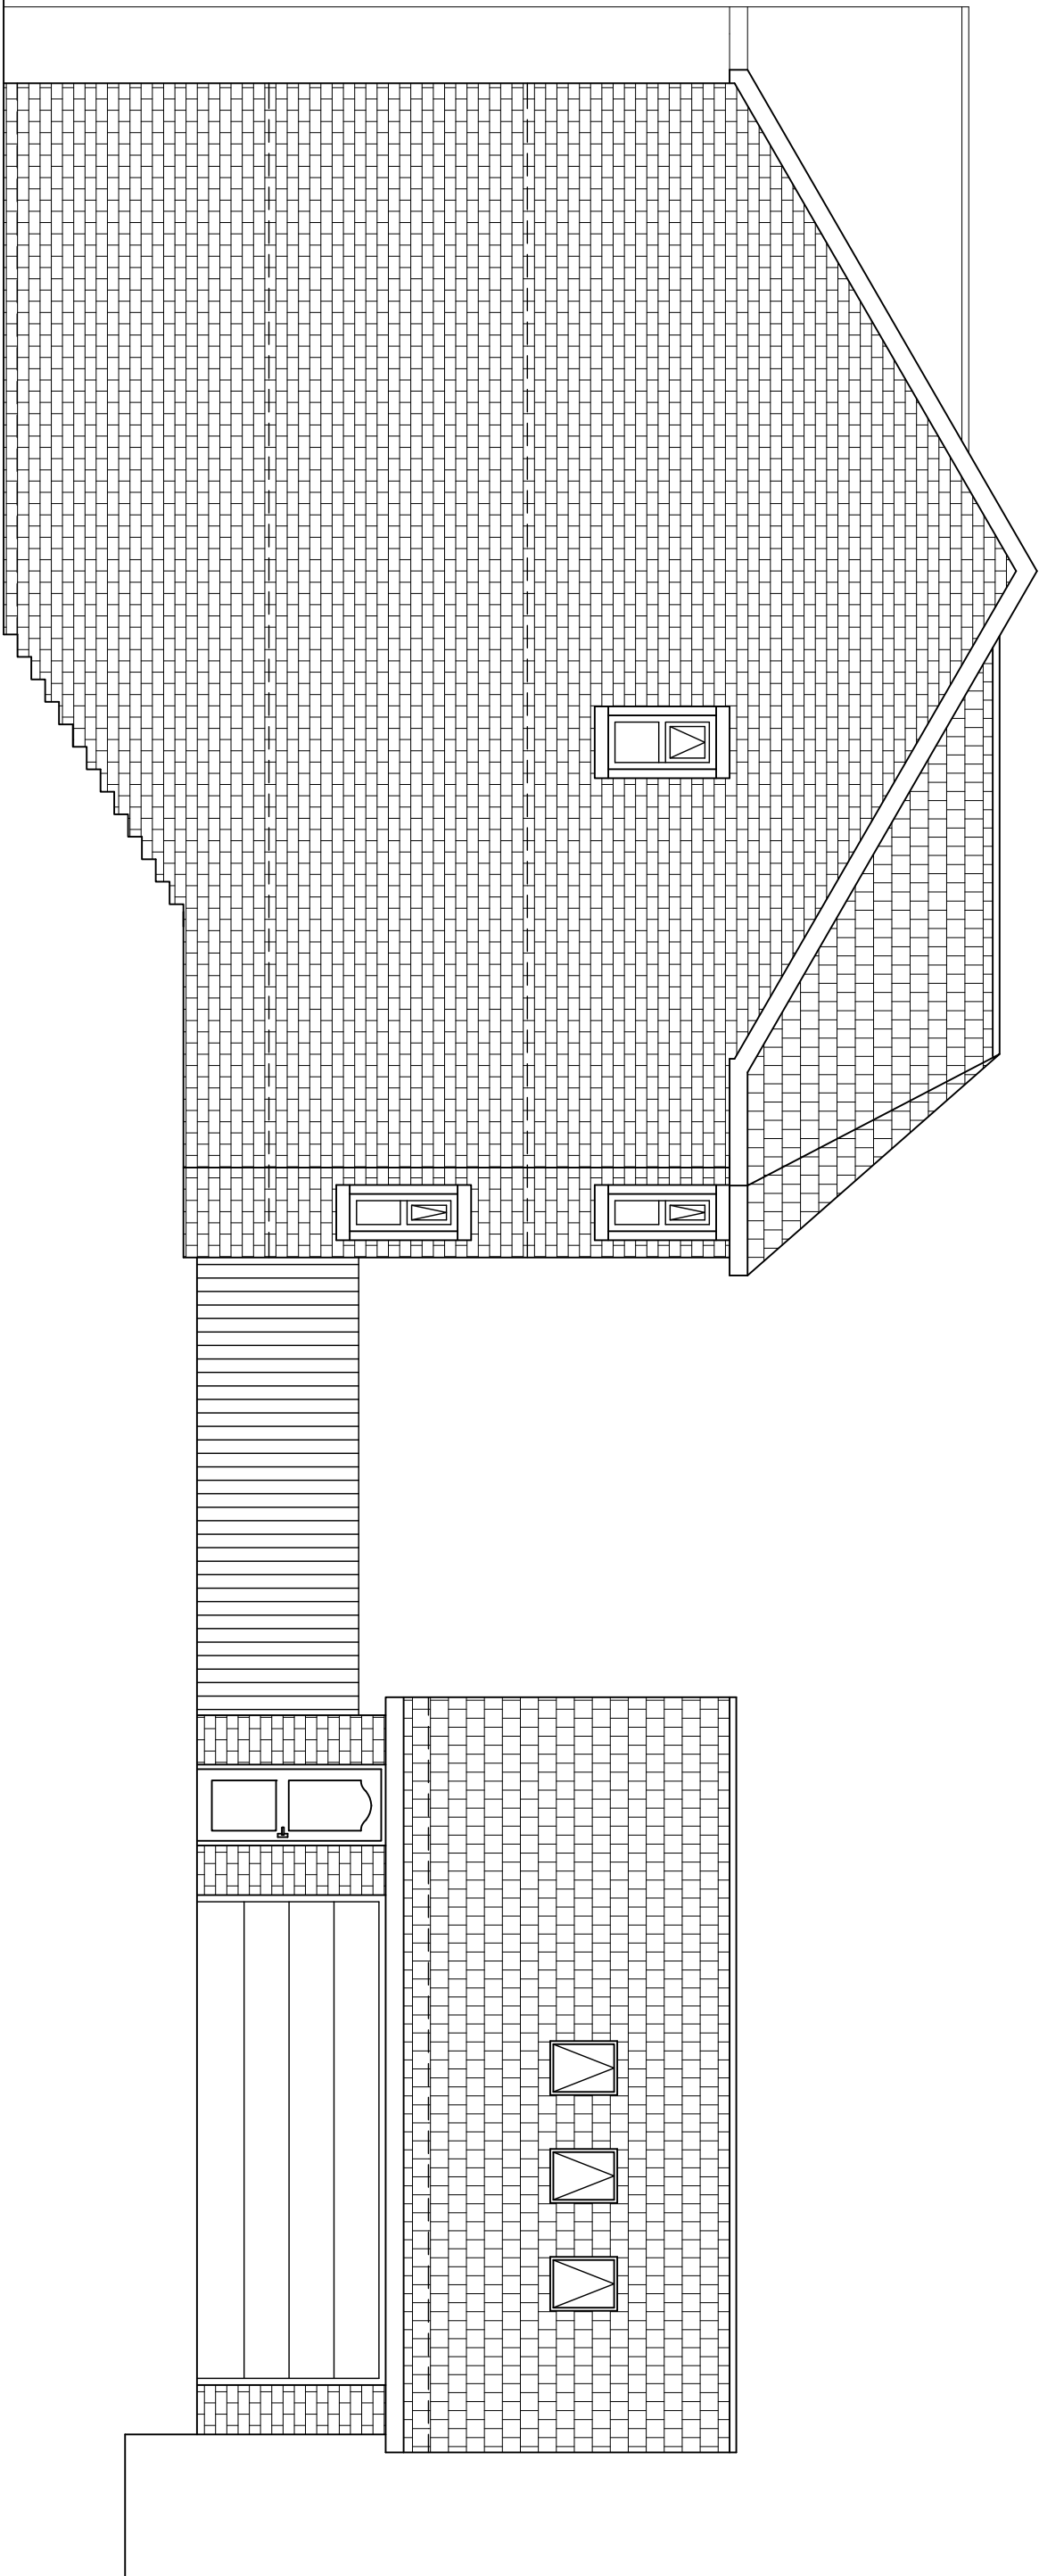


Plot 5 East Elevation

Scale 1:75

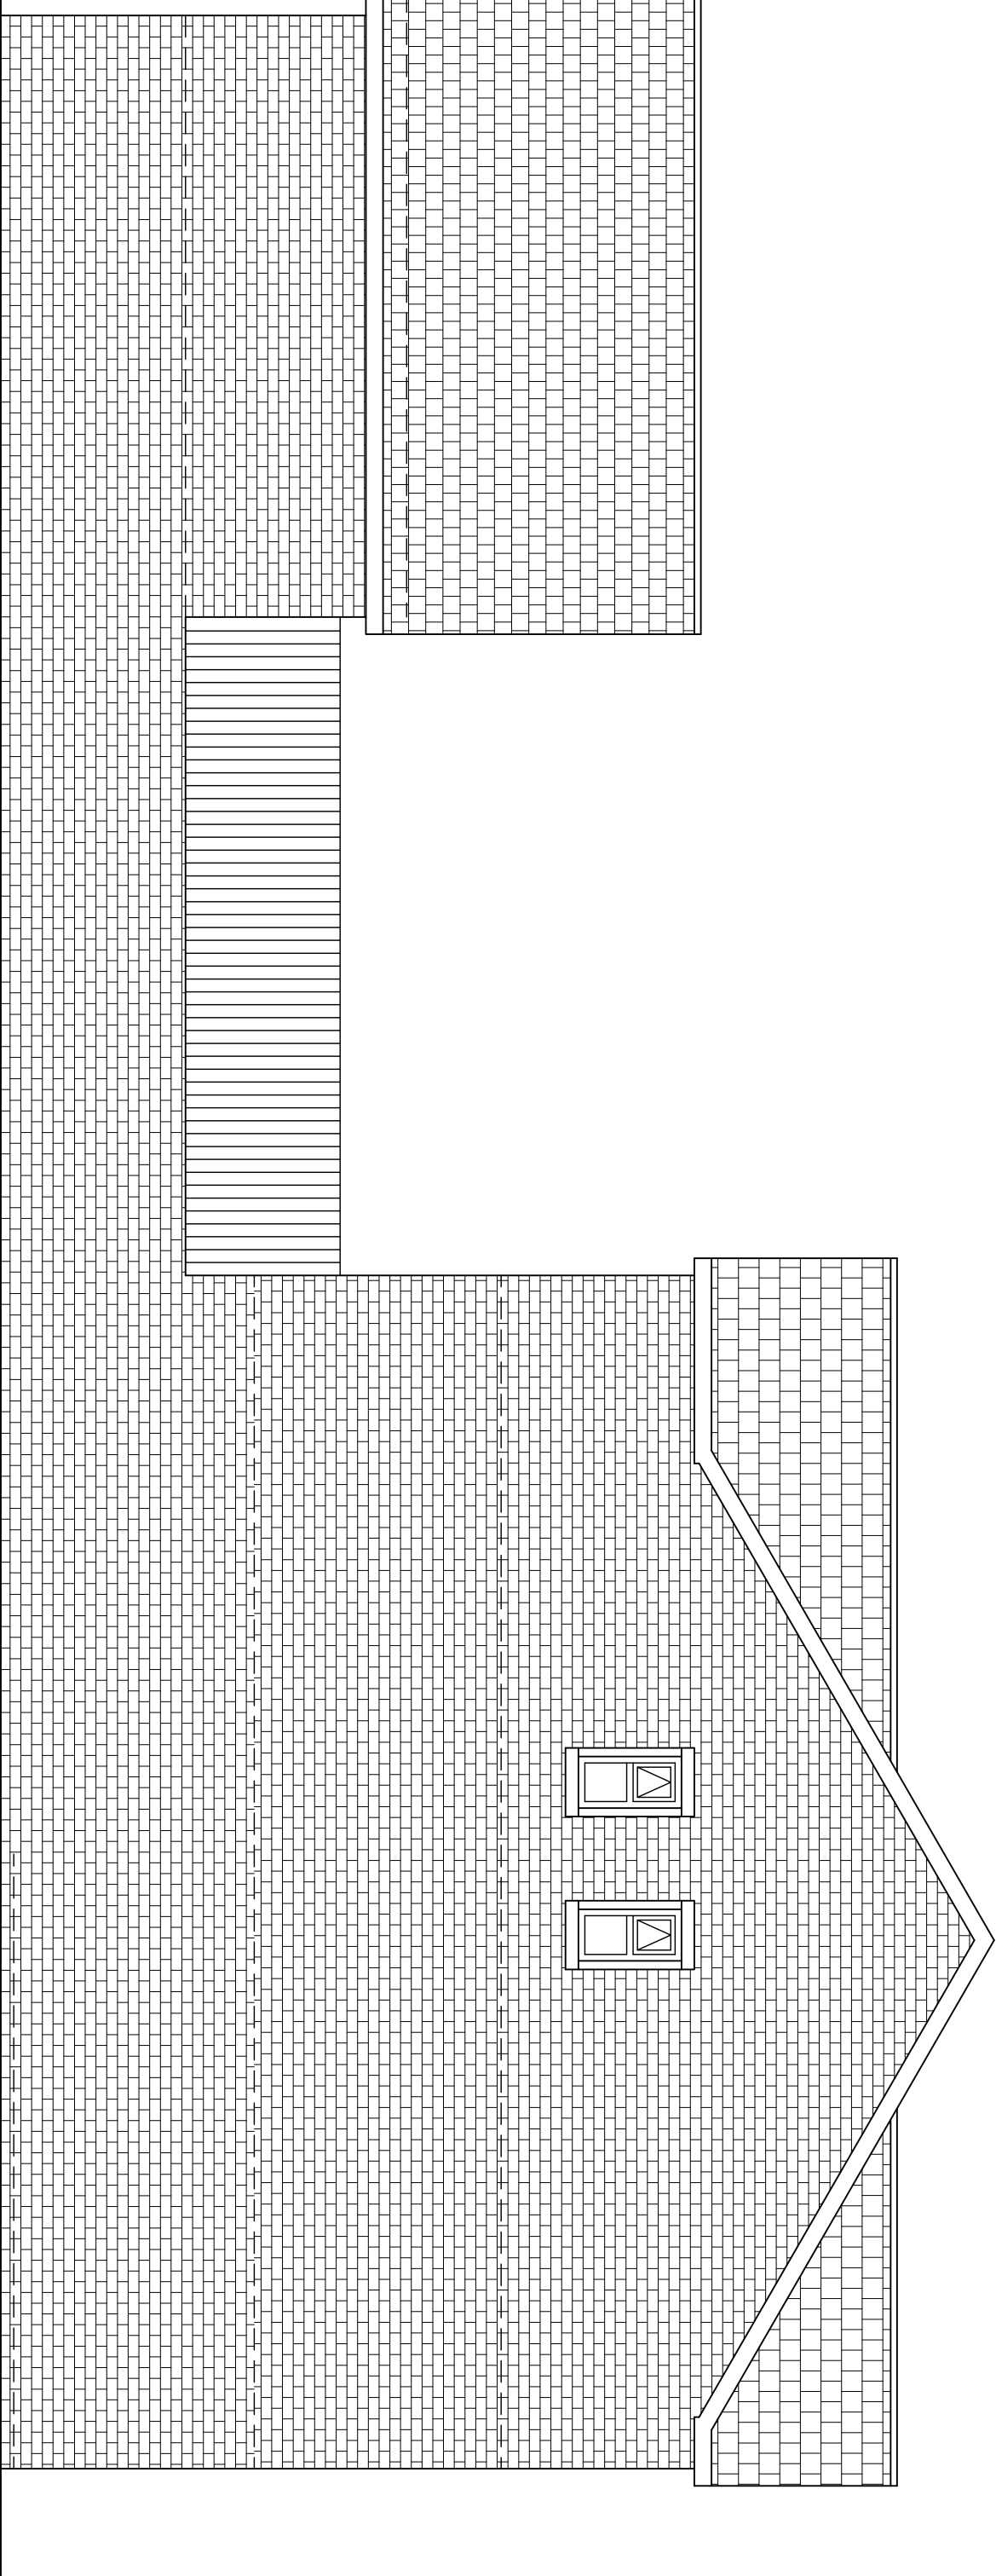


Plot 5 West Elevation

Scale 1:75

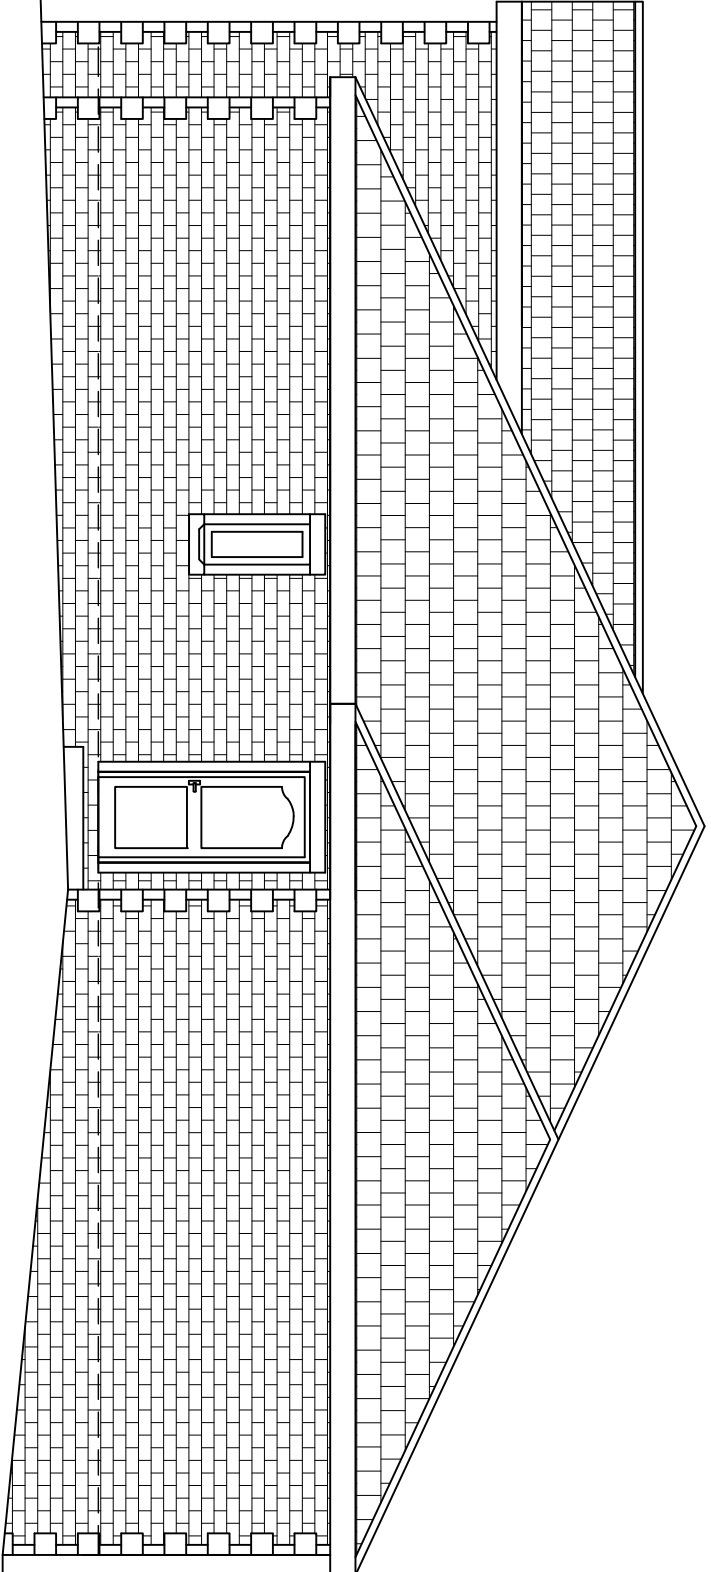

Plot 4 West Elevation

Scale 1:75

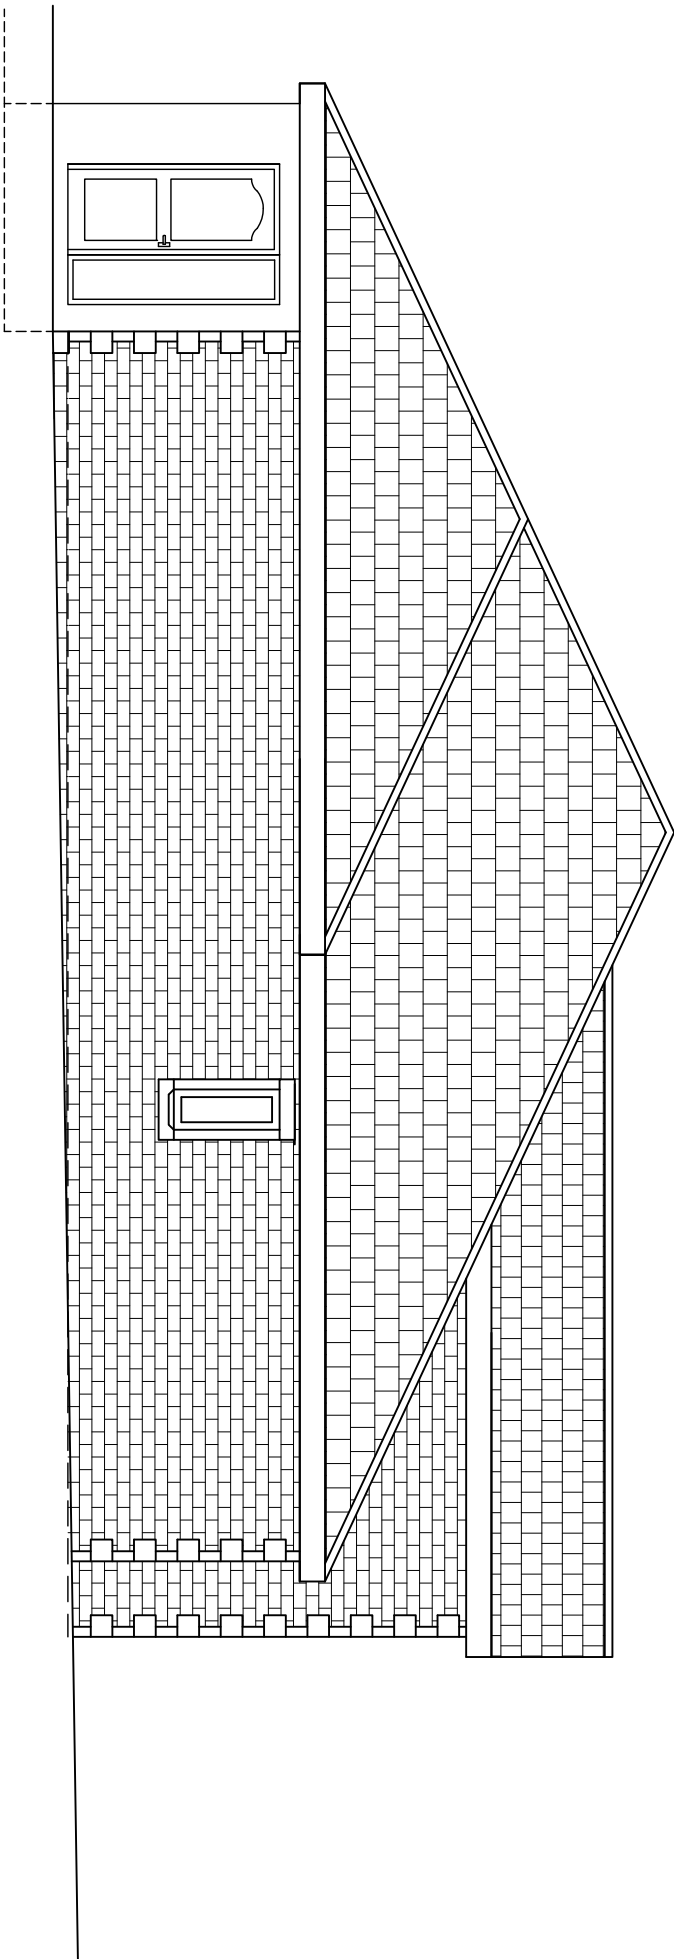

Plot 4 East Elevation

Scale 1:75

E2A Designs Ltd
8 Pennine View
Bicker Hill
Barnsley
South Yorkshire
S19 6JF
Tel: 01225 889841
Mobile: 075 405 5744



PROJECT:
Woodroyd Gardens
Worthwell
Barnsley, South Yorkshire

CLIENT:
Mr and Mrs Hardy

TITLE:
Plot 4 and 5 Elevations Sheet 2

SCALE:	1:75 @ A1	DRAWN BY:	CV	CHECKED BY:	EC2	DRAWING No.:	REV.:
DATE:	July 2014						