


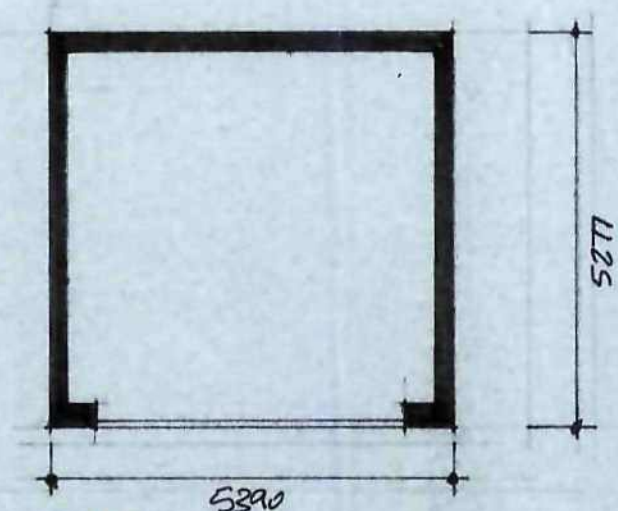
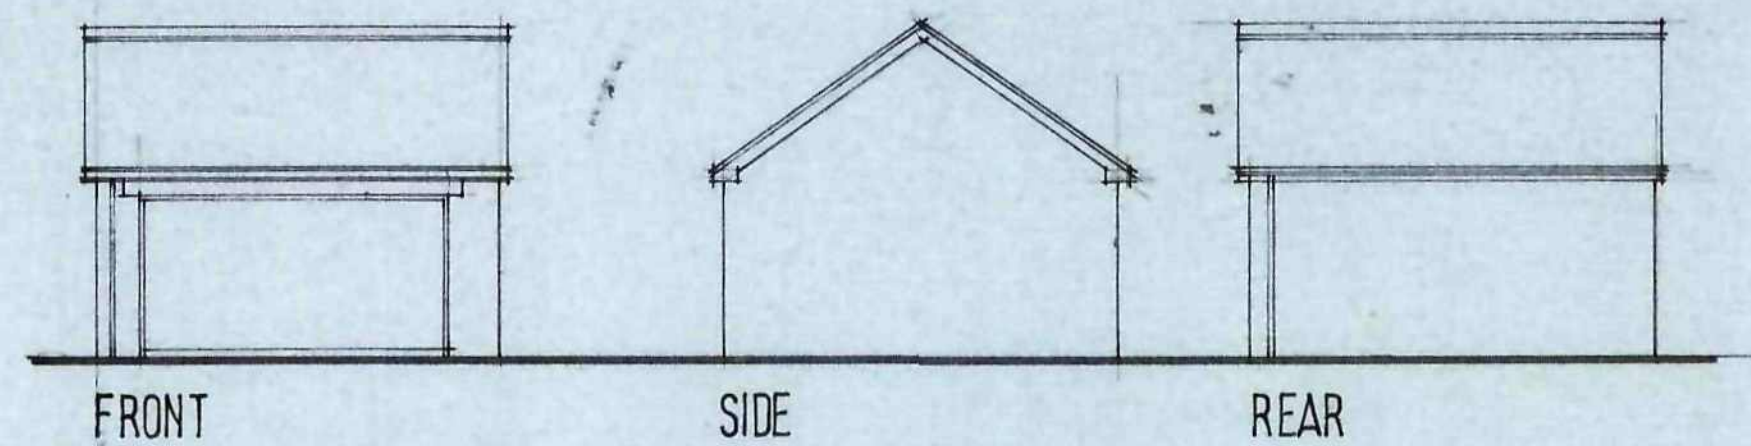


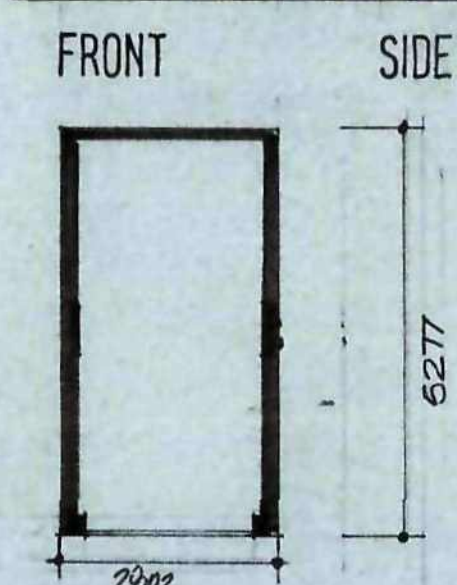


PLAN
PLOTS 1&6

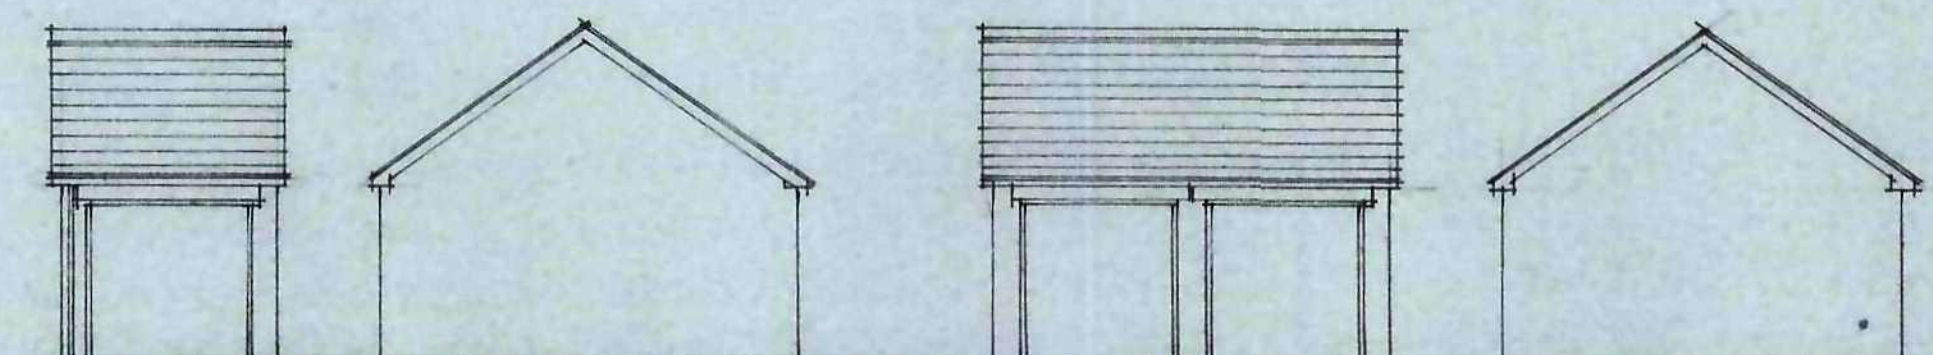


PLOTS 7-10

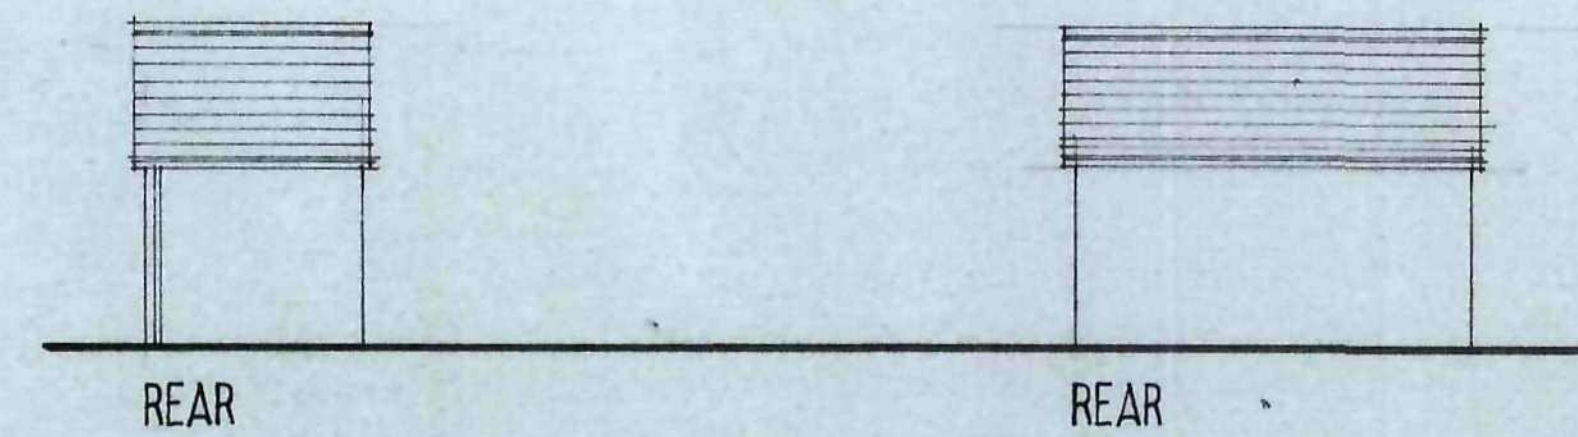

PLOTS 2 3 7
GARAGE DETAILS

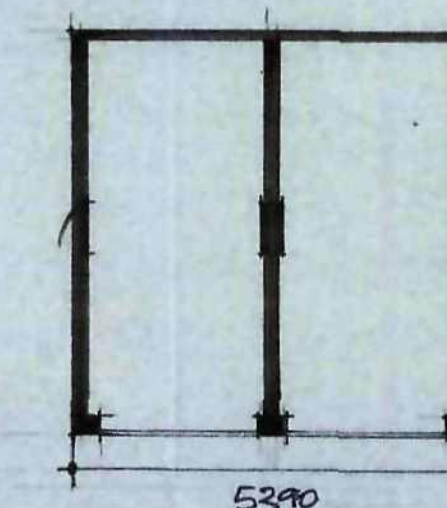

PLOTS 4 5

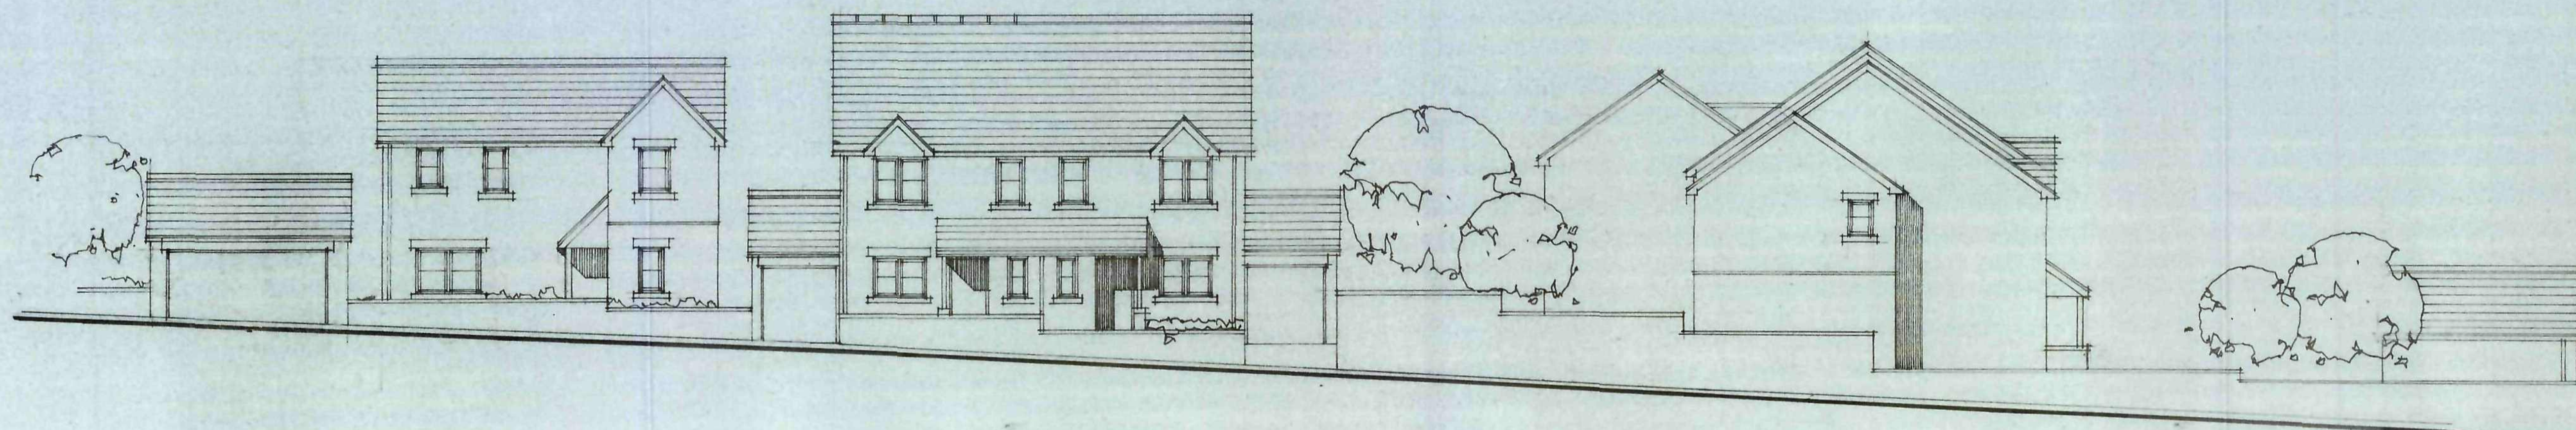

GREENSIDE LANE STREETSCAPE

A	DOUBLE GARAGE TO PLOTS 1&6	15/07/10
Ref.	Revision	Date

Client
HALLROYD HOMES LTD


Project
RESIDENTIAL DEVELOPMENT
GREENSIDE LANE
HOYLAND

Title
**STREETSCAPE & GARAGE
DETAILS**


Scale: 1:100 Drawn: SL
Date: MAY 10 Drawing No: Q/16/3 A

BDS

BUILDING DESIGN SERVICES
15 Hunters Avenue Barnsley S70 6PL
TEL: 01226 733224

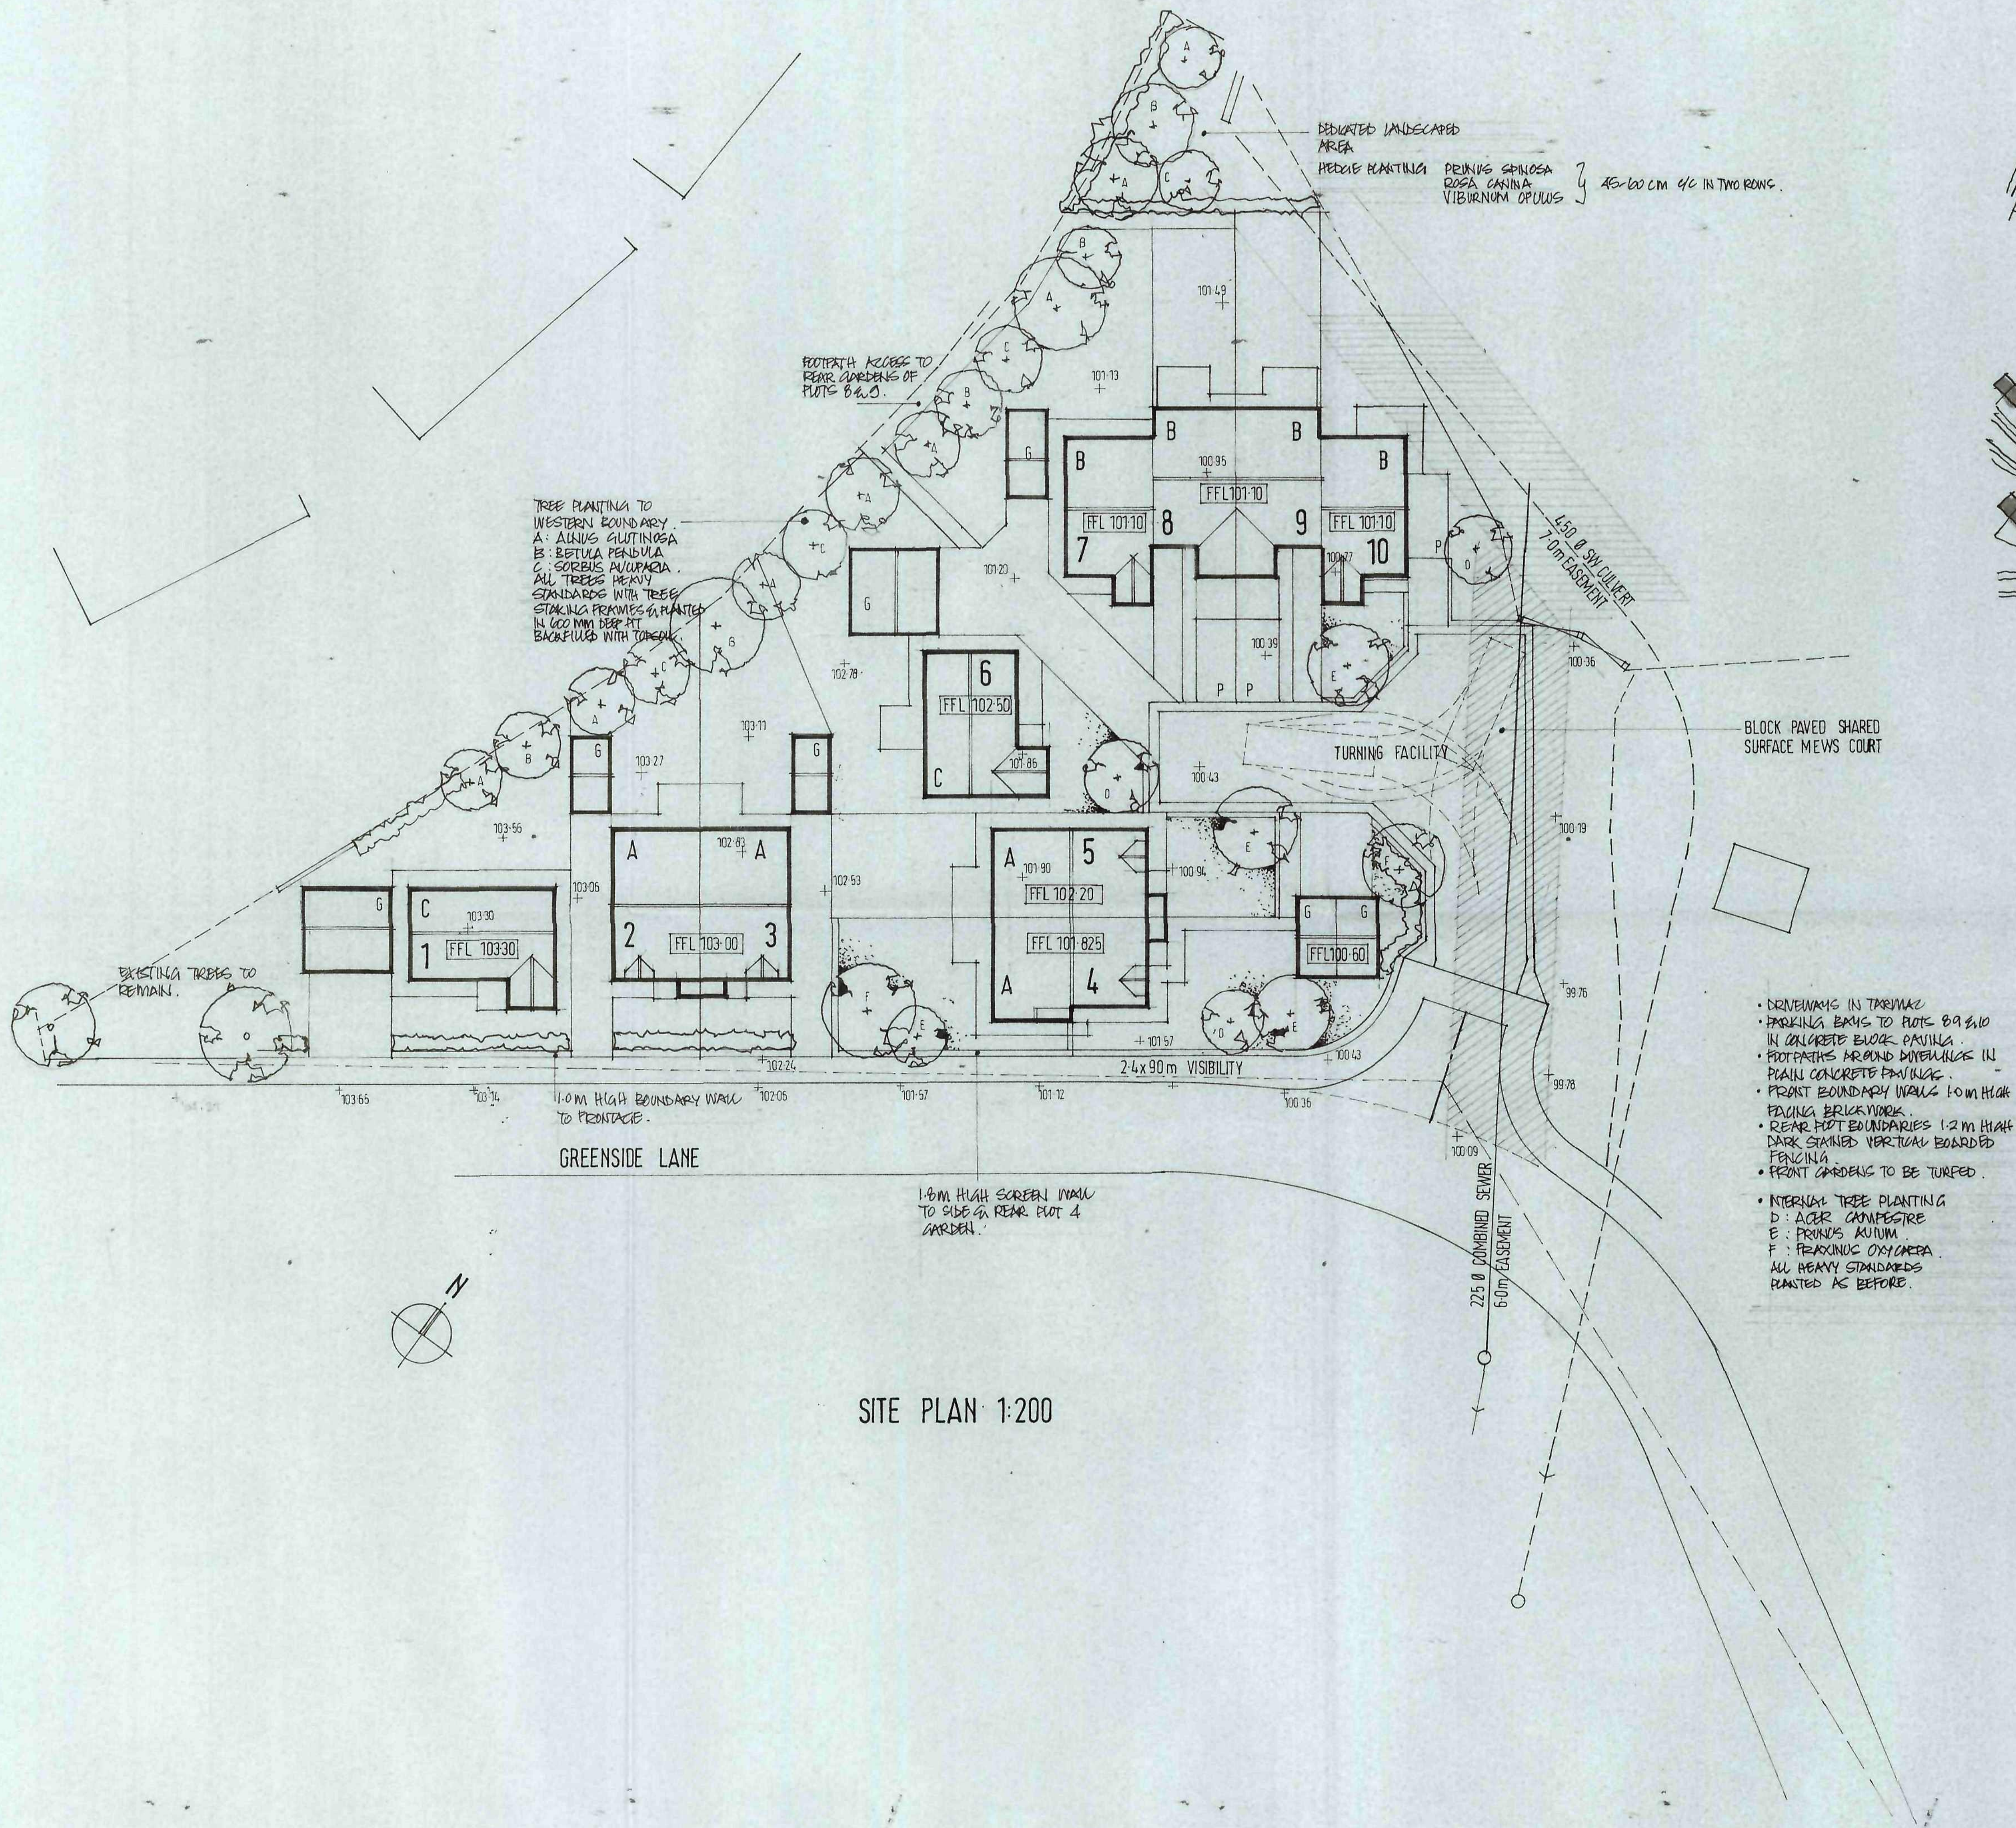

SITE PLAN 1:200

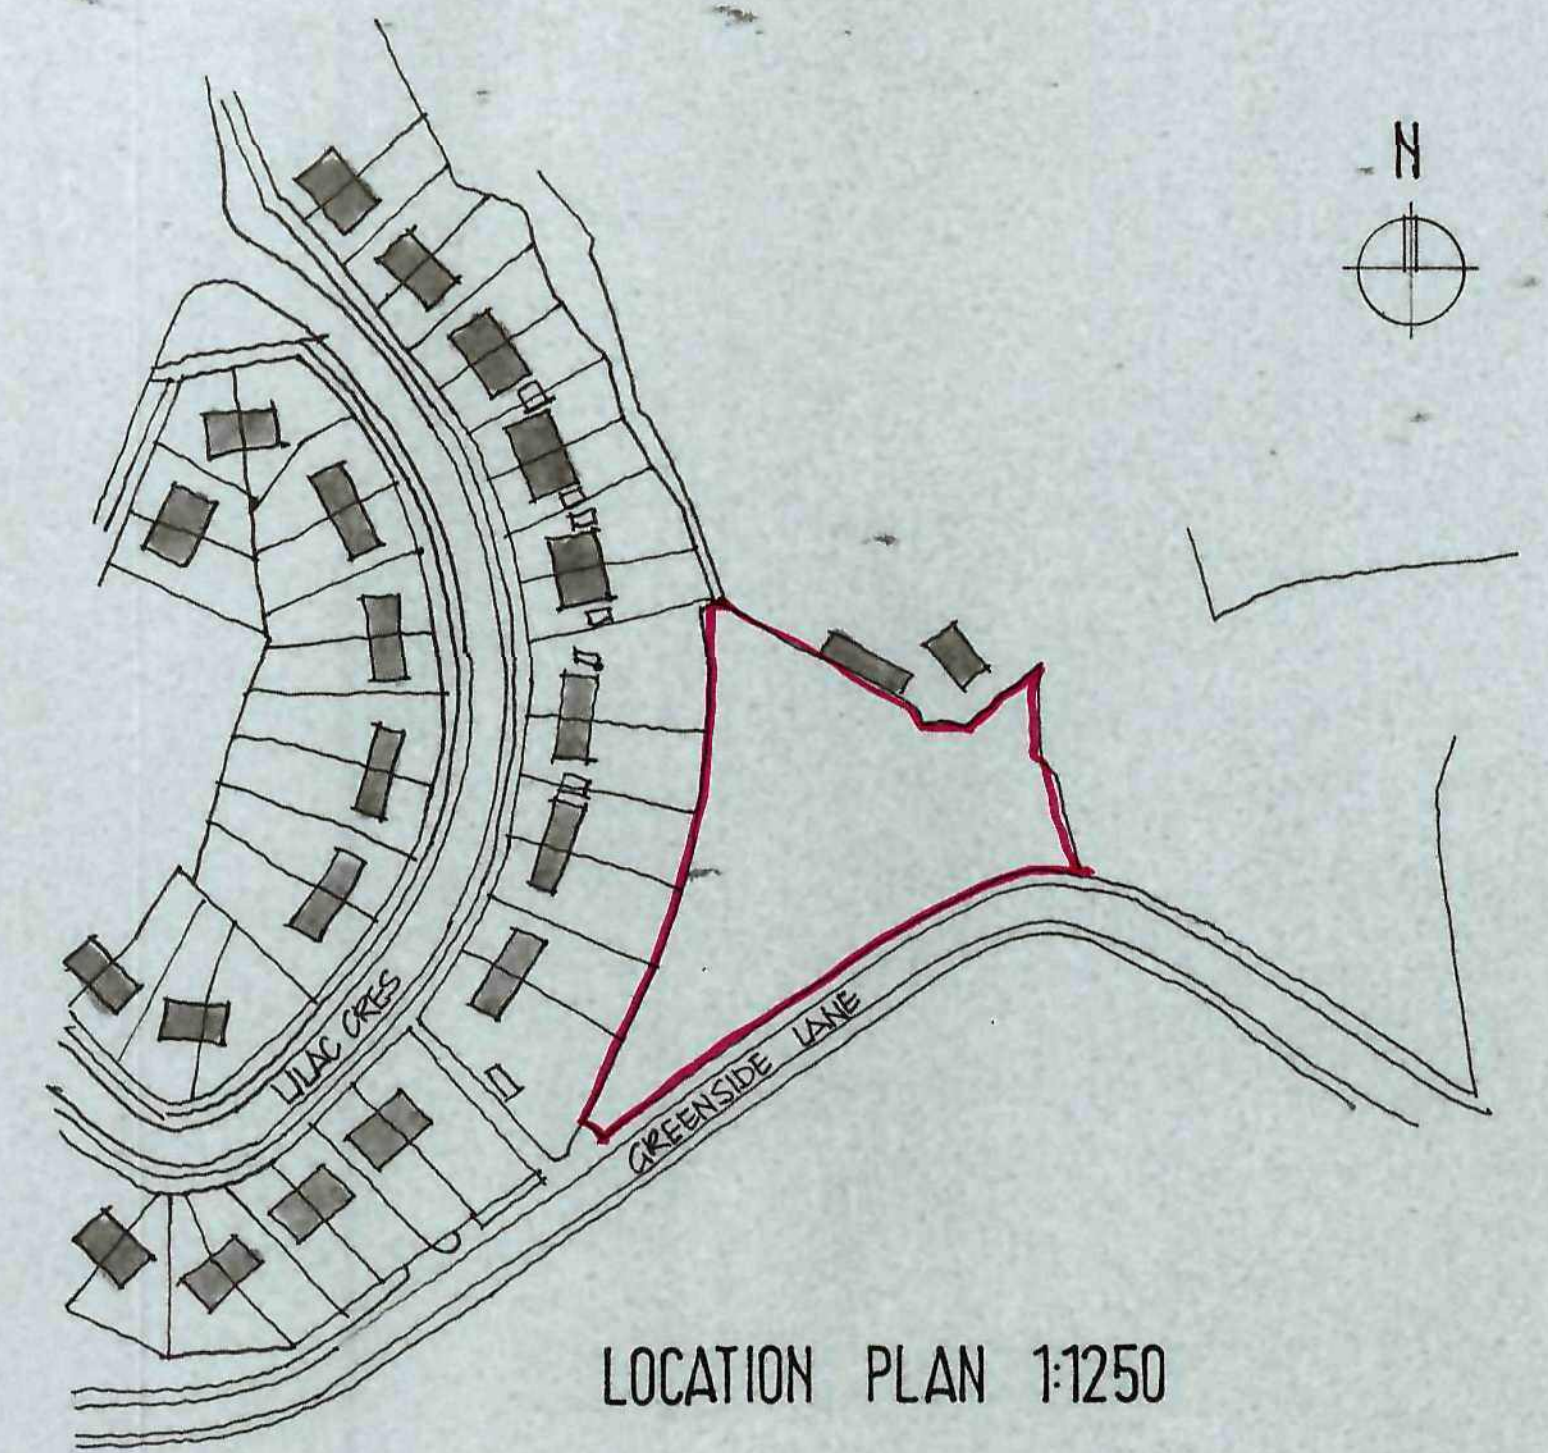

LOCATION PLAN 1:1250

Δ	DOUBLE CARPARK TO PLOTS 1 & 2 ADDED	15-11-10
Ref.	Revision	Date

Client

HALLROYD HOMES LTD

Project

RESIDENTIAL DEVELOPMENT
GREENSIDE LANE
HOYLAND

Title

SITE LAYOUT

Scale: 1:200
Date: APRIL 10

Drawn: SL
Drawing No: 0/16/1 A



BUILDING DESIGN SERVICES
15 Hunters Avenue Barnsley S70 6PL
TEL: 01226 733224