



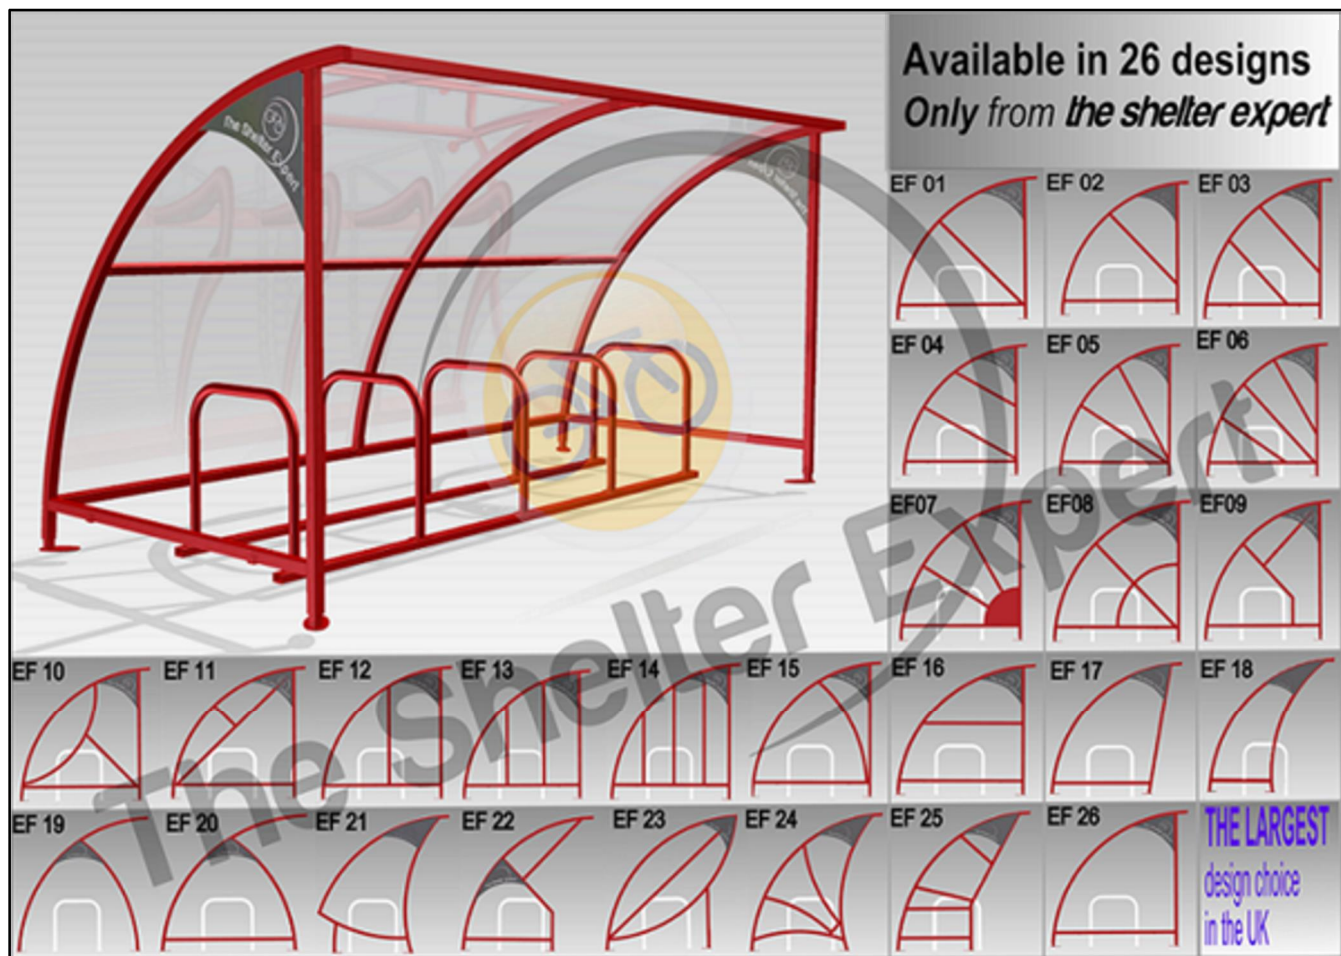


Image of proposed cycle shelter and stands for indicative purposes only
 Frame to be used is EF22. Frame to be polyester powder coated steel in anthracite grey (RAL 7016) with polycarbonate roof

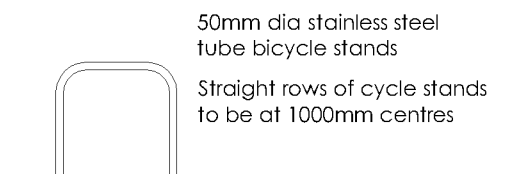

Front Elevation to cycle stand
 1:50 @ A4

SCALE 1 : 50
 SCALE 1 : 1

 

B	13.01.15	Notes updated	AJB	JMR
A	13.01.15	Cycle shelter changed	AJB	JMR
Rev	Date	Description	Rev By	Chk'd By
Project Title		Proposed Development		
		Deanne Valley Parkway Barnsley		
Client		Harworth Estates		
Status		RESERVED MATTERS		
Scale		1:50	Drawing Size	A4
Drawn By		AJB	Checked By	JMR
			Date	01/15
Drawing Title		Proposed Cycle Shelter and Stands		
Job/Dwg No		11462A-124	Rev	B
THE HARRIS PARTNERSHIP WAKEFIELD 2 St. Johns North, Wakefield, WF1 3QA T: 01924 291 800 F: 01924 290 072 THE HARRIS PARTNERSHIP MANCHESTER 2nd Floor, Carvers Warehouse, 77 Dale Street, Manchester, M1 2HG T: 0161 238 8555 F: 0161 244 5809 THE HARRIS PARTNERSHIP MILTON KEYNES The Old Rectory, 79 High Street Newport Pagnell, MK16 5AB T: 01908 211 577 F: 01908 211 722 THE HARRIS PARTNERSHIP READING 101 London Road, Reading, RG1 5BY T: 0118 950 7700 F: 0118 956 8642				
			THE HARRIS PARTNERSHIP ARCHITECTS www.harrispartnership.com	