




Only figured dimensions should be used.
Scaled dimensions should be checked with the Architect.
This drawing together with the design, is the property and copyright of the Architect and must not be reproduced without written permission

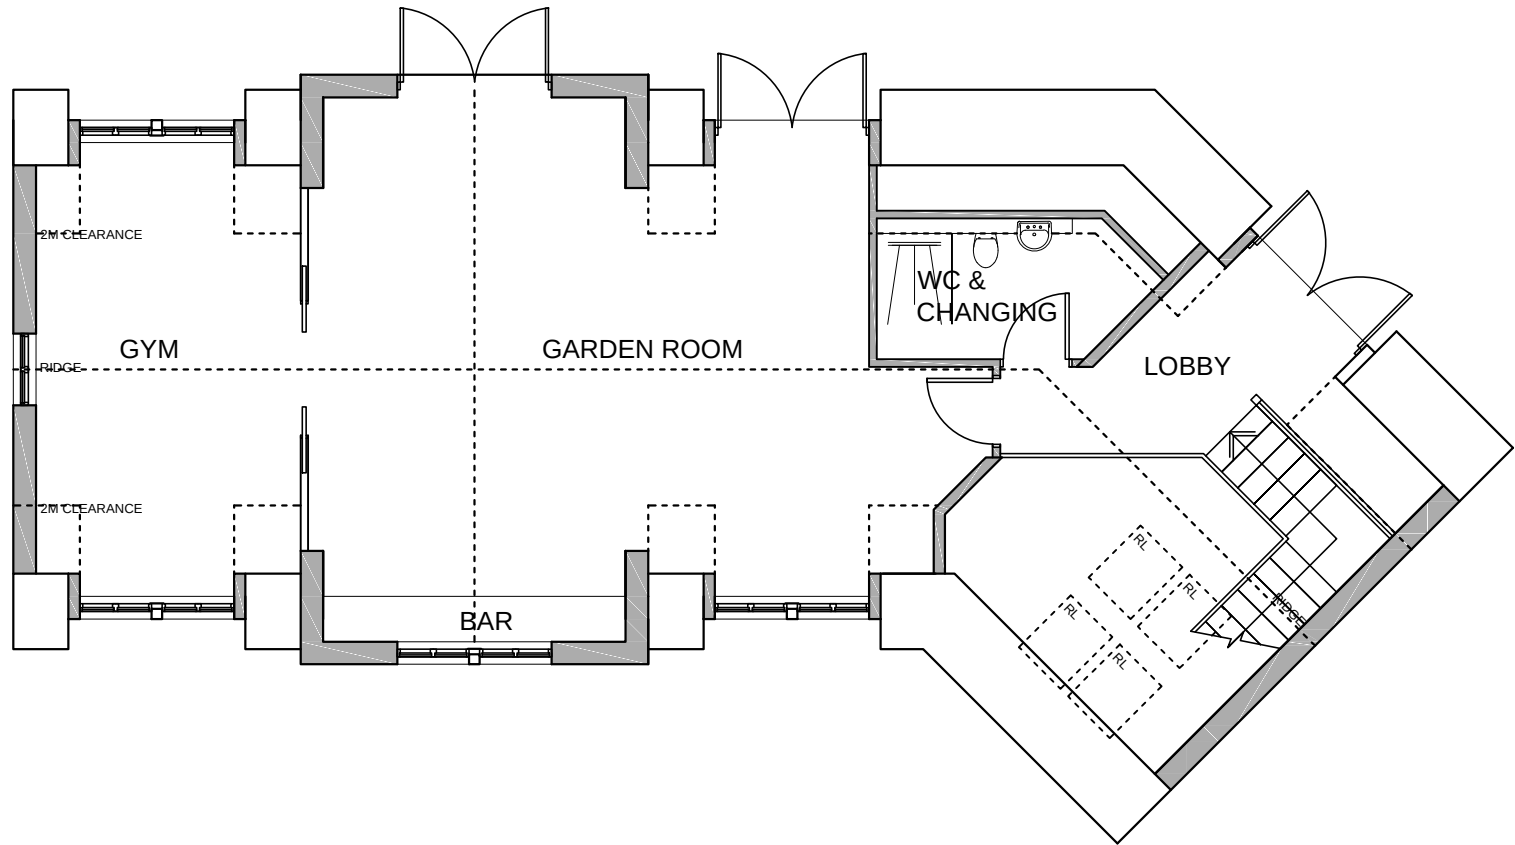

PROPOSED FIRST FLOOR PLAN

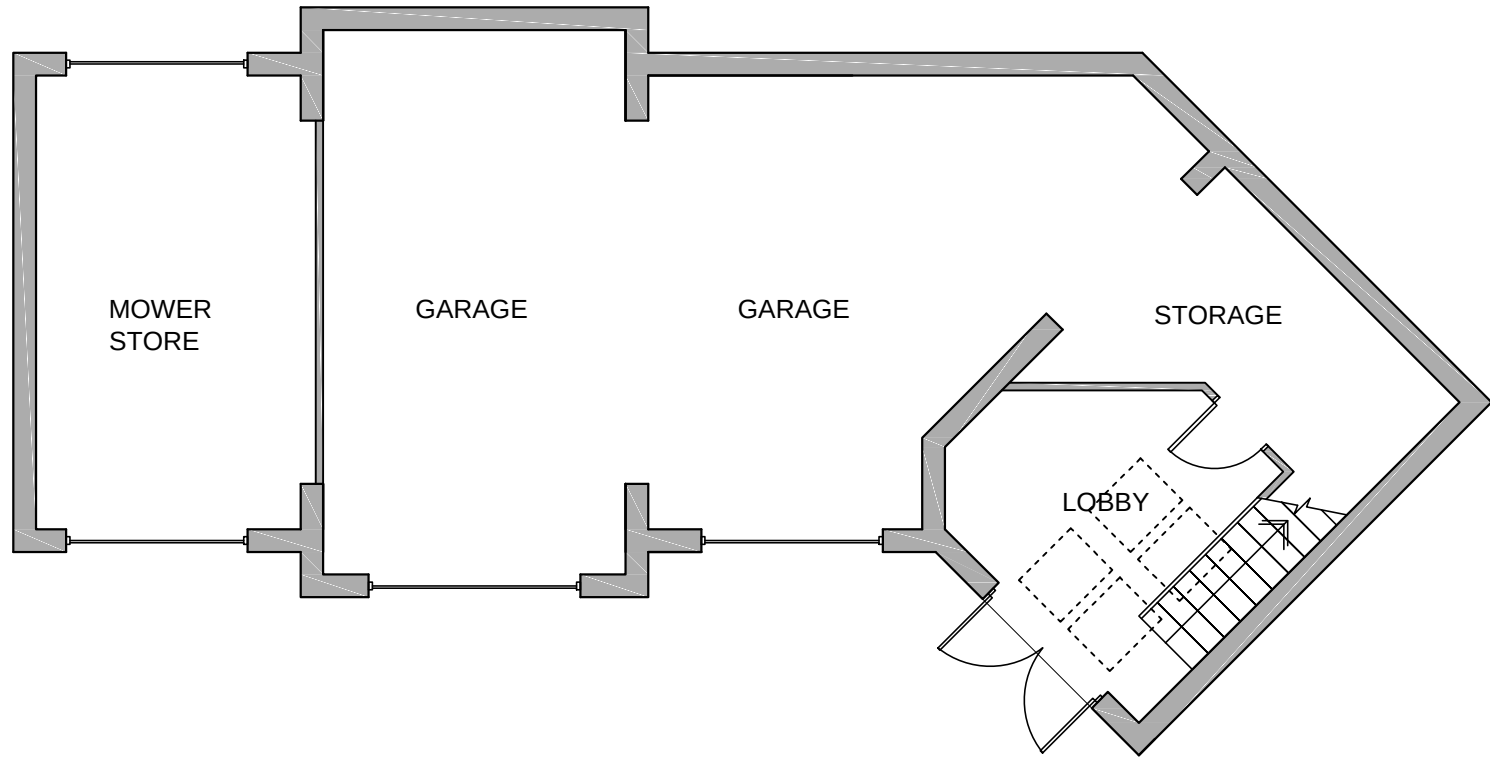


PROPOSED GROUND FLOOR PLAN

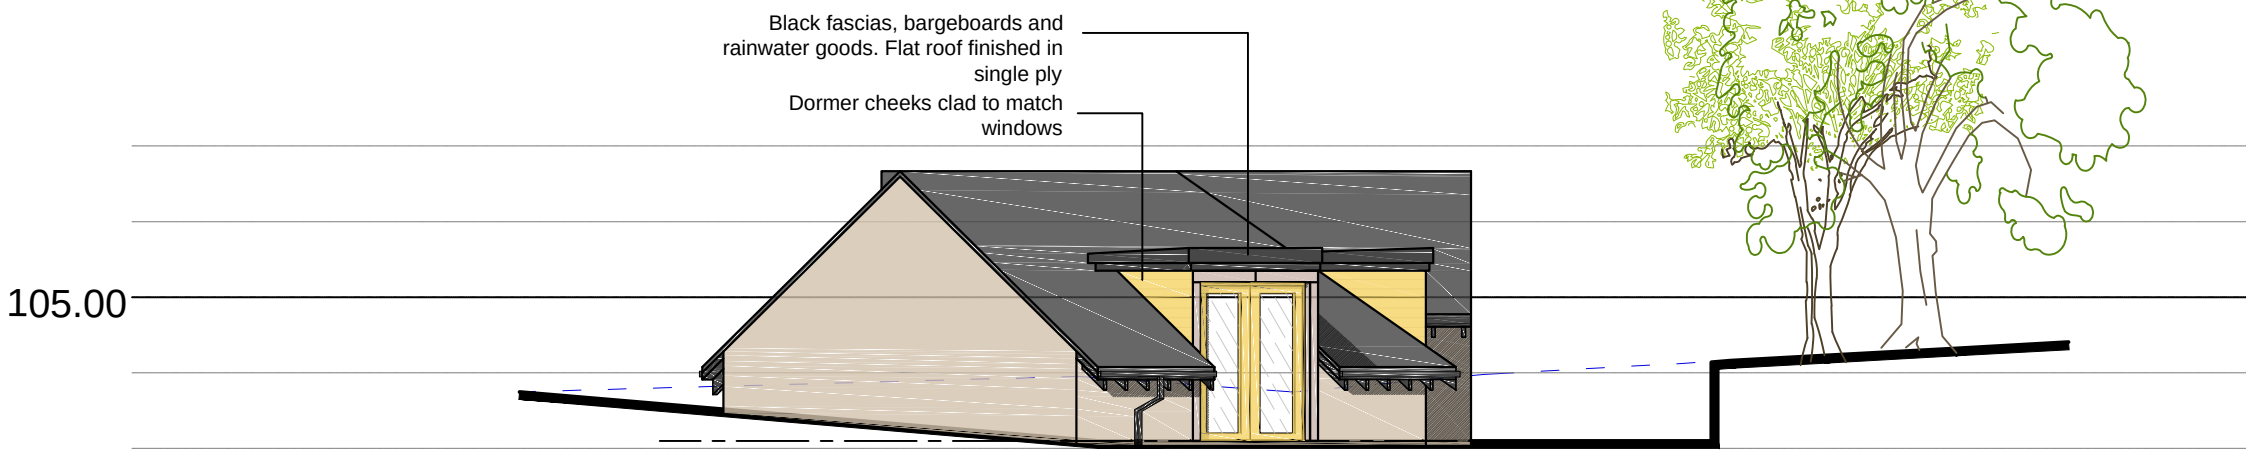


PROPOSED SECTION B-B



PROPOSED SECTION A-A

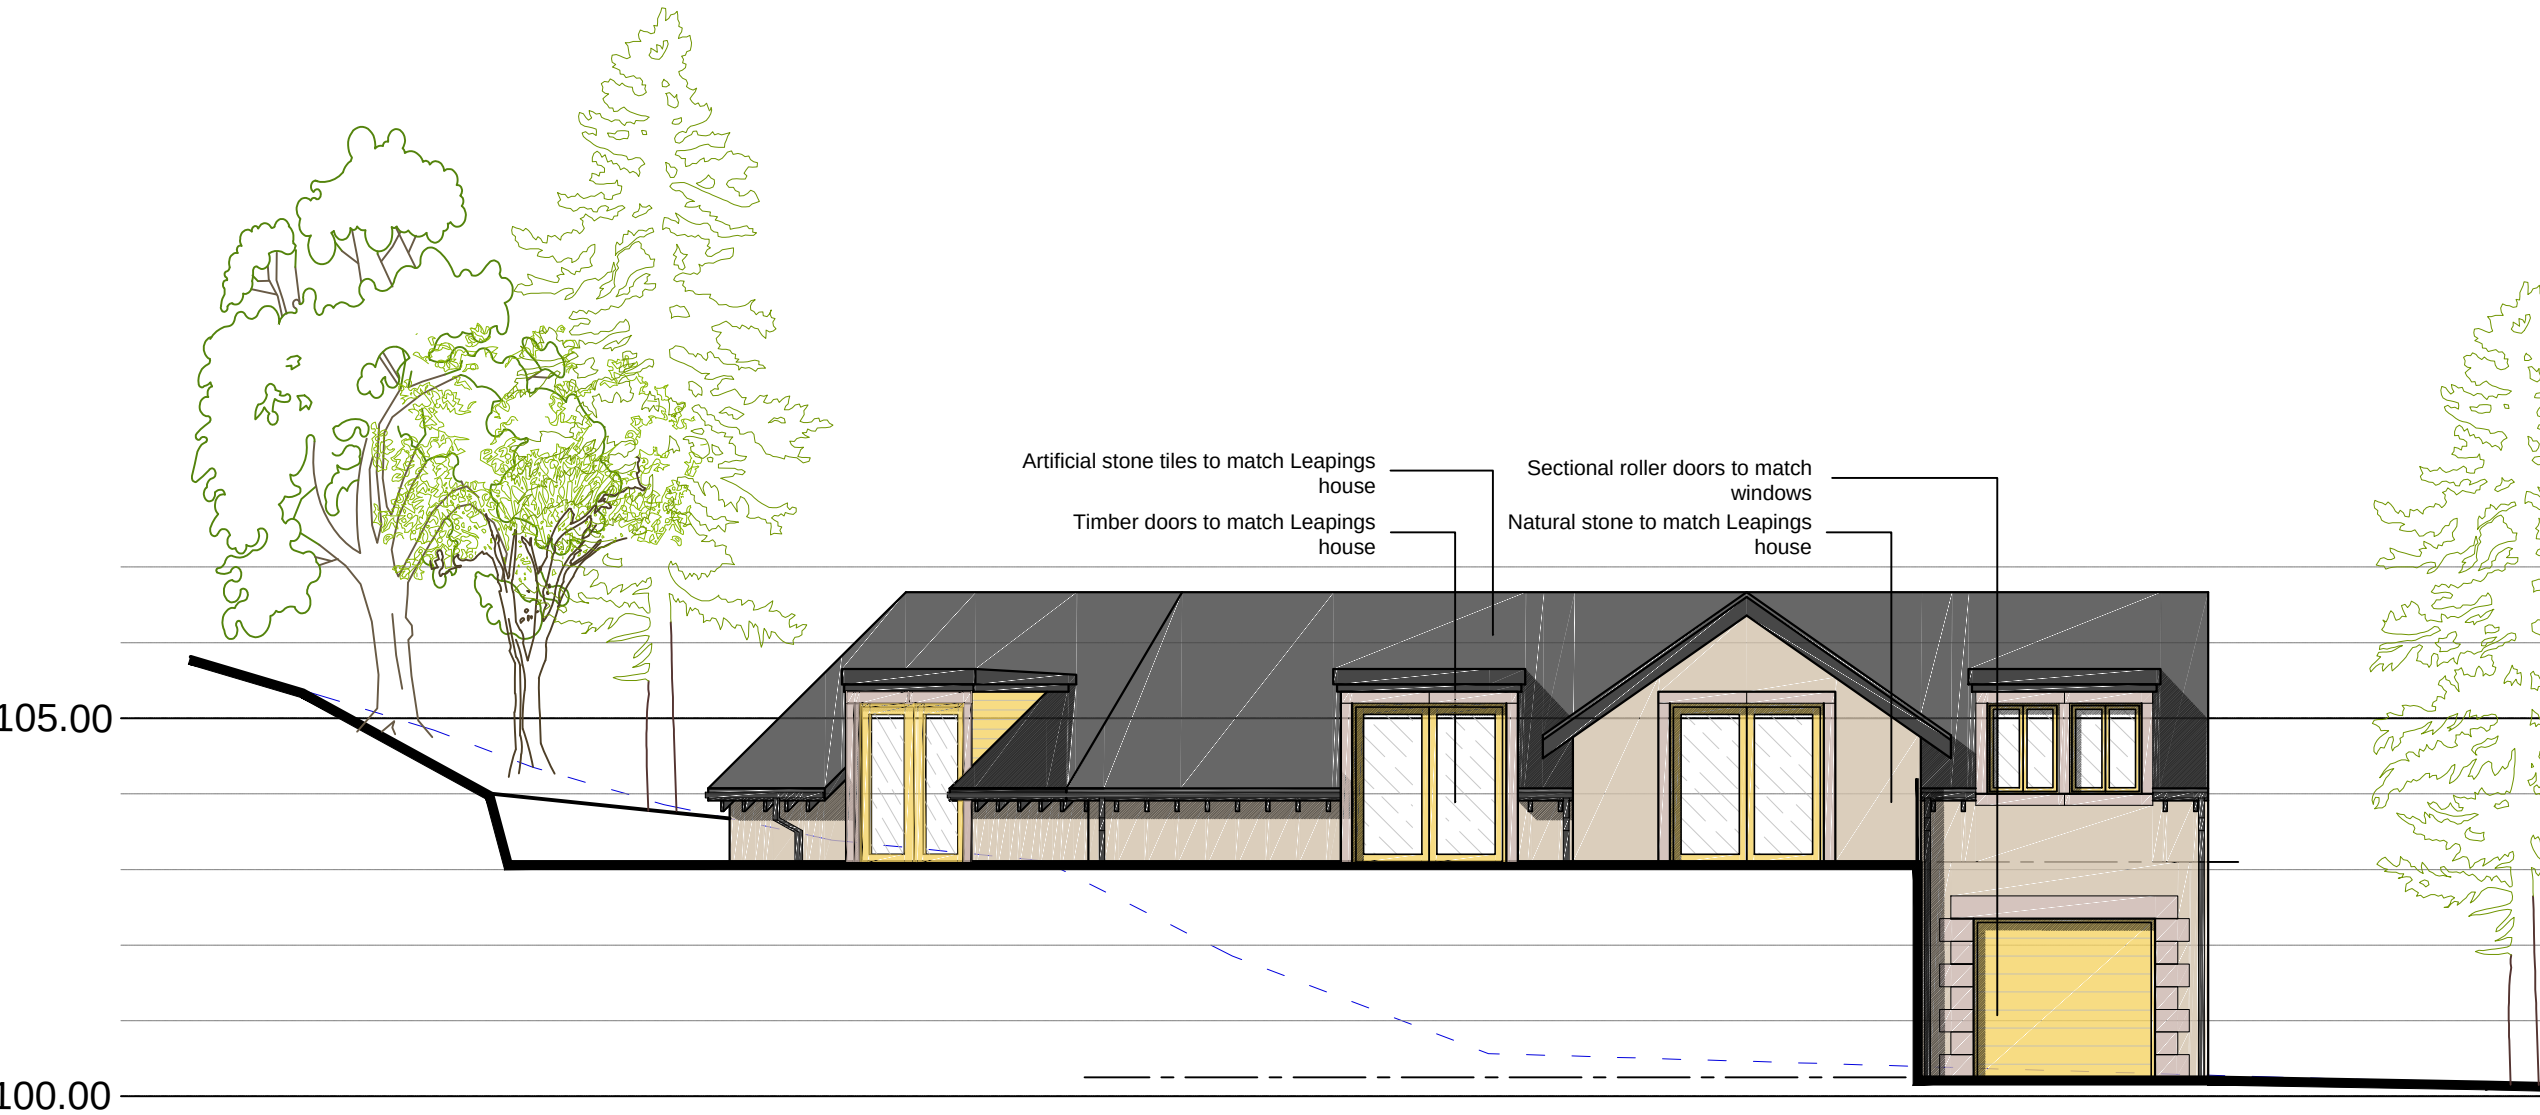

PROPOSED SECTION C-C

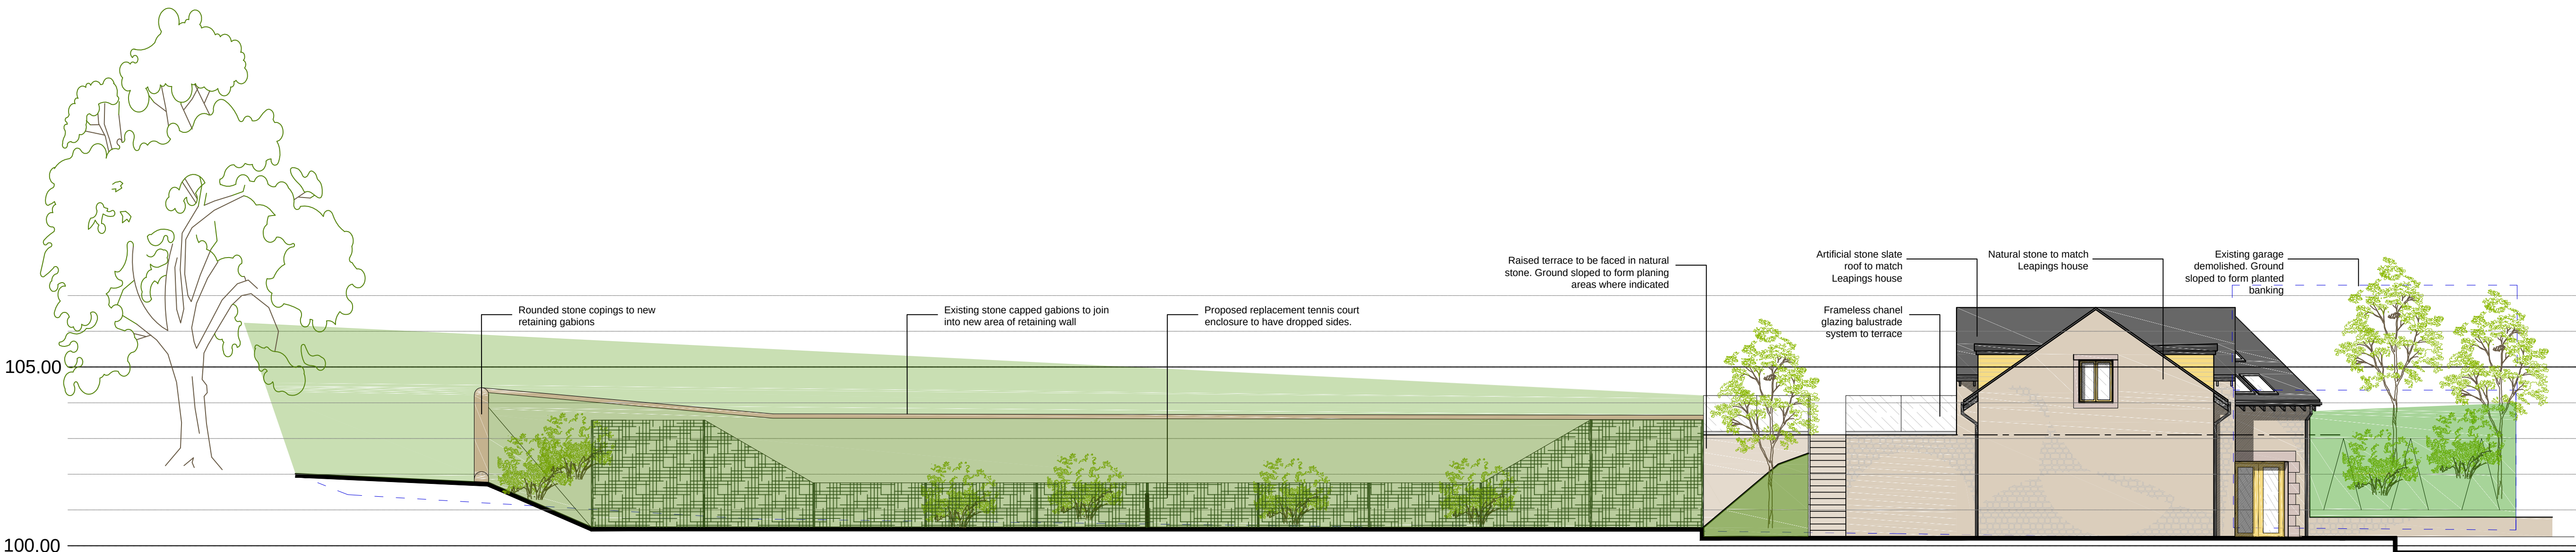

PROPOSED SECTION D-D

DO NOT SCALE OFF THIS DRAWING

rev	description	drawn	auth	date
ACUMEN DESIGNERS & ARCHITECTS				
acumenarchitects.co.uk 01484 546 000 Headrow House, Old Leeds Road, Huddersfield, HD1 1SG				
Client MR & MRS ASKHAM				
Project REPLACEMENT GARAGE & EXTERNAL WORKS at LEAPINGS HOUSE				
Project No 2689	Drawing No (100)03	Rev /		
Description PROPOSED GARAGE BLOCK PLANS & CONTEXTURAL ELEVATIONS				
Scale 1:100 @ A1	Date Drawn APR'21	Drawn By JF	Authorised By JC	
Purpose of Issue Planning ☒ Building Regs ☐ Tender ☐ Construction ☐ Comment ☐ Info ☐				