




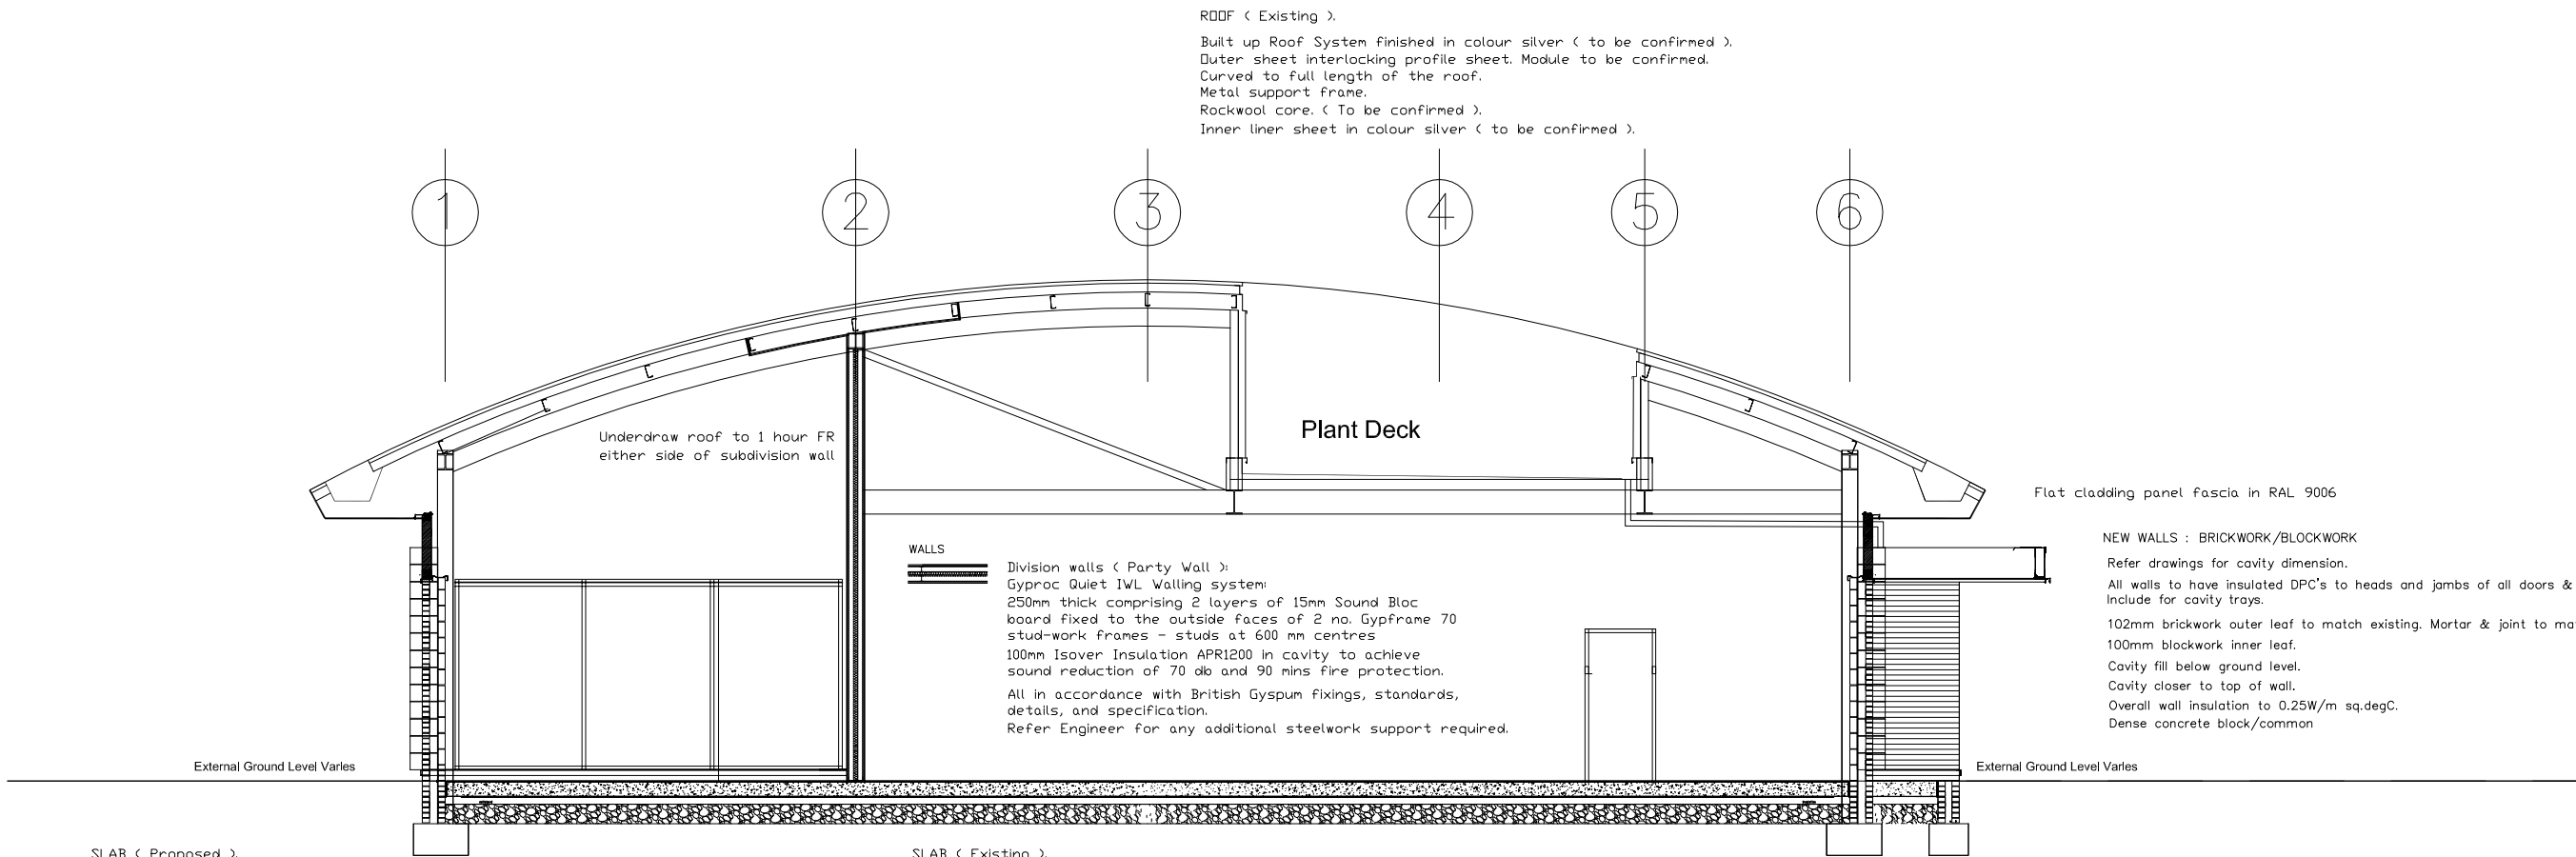


LONG SECTION AA

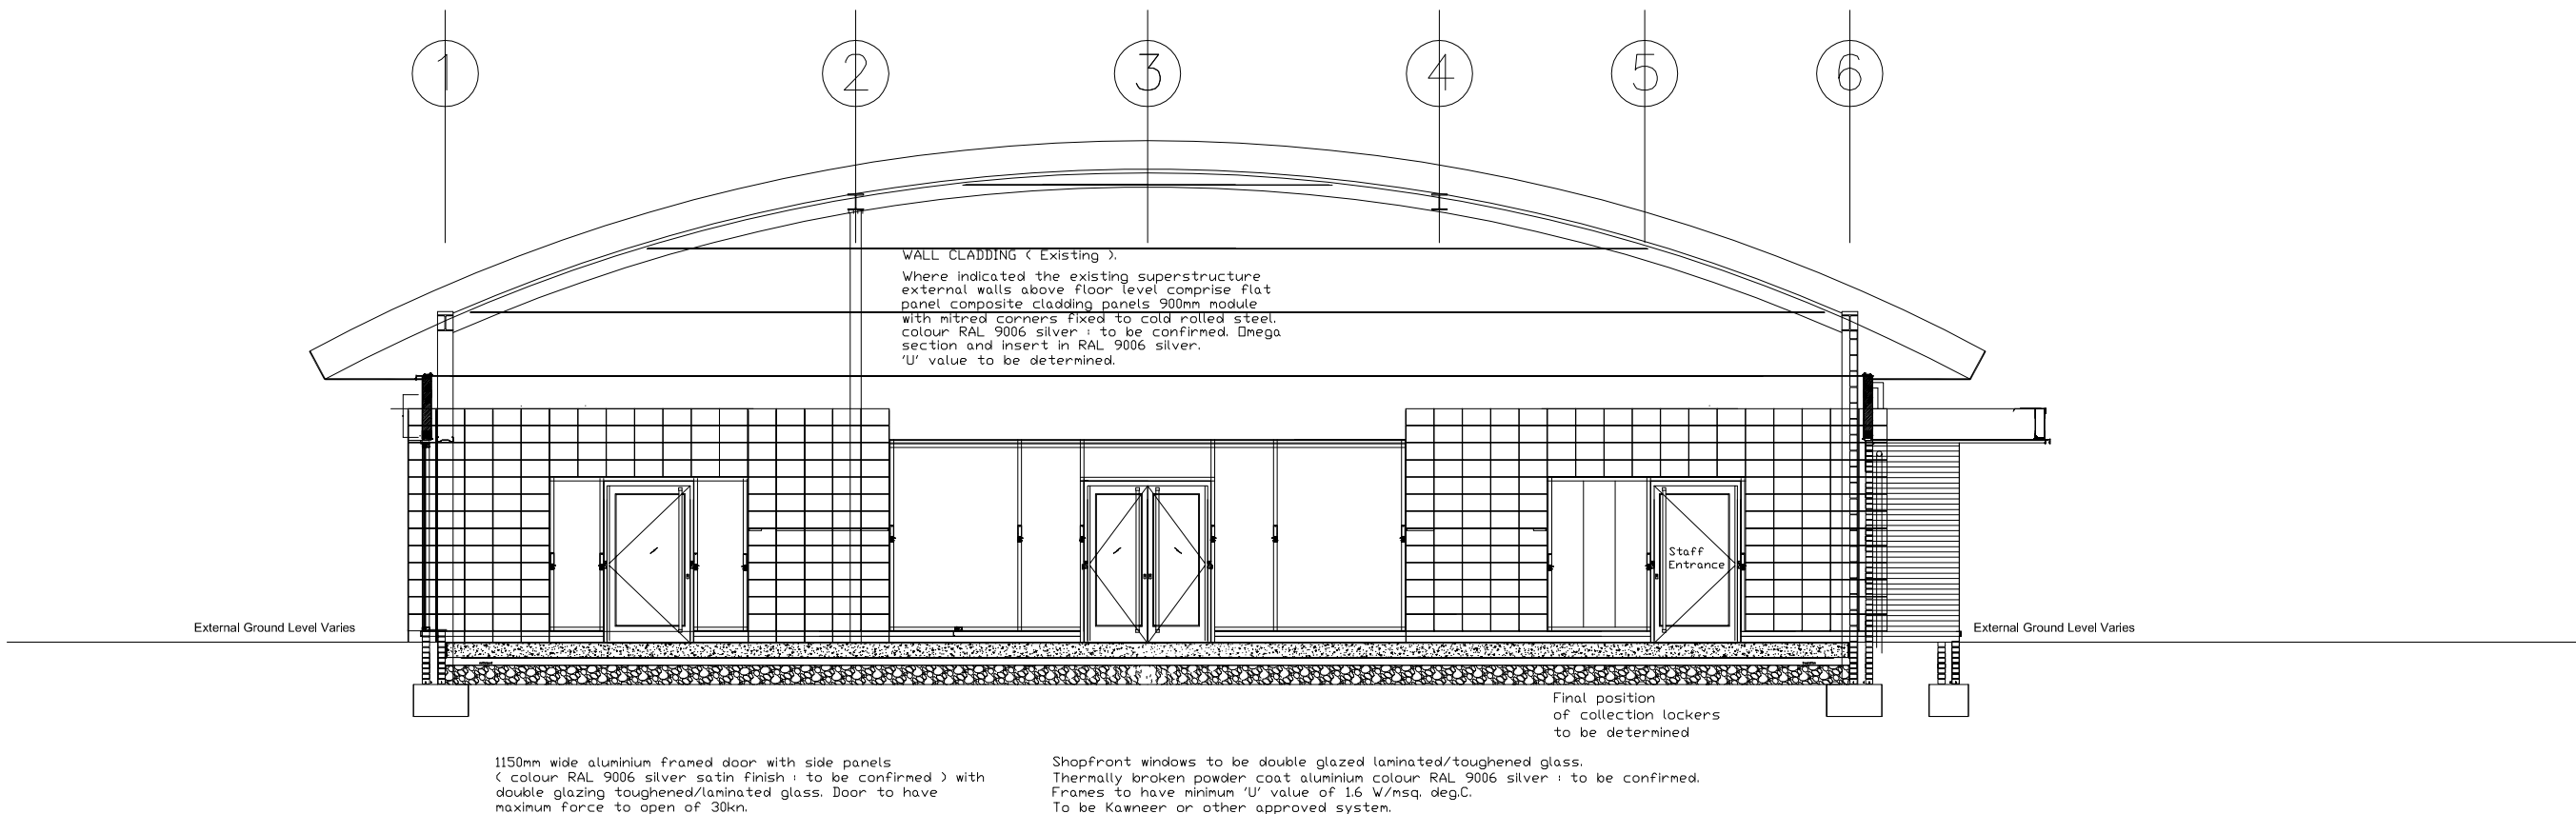


FRONT ELEVATION

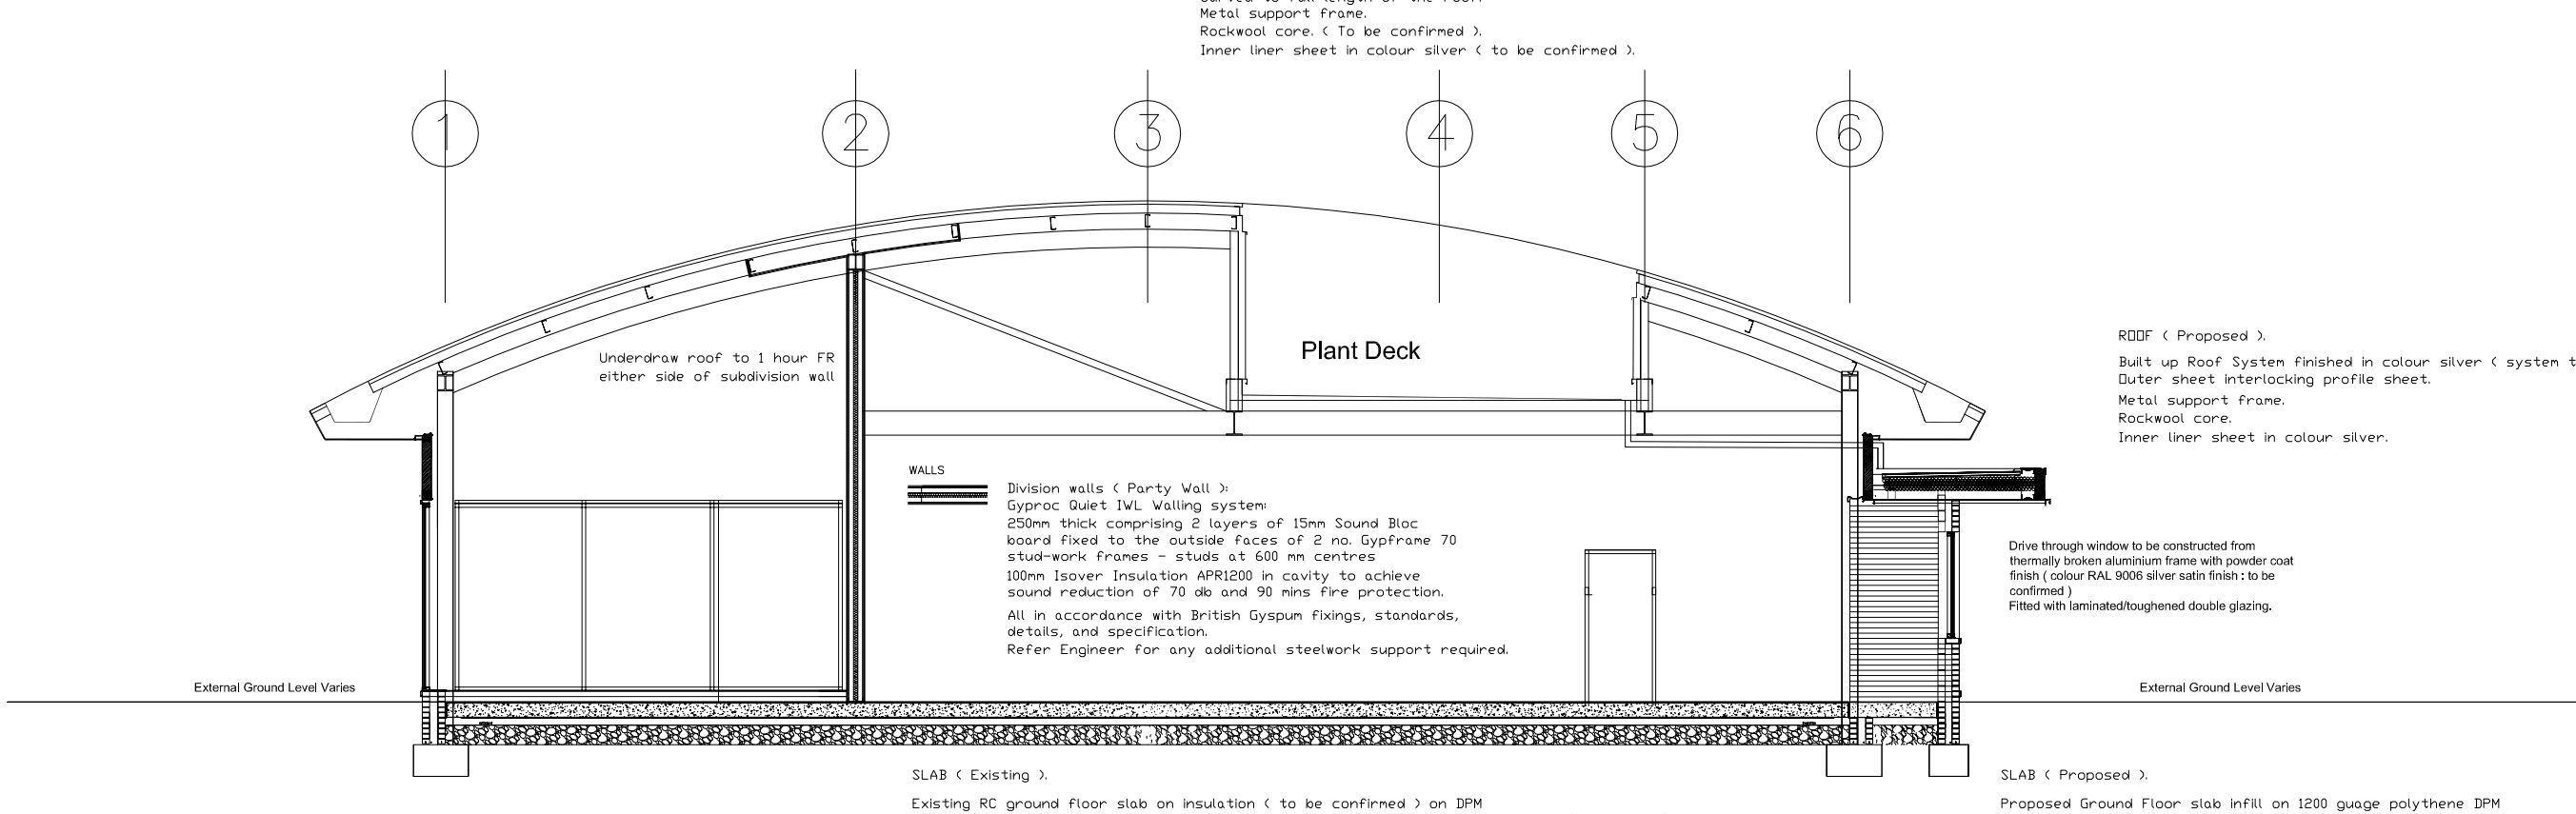


LONG SECTION BB

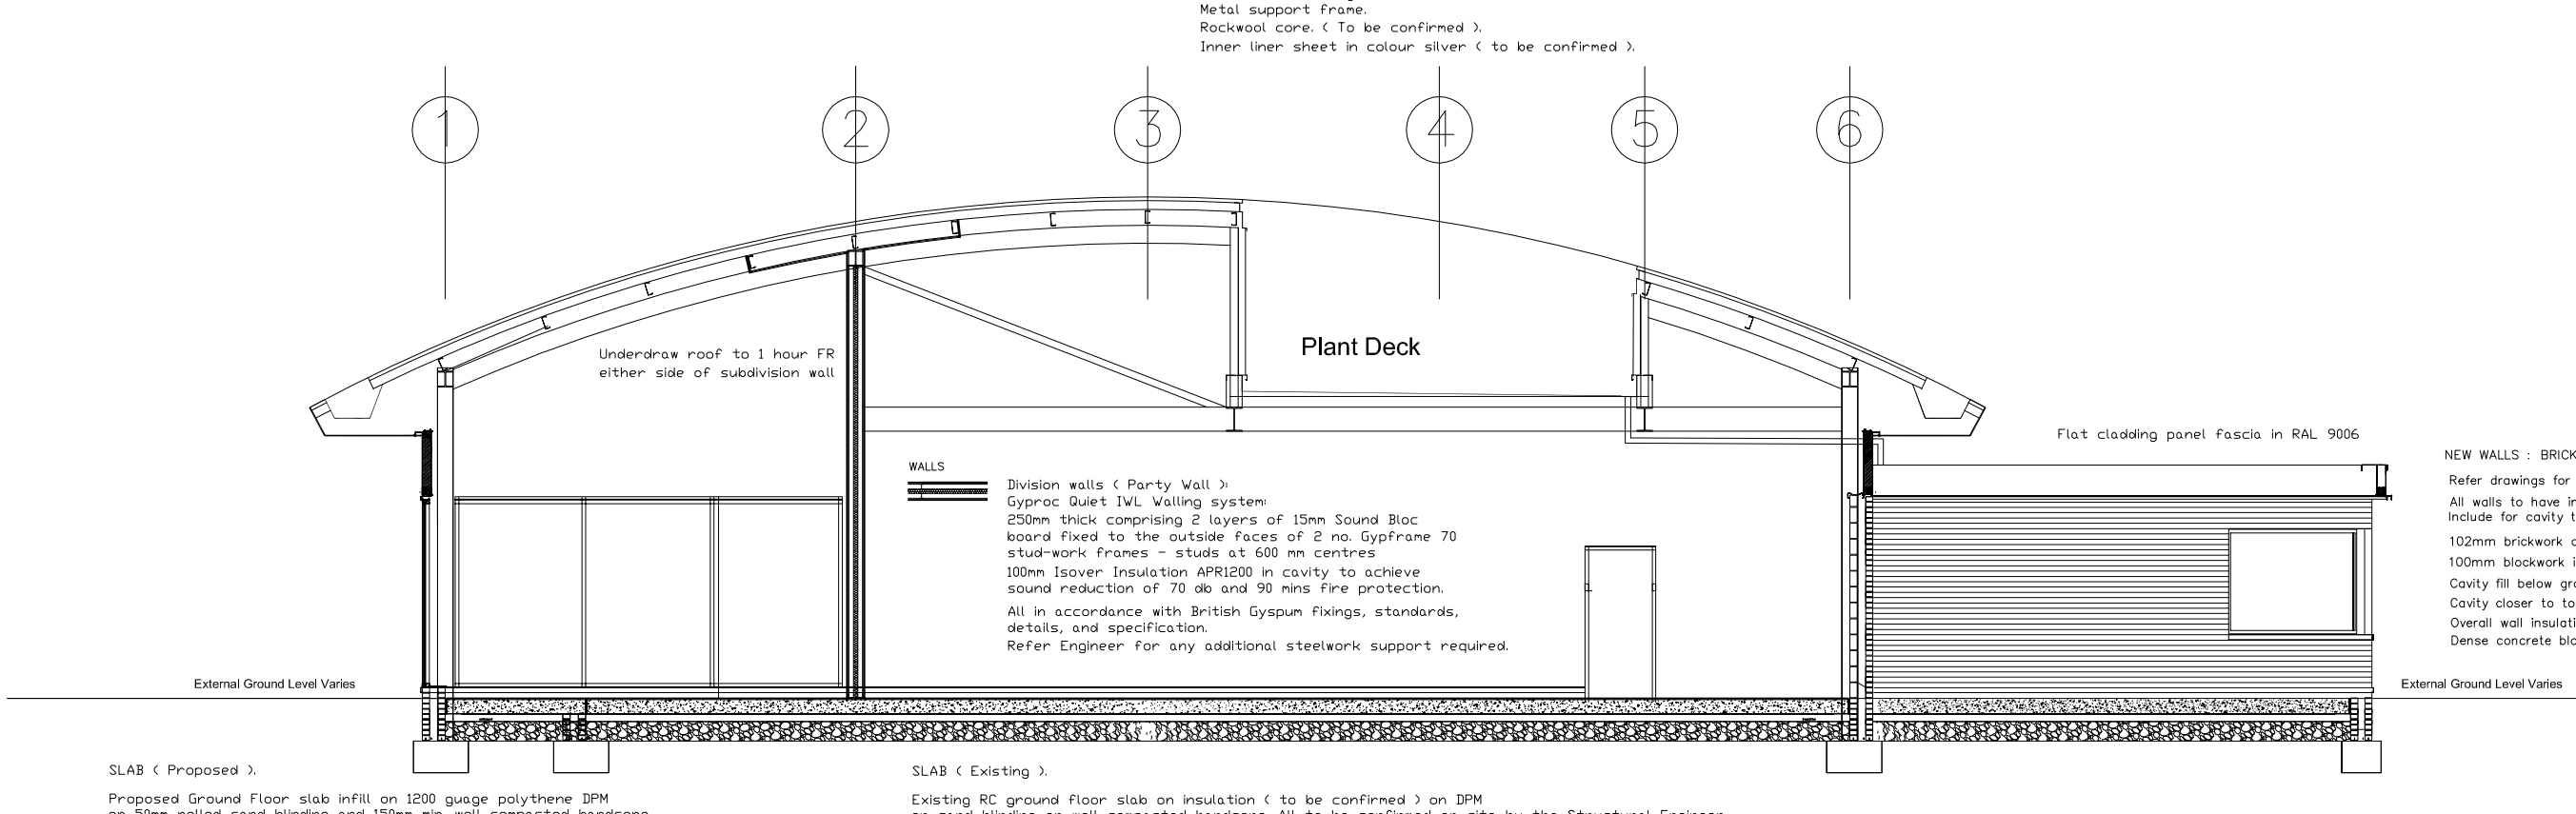


LONG SECTION CC

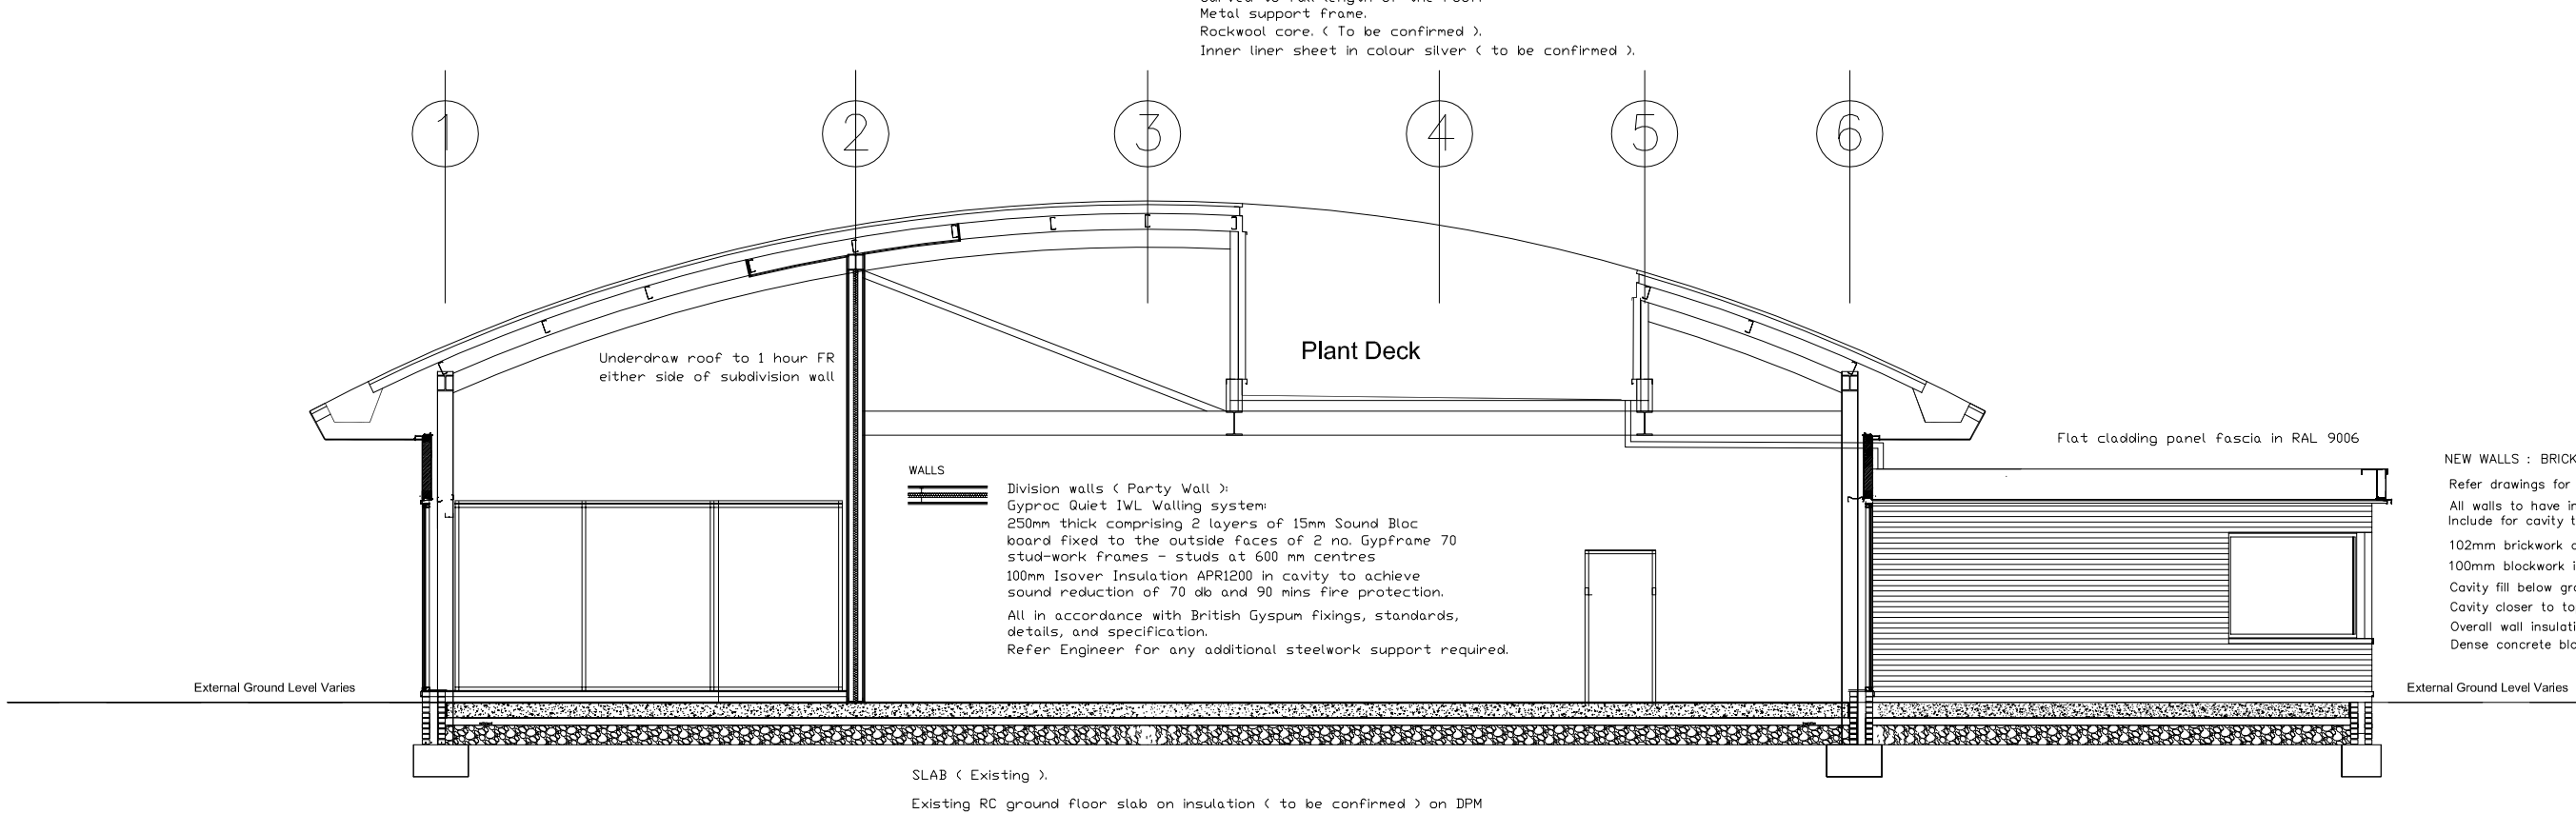

LONG SECTION DD

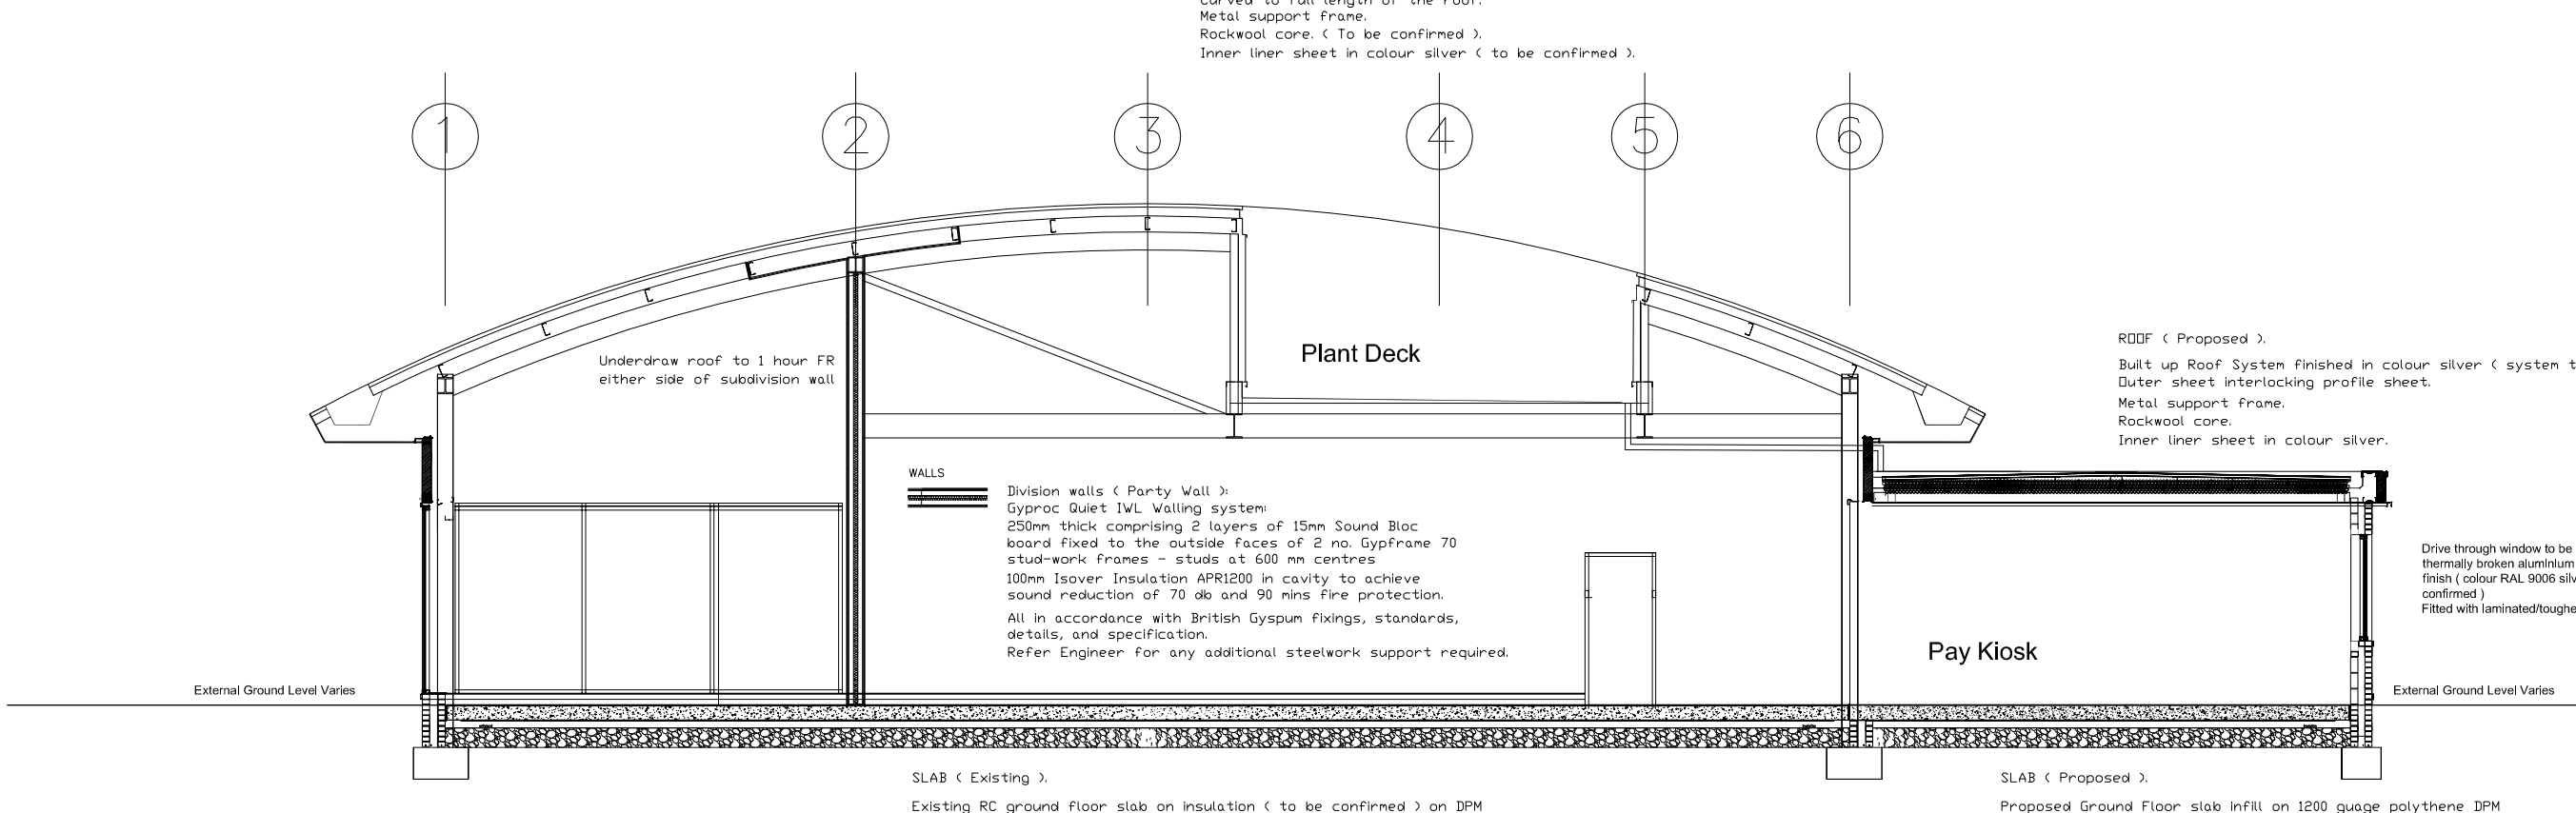


LONG SECTION EE


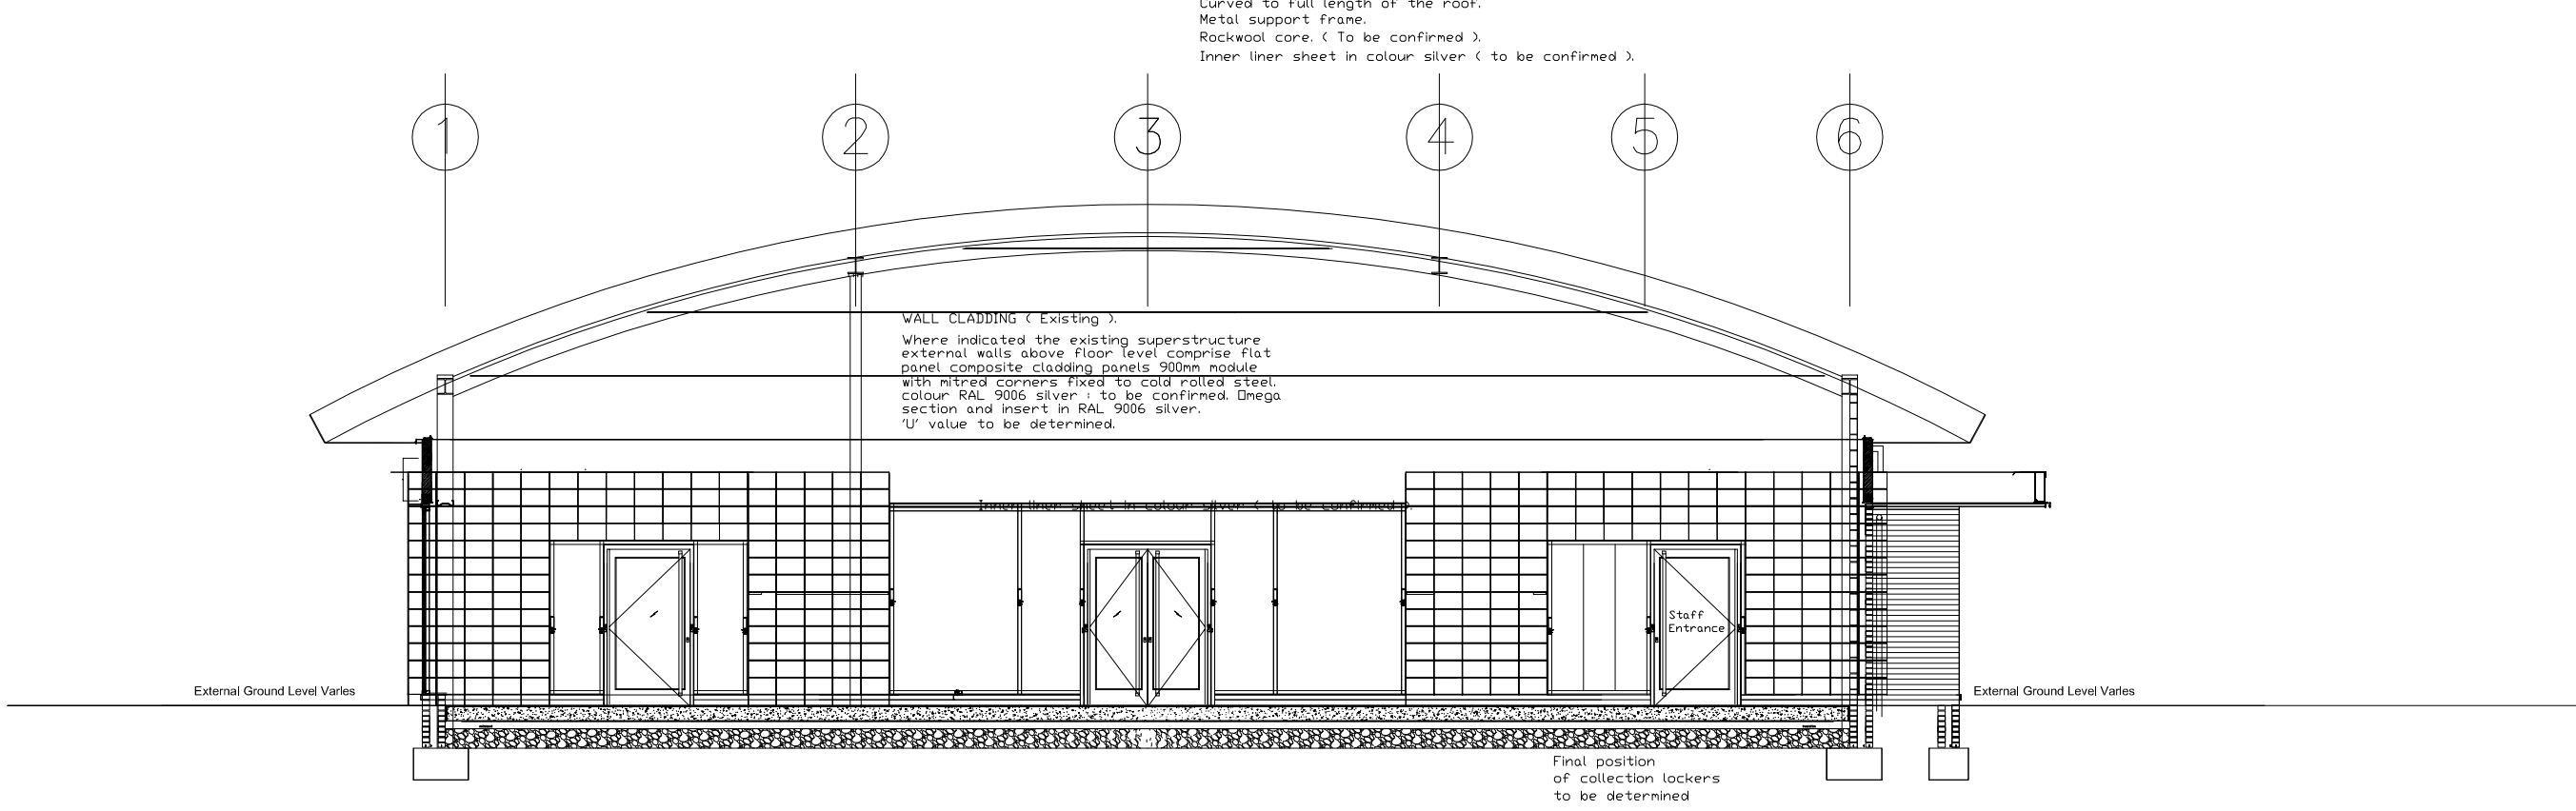


FRONT ELEVATION



# KEY DRAWING

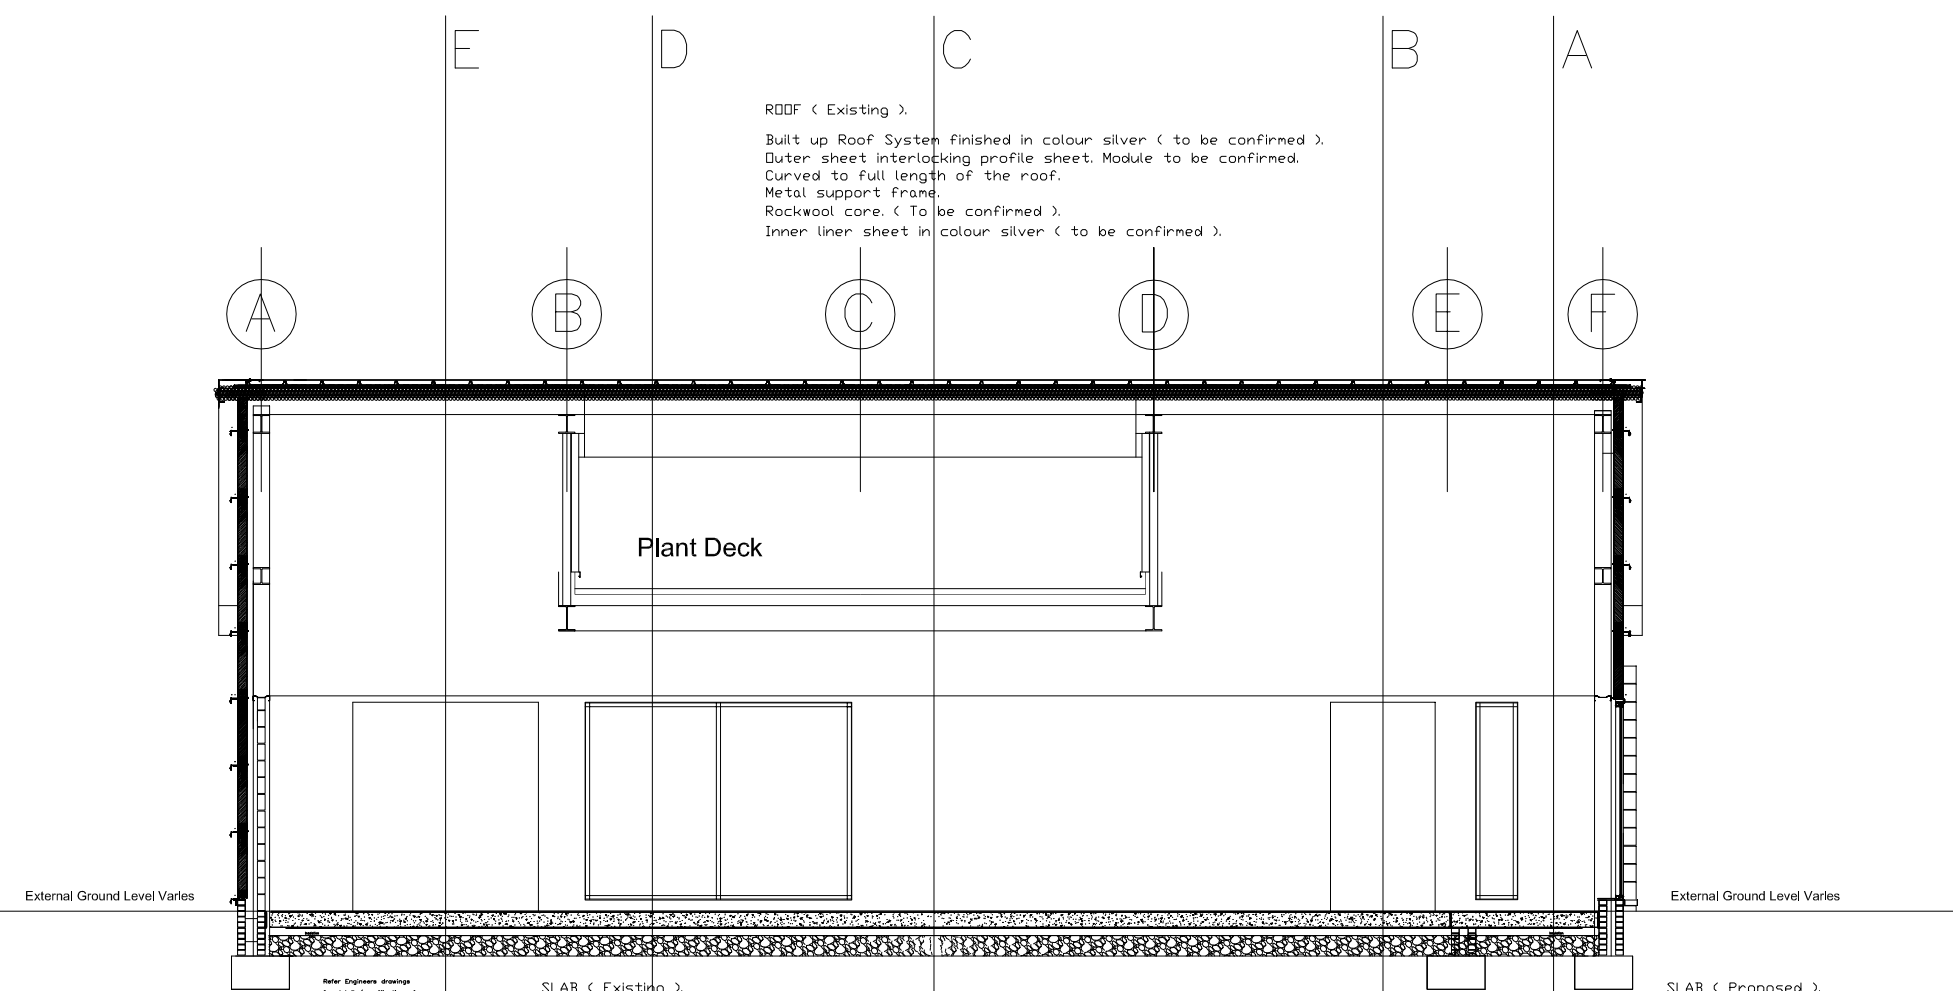


SECTION FF

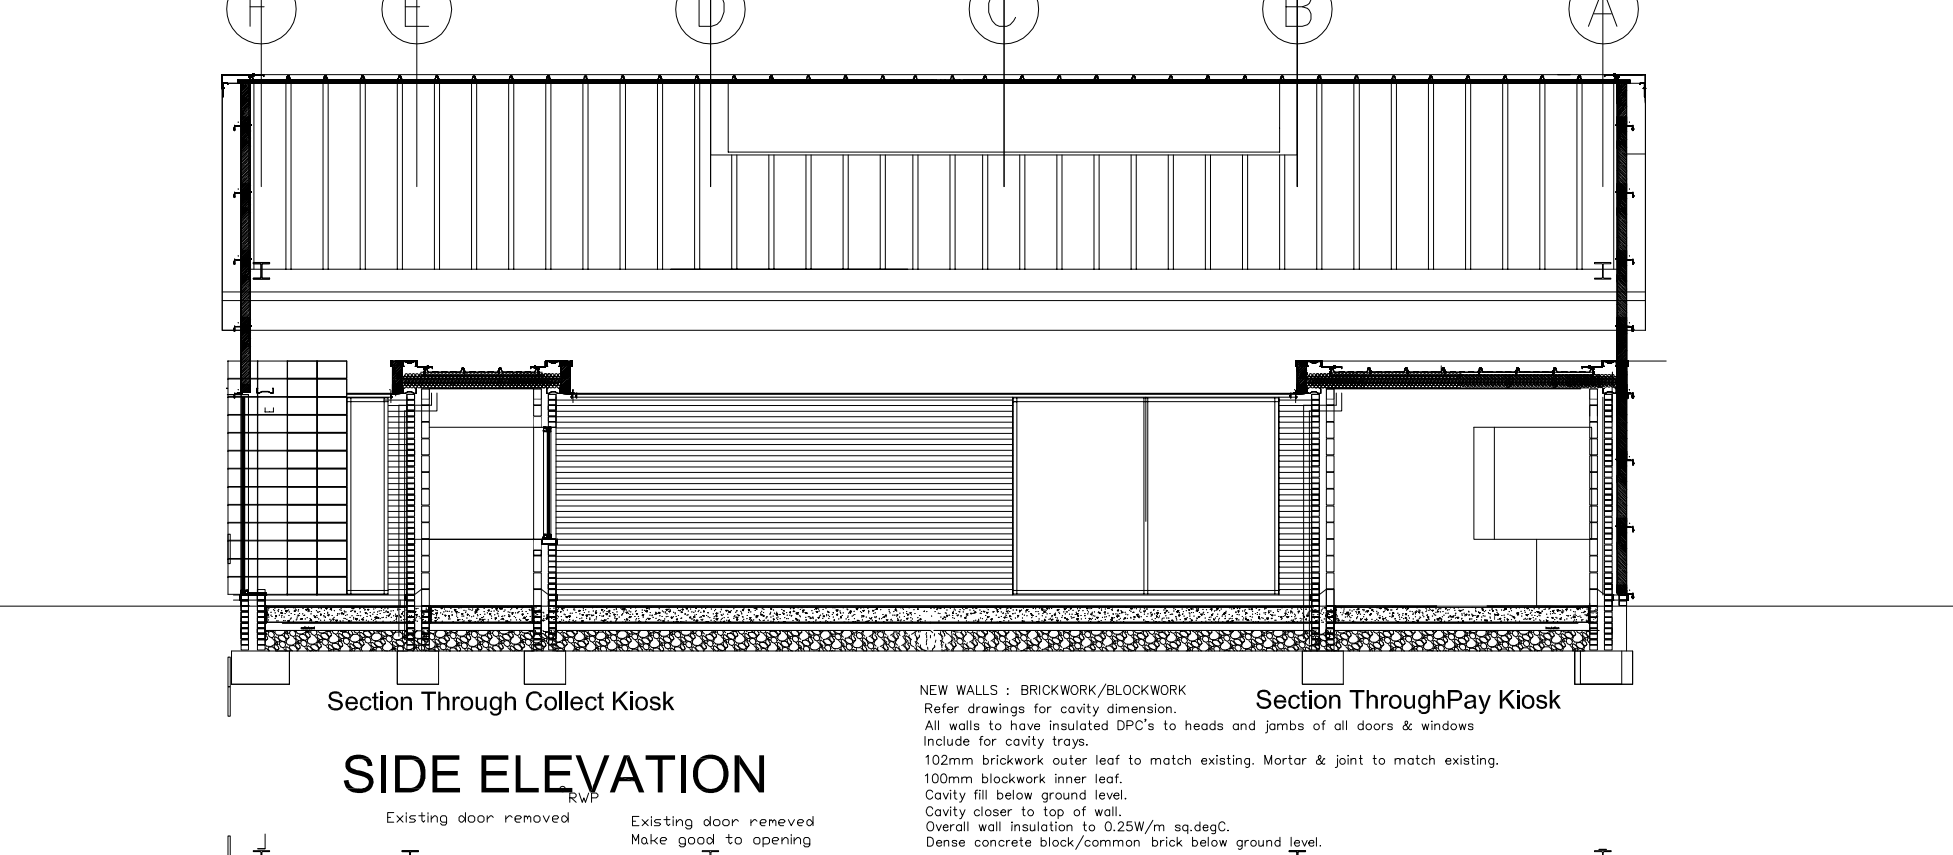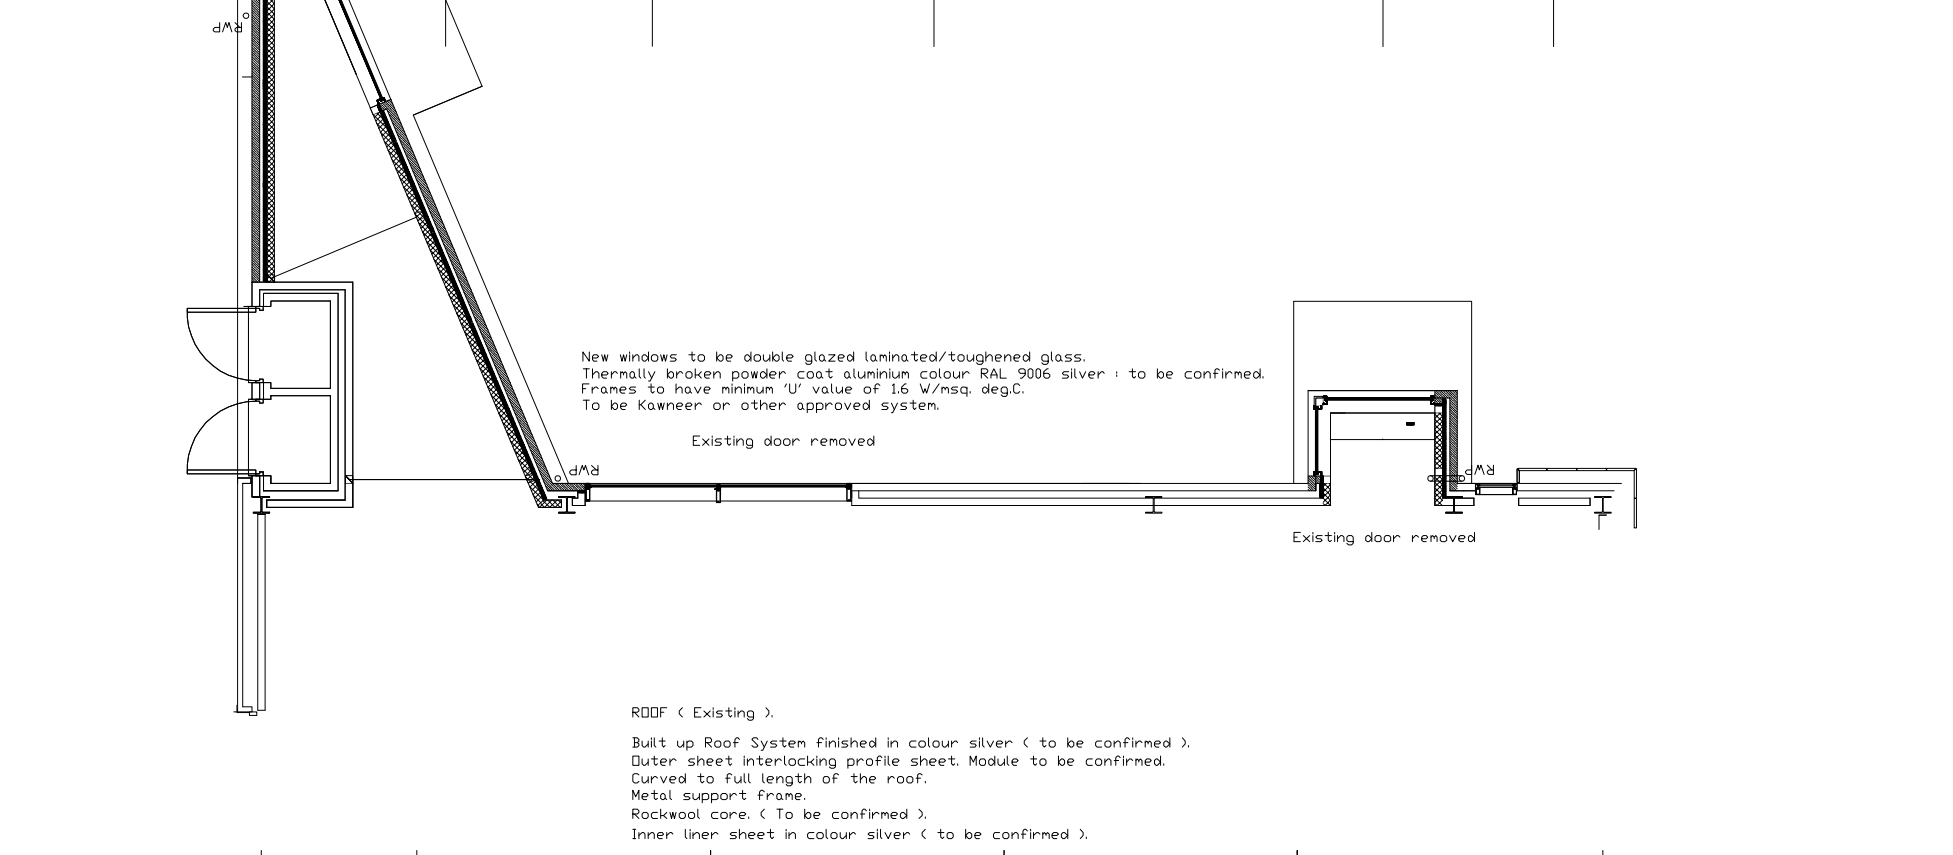




SIDE ELEVATION

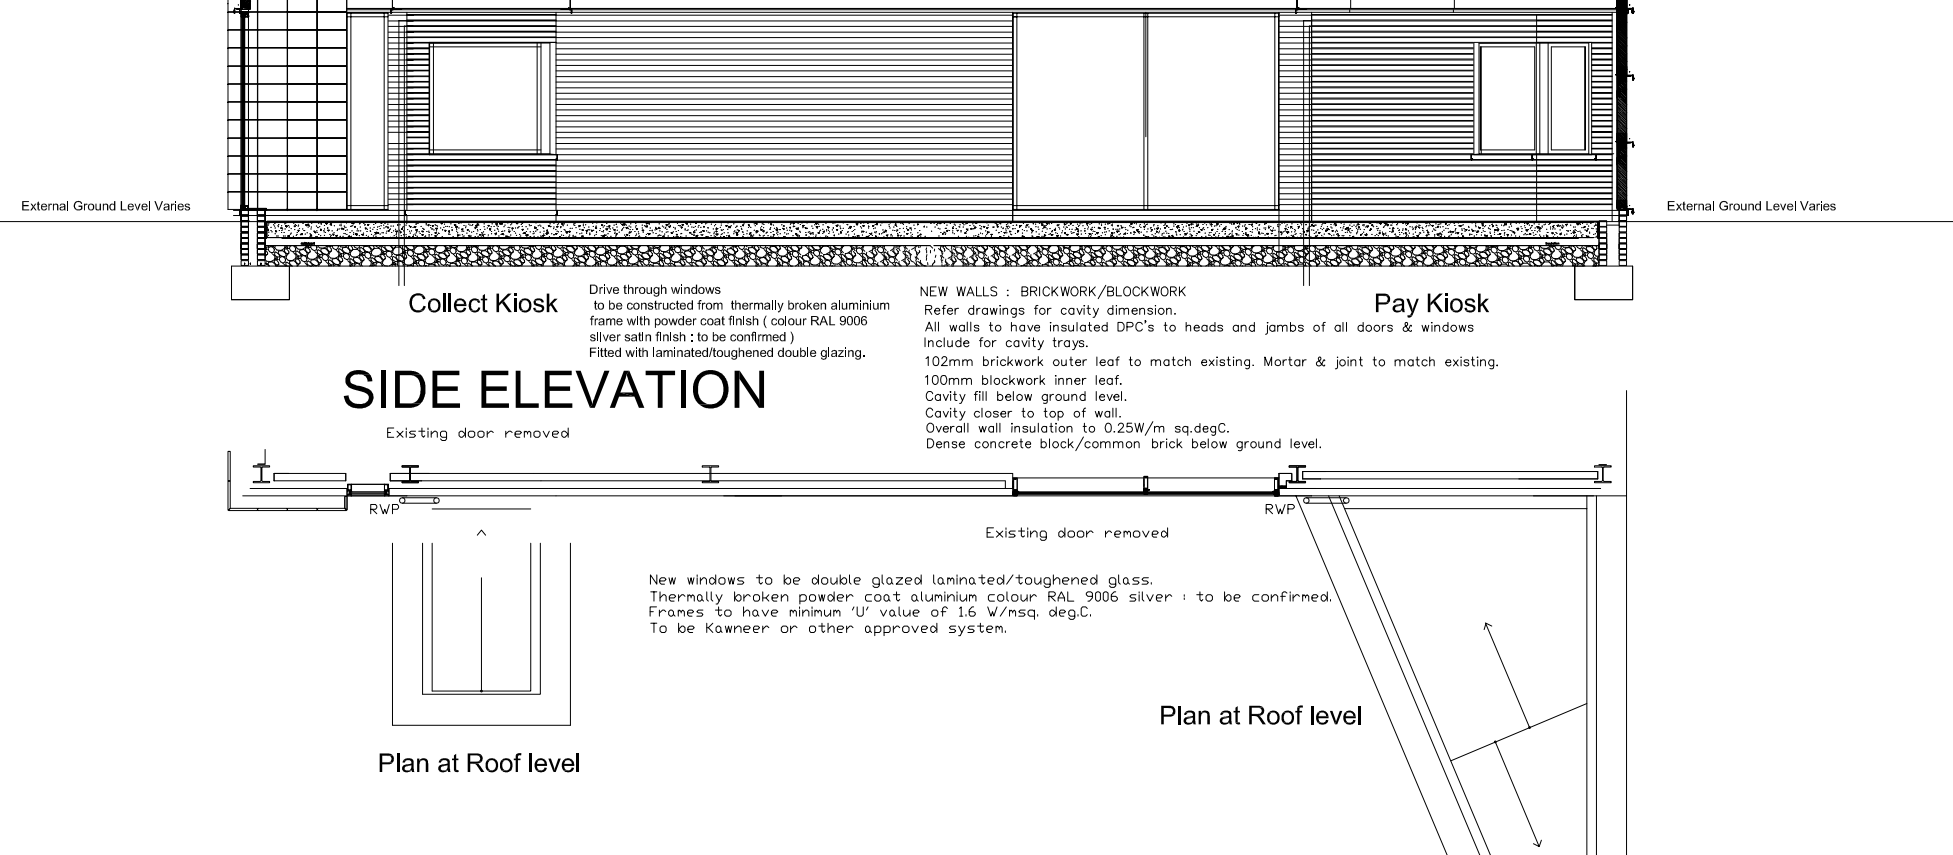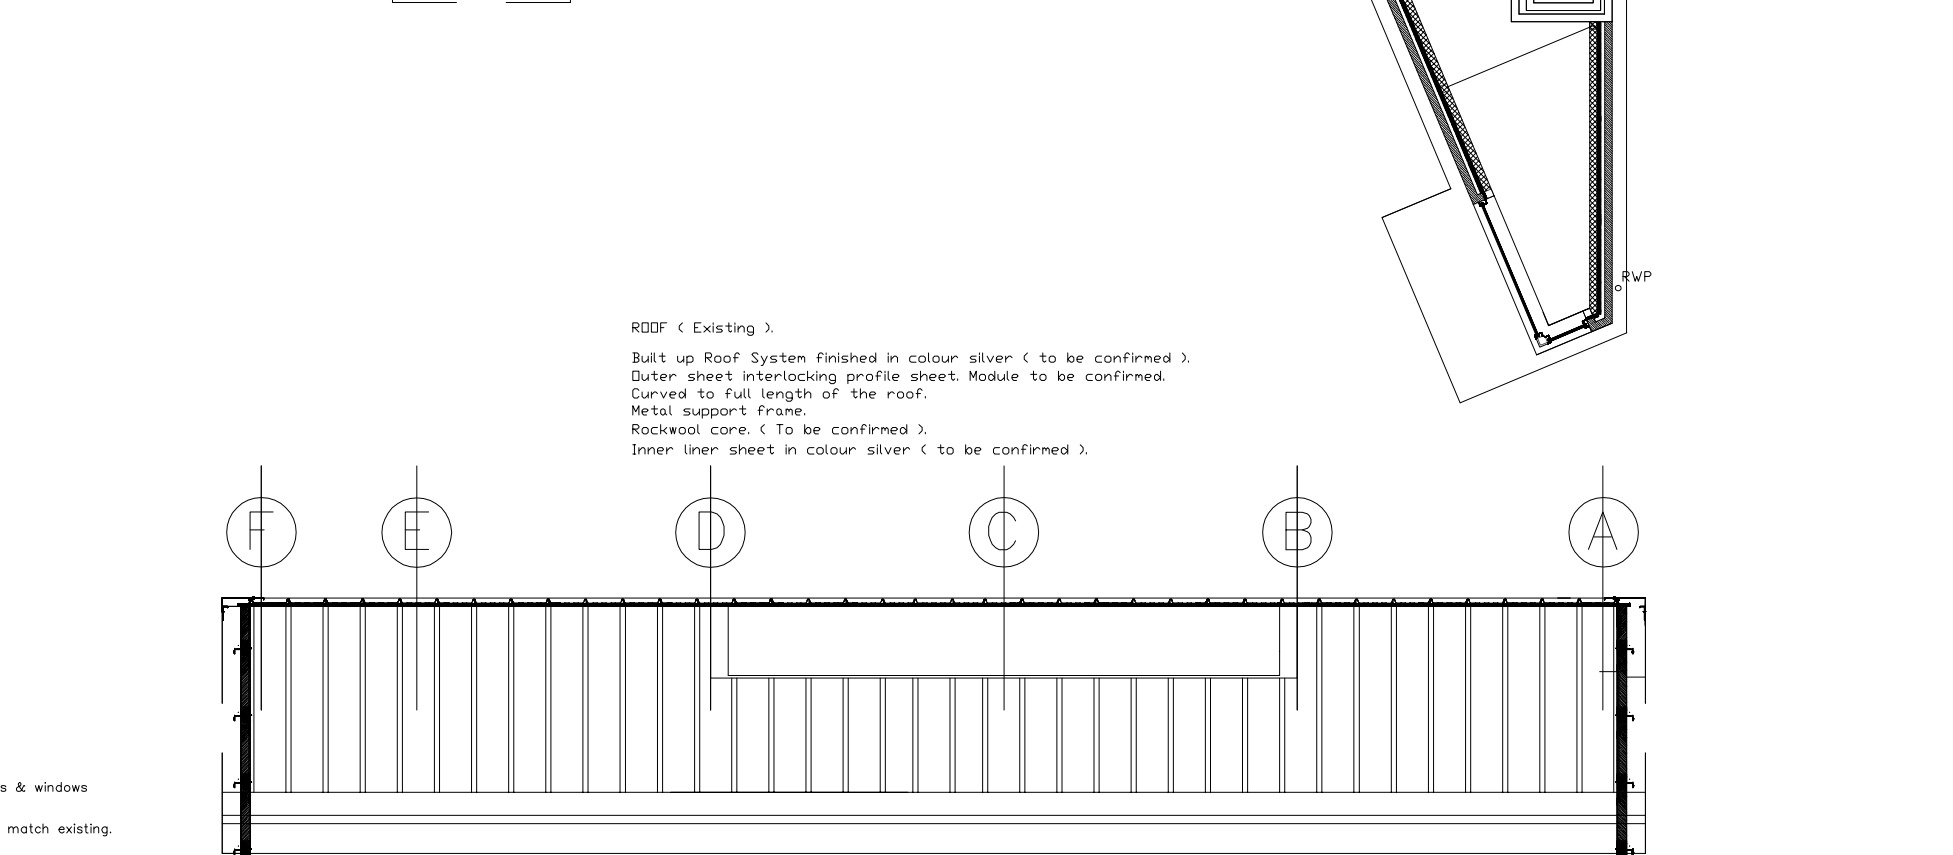

SIDE ELEVATION

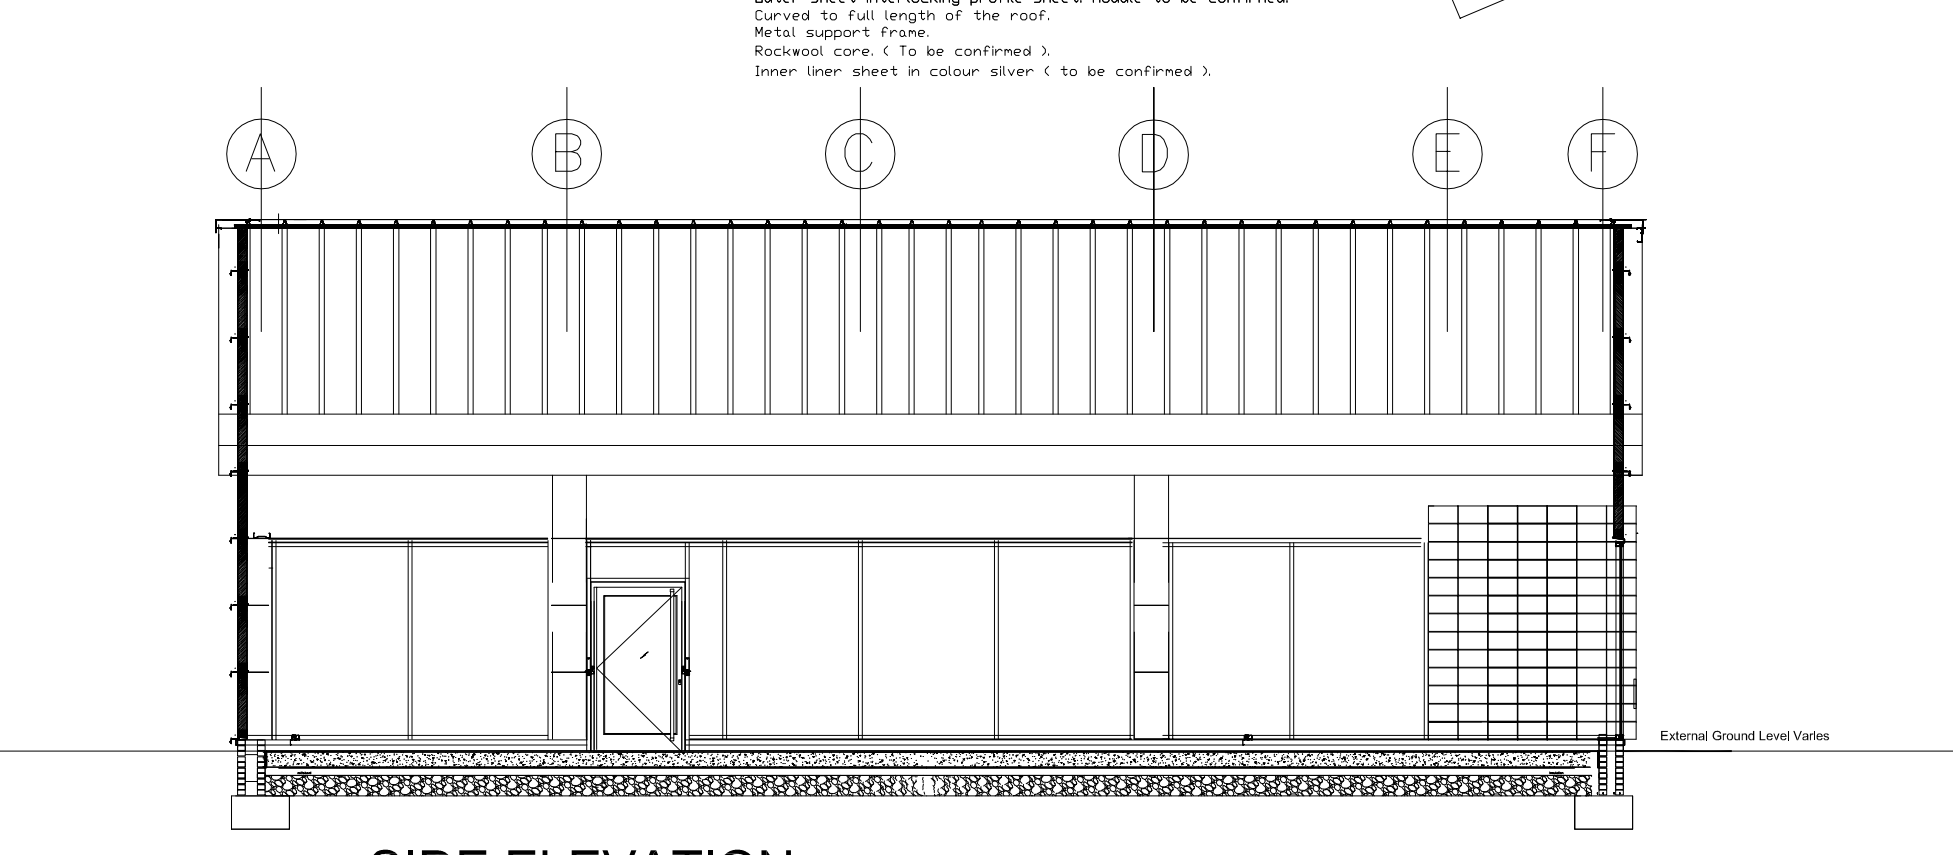

SIDE ELEVATION

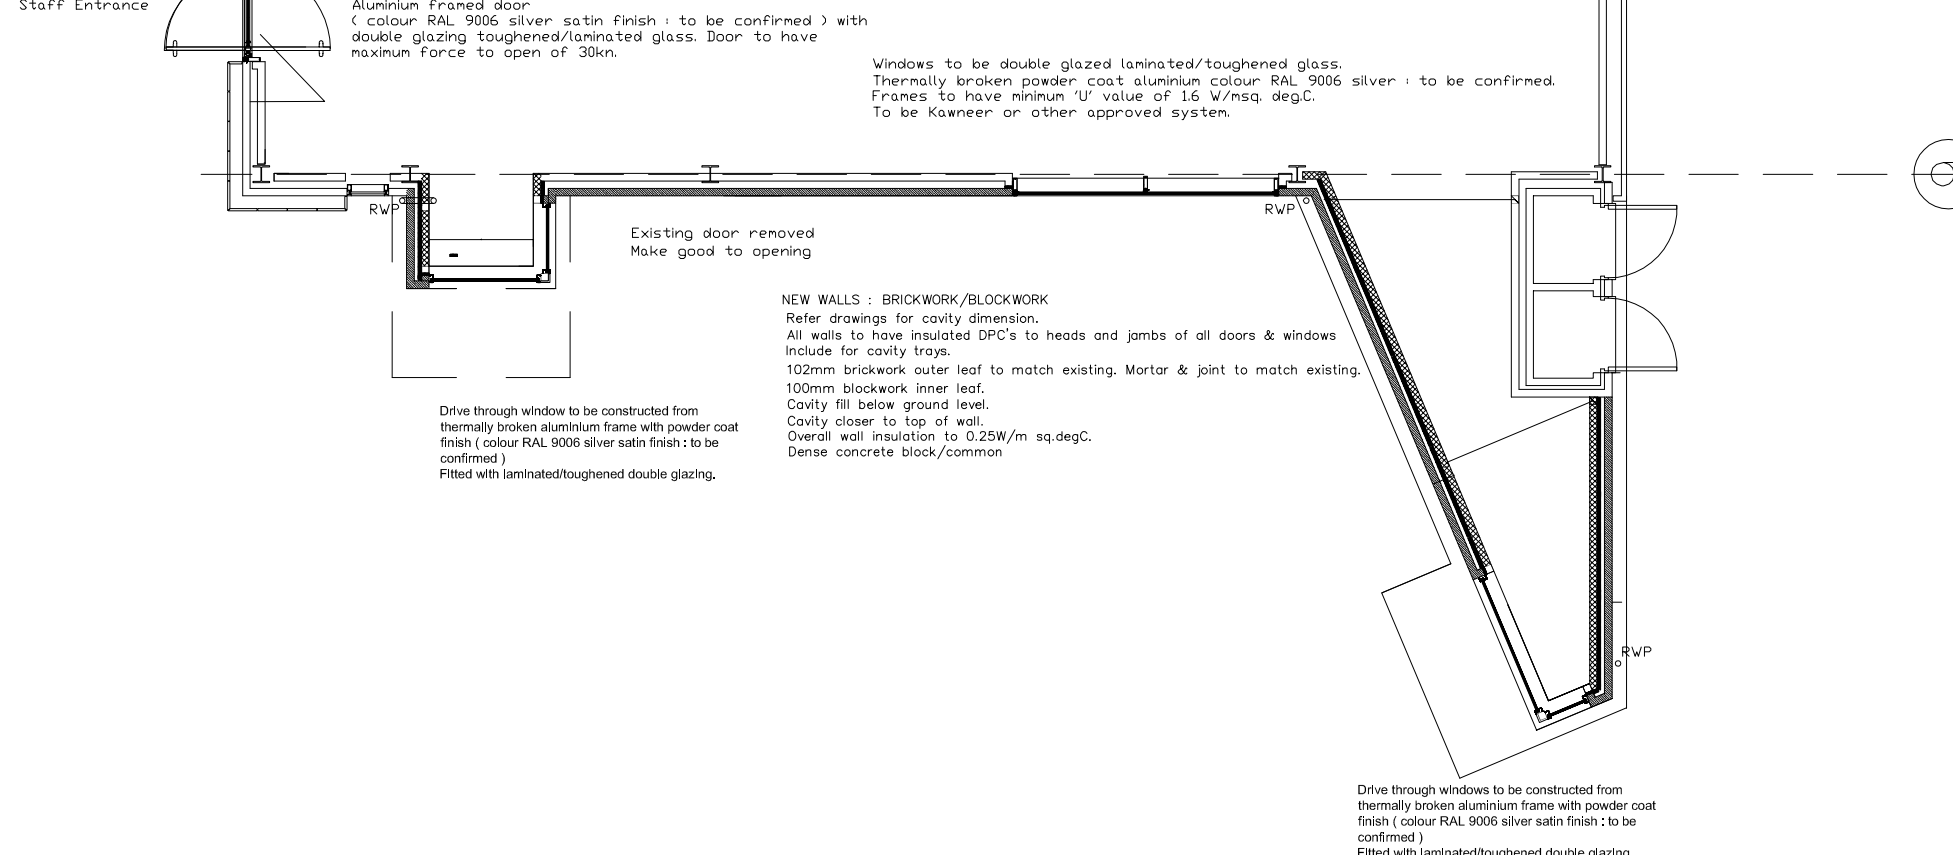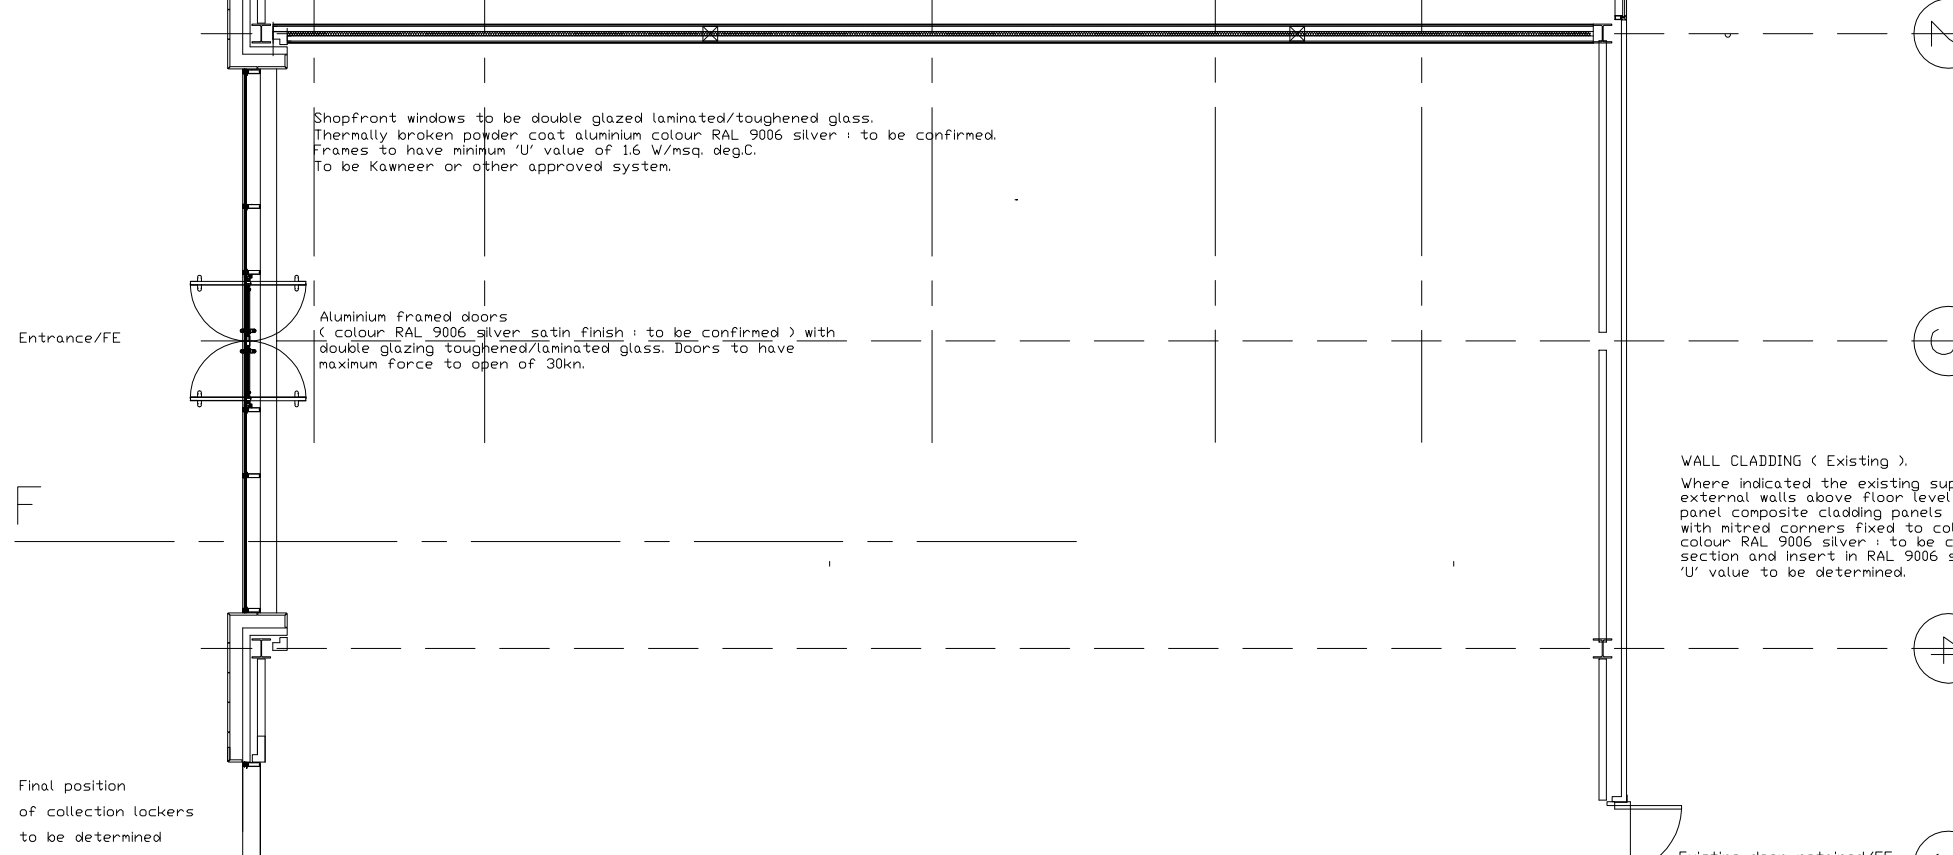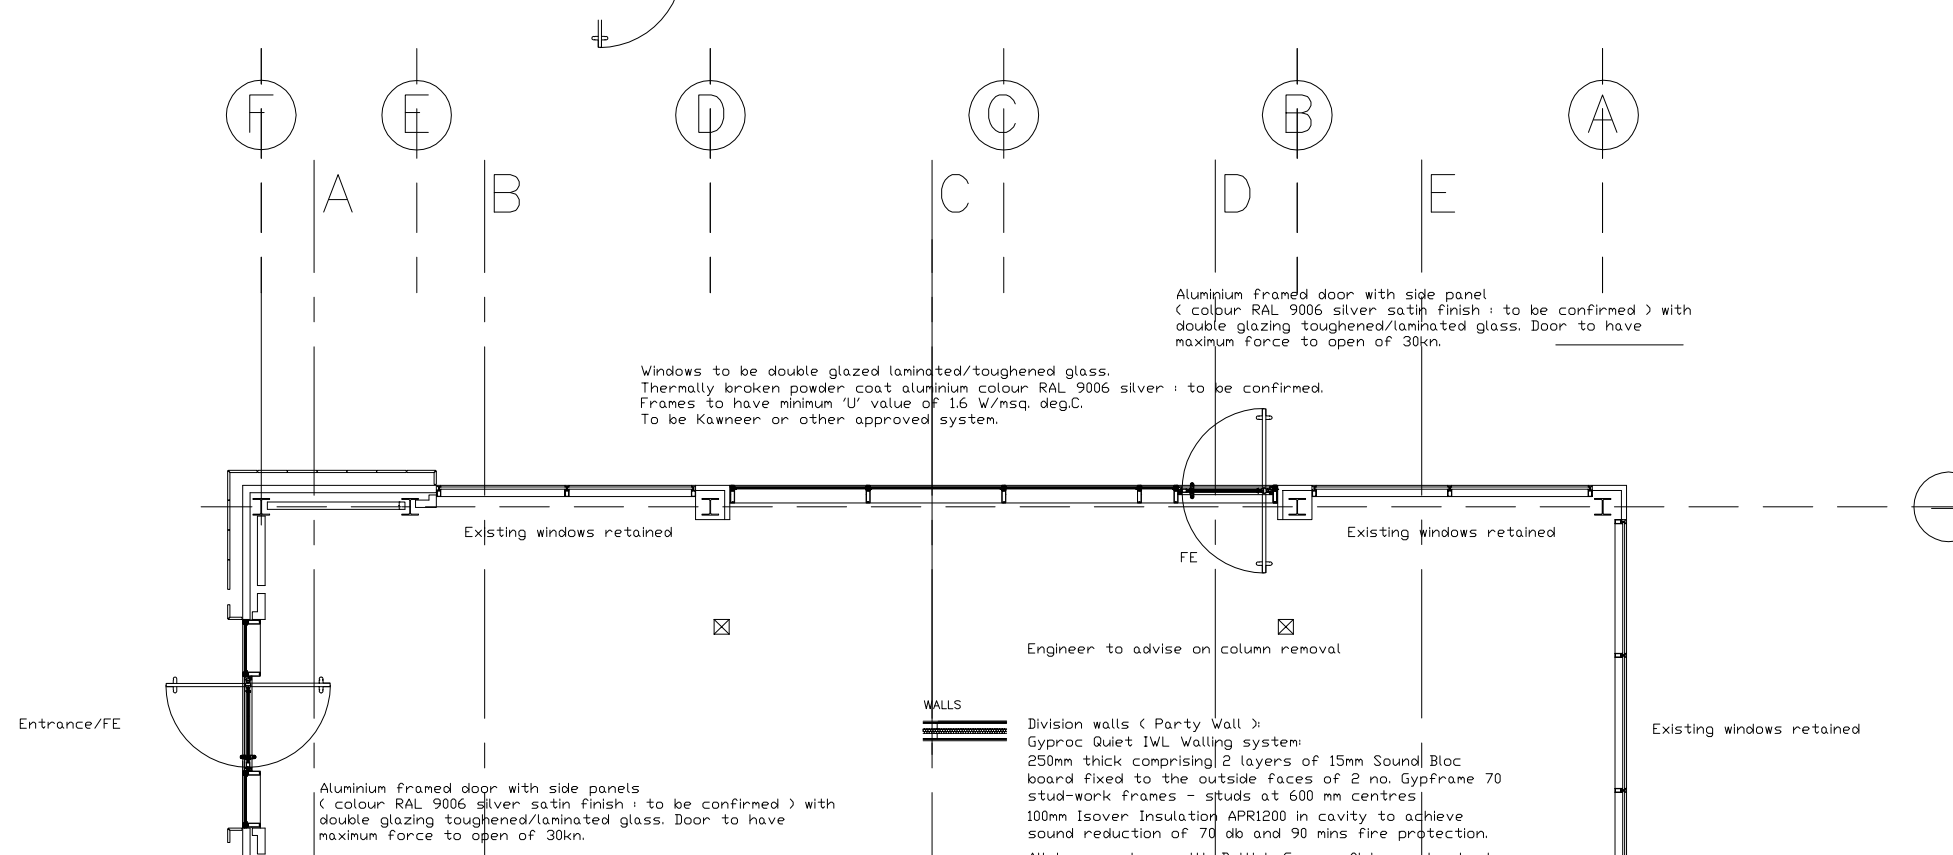

| Rev | Description   | Date                  |
|-----|---|-----------------------|
| 1   | This drawing is Copyright.   |                       |
| 2   | The Contractor is to bring to the notice of the Architect any discrepancies contained in this drawing prior to commencing manufacture. |                       |
| 3   | Do not scale from this drawing.   |                       |
| 4   | The Contractor and his Sub-contractors are to verify all dimensions on site before making shop drawings or commencing manufacture.     |                       |
| 5   | CLIENT   |                       |
| 6   | PEEL LAND PROPERTY & INVESTMENTS PLC                                                                                                   |                       |
| 7   | TITLE   | SCHEME                |
| 8   | PROPOSED   | BARNSELEY RETAIL PARK |
| 9   | KEY DRAWING   |                       |
| 10  | SCALES   | DATE                  |
| 11  | NO.   | NOVEMBER 2021         |
| 12  | JOB No.   | DRAWING No.           |
| 13  | AGH/996   | AGH/996/02            |
| 14  | alan g haines associates   |                       |
| 15  | ARCHITECTS   |                       |
| 16  | 2 Ouslethwaite Court   |                       |
| 17  | Gem Lane   |                       |
| 18  | Worsborough   |                       |
| 19  | Barnsley   |                       |
| 20  | ST/6/20   |                       |
| 21  | Tel: (01226) 297664   | Fax: (01226) 285551   |