


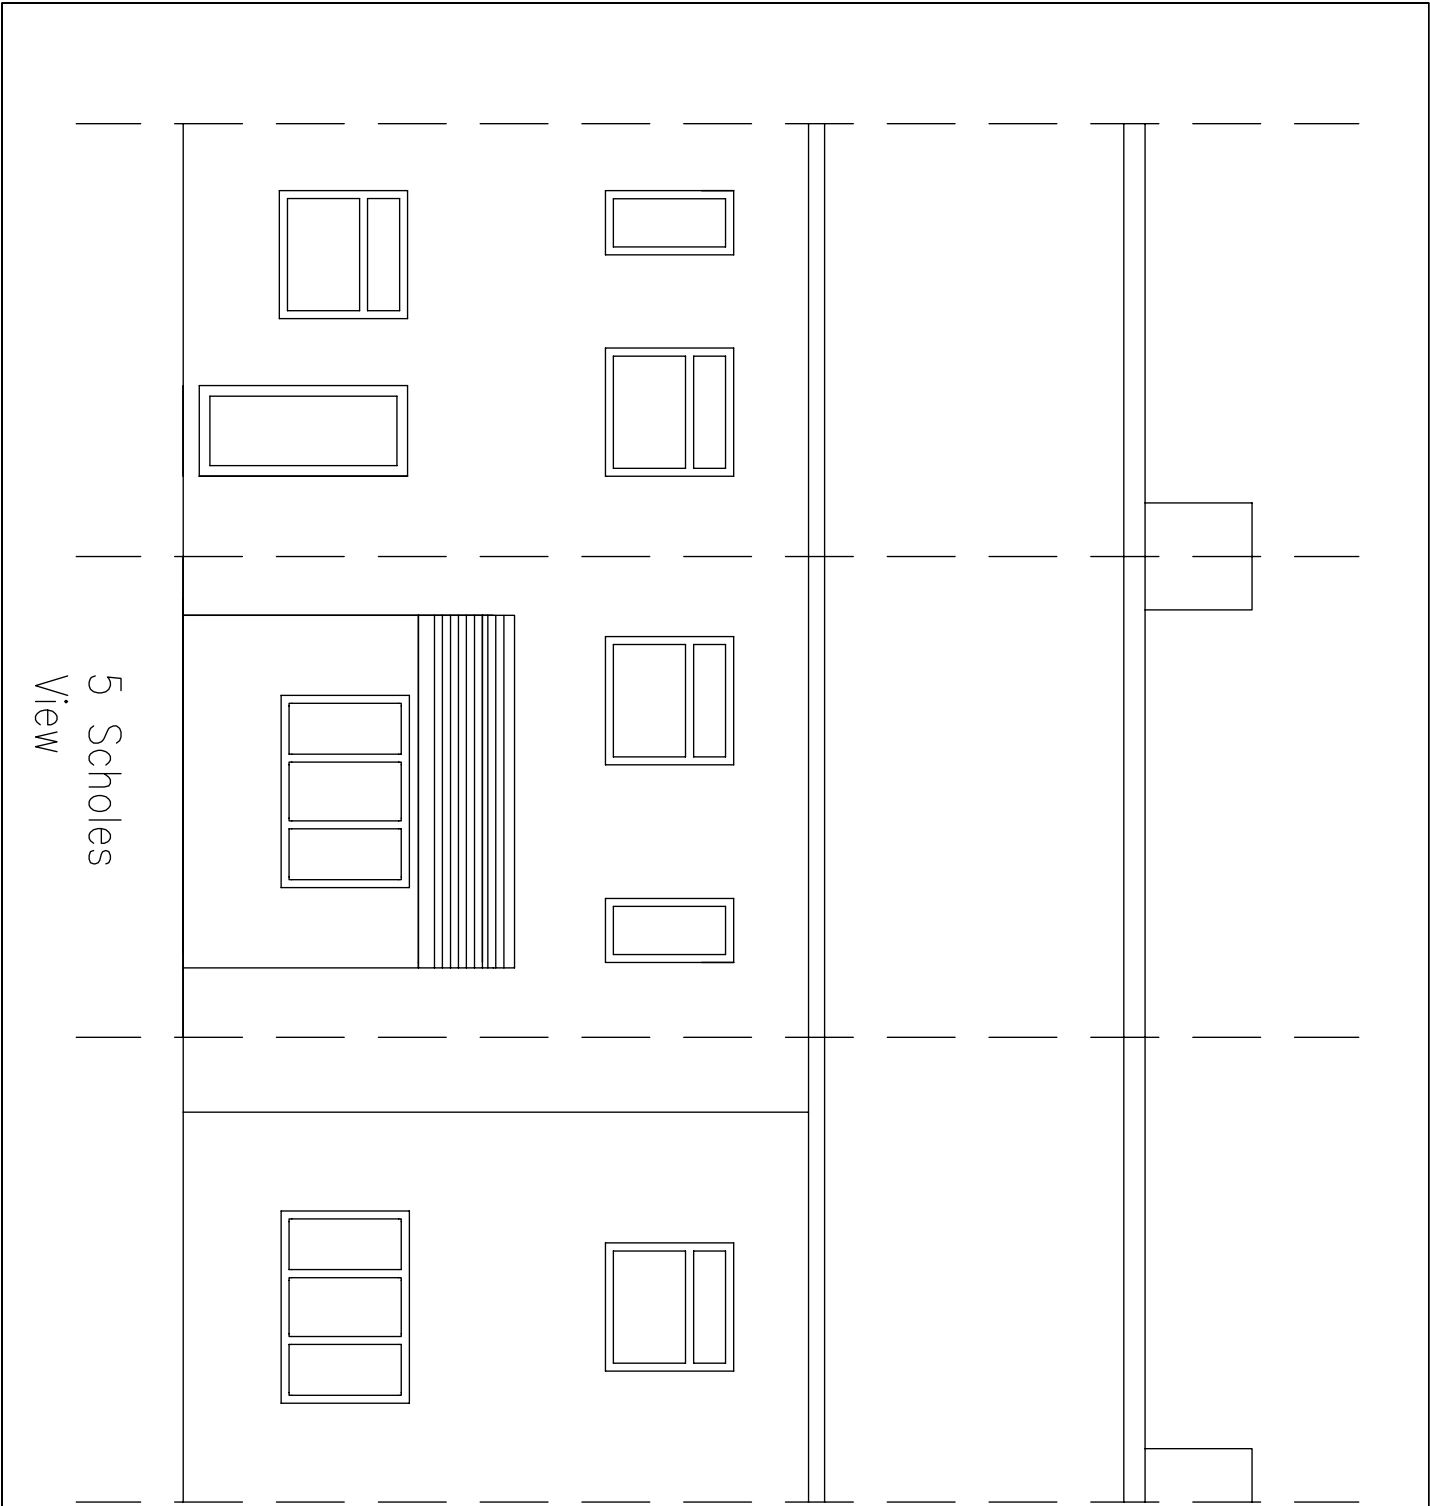

Title: 5 SCHOLES VIEW - EXISTING REAR ELEVATION	
Drawn by: JOSH MANN	
Date: DECEMBER 2013	
Scales: 1:50 @ A3	
Drawing No: SCH004	Revision /