



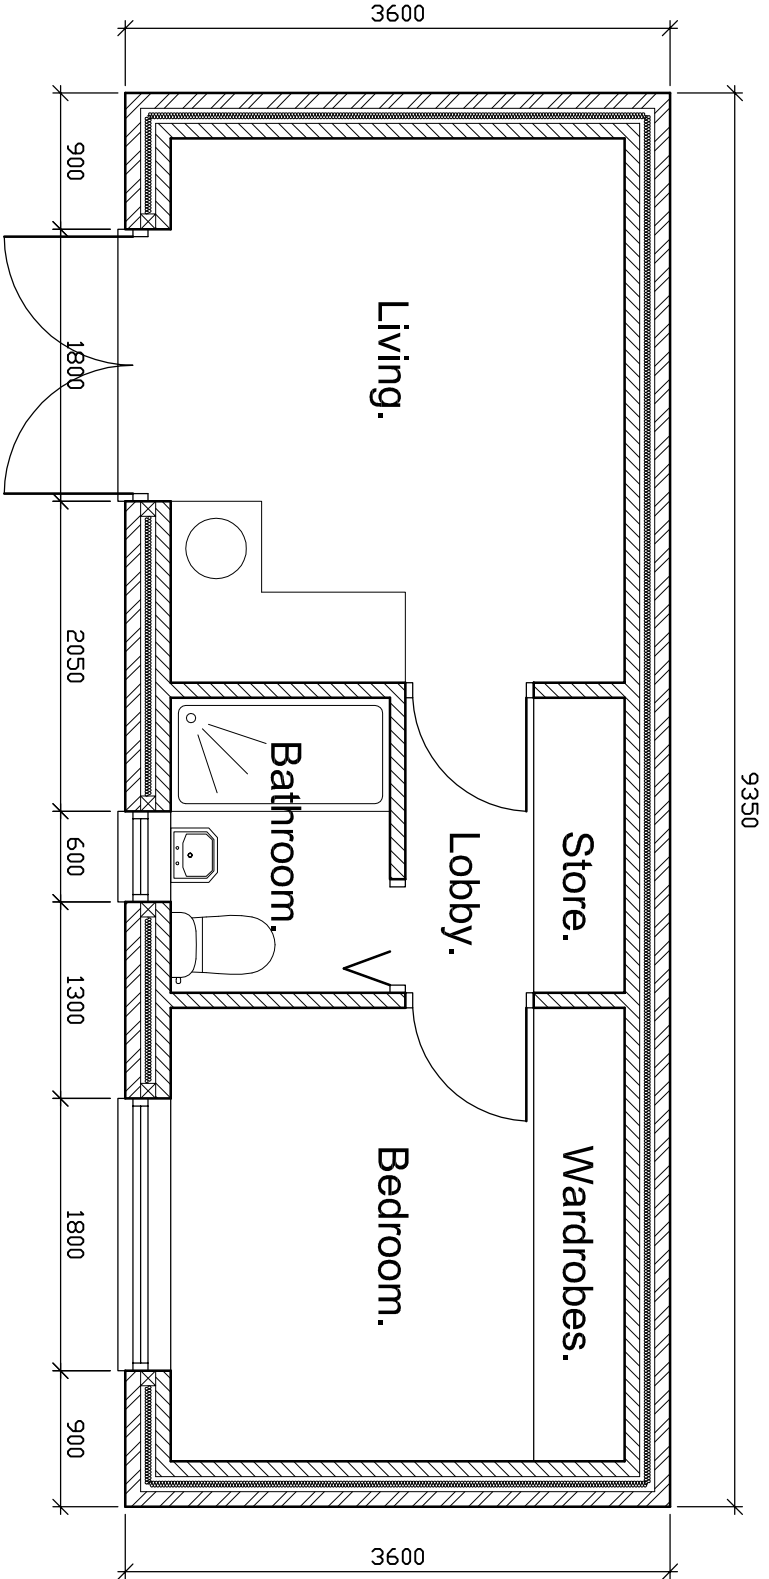


Ground Floor Plan.
as Proposed.

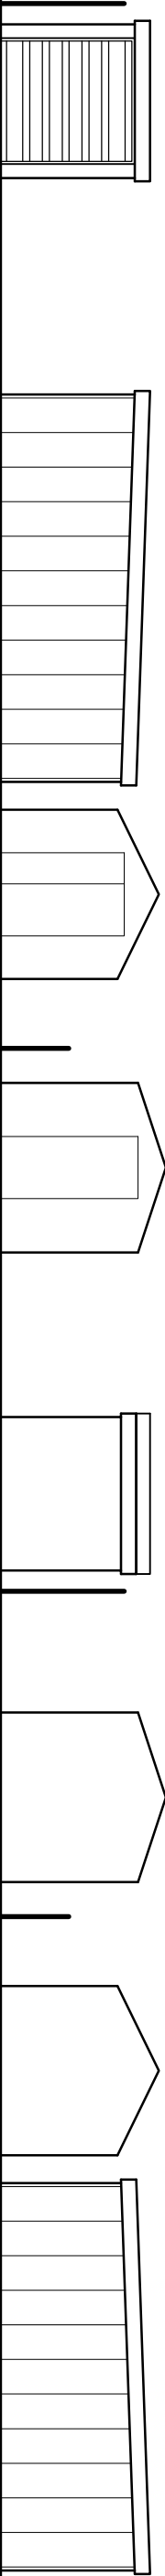

Side Elevation.
as Existing.

Front Elevation.
as Existing.

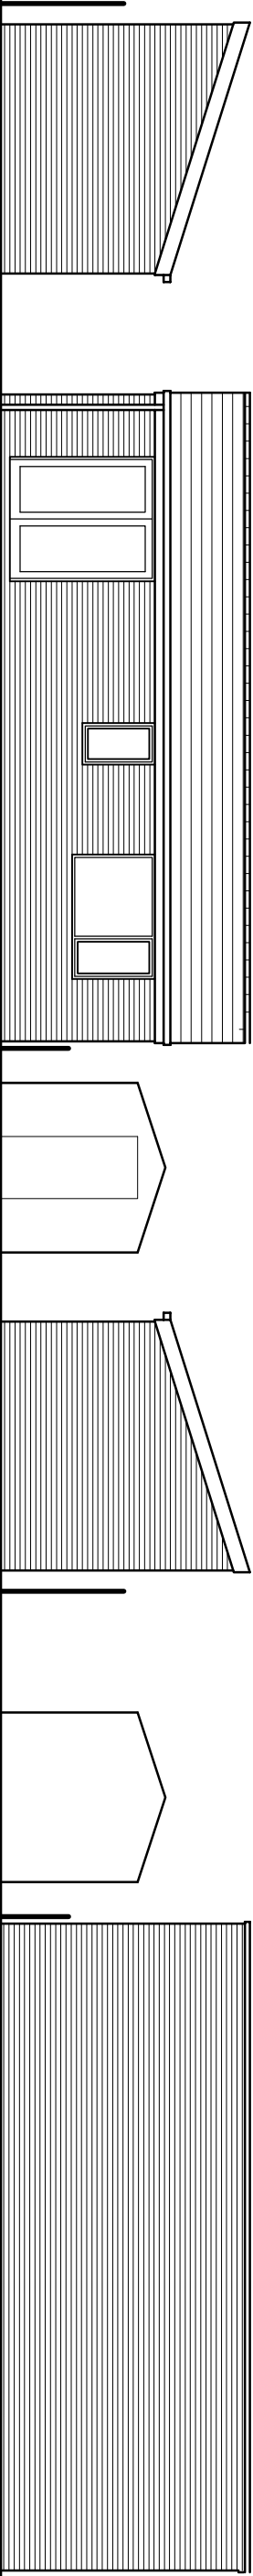


Side Elevation.
as Proposed.

Front Elevation.
as Proposed.

Side Elevation.
as Existing.

Rear Elevation.
as Existing.

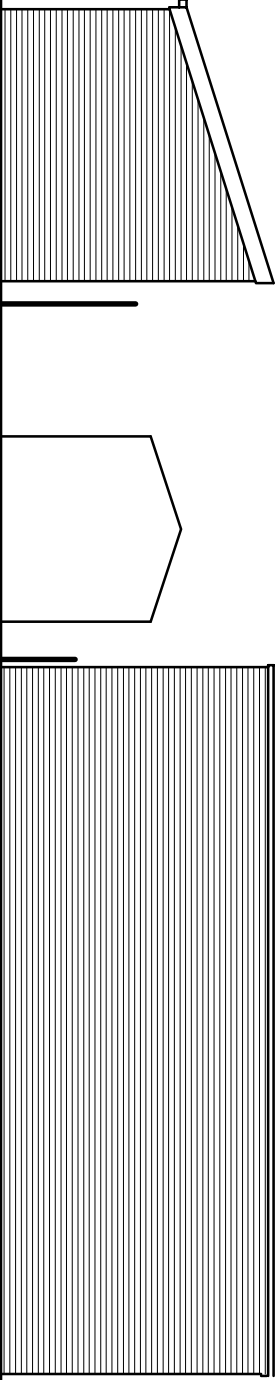

Side Elevation.
as Proposed.

Rear Elevation.
as Proposed.



Scale	1:50 & 1:100 @ A3.		
Date	FEB. 2024		
Drawn by	SW	Checked by	-
Drawing no.	2024-02-03	Revision	A

Drawing Title
PLANS AND ELEVATIONS
AS EXISTING AND PROPOSED.

Project Title
ANCILLARY ACCOMMODATION.
15, BUCKINGHAM WAY.
ROYSTON. BARNLEY.
FOR MRS. M. MOFFAT.

Property Address
15, BUCKINGHAM WAY.
ROYSTON.
BARNLEY.
S71 4SL.