


ITEM ONE
(x3)

2240 x 425 x 125mm
ALUMINIUM TRAYS POWDER COATED MATT WHITE.
25mm ALUMINIUM ANGLE UPSTAND AT TOP
FOR FIXING TO GIVE AN OVERALL DEPTH OF 450mm.
'ASSURA' TEXT & LOGO DETAILS FRET CUT FROM
TRAY FACE WITH FLUSH INSET OPAL ACRYLIC DETAILS.
'NHS' RECTANGLE LOGO FRET CUT FROM
TRAY FACE & BACKED UP WITH OPAL.
DIGITALLY PRINTED DETAILS APPLIED
TO FACE OF OPAL ACRYLIC.
'NHS' WORDING IN SELF ADHESIVE VINYL APPLIED TO
TRAY FACE - NHS BLUE TO MATCH PANTONE 300.
'CROSS' TO BE FRET CUT FROM TRAY FACE
WITH INSET FLUSH OPAL ACRYLIC.
GREEN VINYL TO MATCH P354 APPLIED TO OPAL.
INTERNAL FLUORESCENT ILLUMINATION.
Scale 1:25

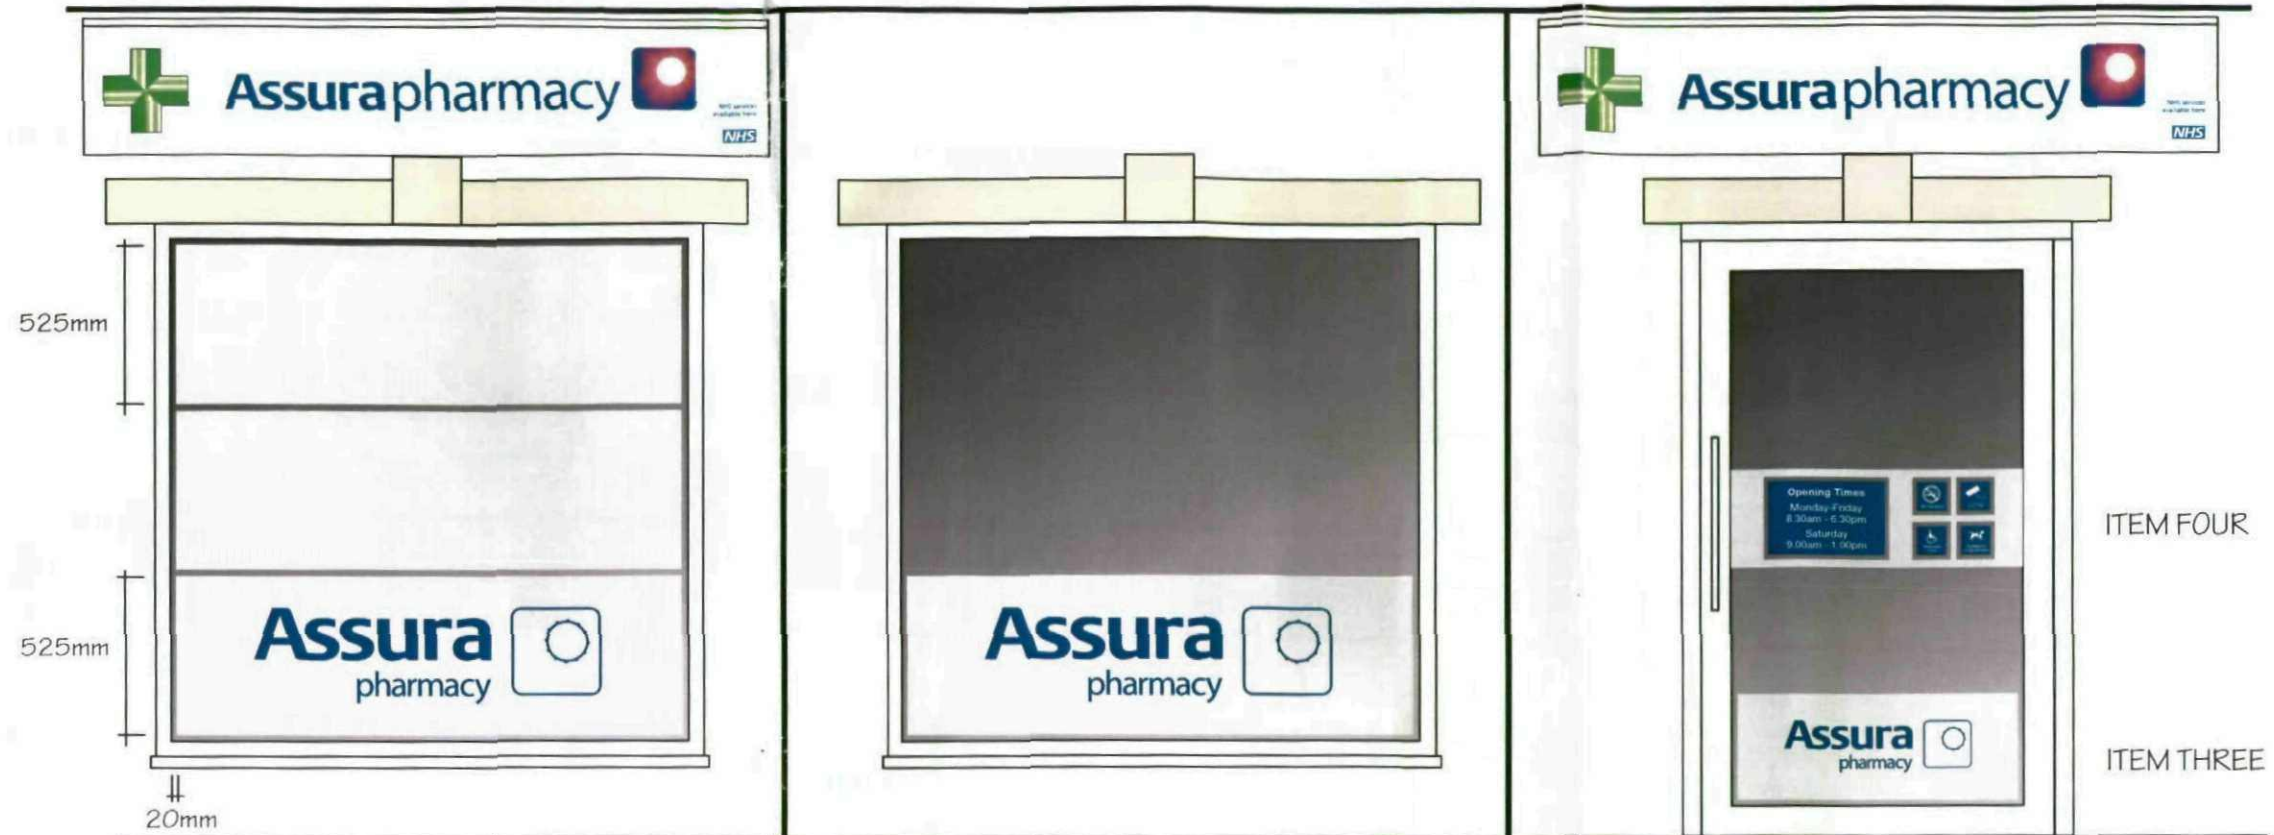

ITEM TWO A

1690 x 1660mm OVA WINDOW SIZE.
3 x 1650mm x 525mm FROSTED VINYL PANELS
(20mm WINDOW GAPS)
BLUE VINYL DETAILS REVERSE APPLIED TO
GLAZING & BACKED UP WITH FROSTED

ITEM TWO B

1690 x 1660mm WINDOW SIZE
1 x 1650mm x 525mm FROSTED VINYL PANEL
(20mm WINDOW GAPS)
BLUE VINYL DETAILS REVERSE APPLIED TO
GLAZING & BACKED UP WITH FROSTED

ITEM THREE

960 x 1770mm OVA WINDOW SIZE.
920 x 350mm FROSTED VINYL PANEL
(20mm WINDOW BORDER - BOTTOM & SIDES)
REVERSE APPLIED TO GLAZING
WITH LOGO DETAILS FRET CUT OUT

ITEM FOUR

BLUE/WHITE REVERSE APPLIED VINYL DETAILS
BACKED UP WITH 960 x 325 FROSTED PANEL
WITH FRET CUT OVERSIZED SQUARES
TO HEALTH & SAFETY LOGOS.

FRONT ELEVATION

Scale 1:25

APPROX PLAN

Scale 1:25



PROPOSED

ANY COLOURS SHOWN ARE INDICATIVE ONLY AND ARE NOT
TRUE REPRESENTATIONS OF THE FINISHED PRODUCT
THIS DRAWING IS THE PROPERTY OF CHRIS BENSON SIGNS LIMITED
COPYRIGHT IS RESERVED BY THEM AND IS ISSUED ON THE
CONDITION THAT IT IS NOT COPIED OR DISCLOSED BY OR TO ANY
UNAUTHORISED PERSONS WITHOUT PRIOR CONSENT IN WRITING
OF CHRIS BENSON SIGNS LIMITED.

96 - 98 GREAT HOWARD STREET,
LIVERPOOL, L3 7AX

CLIENT ASSURA GROUP		JOB WALTERSLADE, BARNLEY	
DATE 31.03.2011	SCALE AS SHOWN @ A3	DRAWN J.B.	REV. 03-13.04.11
DWG No. 17626		BENSON SIGNS	

Tel: 0151-298 1567 • Fax: 0151-298 1568 • Web site: www.benson-signs.co.uk • E-mail: info@benson-signs.co.uk • ISDN: 0151-207 1154

ITEM ONE



ITEM FIVE
(x2)

1695 x 1660mm OVA WINDOW SIZES
1655 x 1620mm
FULL COLOUR FACE APPLIED
DIGITALLY PRINTED VINYL DETAILS
WITH CLEAR OVER LAMINATE.
20mm WINDOW GAP.
Scale 1 : 25



ITEM FIVE

REAR ELEVATION
Scale 1 : 25

ITEM SIX
1695 x 1660mm OVA WINDOW SIZE.
1655 x 815mm FROSTED VINYL PANEL
(20mm WINDOW BORDER AT BOTTOM & SIDES)
BLUE VINYL DETAILS REVERSE APPLIED TO GLAZING
& BACKED UP WITH FROSTED.
Scale 1 : 25

PROPOSED



PROPOSED



ANY COLOURS SHOWN ARE INDICATIVE ONLY AND ARE NOT TRUE REPRESENTATIONS OF THE FINISHED PRODUCT
THIS DRAWING IS THE PROPERTY OF CHRIS BENSON SIGNS LIMITED
COPYRIGHT IS RESERVED BY THEM AND IS ISSUED ON THE CONDITION THAT IT IS NOT COPIED OR DISCLOSED BY OR TO ANY UNAUTHORISED PERSONS WITHOUT PRIOR CONSENT IN WRITING OF CHRIS BENSON SIGNS LIMITED.
96 - 98 GREAT HOWARD STREET,
LIVERPOOL, L3 7AX

CLIENT ASSURA GROUP			JOB WALDESLADE, BARNLEY		
DATE 01.04.2011	SCALE AS SHOWN @ A3	DRAWN J.B.	REV. 02-13.04.11	DWG No. 17626	

Tel: 0151-298 1567 • Fax: 0151-298 1568 • Web site: www.benson-signs.co.uk • E-mail: info@benenson-signs.co.uk • ISDN: 0151-207 1154

