



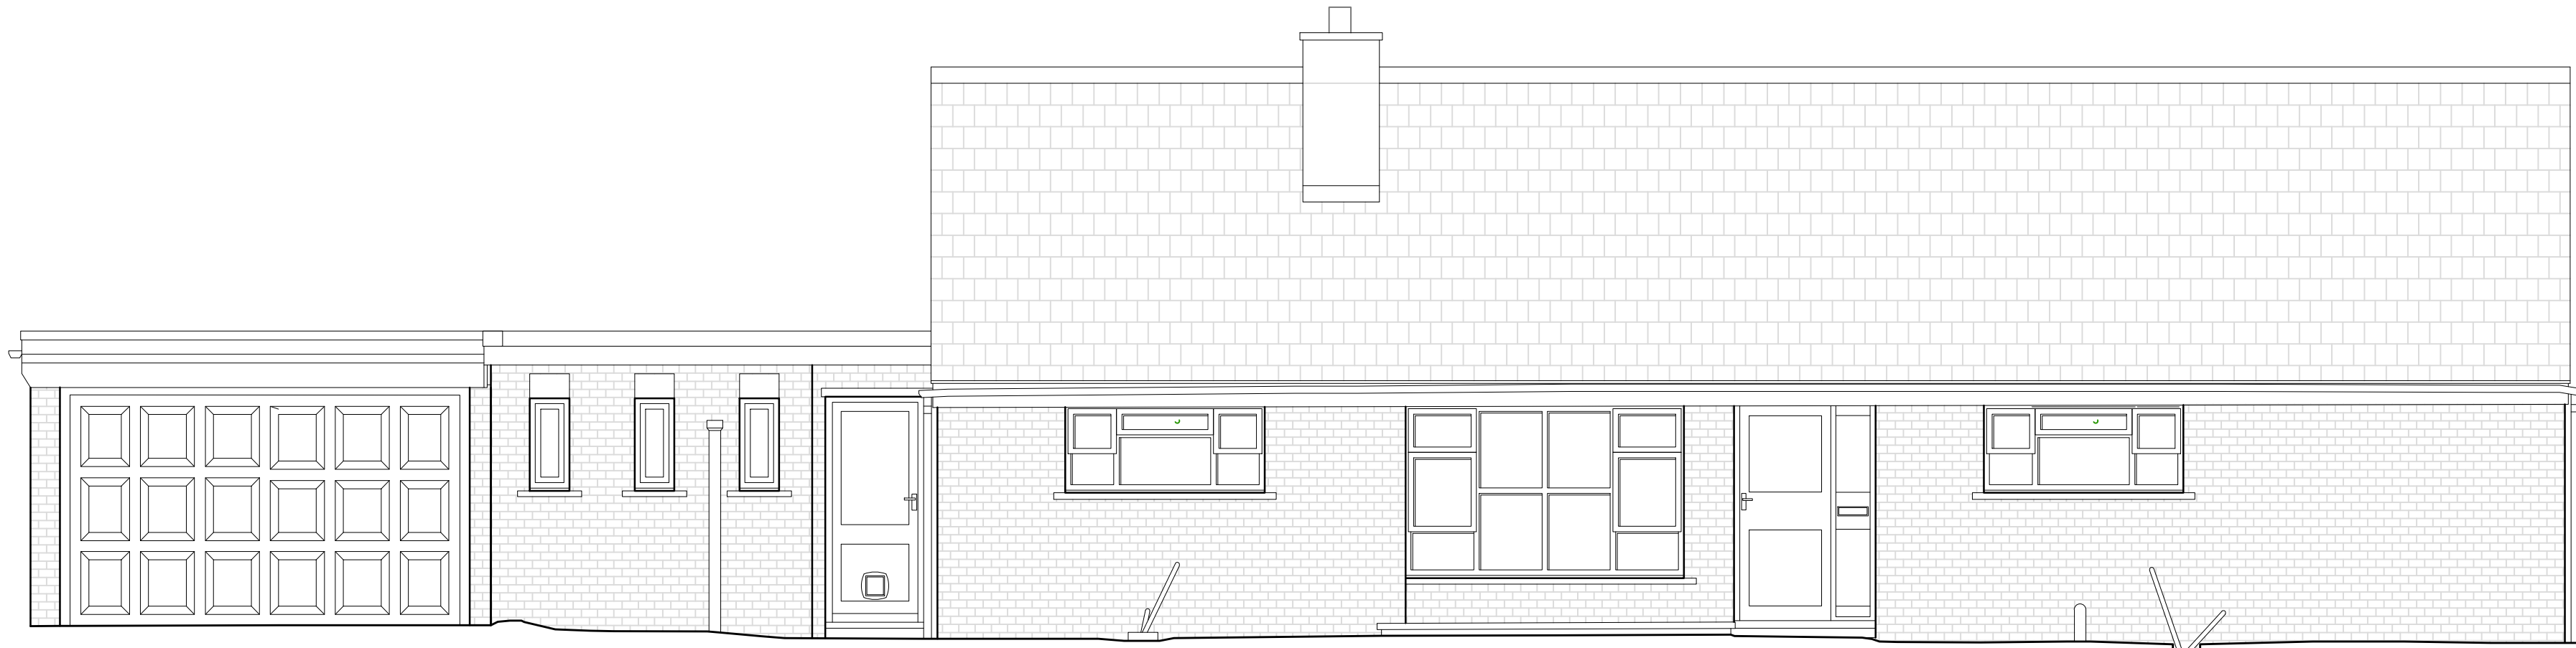


Datum 141.00m

Existing North Elevation
Scale: 1:50

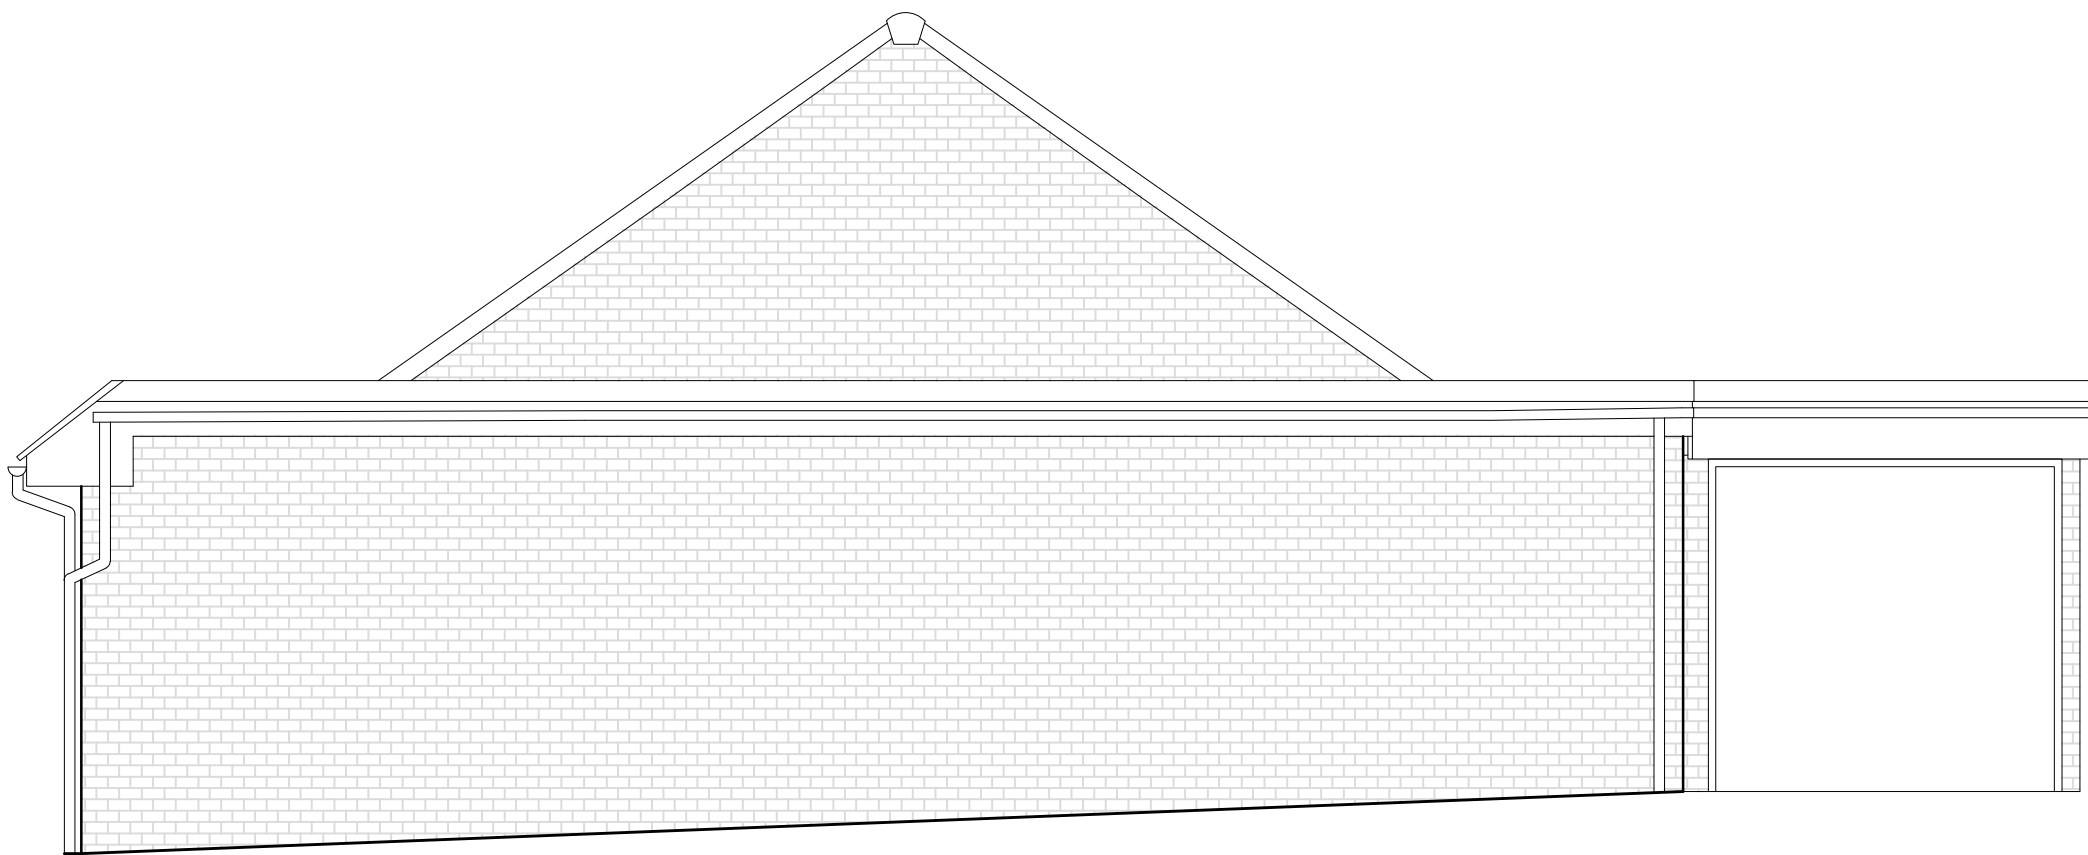


Datum 141.00m

Existing East Elevation
Scale: 1:50

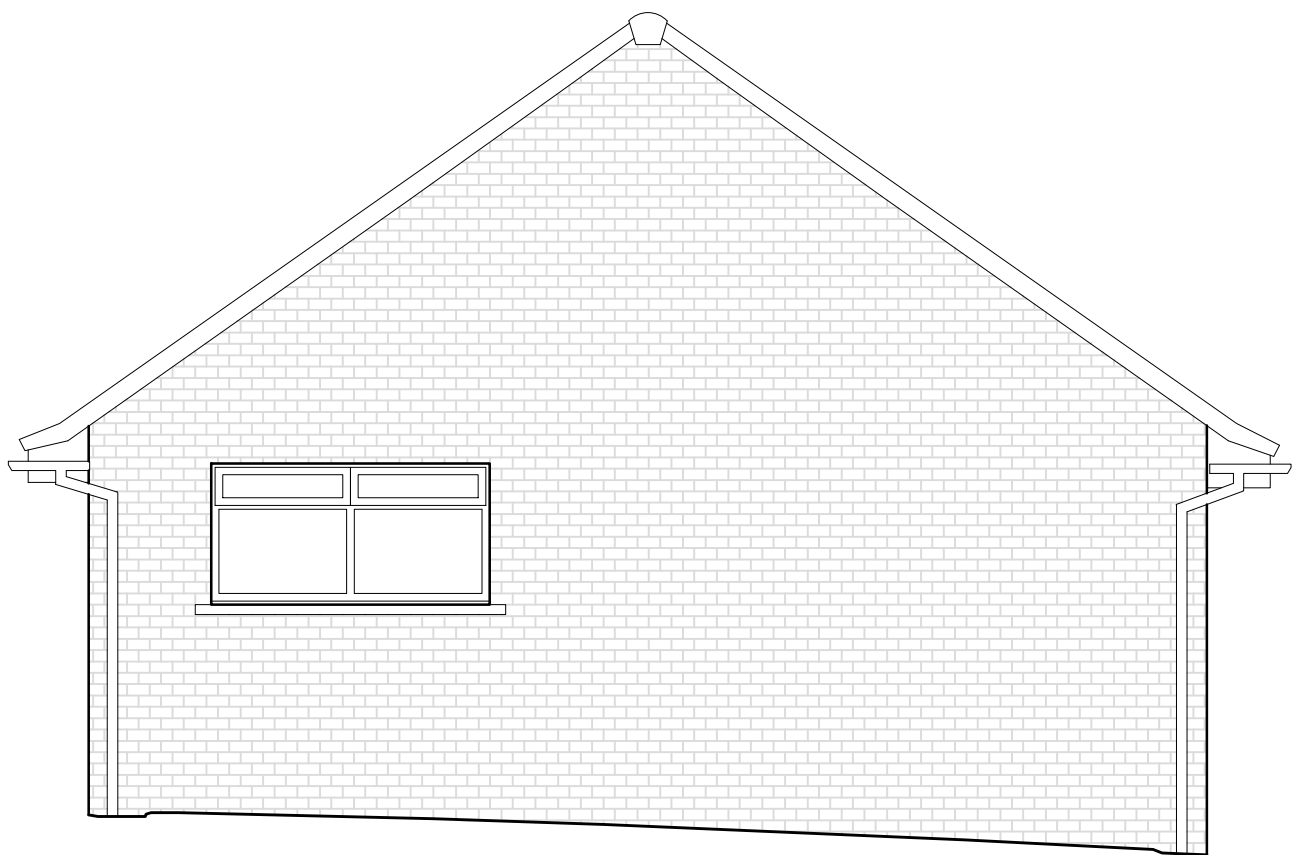


Datum 141.00m

Existing West Elevation
Scale: 1:50

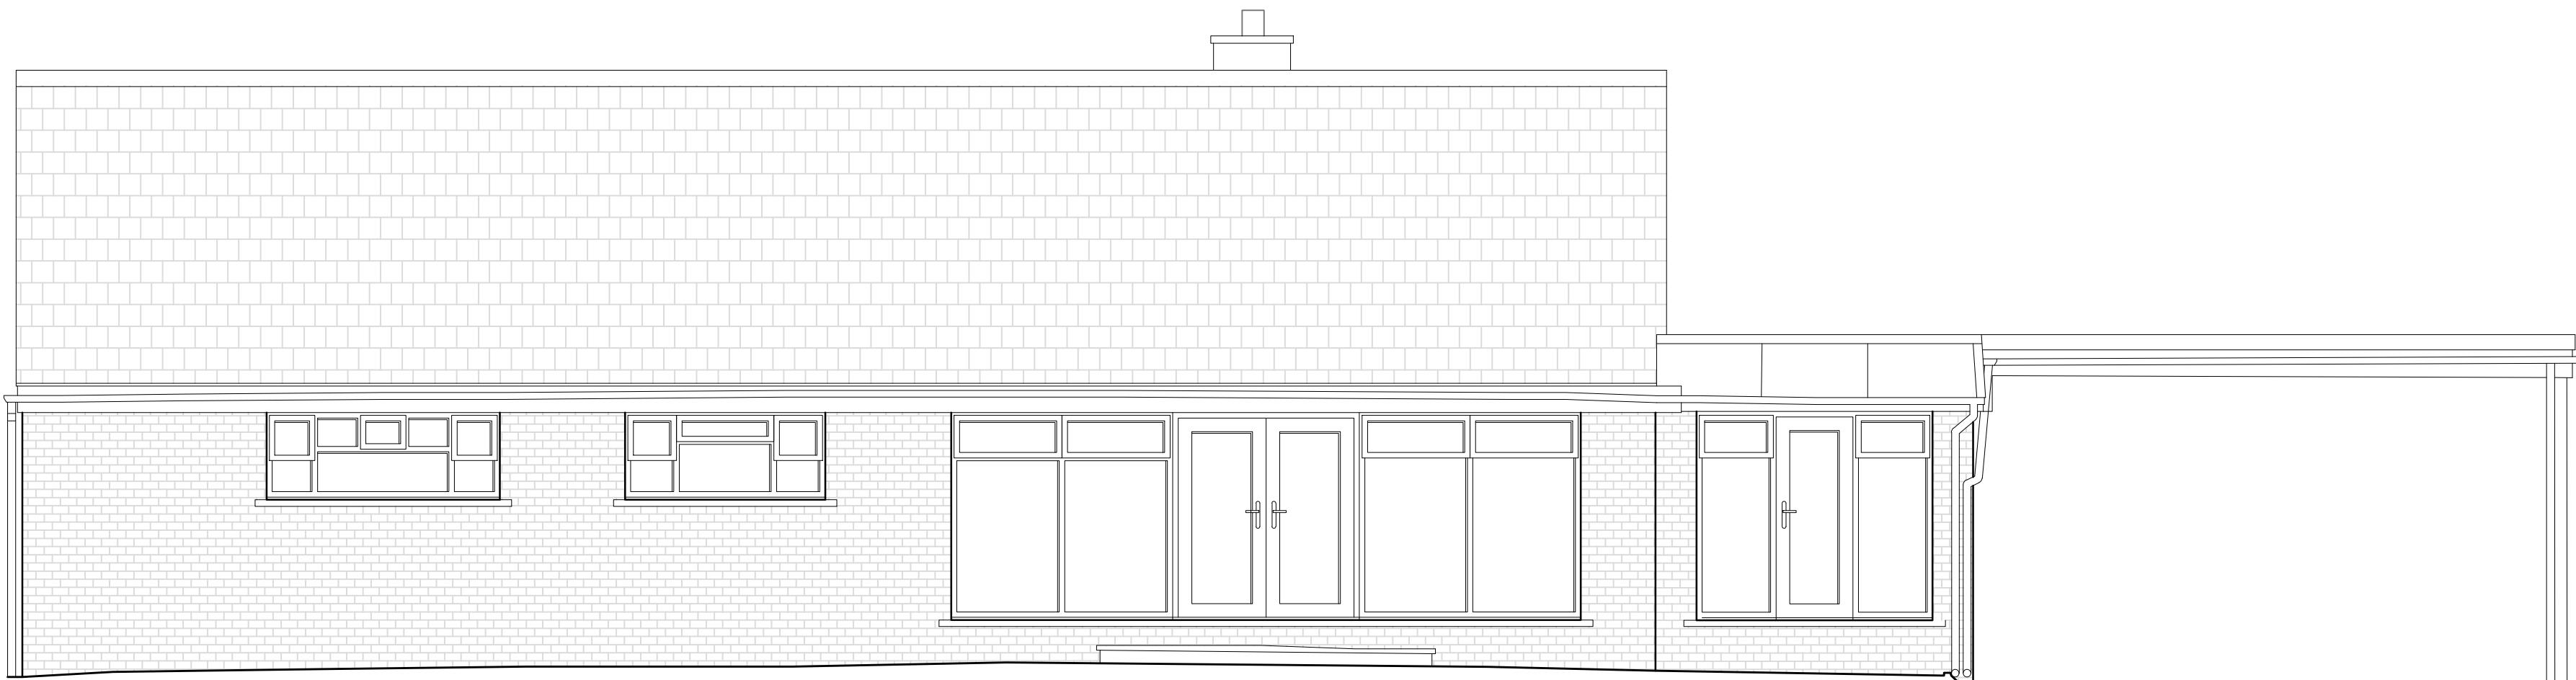

Datum 141.00m

Existing South Elevation
Scale: 1:50

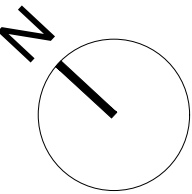

CHETWYND
ARCHITECTS

Address: The Workstation, 15 Paternoster Row, S1 2BX
Tel: 0114 470 6785
Email: info@chetwyndarchitects.co.uk
Instagram: @chetwyndarchitects

Client:

Mr and Mrs Young

Project:

5 Dark Lane

Barnsley

S70 6RE

Drawing Title:

Existing Elevations

Drawing Status:

Information

Scale:

1:50

Paper Size:

A1

Date:

02/09/2026

DWG No:

2528_0300A