

Notes

Existing wire netting fence to be replaced with 1.8m high concrete post and panel fence

Existing 1.8m high concrete post and panel fence

New foul drains connected to existing M/H

New soakaway

Site Plan
Scale 1:200

Proposed Floor Plan

PAUL GLOVER
DESIGN SERVICES


Glover Building Management

Project
Proposed Extensions
362 Pontefract Rd
Lundwood
Barnsley
Drawing Title
Planning Proposal
Proposed Floor And Site Plan
Client
Mr & Mrs Salt
Drawing No.
PG 145

Date
February 2014
Drawn by
P Glover
Scale
1:50
Checked by
PG

Page Size - A1 3000 mm


6 Beaulieu Close, Mapplewell, Barnsley
Tel 01226 387491/07730 258347

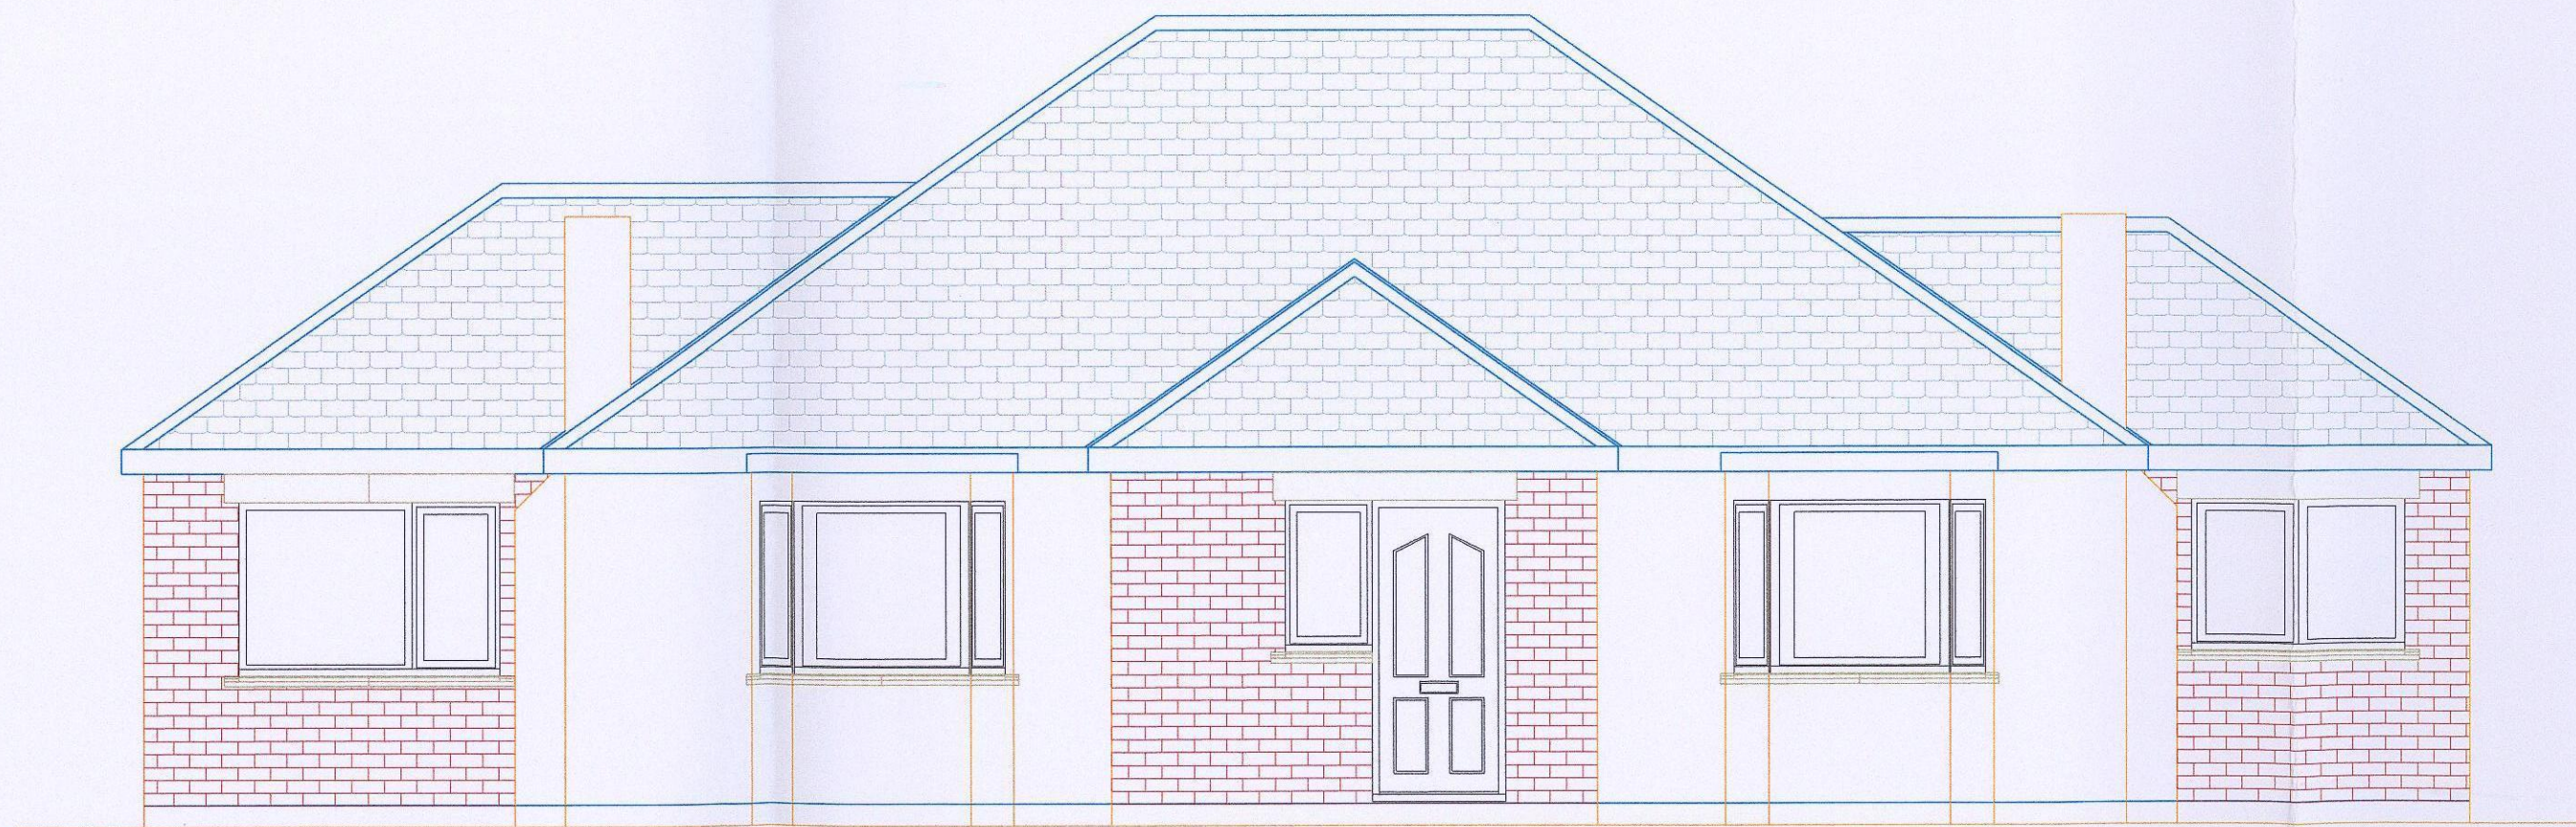


Proposed Front Elevation



Proposed Rear Elevation

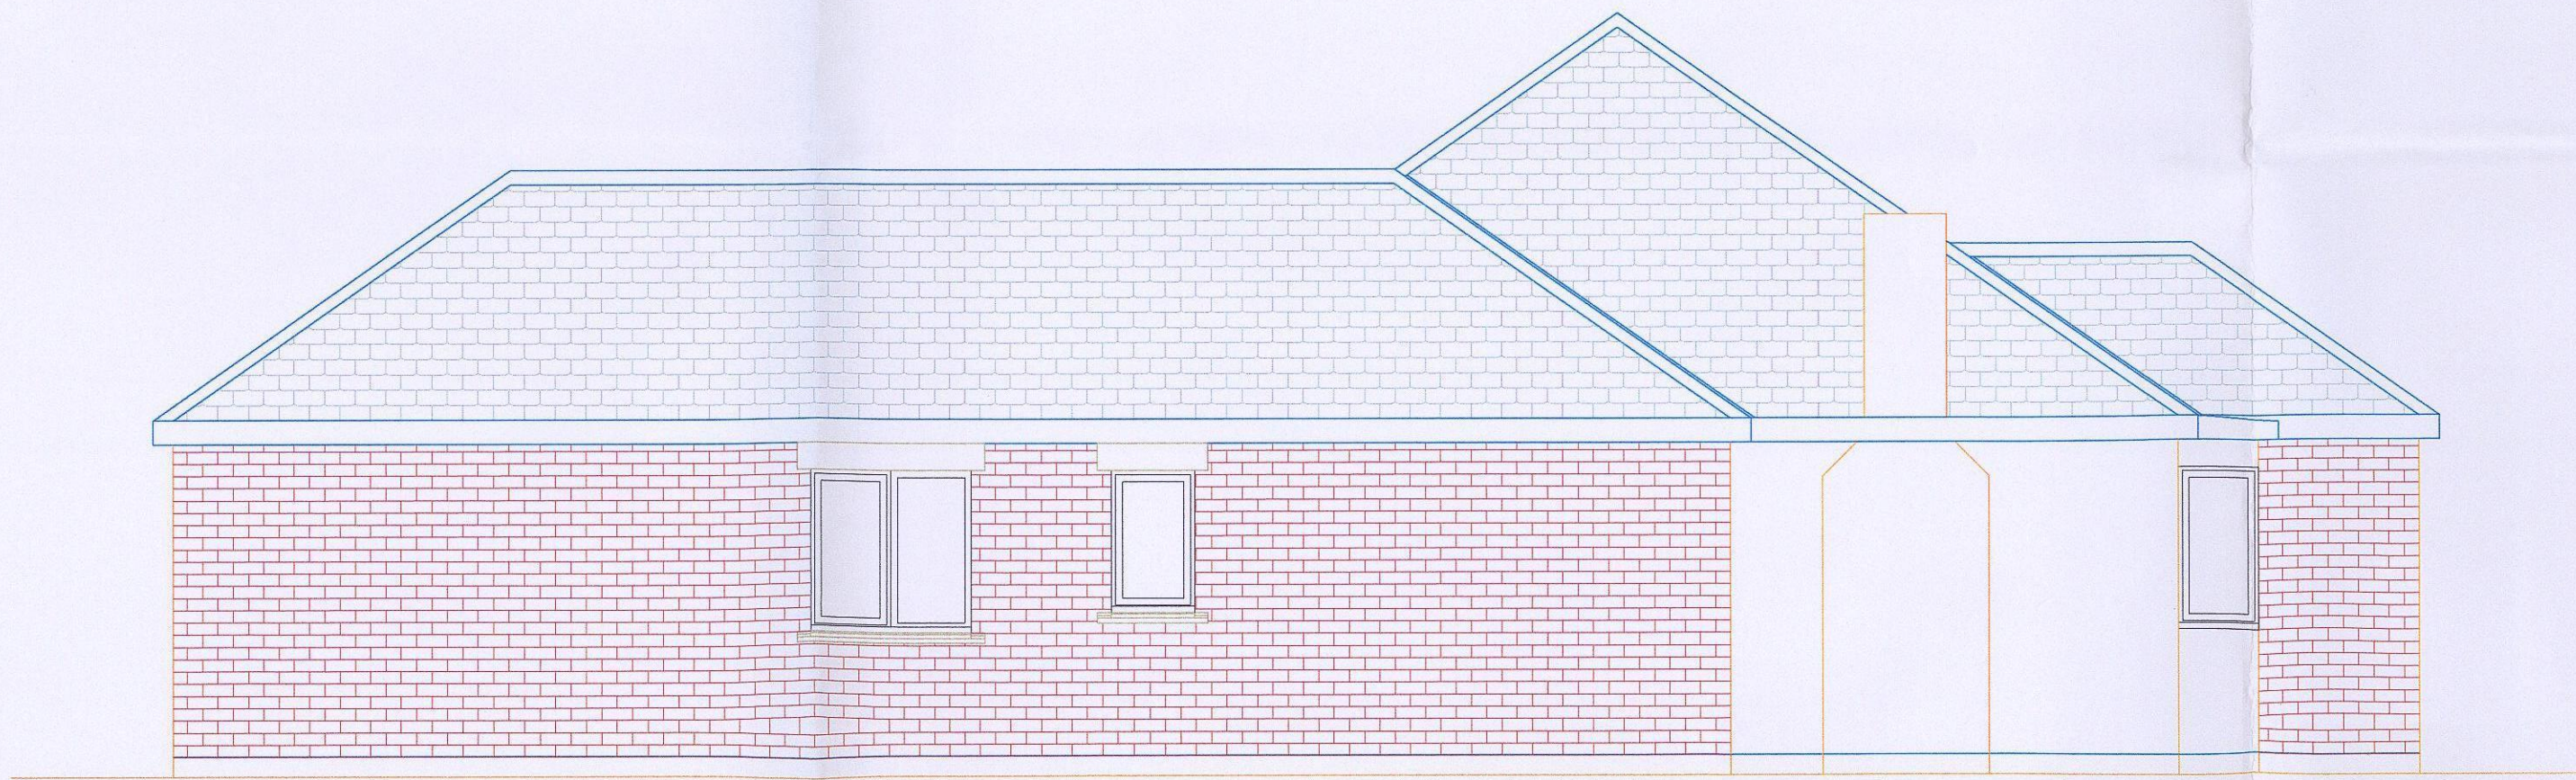

Proposed Side Elevation

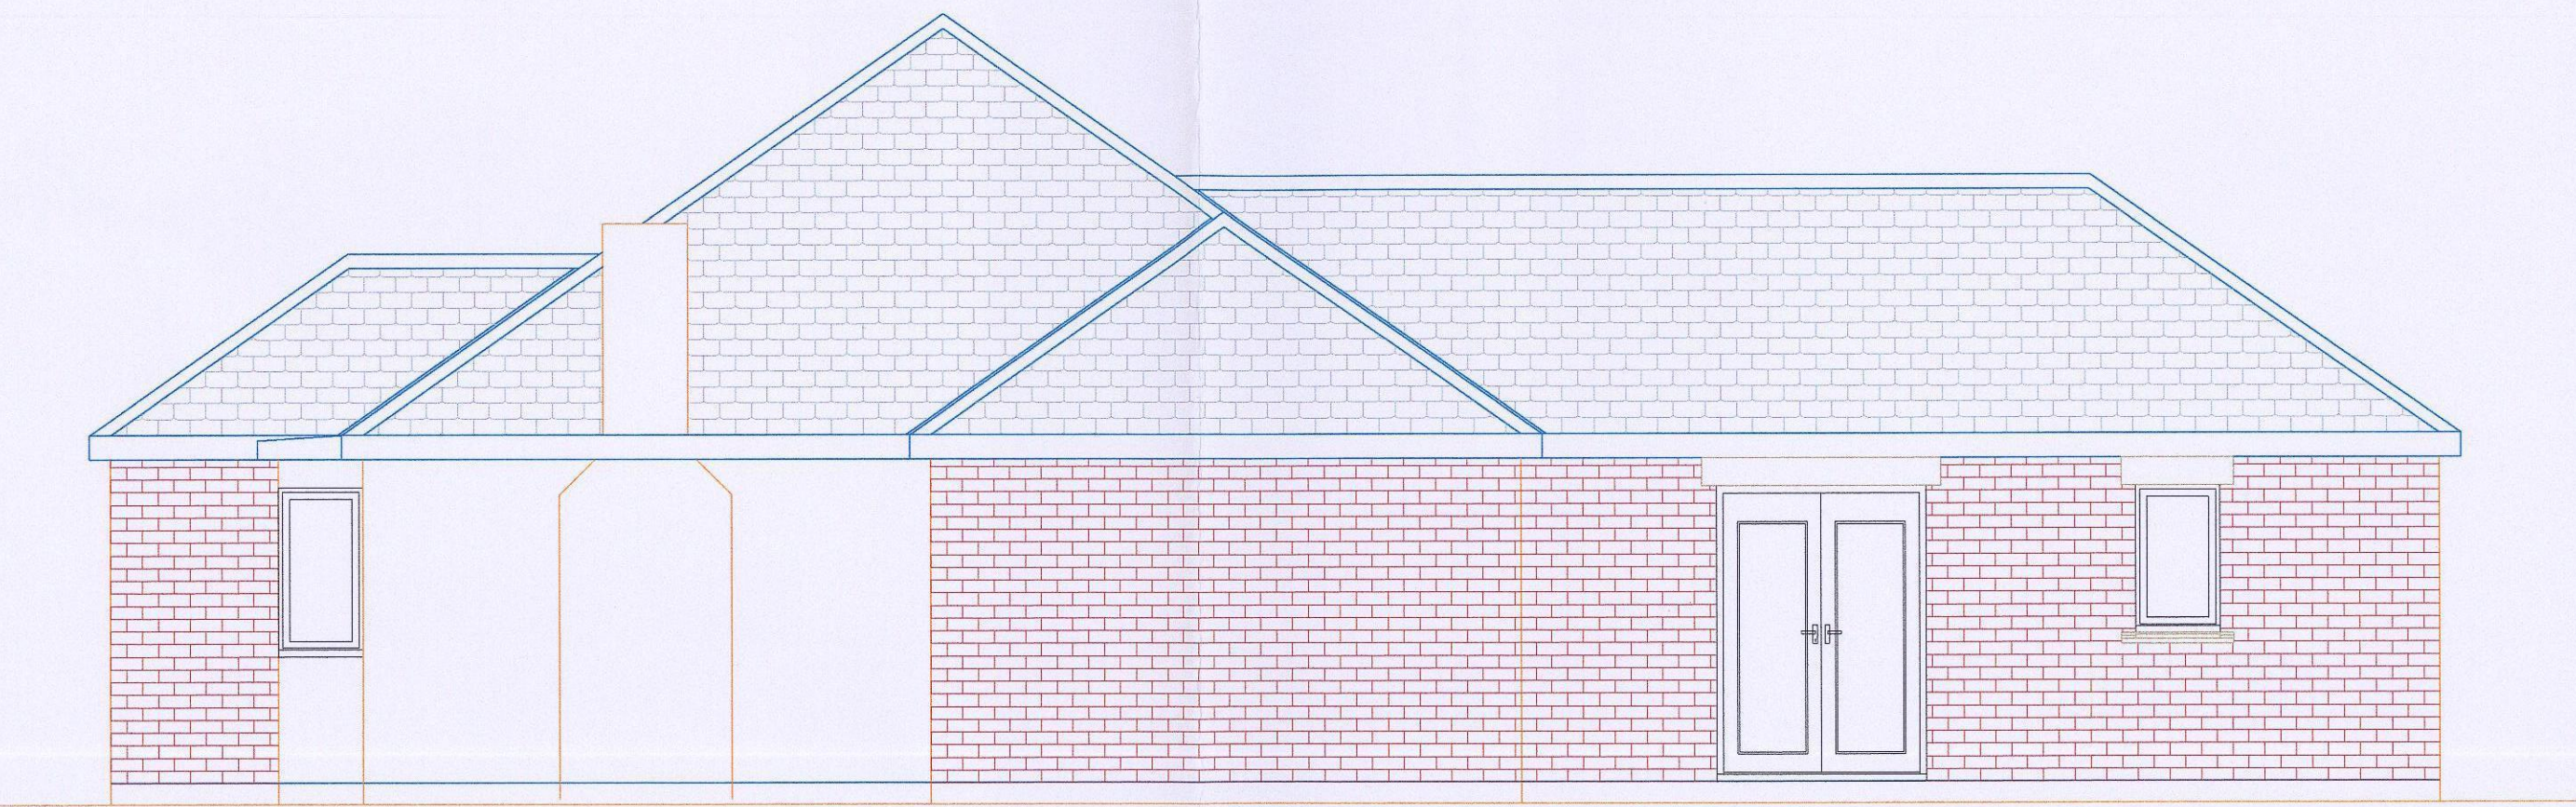

Proposed Side Elevation

Conservatory omitted to give clearer view


PAUL GLOVER
DESIGN SERVICES

Glover Building Management

Project
Proposed Extensions
362 Pontefract Rd
Lundwood
Barnsley S71 5JY
Drawing Title
Planning Proposal
Proposed Elevations
Client
Mr & Mrs Salt
Drawing No.
PG 146


Date
February 2014
Drawn by
P Glover

Scale
1:50
Checked by
PG

 
Page Size - A1 

6 Beaulieu Close, Mapplewell, Barnsley
Tel 01226 387491/07730 258347


Notes

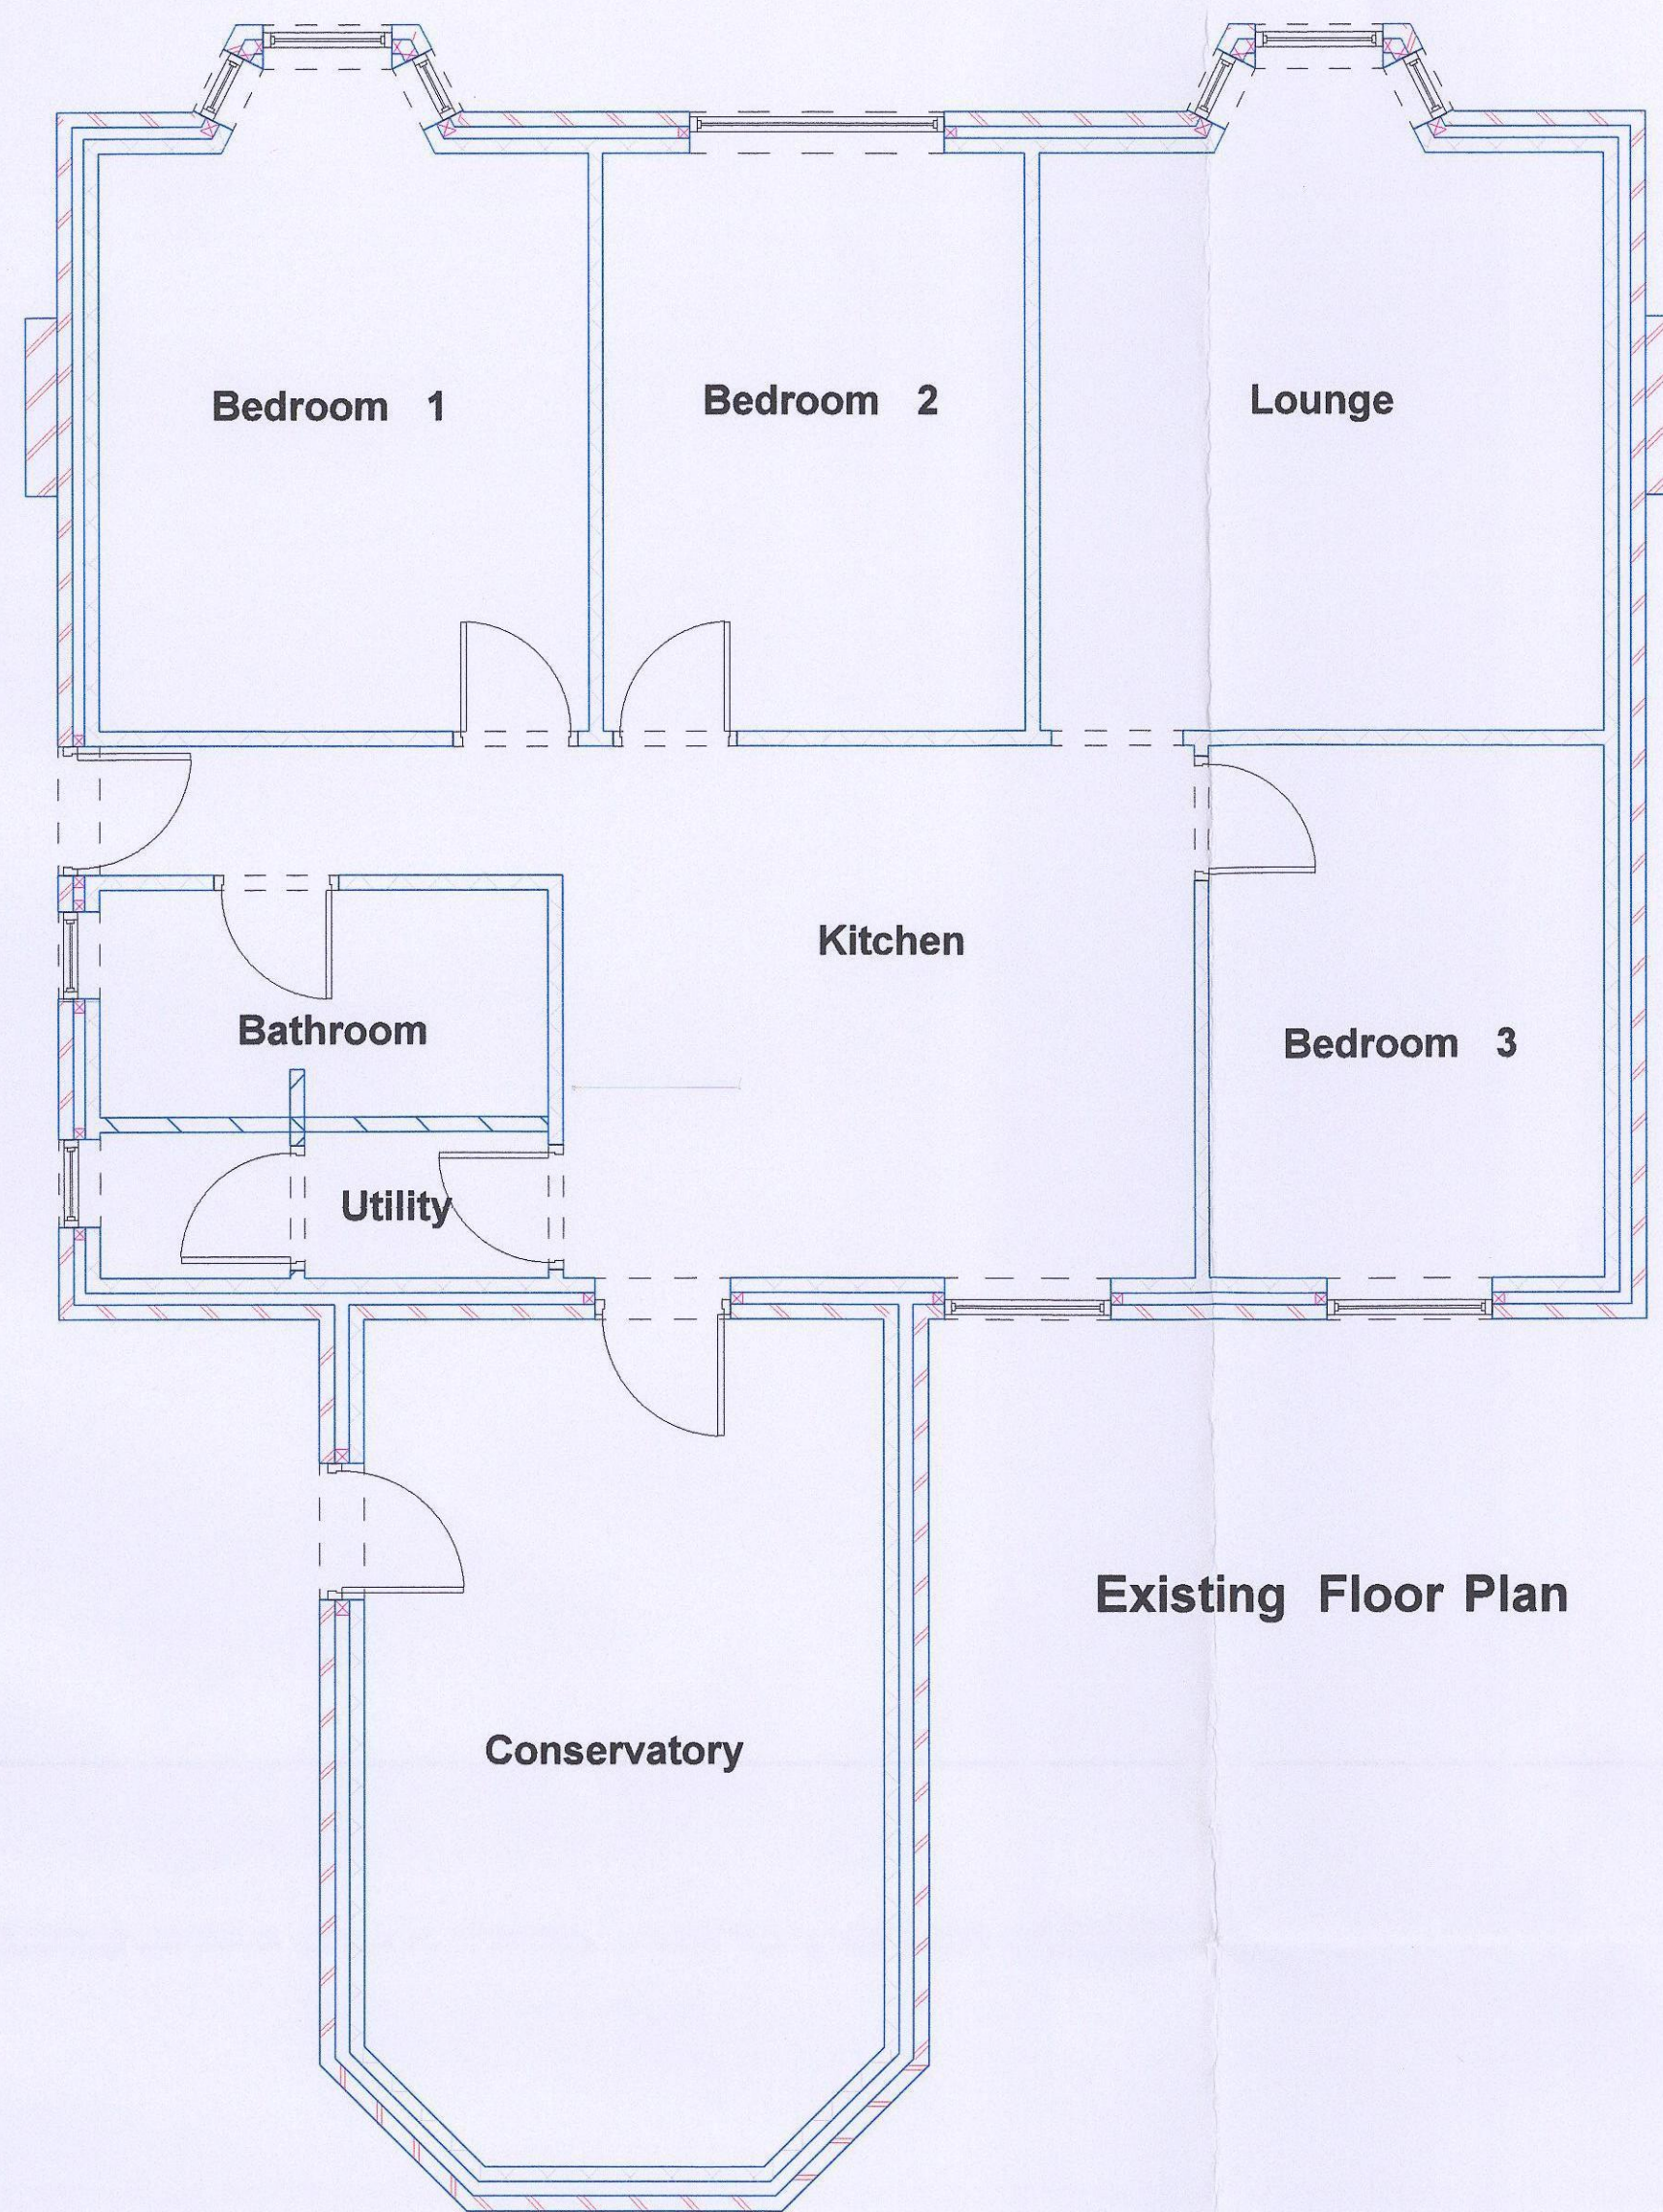

Existing Floor Plan

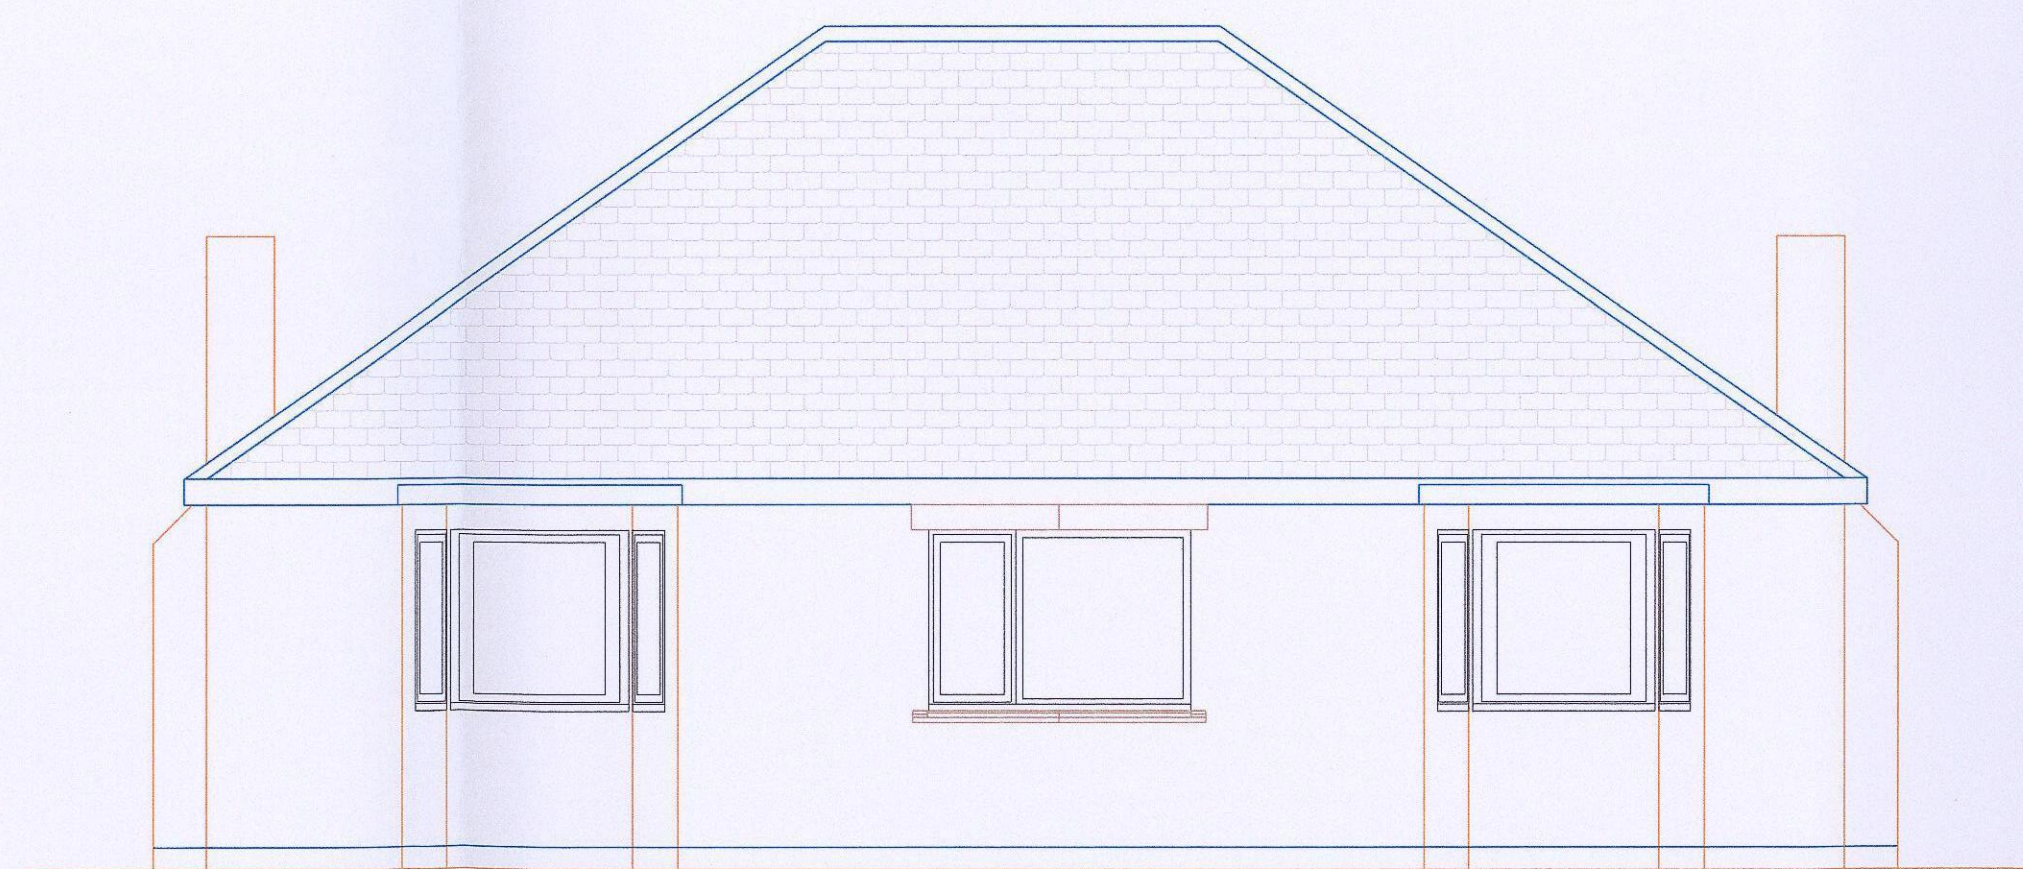


Existing Front Elevation

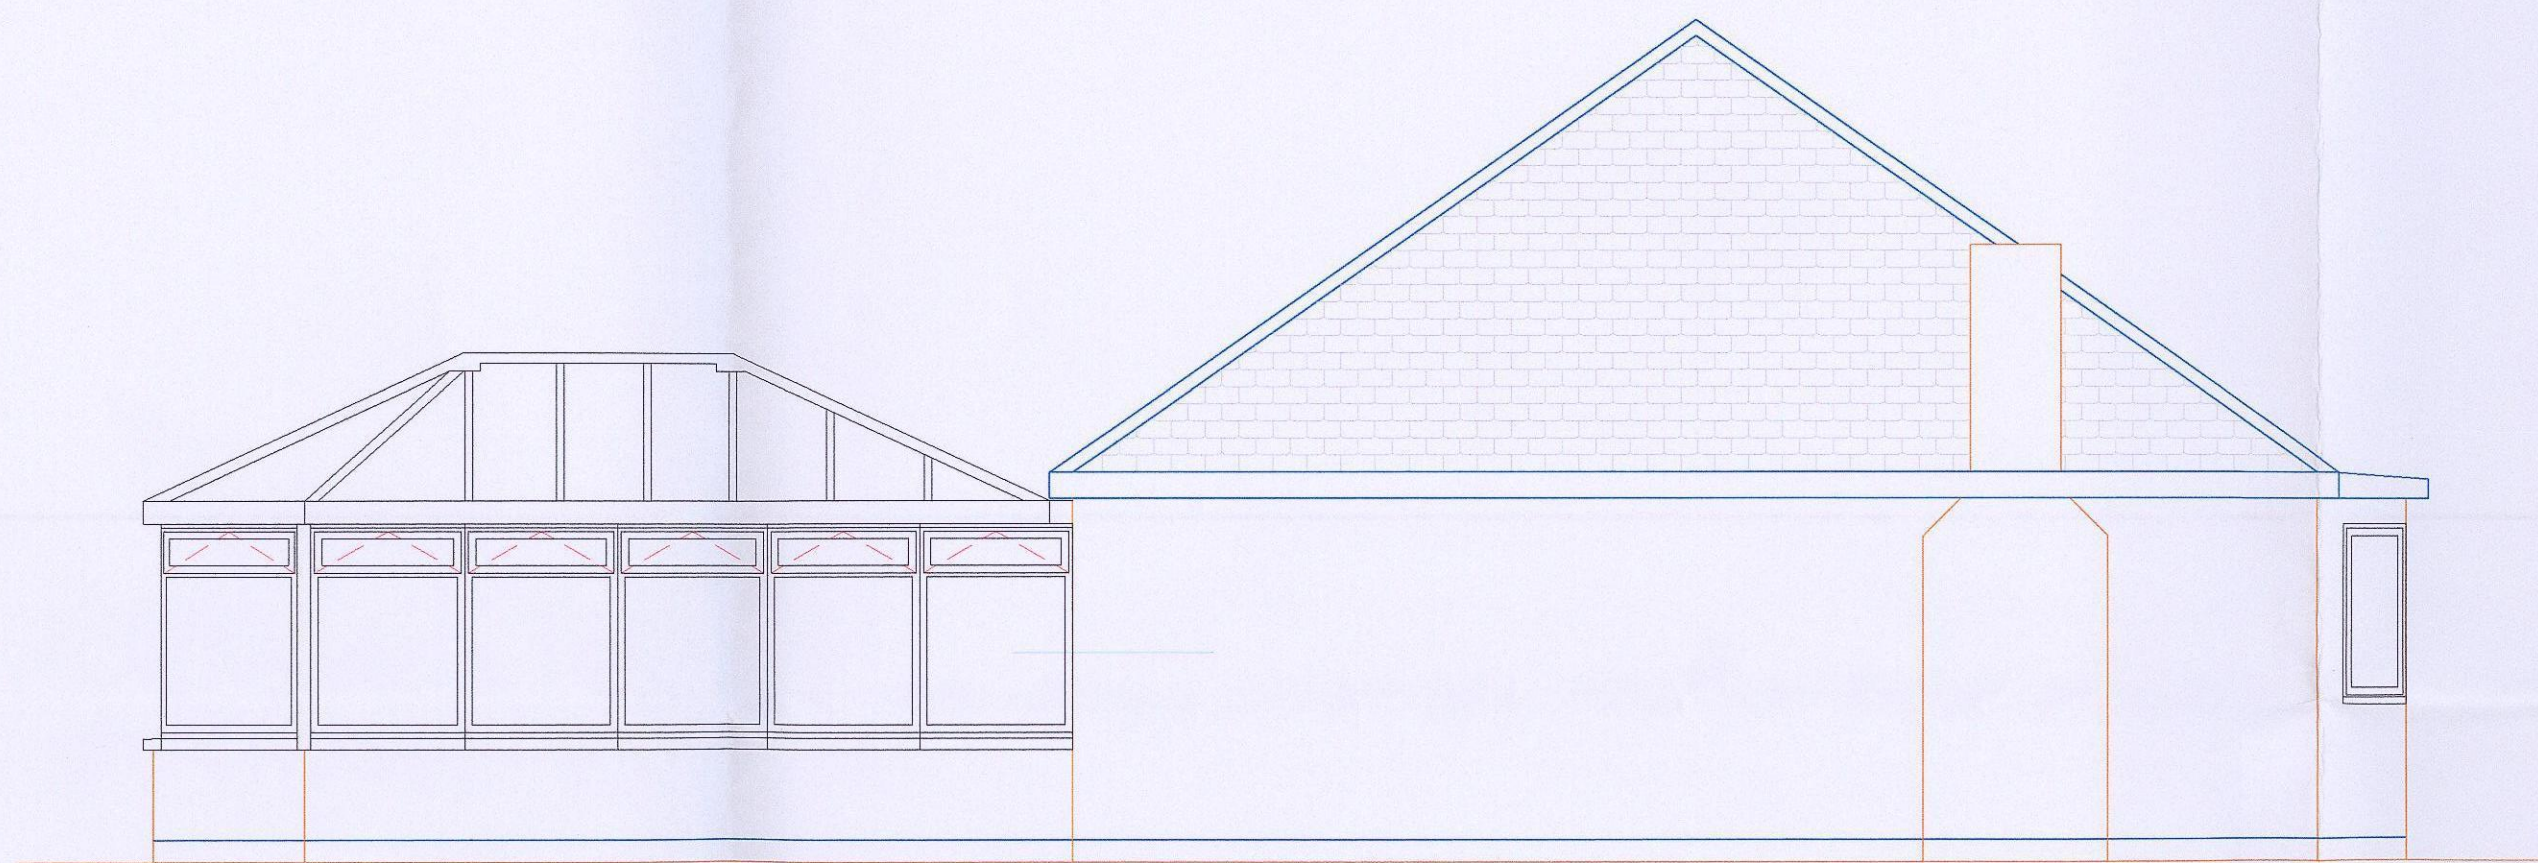

Existing Side Elevation



Existing Side Elevation

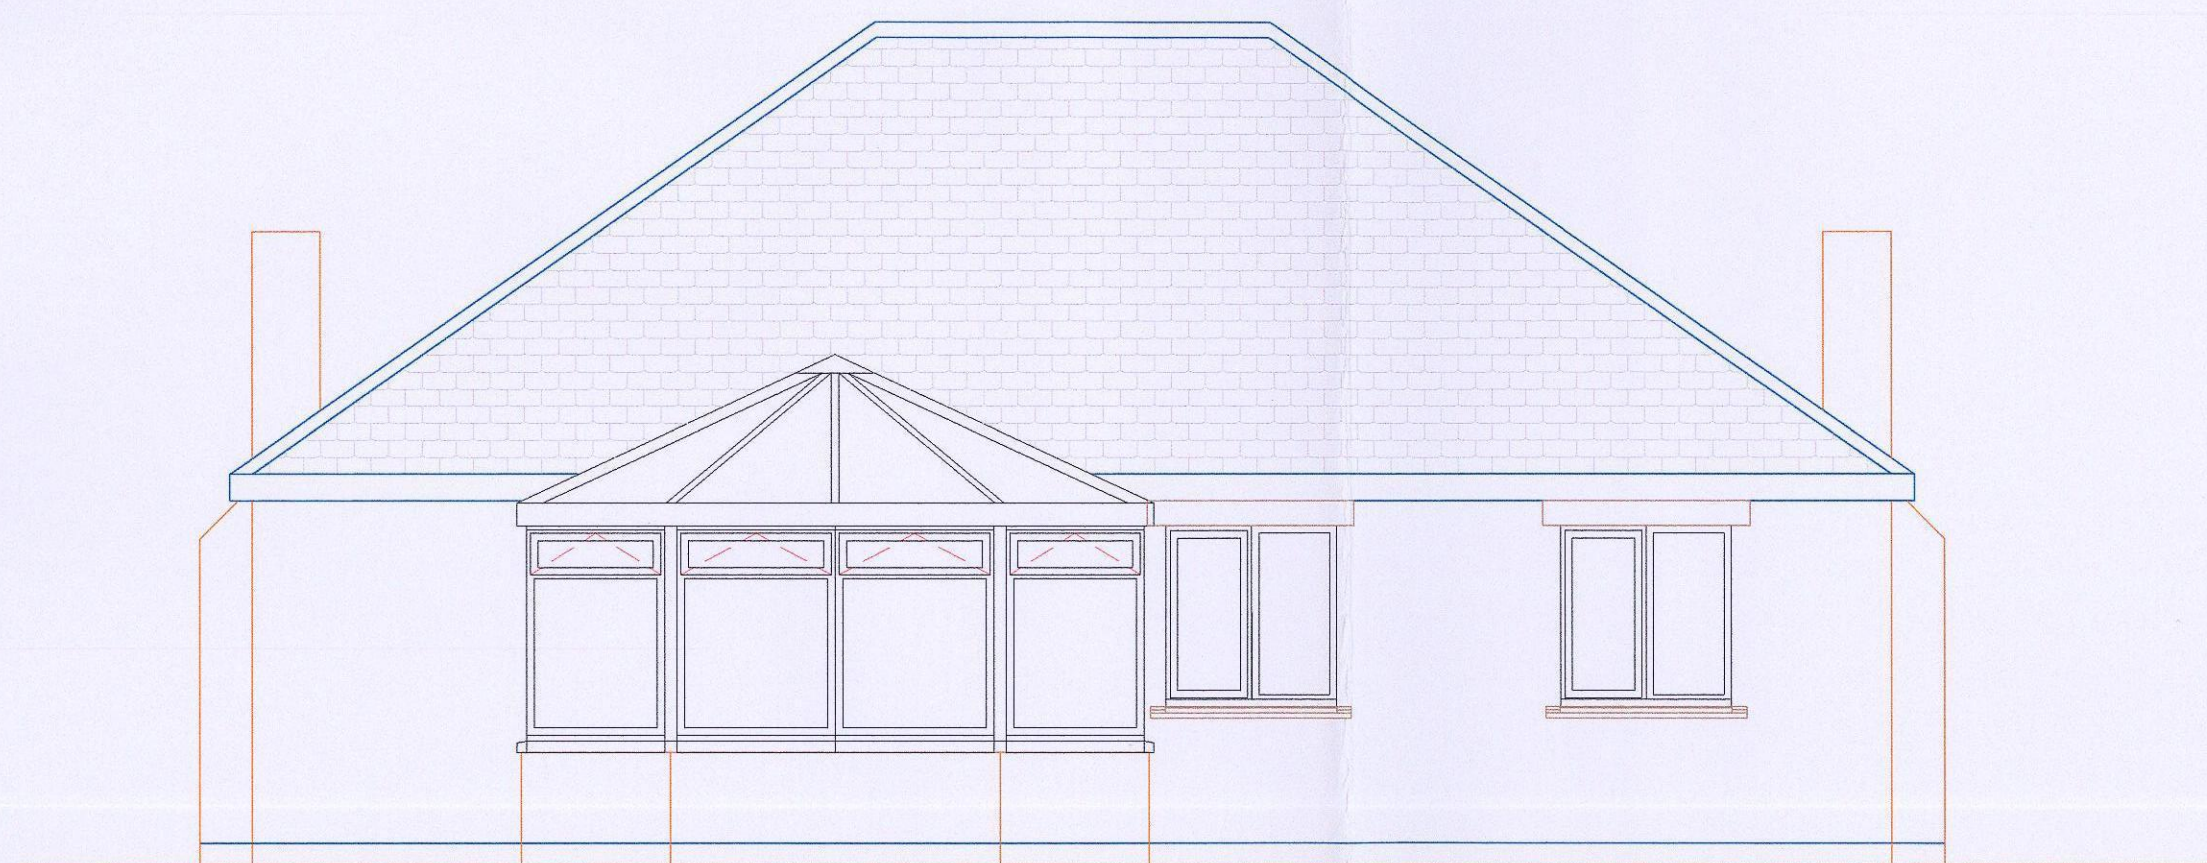

Existing Rear Elevation

PAUL GLOVER
DESIGN SERVICES

Glover Building Management

Project

Proposed Extensions

362 Pontefract Rd

Lundwood

Barnsley S71 5JY

Drawing Title

Planning Proposal

Existing Floor Plan And Elevations

Client

Mr & Mrs Salt

Drawing No.

PG 144

Date

February 2014

Drawn by

P Glover

Scale

1:50

Checked by

PG

Page Size - A1

3000 mm

6 Beaulieu Close, Mapplewell, Barnsley
Tel 01226 387491/07730 258347