


Offices - Forticrete Ribloc - brick red
 Windows - stained timber with fire resistant
 timber cladding panels

Community Cafe - Forticrete Twinbloc - silver grey
 Windows - coloured aluminium framing with fire
 resistant timber cladding panels

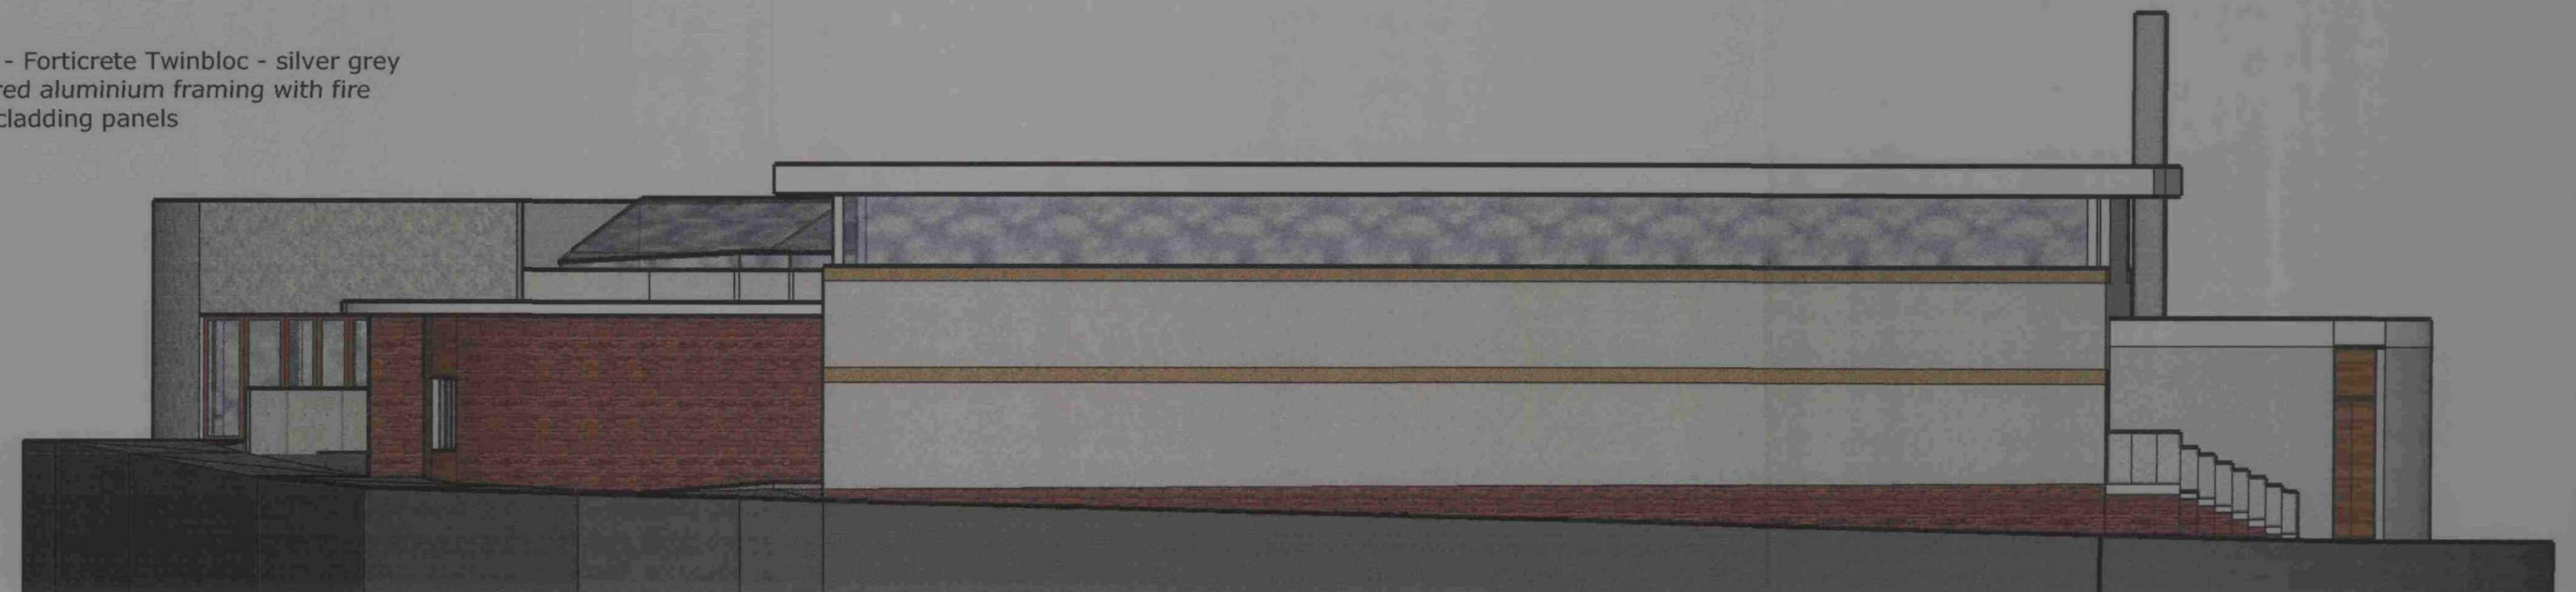


EAST ELEVATION - LOCKWOOD LANE

Multi-use hall - sandstone plinth to echo the
 boundary wall to the church with rendering banding,
 sandstone courses topped with a glazed clerestorey

Plant room - rendered walling with
 timber doors and frames

Community Centre main entrance - pink faced cladding panels
 Windows and doors - coloured aluminium faced

Retail shop - Forticrete Ribloc - brick red
 Windows - coloured aluminium framing with
 signage panels over

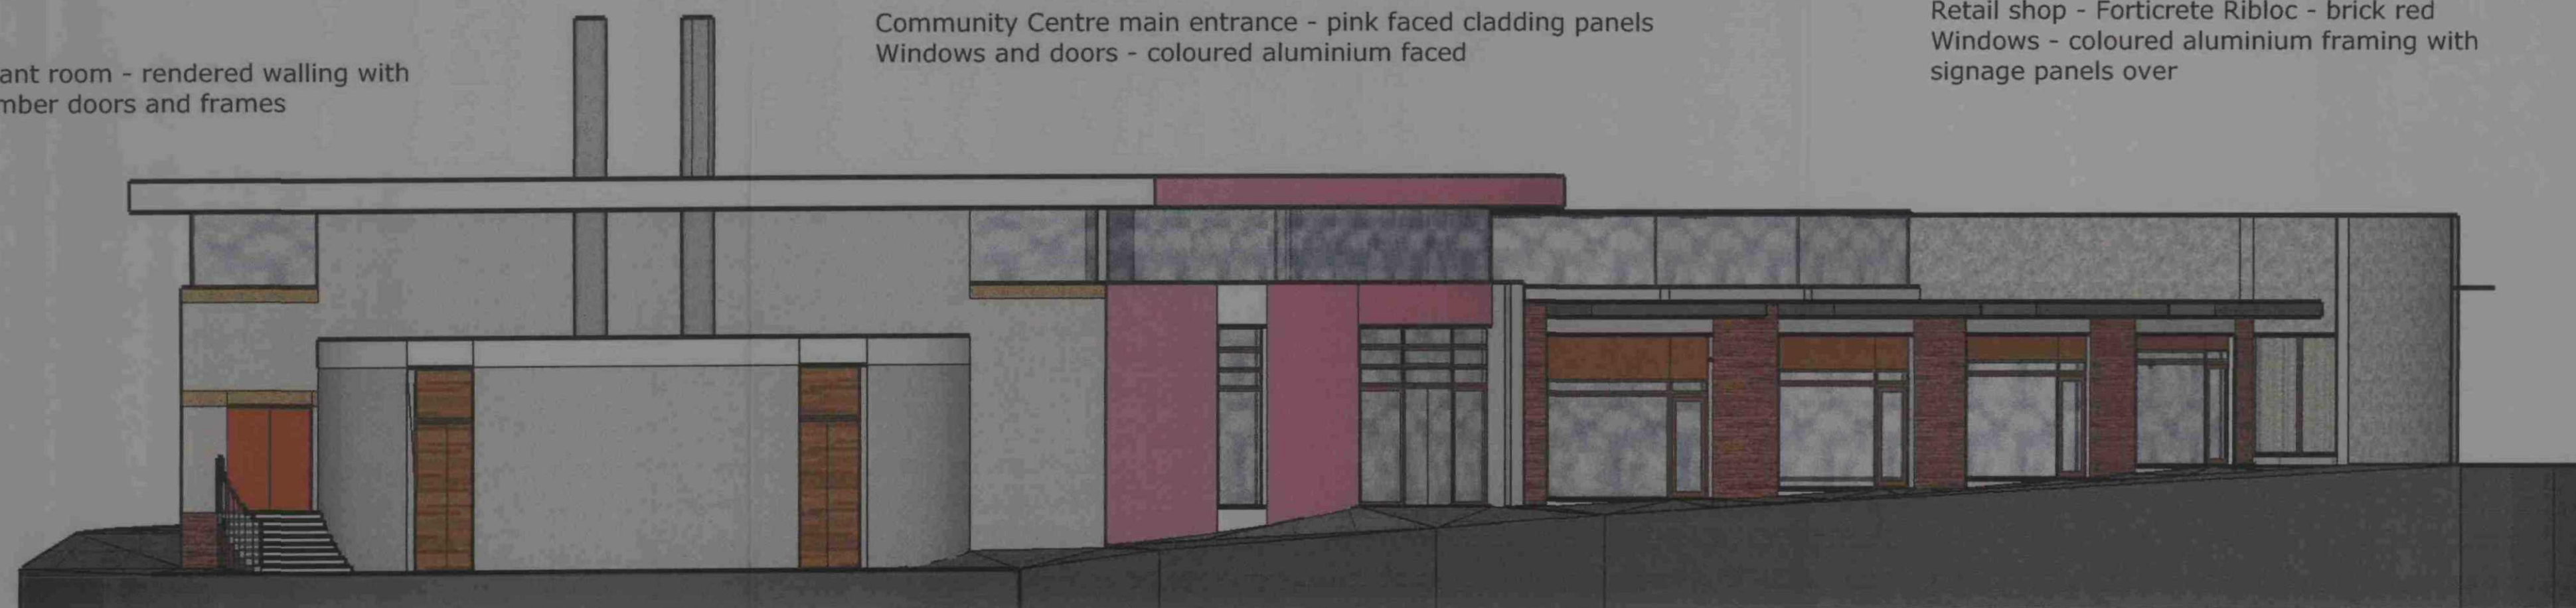

NORTH ELEVATION - CORNER OF LOCKWOOD LANE AND HIGHSTONE ROAD

THE COMMONS
 for Worsborough Common Community Association

Enritch Design Ltd
 Mayfield House, Mayfield Road, Sheffield, S10 4PR
 t. 0114 230 1725 e.enritchdesign@btconnect.com

ELEVATIONS - NORTH + EAST

Date 26.11.2007
 Scale 1:100@A1

Drawing n°
721.04

2008/0718